

AREA OF THE LAND: 9314.20 Sq.M

EXISTING FLOOR AREA: 295.50 Sq.M


ADDITIONAL FLOOR AREA CREATED: 102.172 Sq.M

PERCENTAGE INCREASE IN FLOOR AREA: 34.65 %

VOLUME OF EXISTING STRUCTURE: 1237.00 M3

TOTAL VOLUME OF PROPOSAL: 1651.00M3

PERCENTAGE INCREASE IN VOLUME: 33.40 %

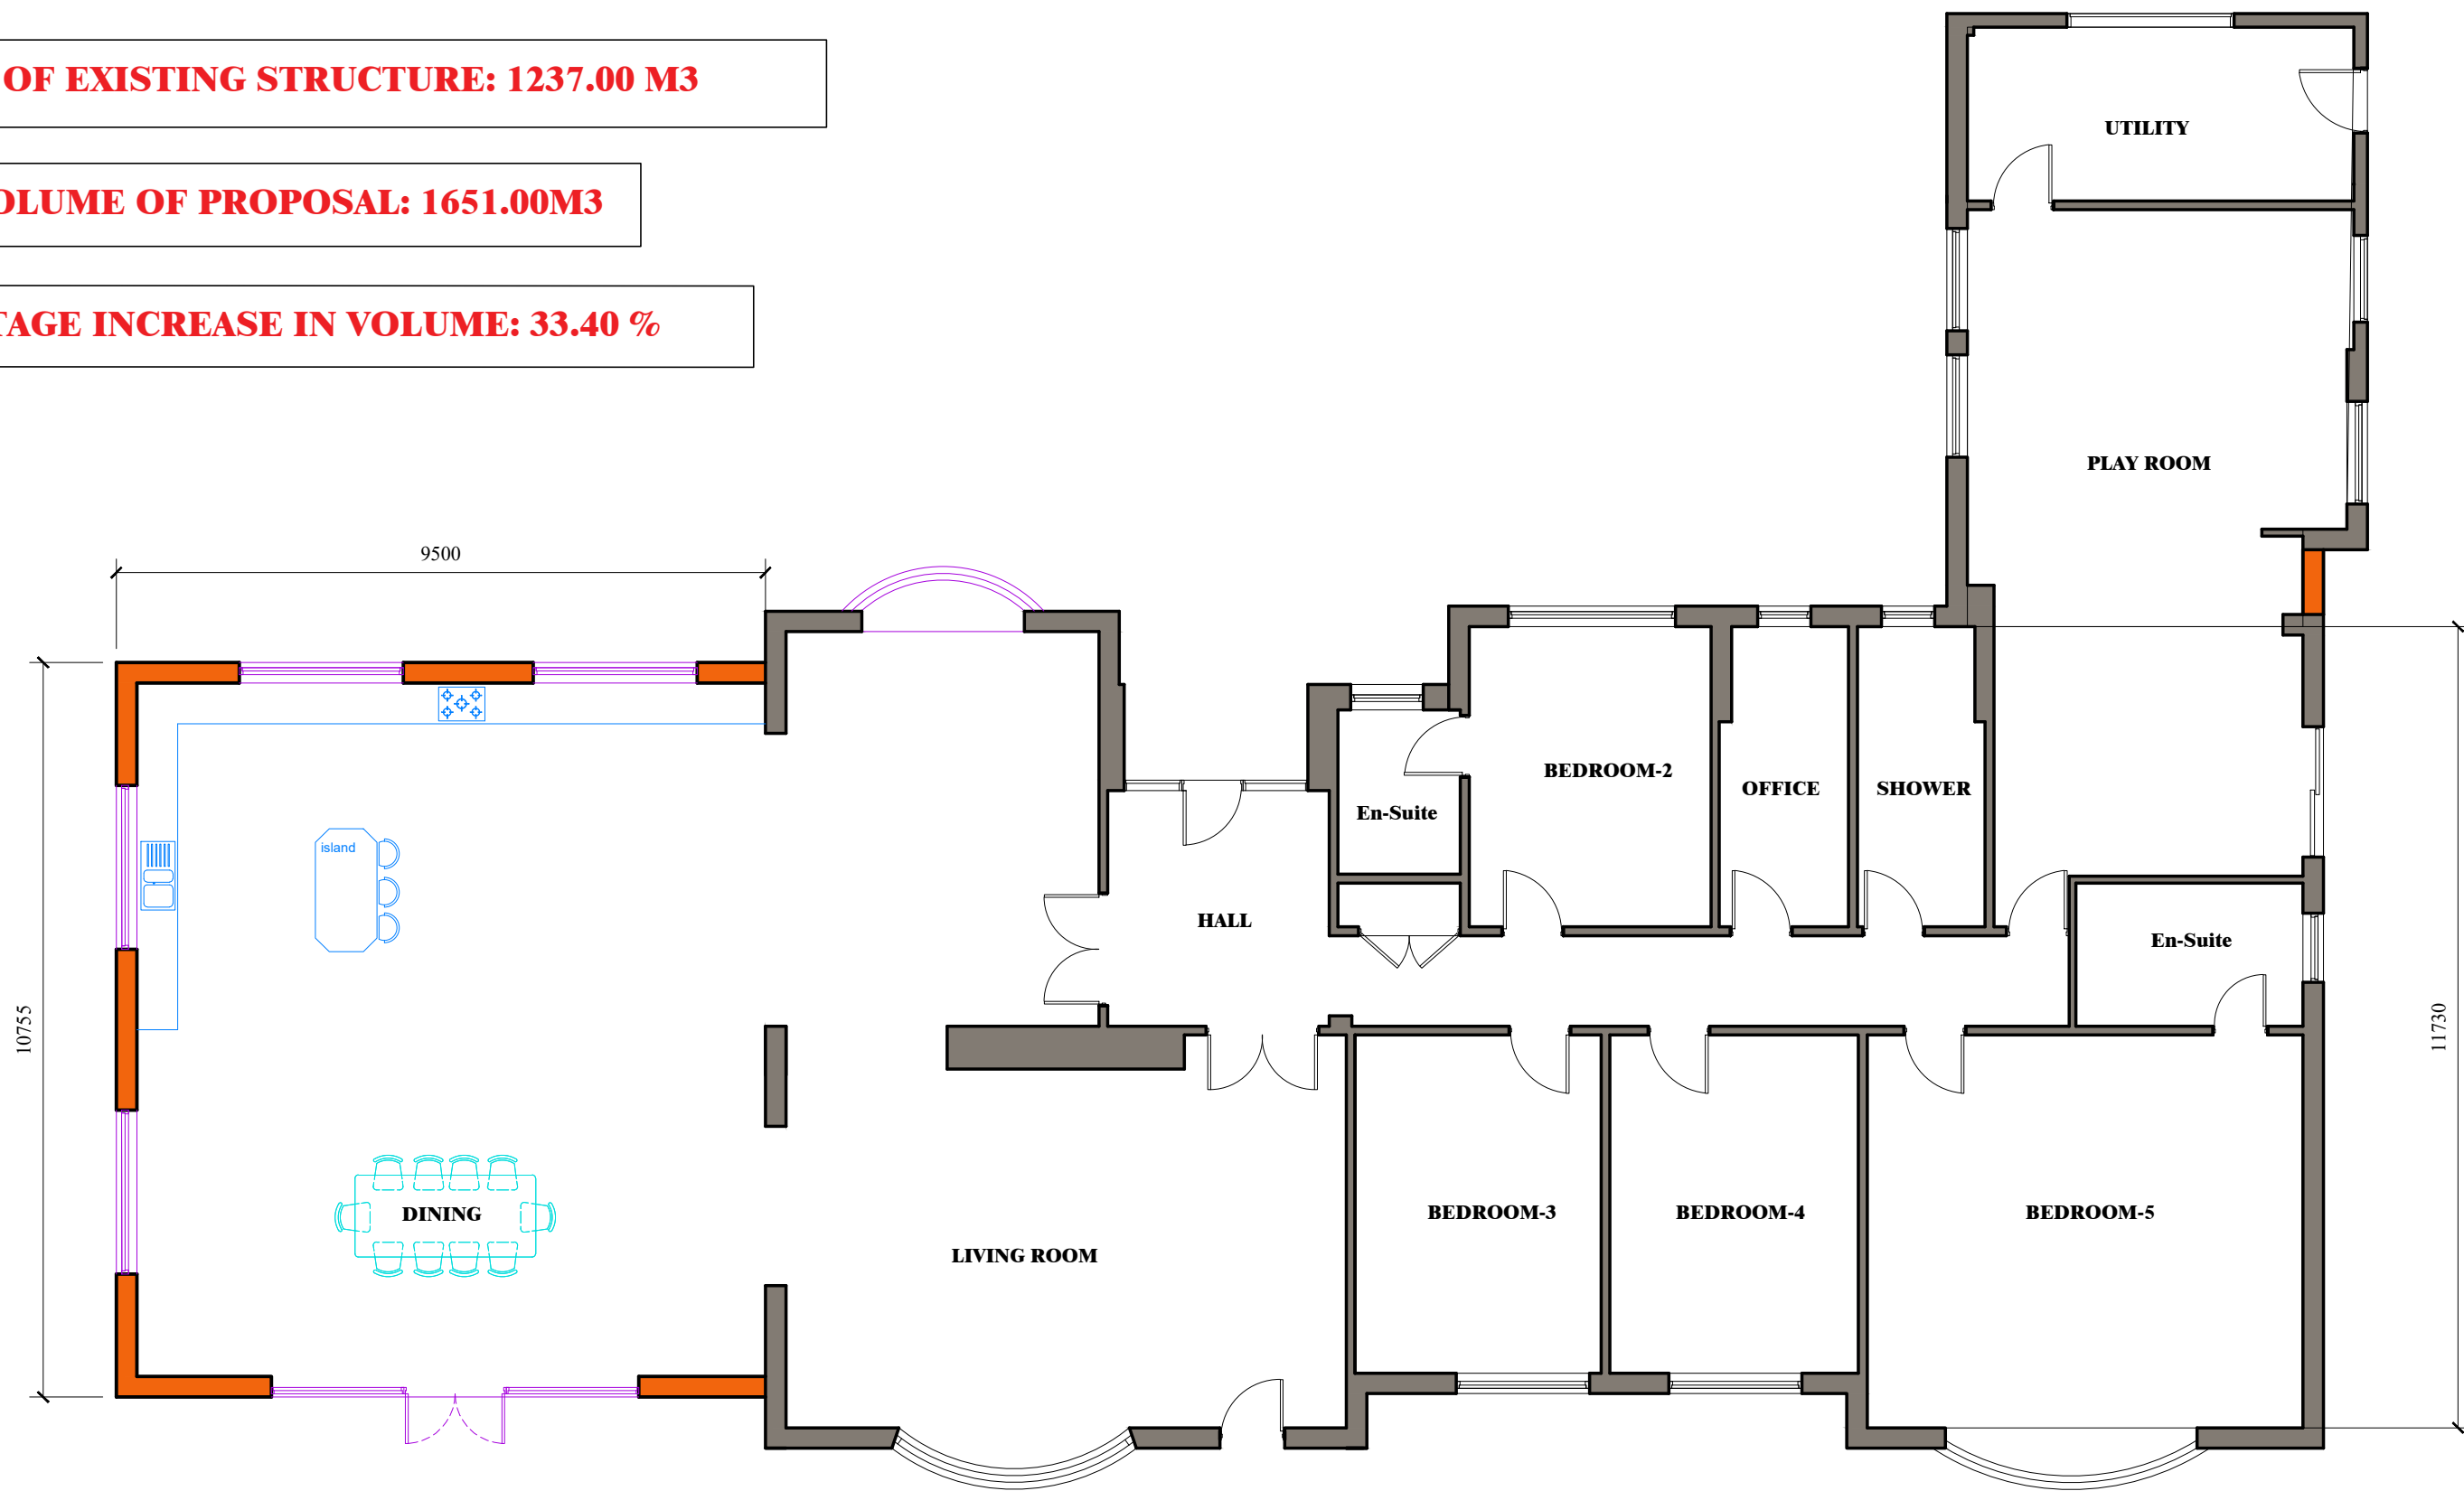

LEGEND
EXISTING WALL (In Plan)
NEW WALL (In Plan)

GROUND FLOOR PLAN
SCALE 1:100



103 Shurdington Road
Cheltenham, GL53 0JQ
www.MekKara.co.uk, mac@gmail.com
Ph: 0124228875, 07843020249

Client
MR BIJU MATHEW

Job Title
**PROPOSED EXTENSION
CRIMBLE BUNGALOW
CRIMBLE LANE, OL11 4AB**

Drawing Title
**PROPOSAL
GROUND FLOOR PLAN**

Scale
1:100 on A2

Date **Jan 2024** Drawn By **RMC**

Job No 0124-05	Drawing NO 120	Rev. -
--------------------------	--------------------------	------------------

© MEKKARA Architectural Consultants - THIS DRAWING AND DESIGN
REMAINS THE COPYRIGHT AND INTELLECTUAL PROPERTY OF
MEKKARA Architectural Consultants, SHALL NOT BE COPIED OR
REPRODUCED IN ANY FORMAT WITHOUT APPROVAL.