




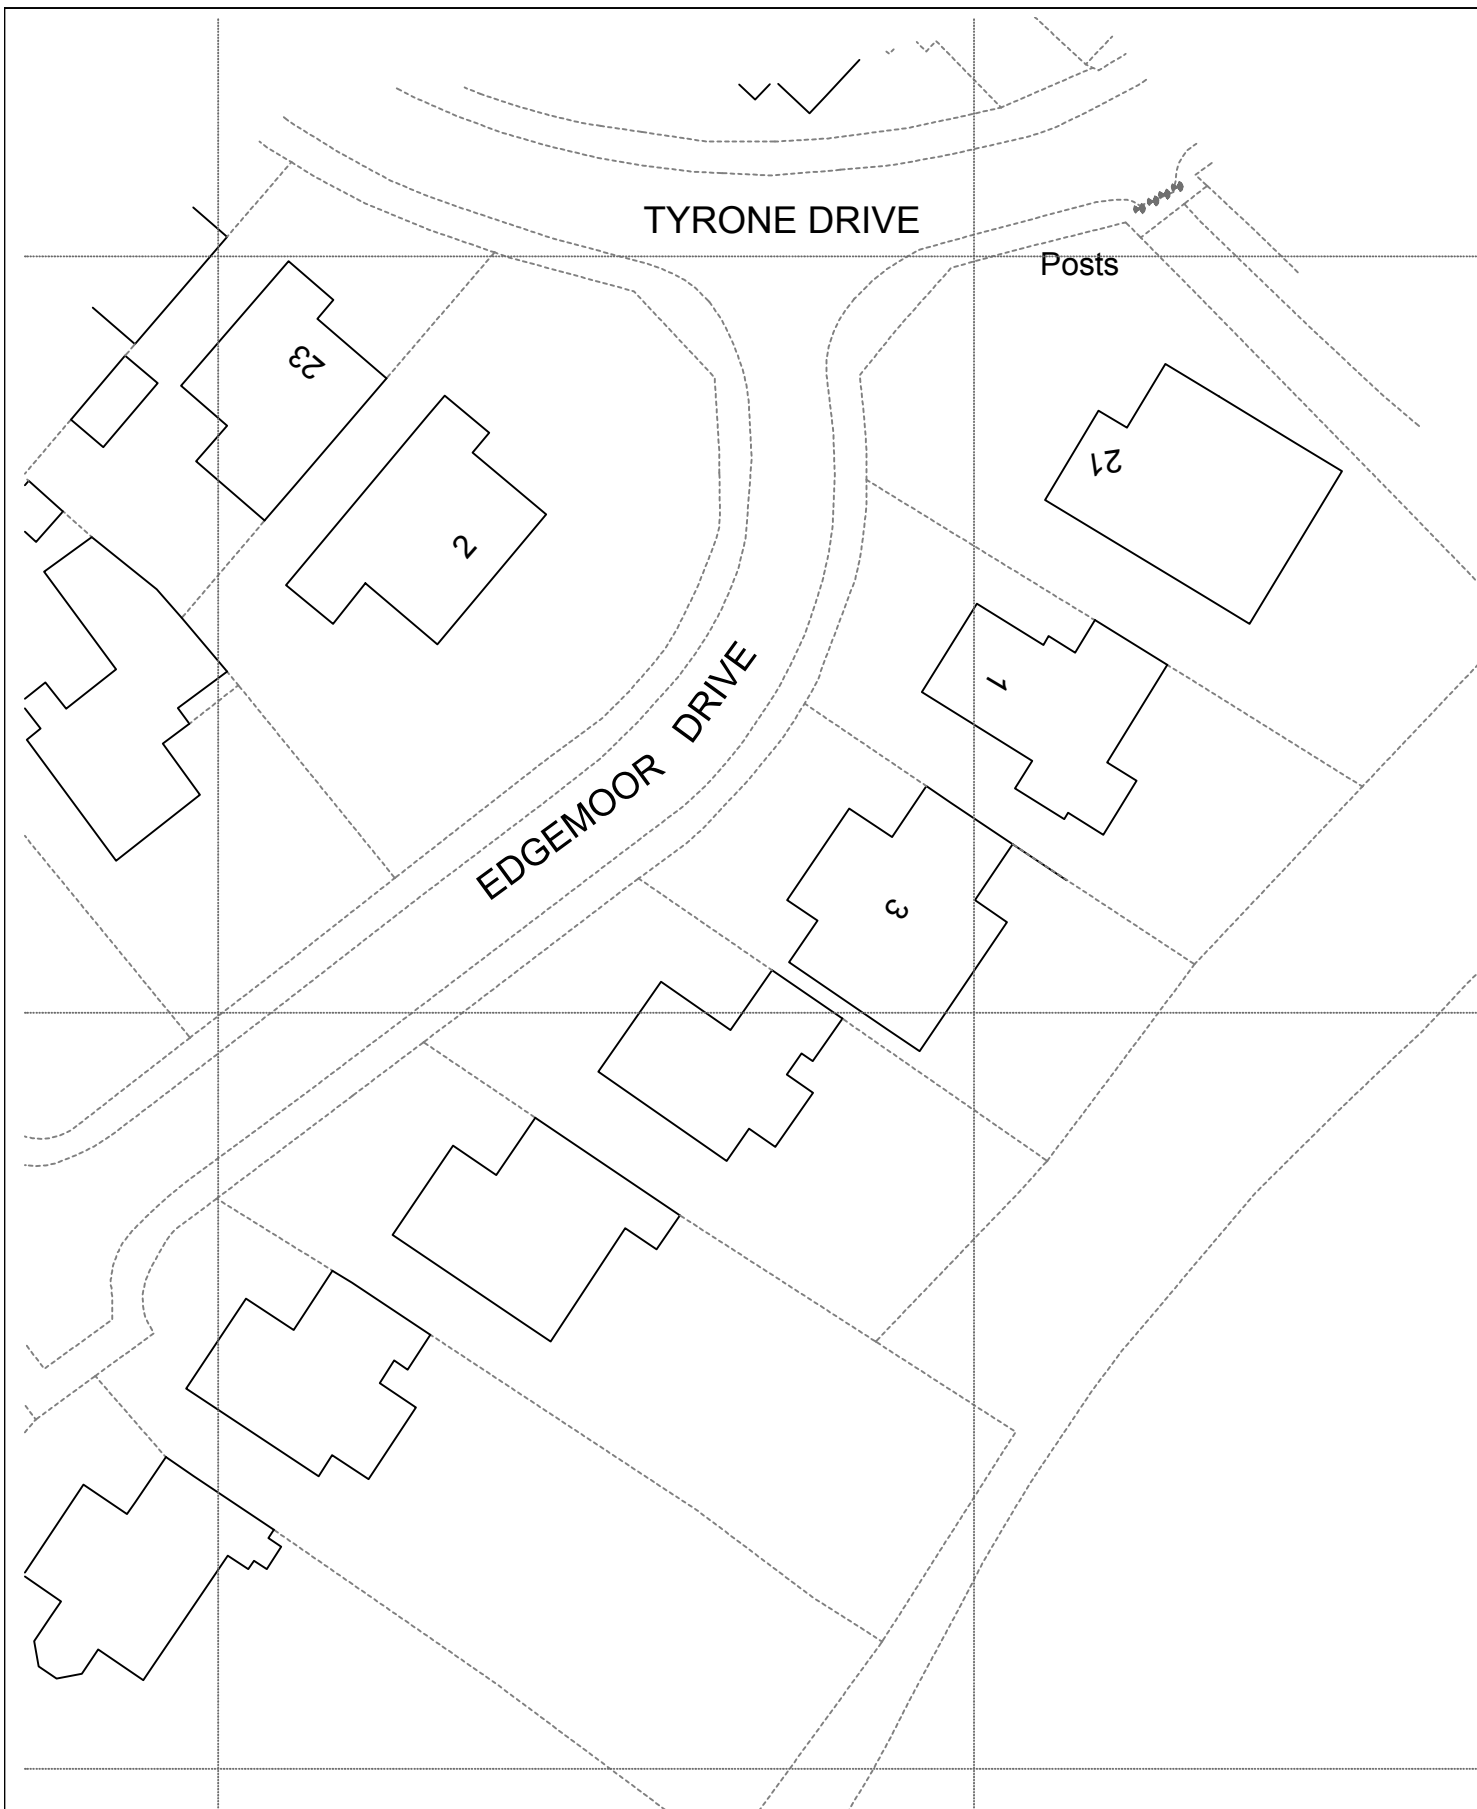


SITE PLAN - 1:500

 


DRAWING TITLE
site plans as existing

SCALE
as shown @ A3

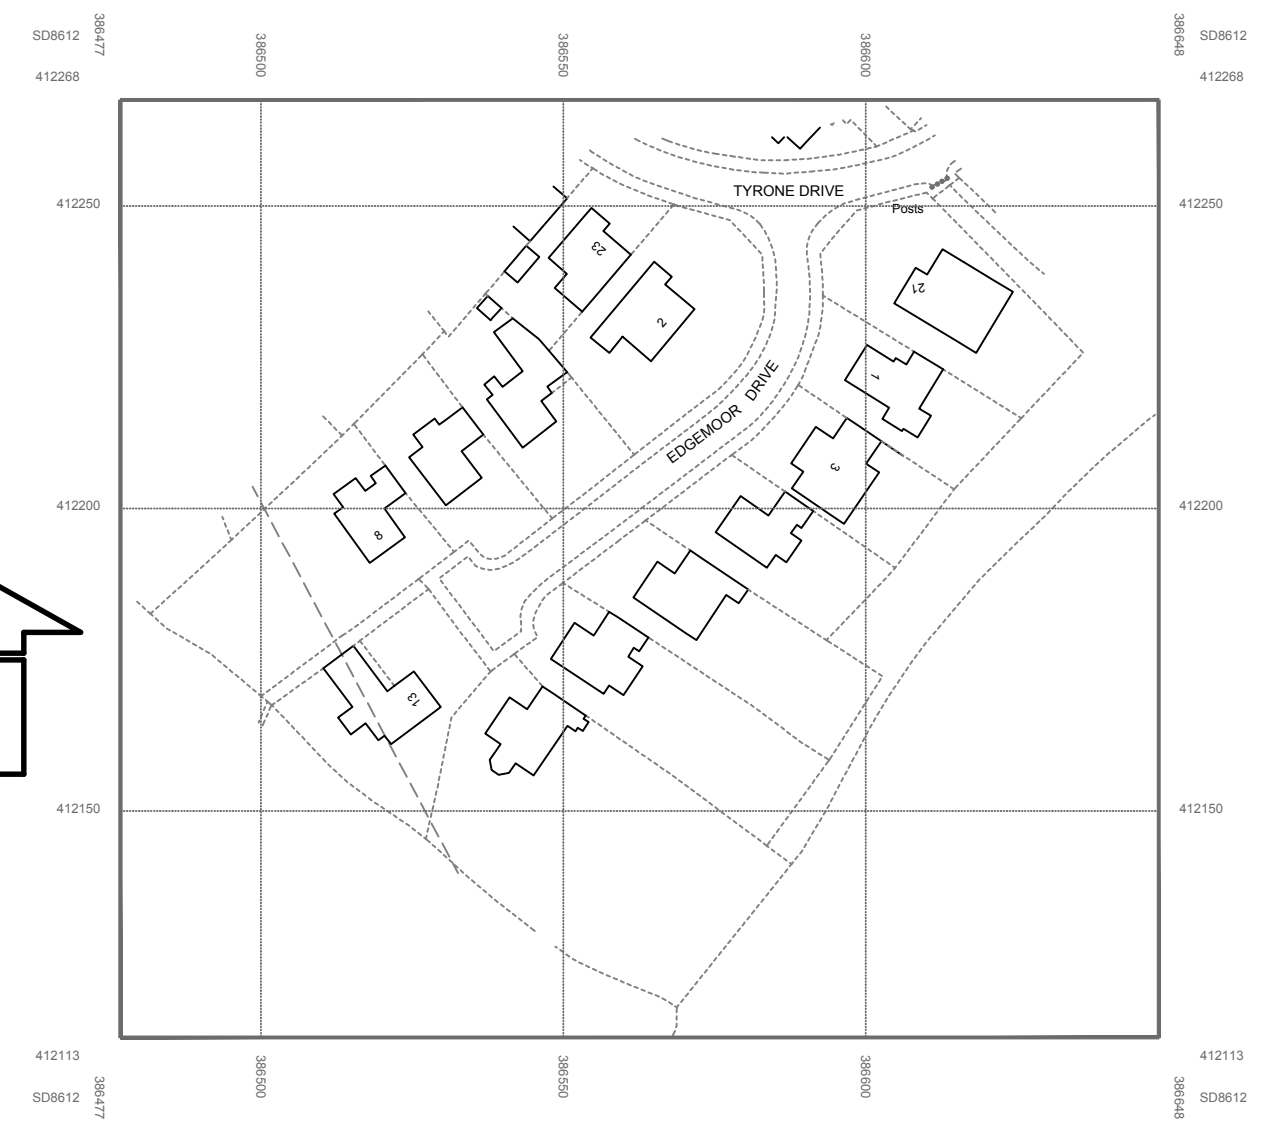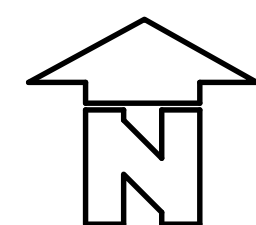

LOCATION PLAN - 1:1250

 

Whittaker Design
188 St. John Street
Leeds
Oldham OL4 3DS
T: 0161 620 1438
E: INFO@WHITTAKERDESIGN.CO.UK
W: WWW.WHITTAKERDESIGN.CO.UK

PROJECT
3 Edgemoor Drive
Bamford OL11 4BG

DATE Jan 2023
DRAWN LH
REVISION

NUMBER
4000.3