


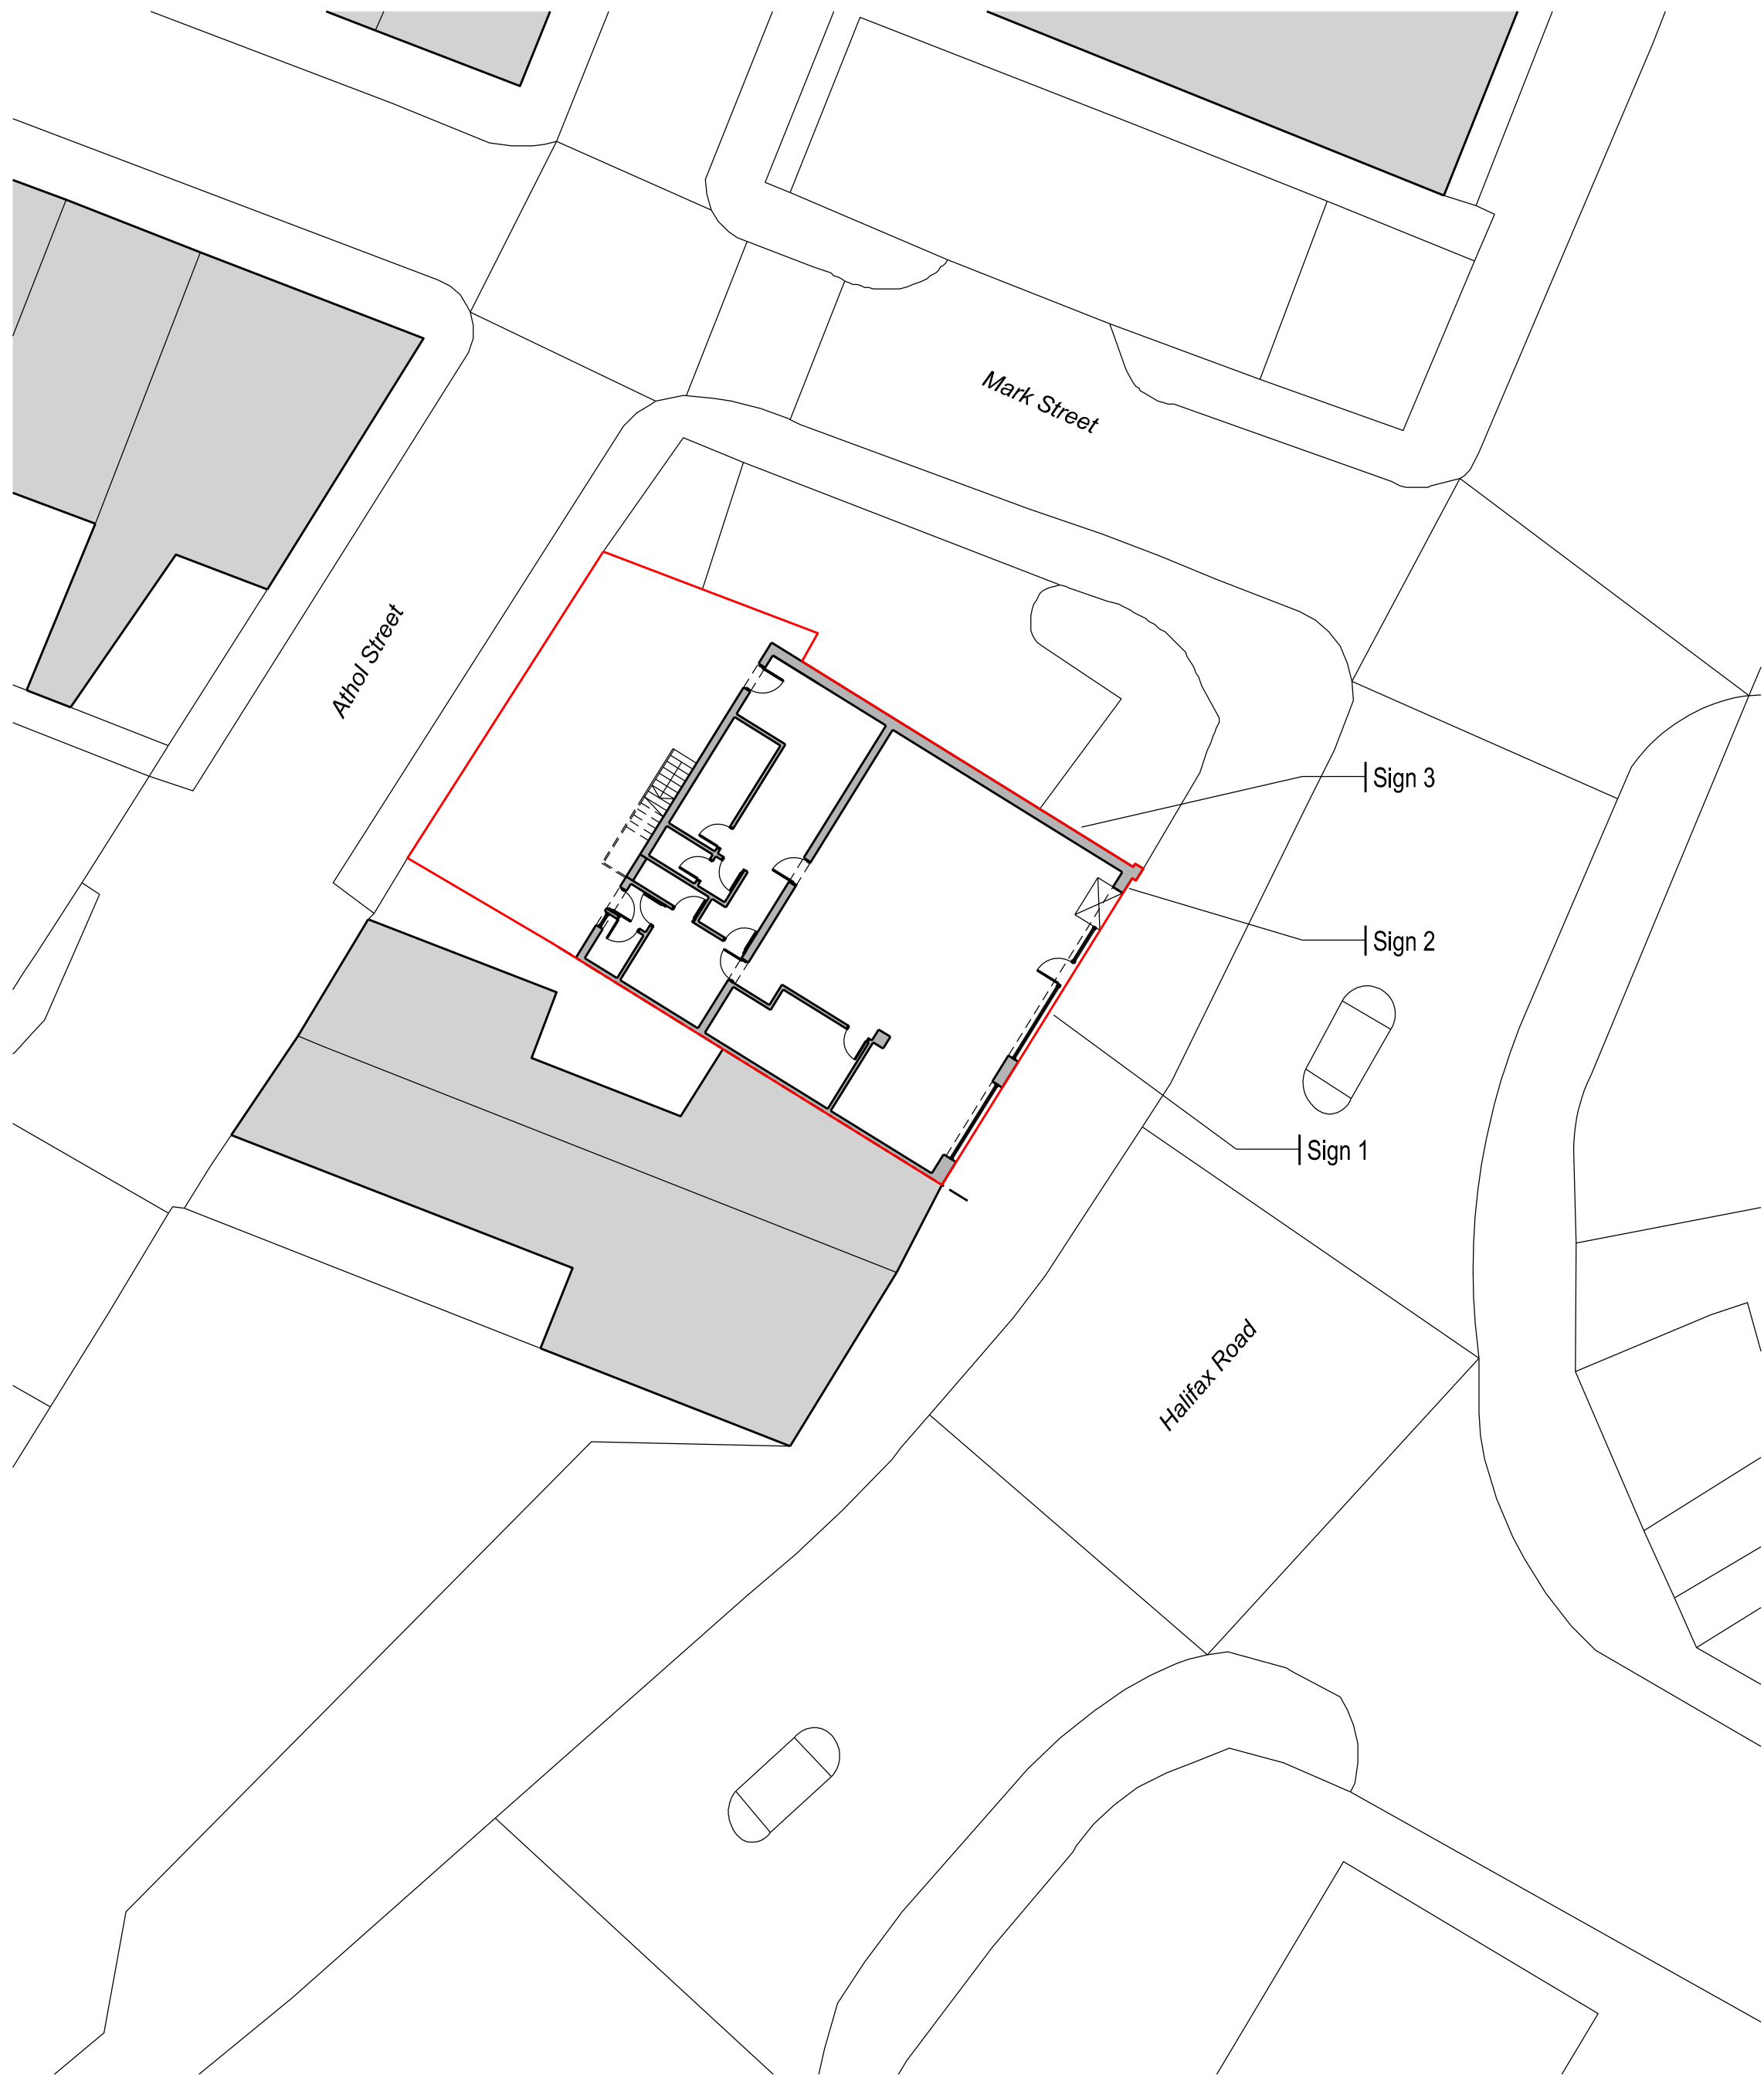

Proposed Site Plan - Scale 1:200



Existing East Elevation - Scale 1:100




Proposed East Elevation - Scale 1:100




Existing North Elevation - Scale 1:100




Proposed North Elevation - Scale 1:100

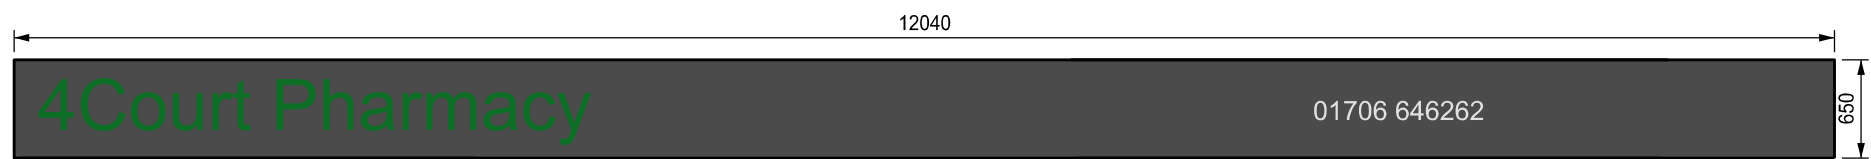

Proposed Sign 1 - Scale 1:50
Building mounted PPC aluminium with fret cut pharmacy name and telephone number, colours anthracite, white and green

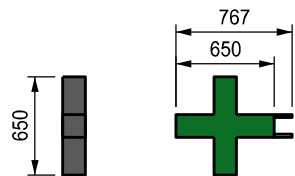


Proposed Sign 2 - Scale 1:50
Projecting building mounted sign, illuminated LED pharmacy sign

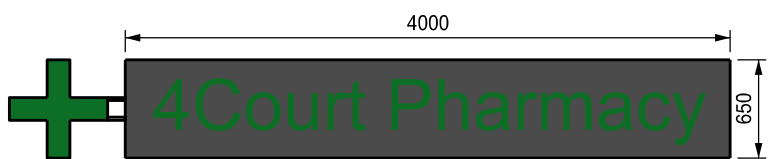

Proposed Sign 3 - Scale 1:50
Building mounted PPC aluminium with fret cut pharmacy name and telephone number, colours anthracite and green

SCALE KEY

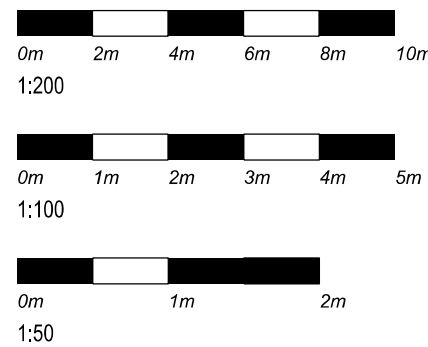

No	Date
Amendments	
Do not scale this drawing All given dimensions are in millimetres Contractors must check all dimensions from site This drawing is copyright and is for use on this site only	
Project 4Court Pharmacy	
Title Proposed Advertisement Proposals	
Job No. 1091	Drawing No. L004
Amendment:	Scale @A1, AS SHOWN
Status	PLANNING