


EXISTING ROOF PLAN
52 NEWHOUSE ROAD
HEYWOOD OL10 2NU

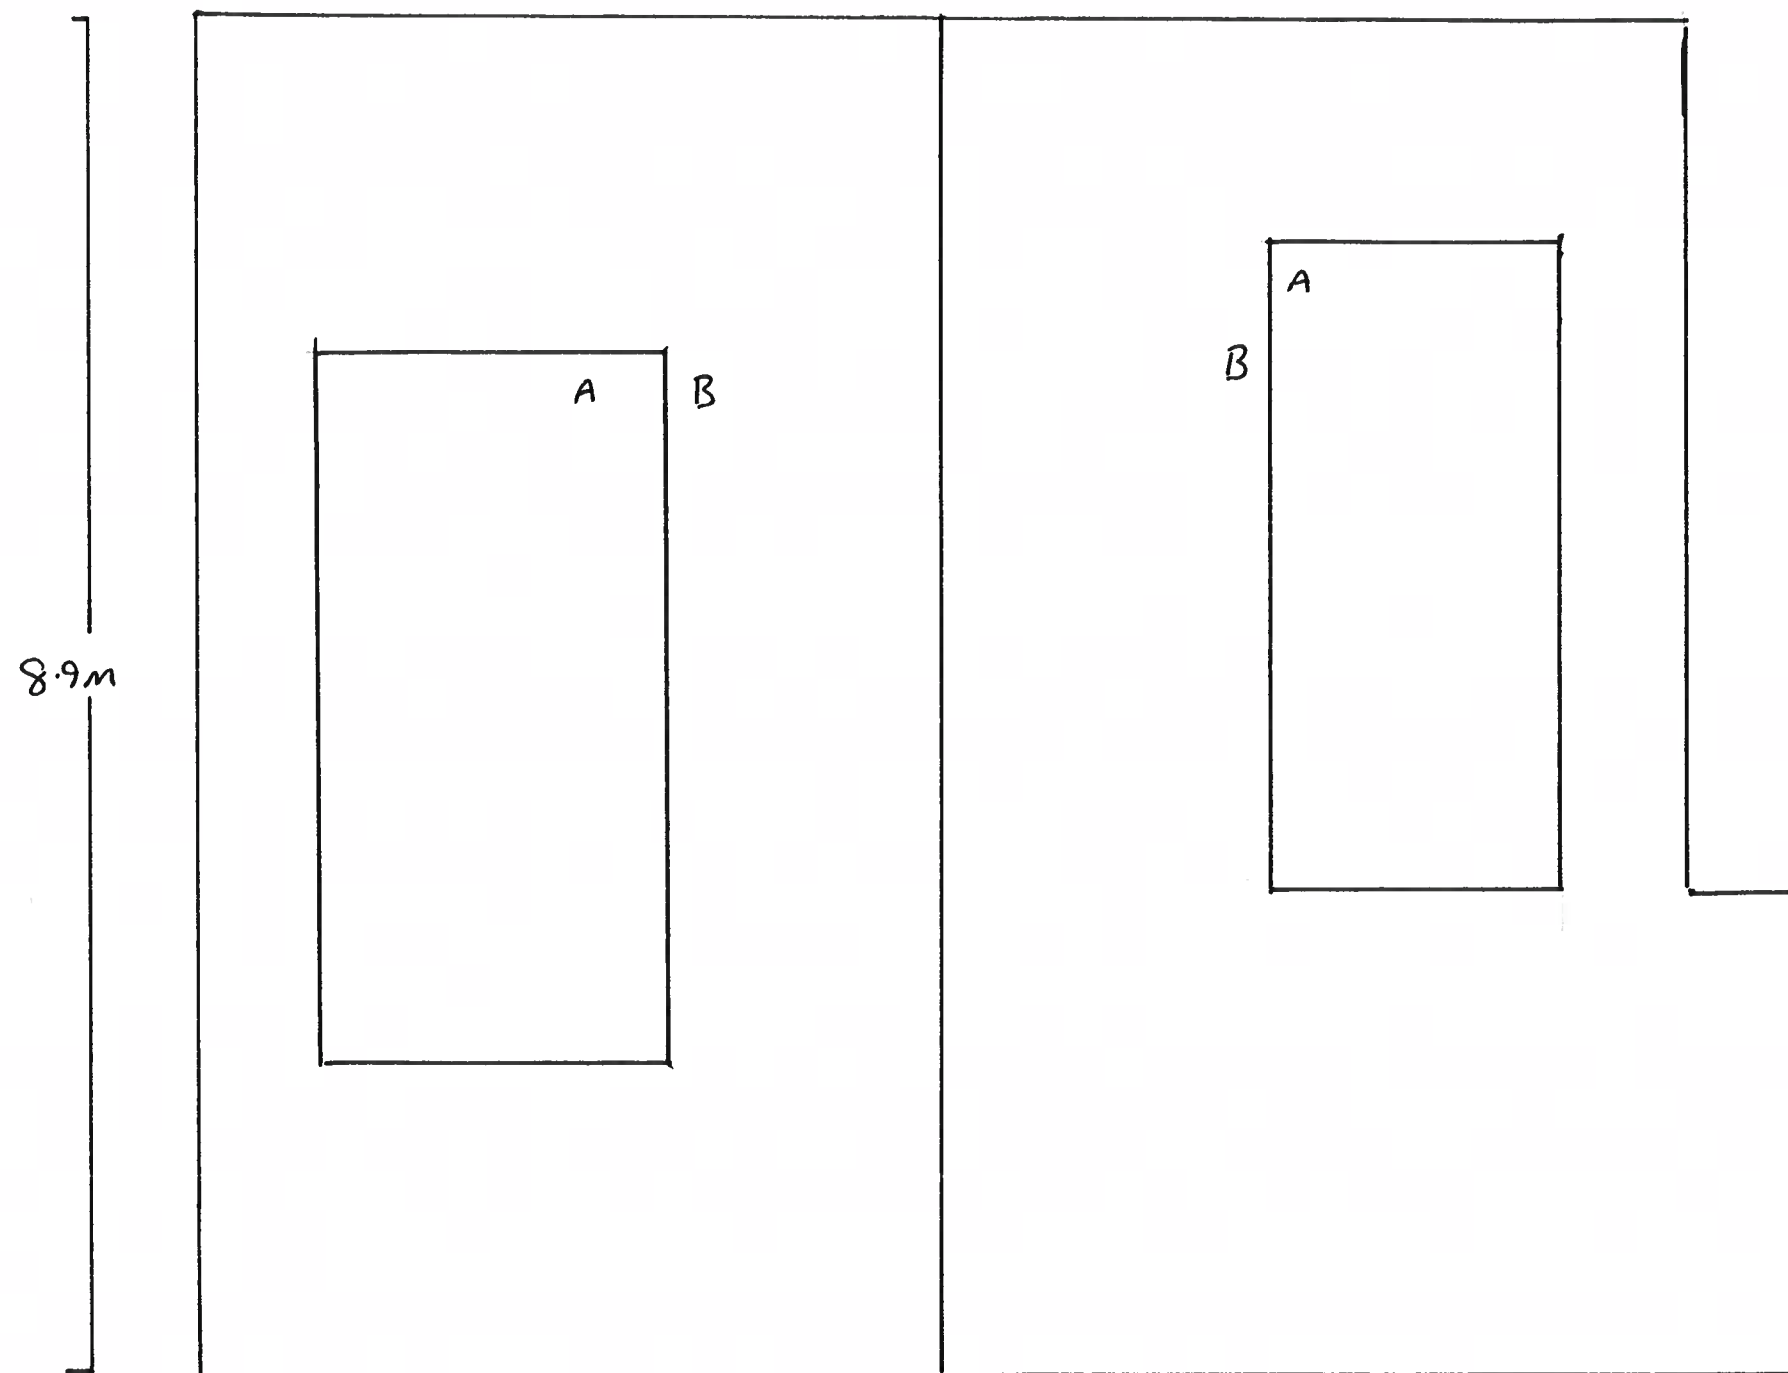

A. FLAT ROOF
B. CEMENT TILE ROOFING



SCALE 1:50