
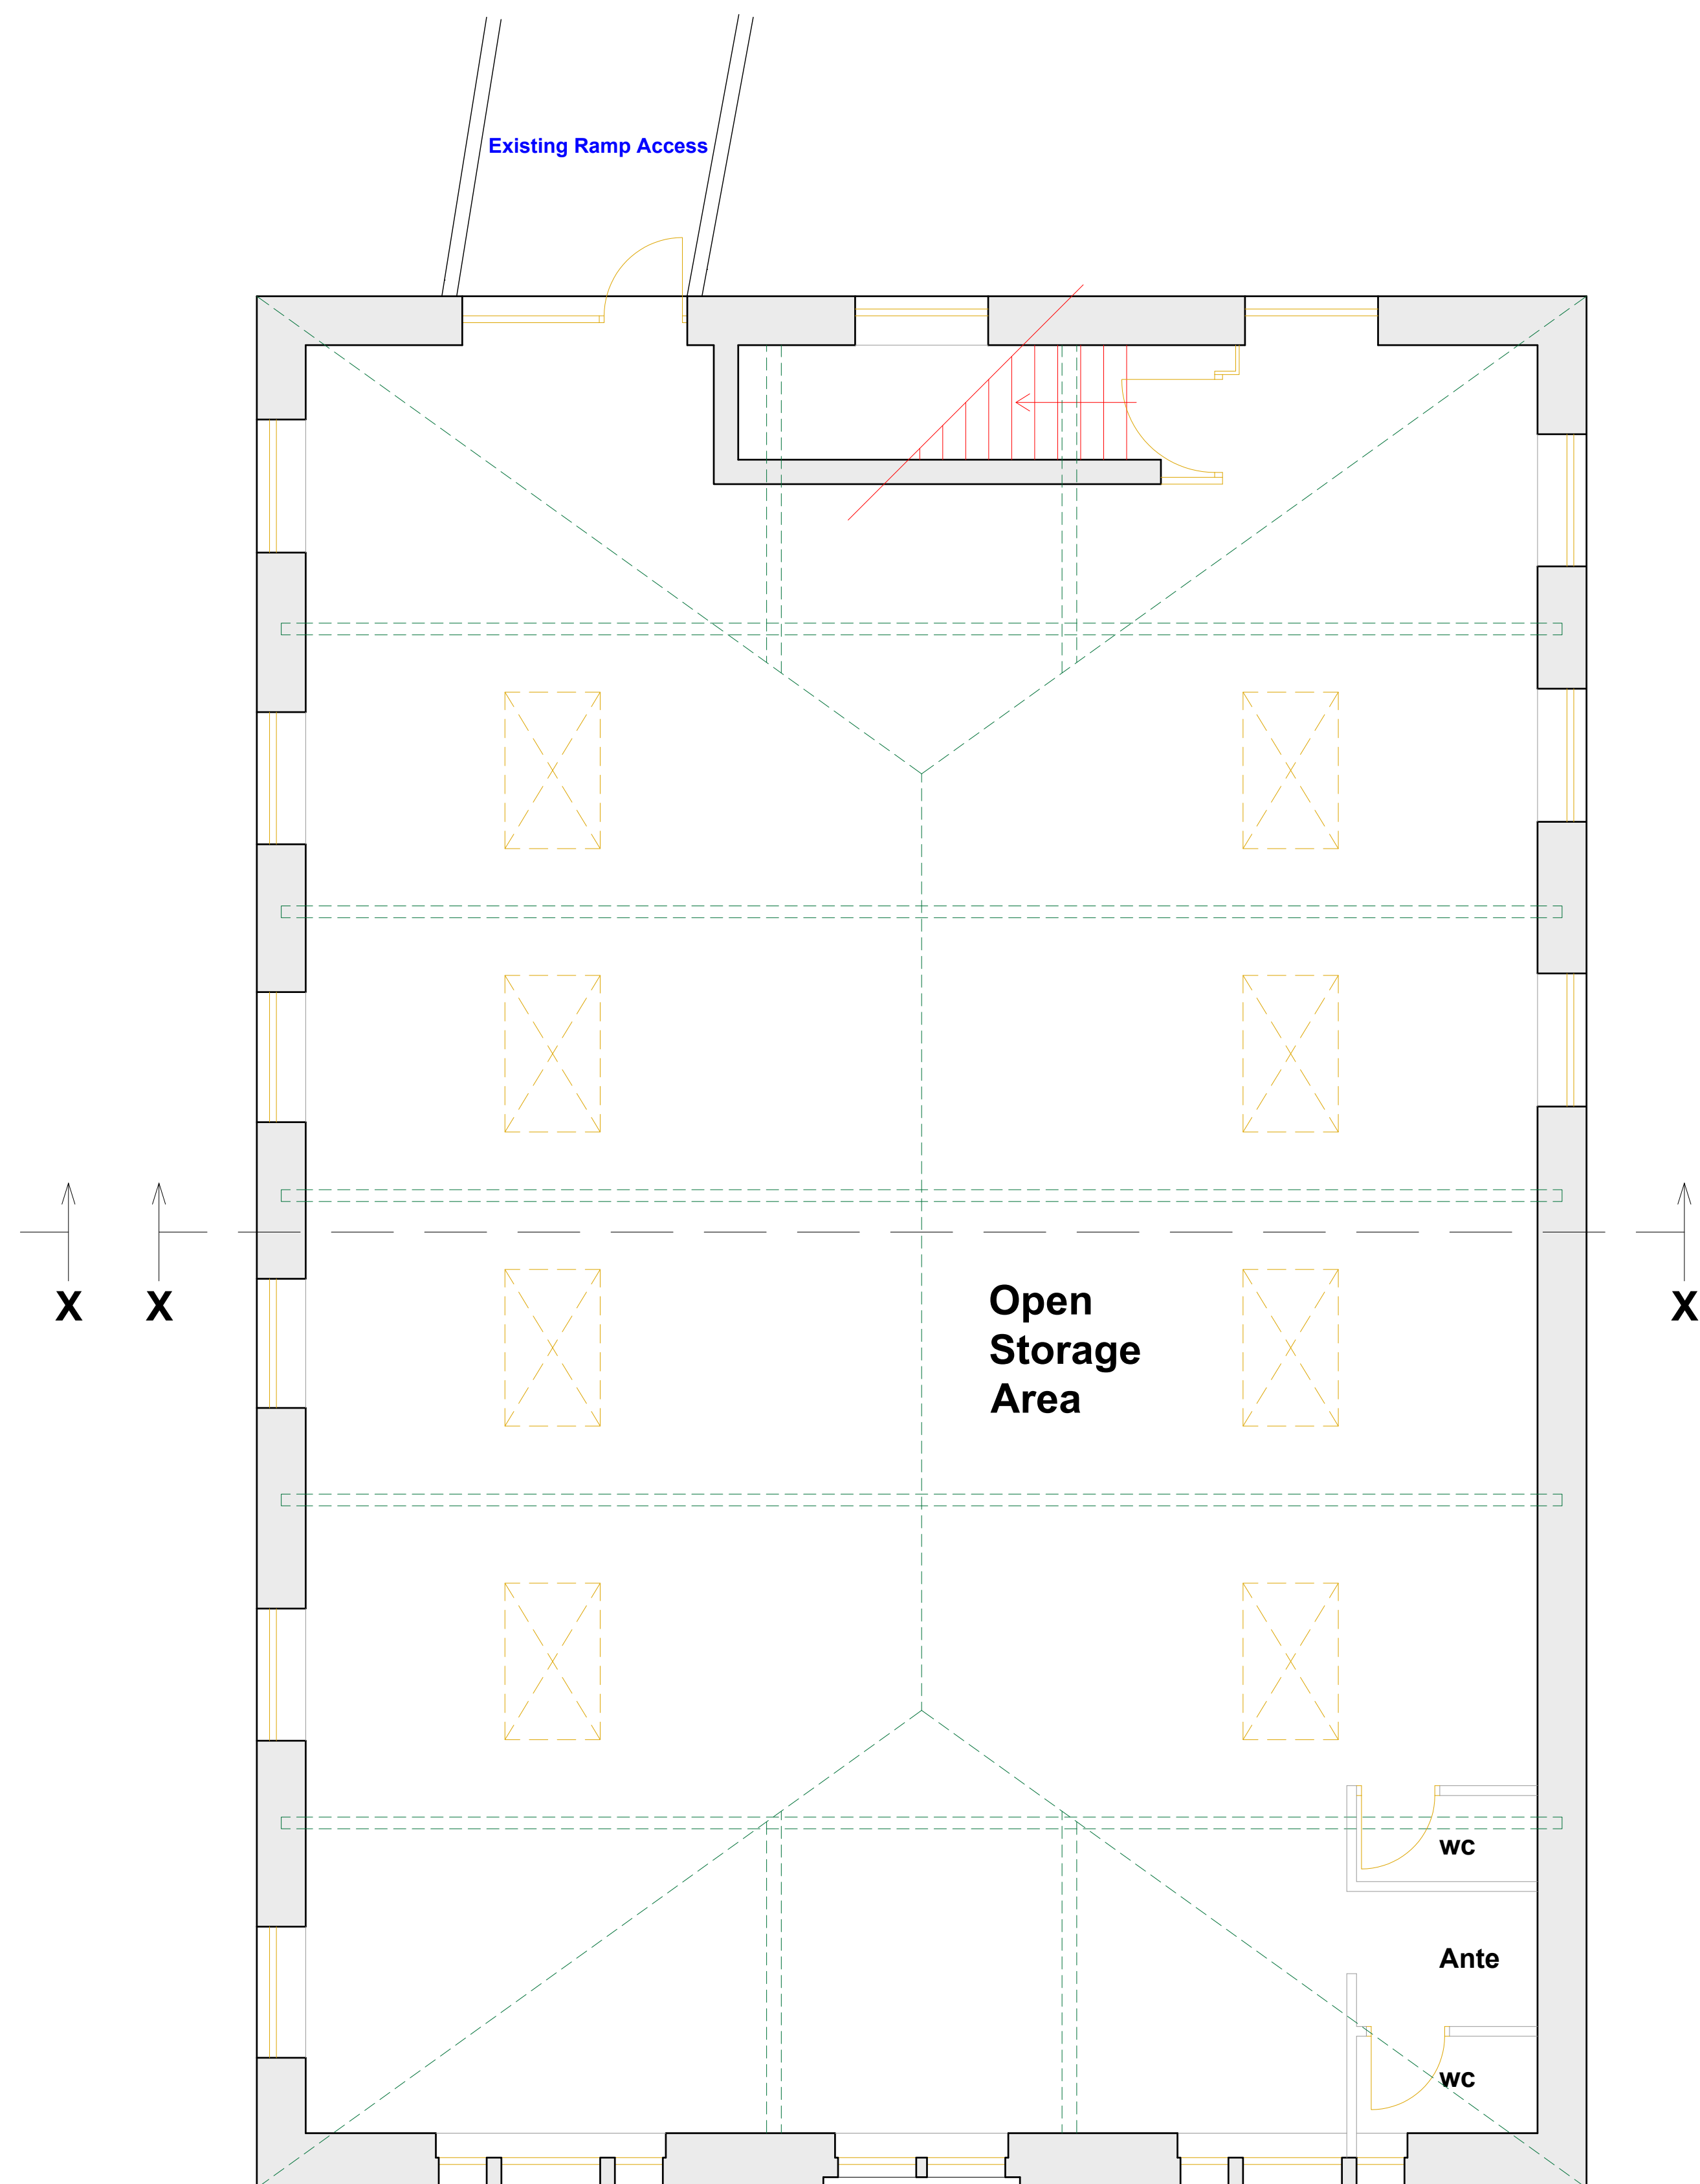


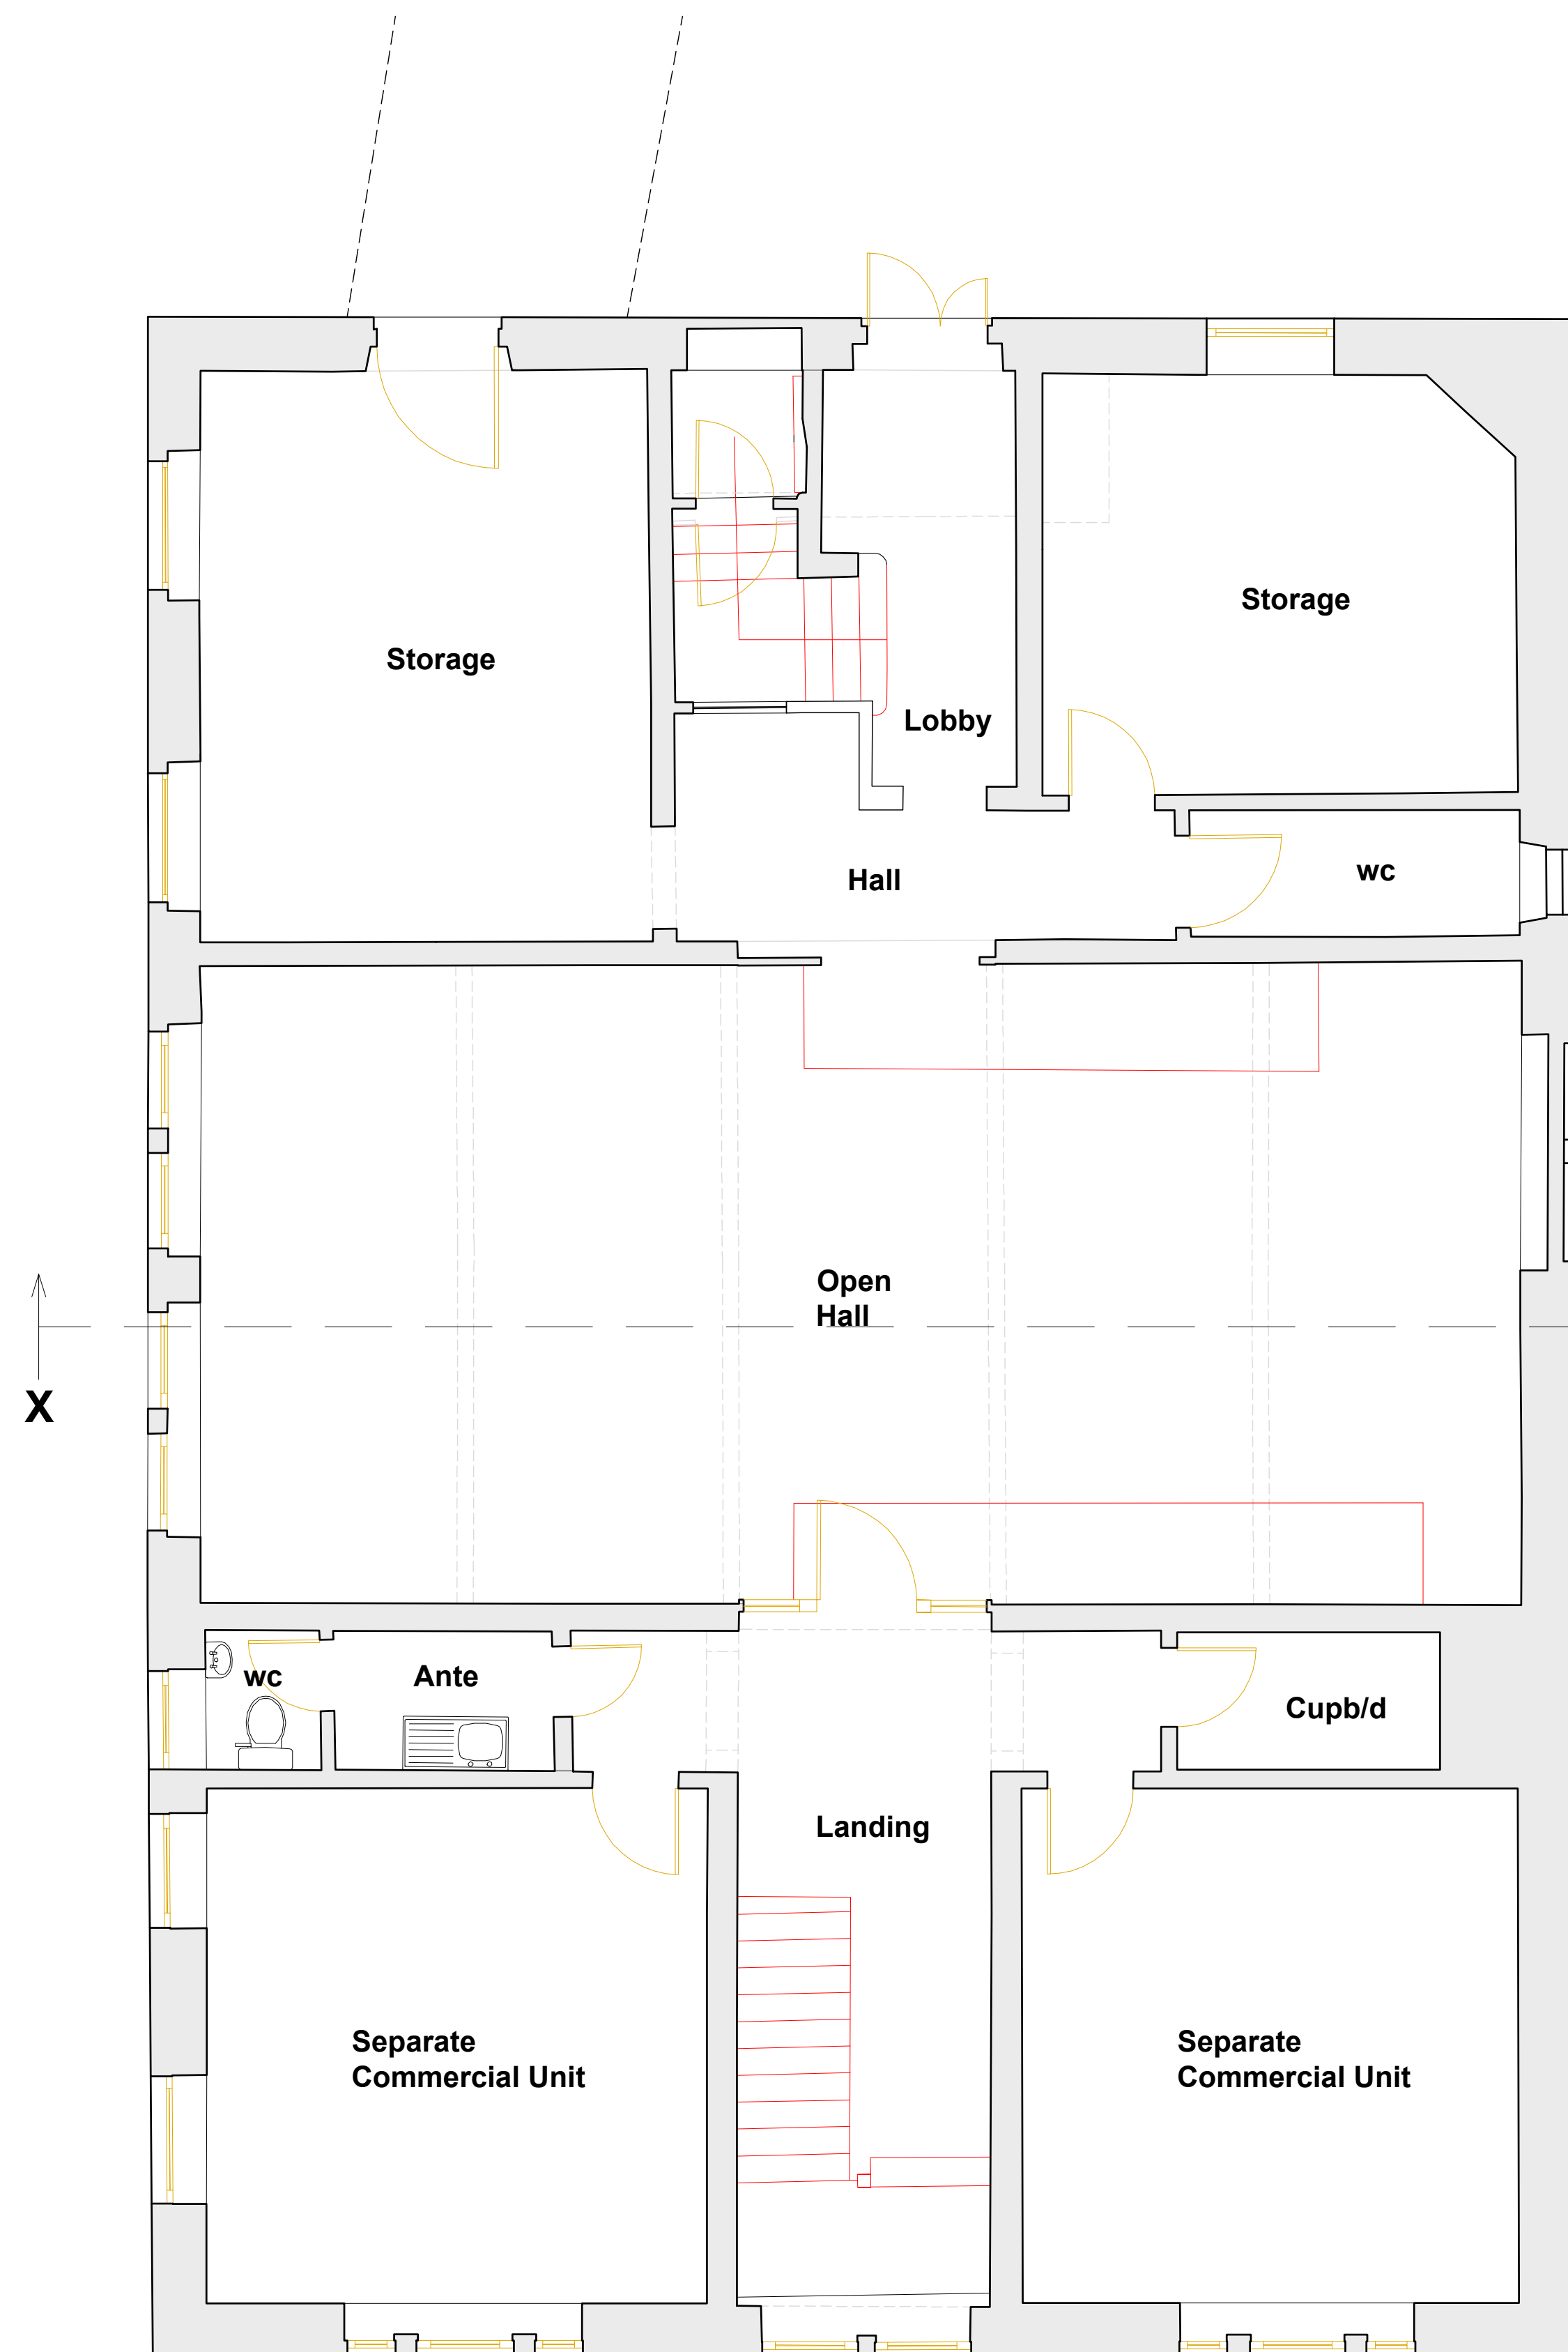

This drawing is prepared as a document to gain either Planning Permission or Building Regulation approval purposes only. It is not a guarantee that Planning Permission will be granted.

This drawing and all contents are the copyright of James Campbell Associates Ltd. No copies to be made from the drawing & details within unless authorised by James Campbell Associates Ltd.

The contract for the works is between the client and his / her contractor. Contractor to visit site, study the details provided within the drawing & be familiar with both the work to be carried out in accordance with the details provided. Any stated dimensions and materials to be used are for information only and materials to comply with all relevant British Standards and carry a genuine BBA certificated. The materials specified within this drawing are a guide for the contractor as they are recognised materials with genuine BBA certificates etc. Any contractor who decides to use any different materials than those specified must inform the client and James Campbell Associates Ltd.

Any discrepancies discovered or items found that where not visible at the time of the initial survey should be reported to James Campbell Associates Ltd for consultation with our client.

DRAWING TITLE

EXISTING FLOOR PLANS



PROJECT

PROPOSED RESIDENTIAL DEVELOPMENT

LOCATION

**Former Milnrow Reform Club
Dale Street
Milnrow**

DRAWN:-	Aiden Phillips-Whalley
---------	------------------------

DATE:-	June 2025
--------	-----------

SCALE:-	1:50 @ A1
---------	-----------

ISSUE:-

DRAWING NUMBER:-

21.2683.20