


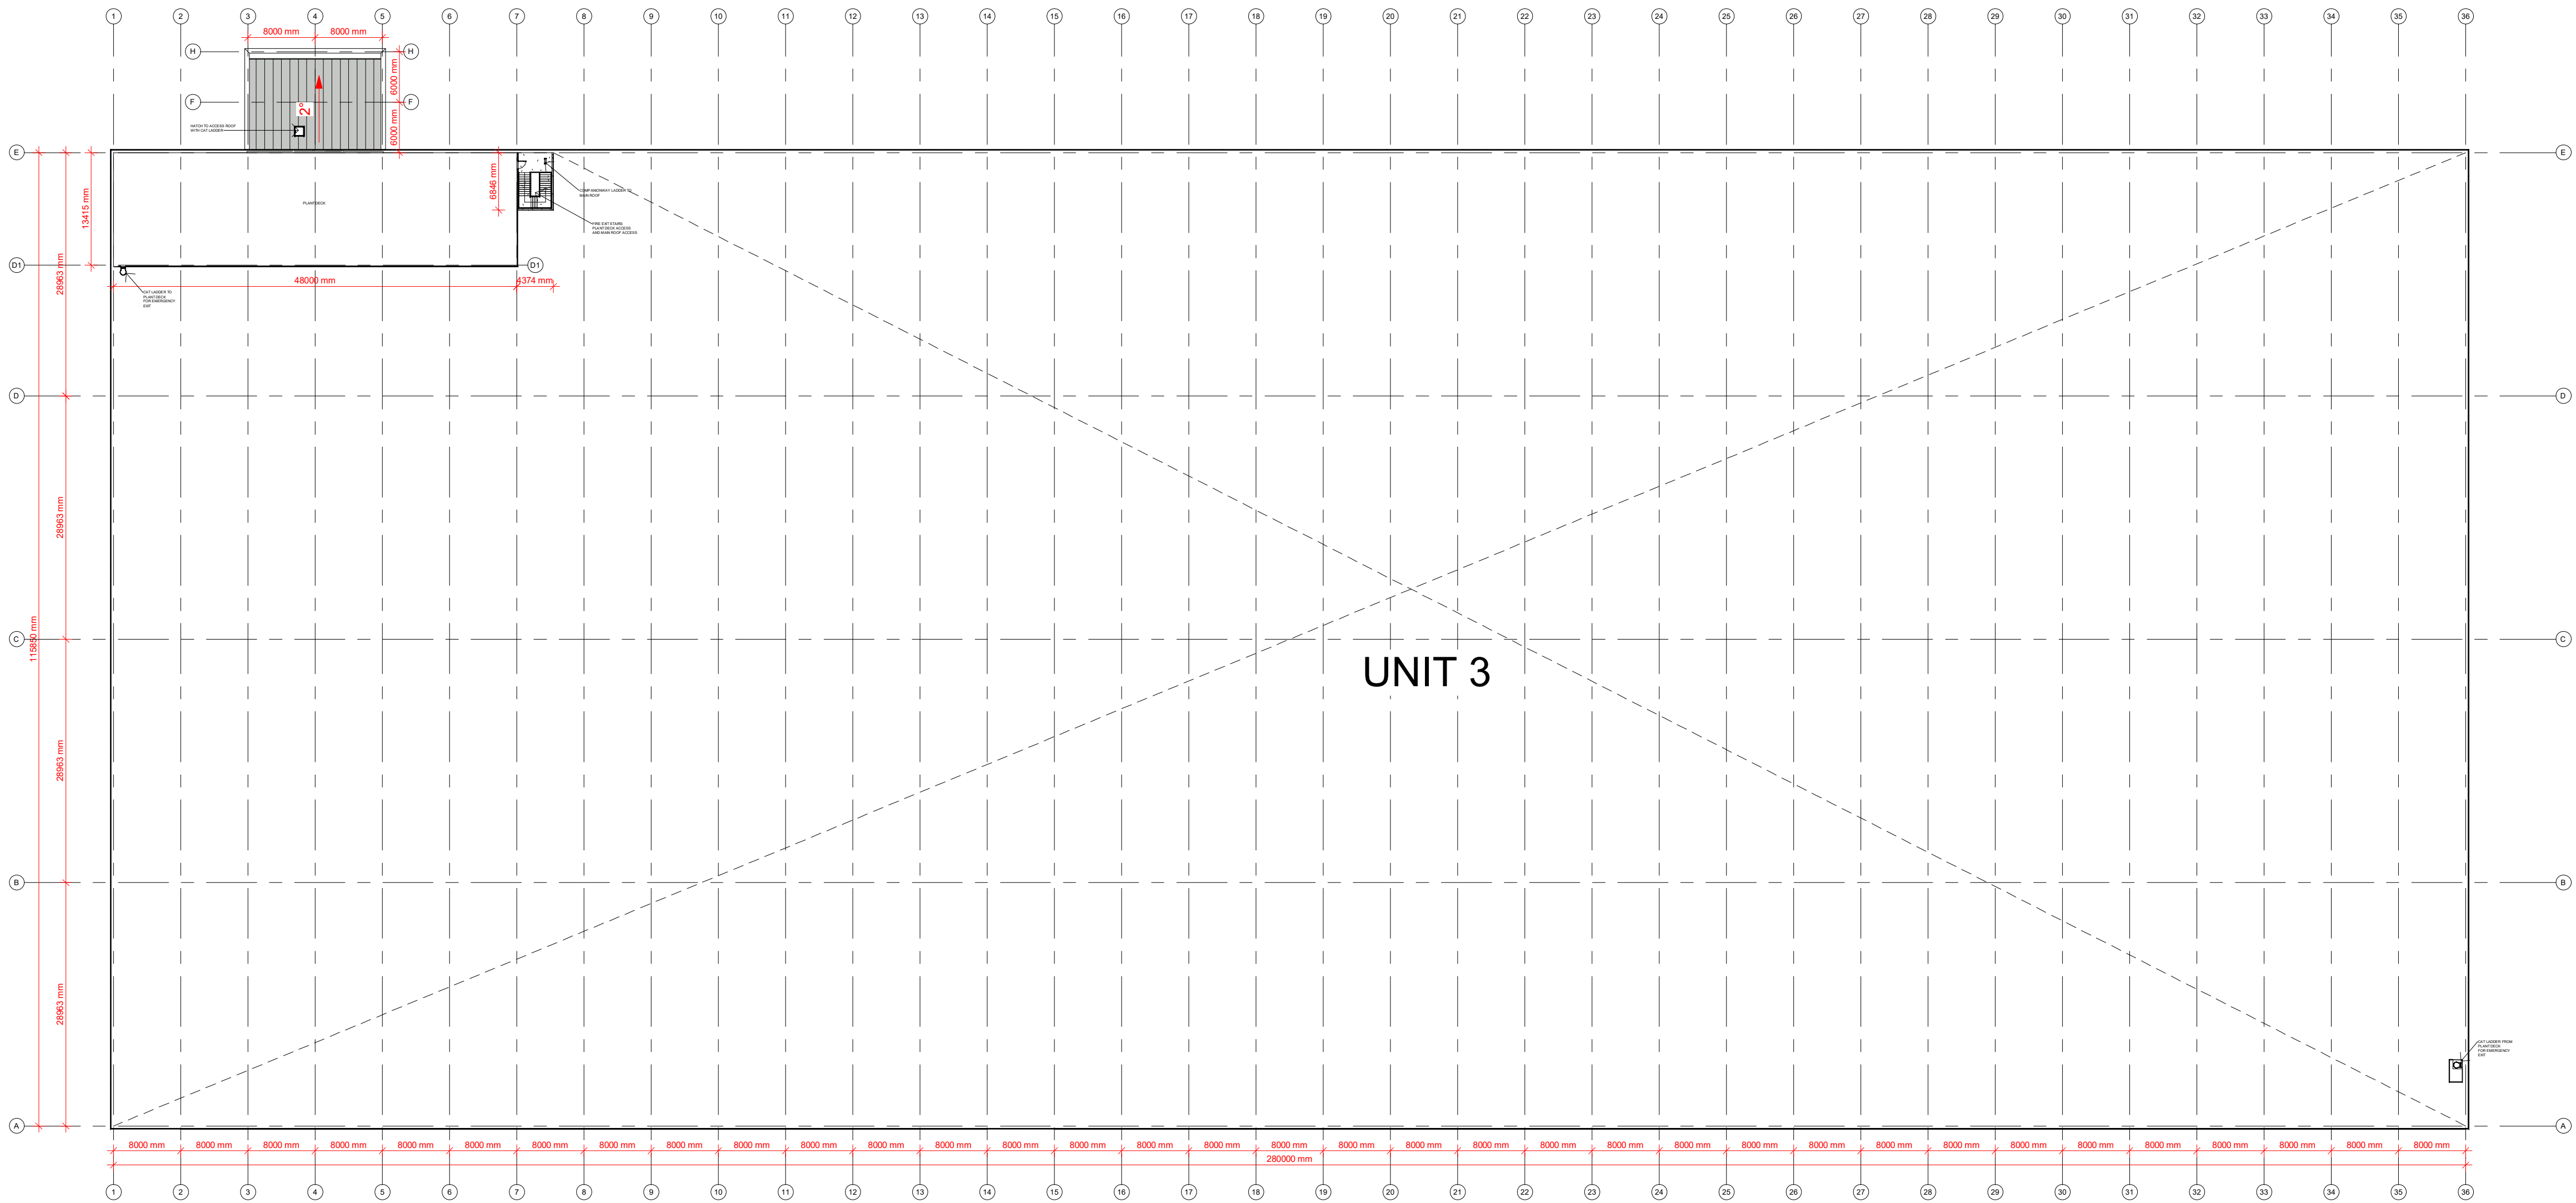

1

THIRD FLOOR PLAN UNIT 3
1 : 500

Do not scale this drawing
ashton smith to be notified of discrepancies in figured dimensions
Contractors must check all dimensions from site
This drawing is copyright and is for use on this site only
This drawing is to be used solely for information as entitled
For other information refer to the latest revision of any cross referenced drawing



LOCATION PLAN:

NOTES:

P4	10.03.23	Building reduced 5.05m in length, increased 2m in width
P3	23.02.23	Building reduced 3m haunch height, and 8m in length
P2	15.12.22	Minor internal layout changes
P1		Initial Drawing Issue

REV	DATE	DESCRIPTION	DRAWN BY	CHECK BY
			JA	RR
			JA	RR

PROJECT TITLE MANCHESTER ROAD, HEYWOOD					
DRAWING TITLE PROPOSED THIRD FLOOR PLAN UNIT 3					
RIBA STAGE	STATUS			DRAWN BY	CHECKED BY
	PLANNING			JA	RR
SHEET	SCALE	DATE	SUITABILITY	REVISION	
A1	1 : 500	02/08/22	S3	P4	
DRAWING NO. 21157-ASA-00-ZZ.03-D-A-0023_(S3-P4)					
BIM MODEL NUMBER: 21157-ASA-ZZ-ZZ-M3-A-0002_(S3-P12)					

CLIENT	
Trammell Crow Company	
Ashton Smith Beyond Design	
Ashton Smith, Belvedere House, 2 Victoria Avenue, Harrogate, North Yorkshire, HG1 1EL Tel: 01423 522882 Fax: 01423 565104 www.ashtonsmith.co.uk	