


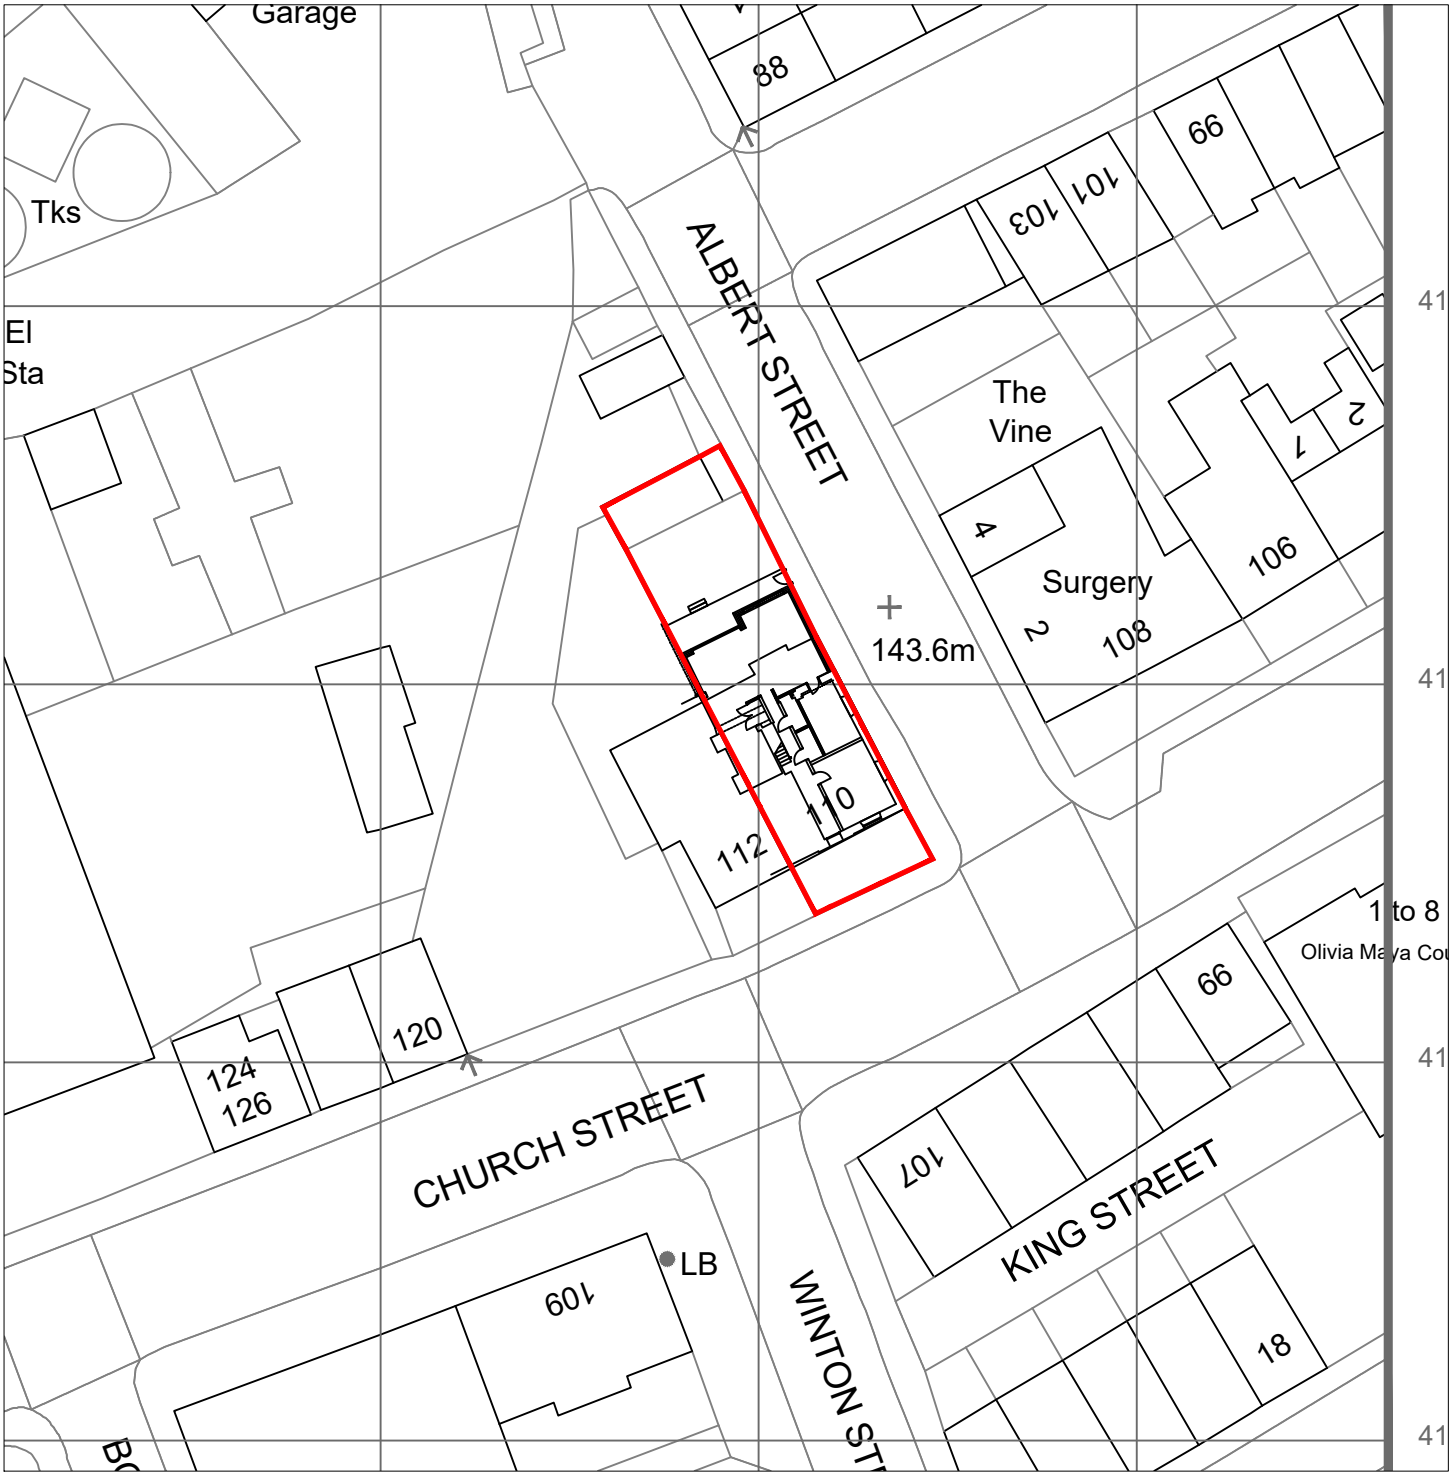

SITE PLAN - PROPOSED

A.J. Cocker Associates Architectural Design Building Surveyors Project Management Planning Supervisors New Century House, 176 Drake Street, Rochdale, Lancs. OL16 1UP Tel 01706 356860 Fax 01706 650574	project 110 Church Street, Littleborough.
client Mr. J. Demain	scale - 1:500 size - A4 date - May 2023 drawn - IS drawing No rev D249-05