


SITE LOCATION




Reproduced by permission of Ordnance Survey on behalf of the Controller of Her Majesty's Stationery Office
All rights reserved. © Crown Copyright licence no. 100062043

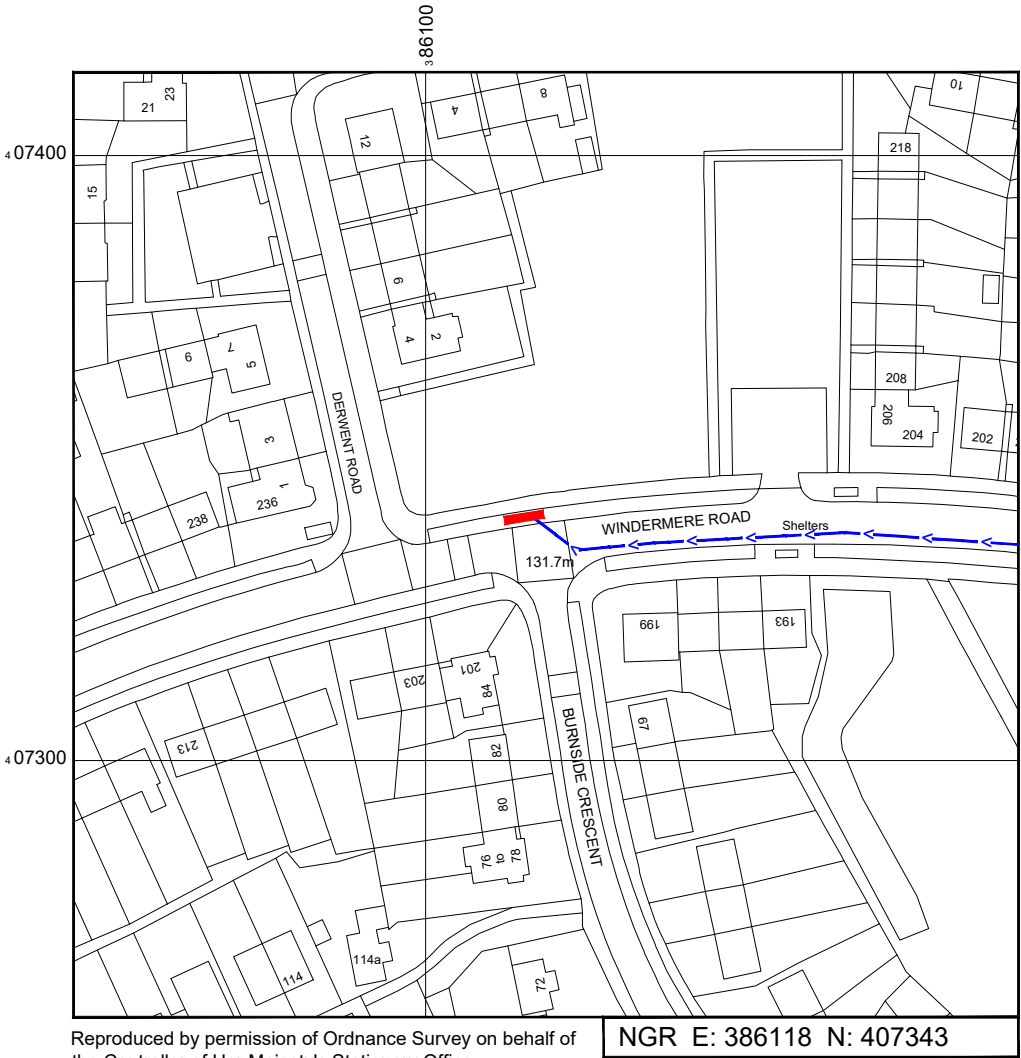

Reproduced by permission of Ordnance Survey on behalf of the Controller of Her Majesty's Stationery Office
All rights reserved. © Crown Copyright licence no. 100062043


NGR E: 386118 N: 407343

SITE AREA PLAN

 

SITE PHOTOGRAPH

SITE LOCATION PLAN

 

GOOGLE MAPS QR CODE

GOOGLE MAPS - <https://goo.gl/maps/yTT8DjZJ25CqQwSd7>

GOOGLE STREETVIEW - <https://goo.gl/maps/HW2RQumPLgbLVKCb9>

NOTES:

1. ALL DIMENSIONS IN MM UNLESS OTHERWISE NOTED.
- DIRECTIONS TO SITE:
Head west on M60. At junction 19, take the A576 exit to Middleton. At Rhodes Interchange, take the 3rd exit onto Middleton Rd/A576. Turn left onto Heywood Old Rd/A6045. Turn right onto Langley Ln. Turn right onto Wythburn Rd. Turn right onto Windermere Rd. Follow Windermere Road and site location is on the right hand side.



Master:	MBNL / EE:	Project:	Purpose of Issue:	Issue:
M001	MBNL	3UK DNSW	Planning	A
Date:	10/07/2023	Revision / Upgrade Description:		
Drawn:	CDN	First Issue - Site nomination dated: TBC		
Checked:	DH			
Approved:	SD			

CK Hutchison Networks (UK) Limited

Green Park
450 Longwater Avenue
Reading
RG30 3UR

Design Consultant & Principal Contractor:



WHP Telecoms
Unit 1 Maple Park,
Low Fields Avenue, Leeds
LS12 6HH

Tel: 01133023550
e-mail: info@whptelecoms.com

Site Name:
WINDERMERE ROAD STREETWORKS

Site ID:
ROD23708

Address:
WINDERMERE ROAD,
TOP OF HEBERS,
MIDDLETON,
ROCHDALE,
M24 5WD


Title:
002 SITE LOCATION PLAN

Project:
3UK DNSW

Purpose of Issue:
PLANNING


EE Cell ID: TBC	MBNL Cell ID: ROD192	Cell ID: M1444
--------------------	-------------------------	-------------------

Master Drawing No: ROD23708_M001	Issue: A
-------------------------------------	-------------

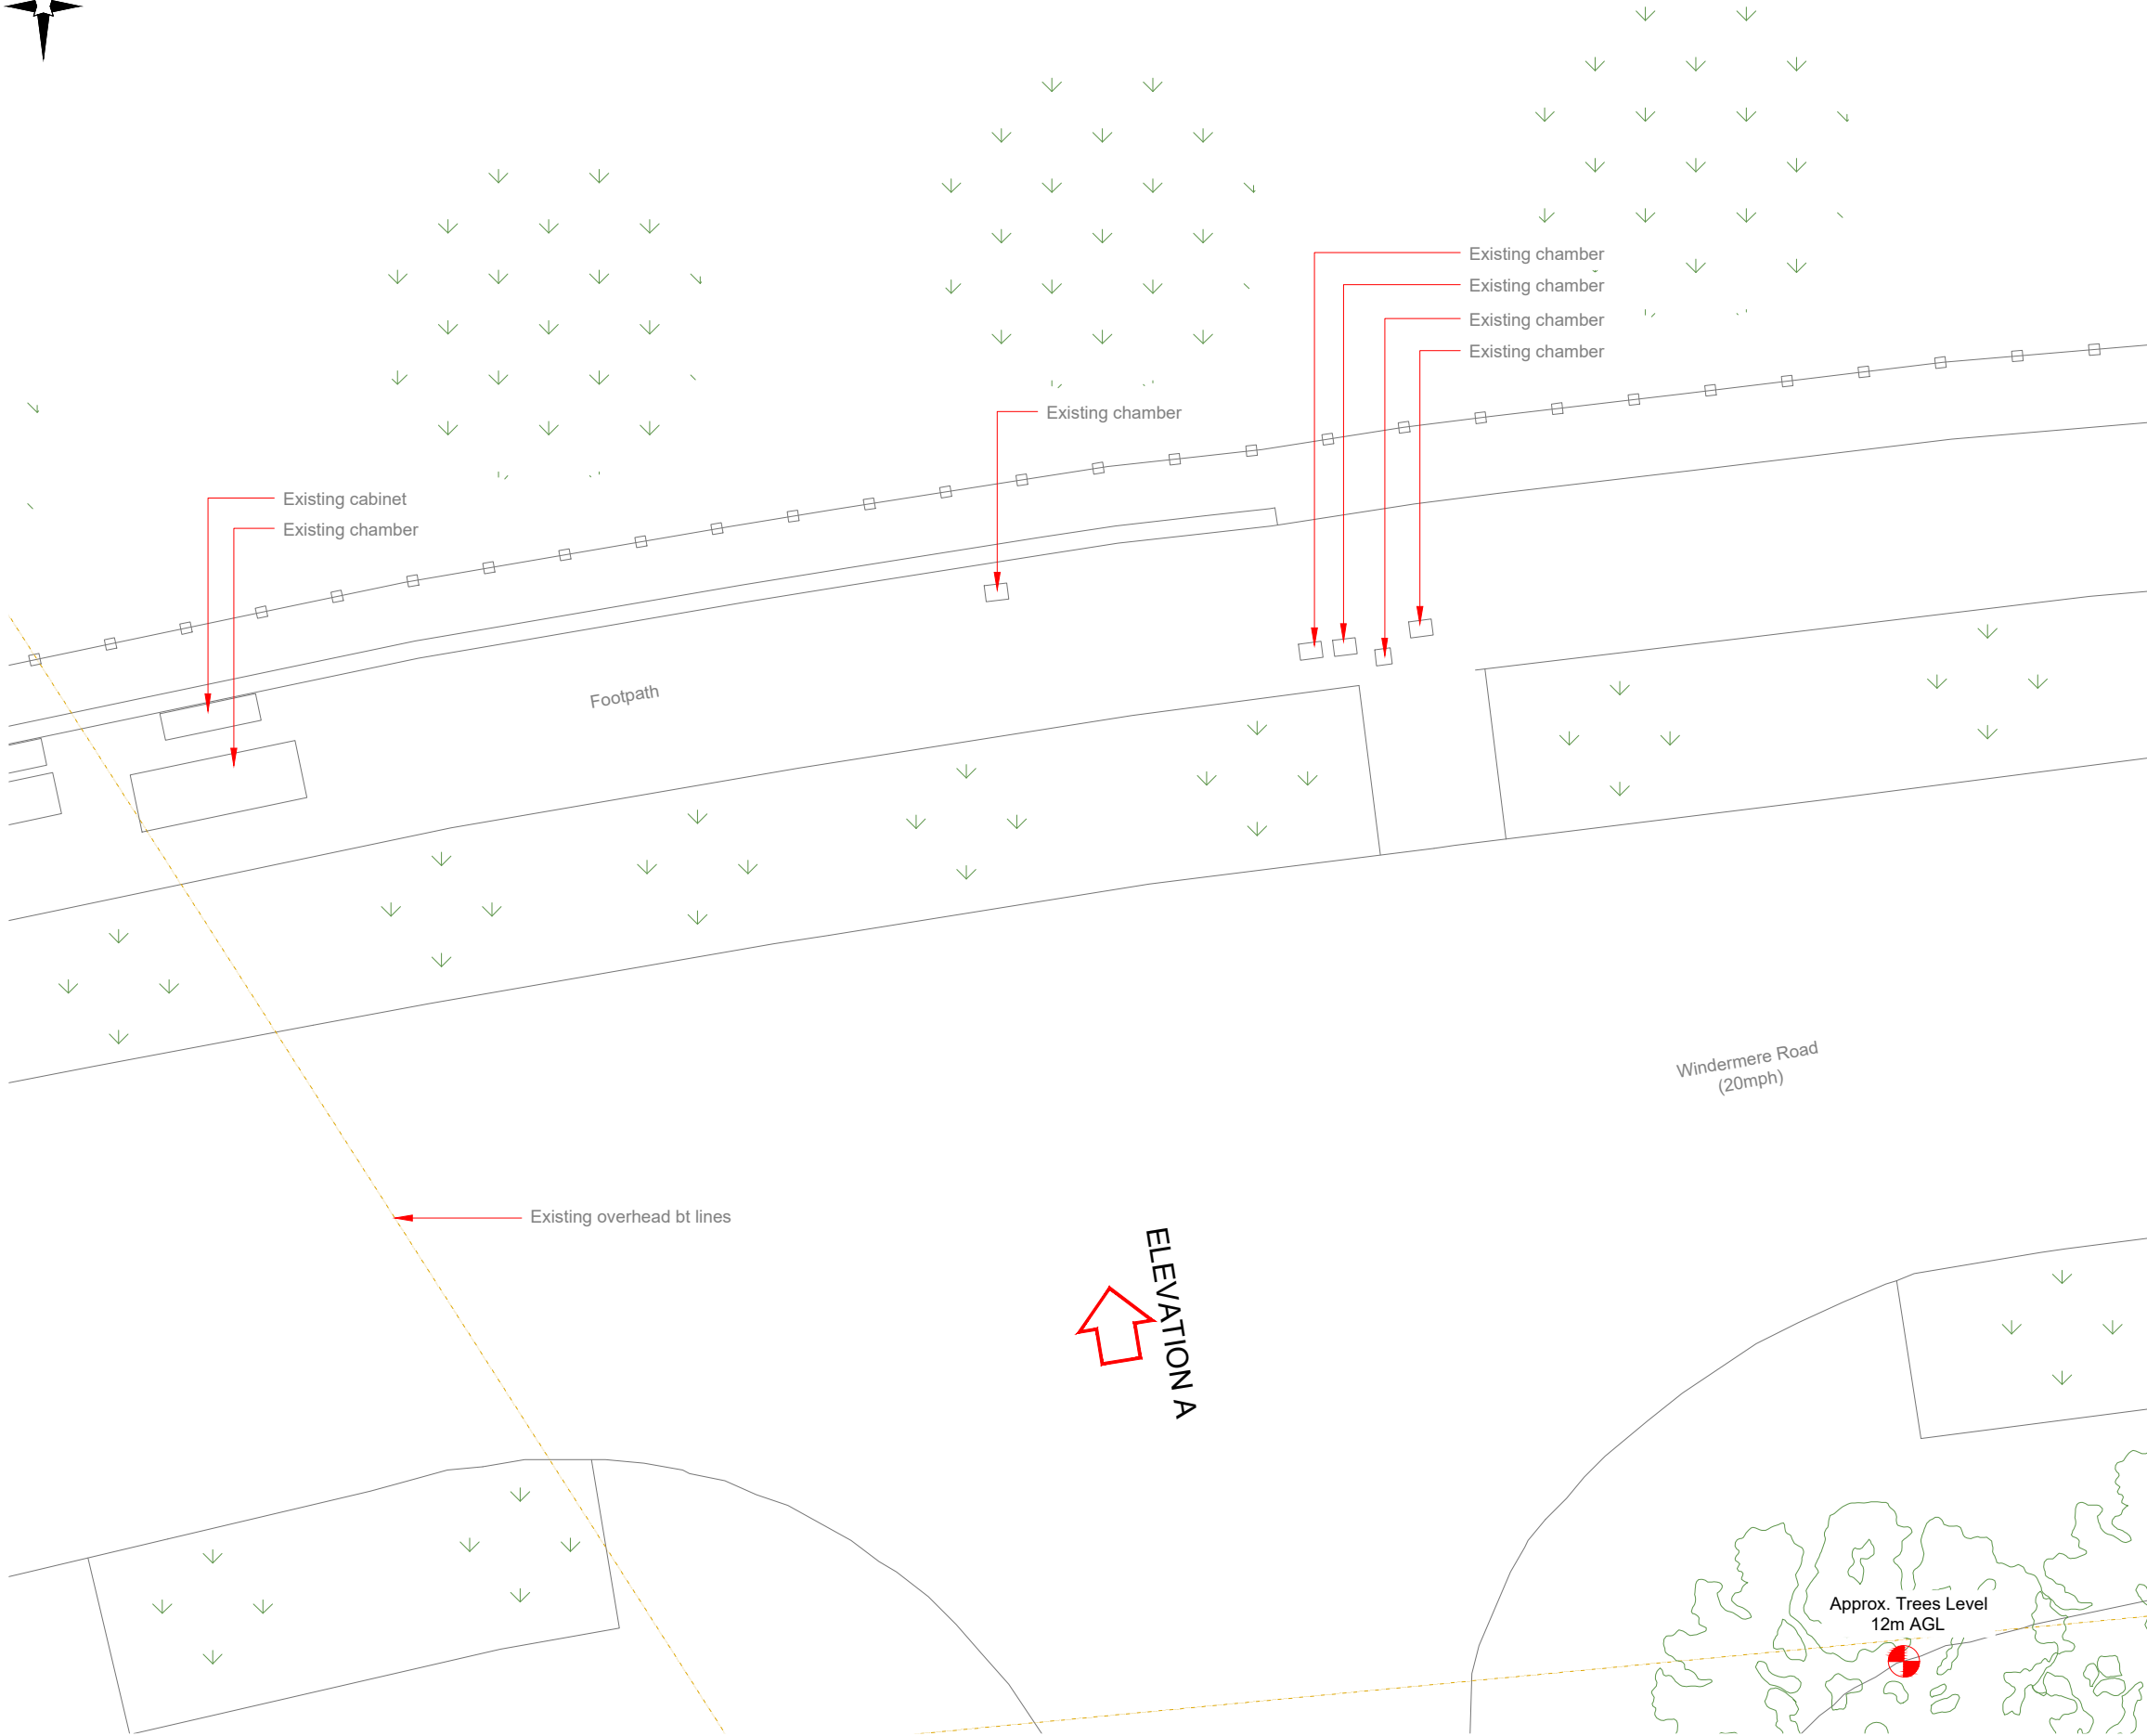

ELEVATION A

EXISTING SITE PLAN

 

NOTES:

1. ALL DIMENSIONS IN MM UNLESS OTHERWISE NOTED.

Master:	MBNL / EE:	Project:	Purpose of Issue:	Issue:
M001	MBNL	3UK DNSW	Planning	A
Date:	10/07/2023	Revision / Upgrade Description:		
Drawn:	CDN	First Issue - Site nomination dated: TBC		
Checked:	DH			
Approved:	SD			

CK Hutchison Networks (UK) Limited

Green Park
450 Longwater Avenue
Reading
RG30 3UR

Design Consultant & Principal Contractor:



WHP Telecoms
Unit 1 Maple Park,
Low Fields Avenue, Leeds
LS12 6HH

Tel: 01133023550
e-mail: info@whptelecoms.com

Site Name:

WINDERMERE ROAD STREETWORKS

Site ID:

ROD23708

Address:

**WINDERMERE ROAD,
TOP OF HEBERS,
MIDDLETON,
ROCHDALE,
M24 5WD**

Title:

100 EXISTING SITE PLAN

Project:

3UK DNSW

Purpose of Issue:

PLANNING

EE Cell ID:	MBNL Cell ID:	Cell ID:
TBC	ROD192	M1444

Master Drawing No:

ROD23708_M001


Issue:

A


100mm

50mm

10mm

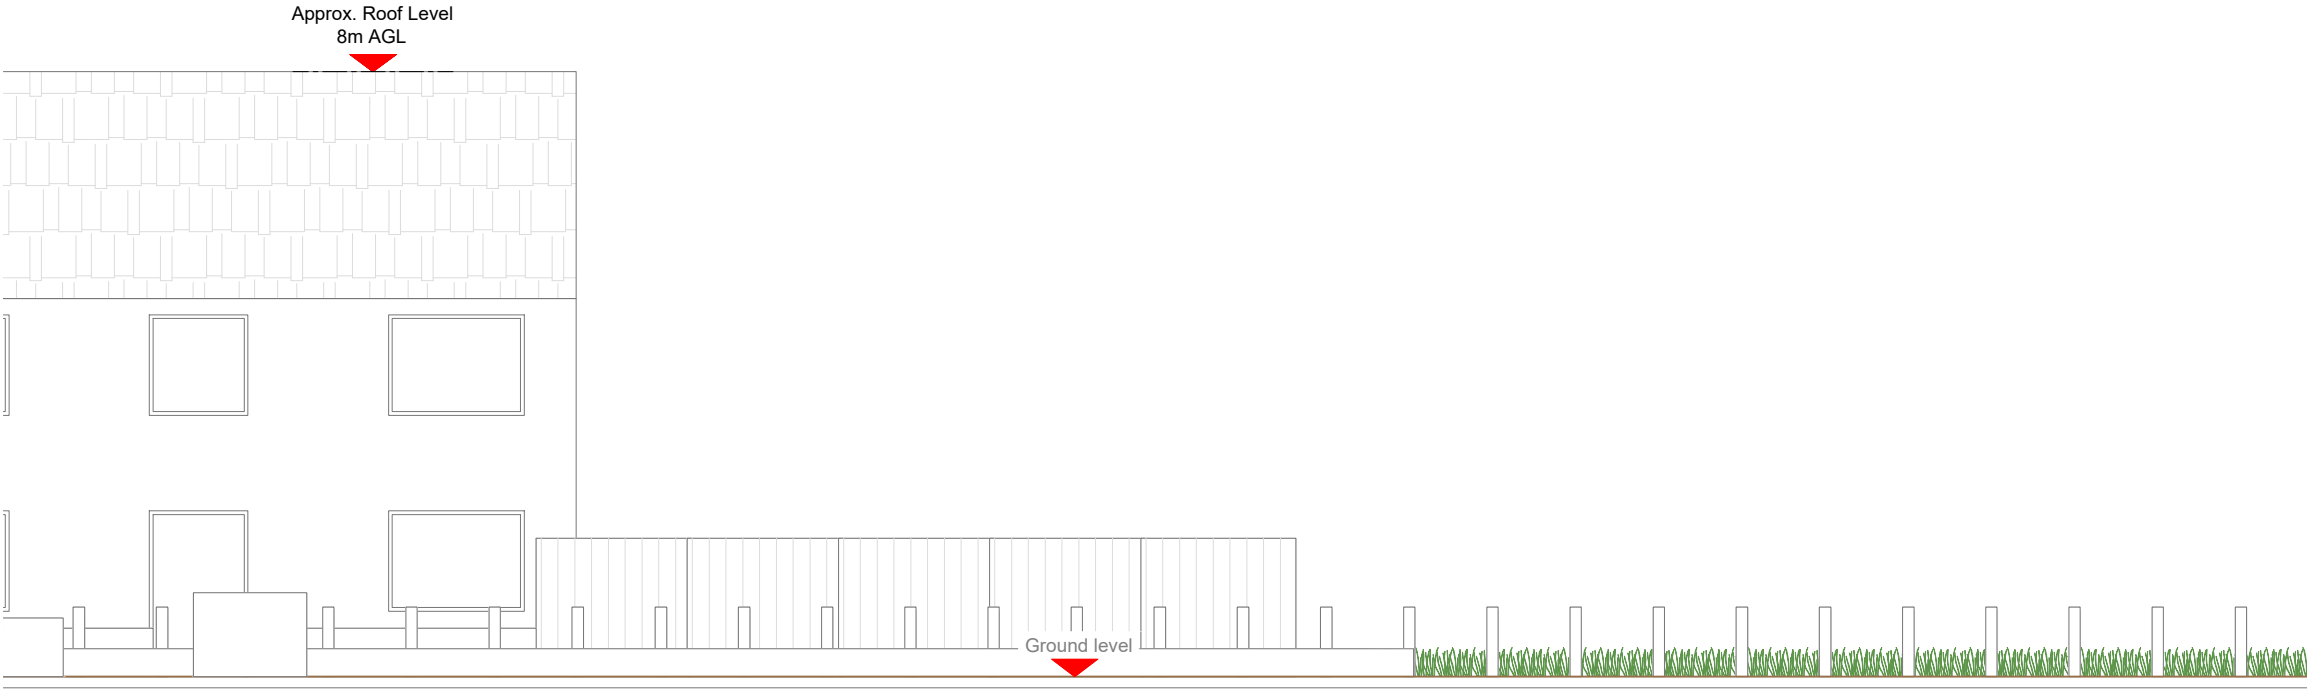

EXISTING ELEVATION A

 

- NOTES:
- ALL DIMENSIONS IN MM UNLESS OTHERWISE NOTED.

Master:	MBNL / EE:	Project:	Purpose of Issue:	Issue:
M001	MBNL	3UK DNSW	Planning	A
Date:	10/07/2023	Revision / Upgrade Description:		
Drawn:	CDN	First Issue - Site nomination dated: TBC		
Checked:	DH			
Approved:	SD			

CK Hutchison
Networks (UK)
Limited

Green Park
450 Longwater Avenue
Reading
RG30 3UR

Design Consultant & Principal Contractor:



WHP Telecoms
Unit 1 Maple Park,
Low Fields Avenue, Leeds
LS12 6HH

Tel: 01133023550
e-mail: info@whptelecoms.com

Site Name:
WINDERMERE ROAD STREETWORKS

Site ID:
ROD23708

Address:
WINDERMERE ROAD,
TOP OF HEBERS,
MIDDLETON,
ROCHDALE,
M24 5WD

Title:
150 EXISTING ELEVATION A

Project:
3UK DNSW


Purpose of Issue:
PLANNING

EE Cell ID: TBC	MBNL Cell ID: ROD192	Cell ID: M1444
--------------------	-------------------------	-------------------


Master Drawing No: ROD23708_M001	Issue: A
-------------------------------------	-------------

Antenna Aperture ID	Proposed 4G/5G Bearing
A1	0°
B1	120°
C1	240°
A2	0°
B2	120°
C2	240°

1. ALL DIMENSIONS IN MM UNLESS OTHERWISE NOTED.

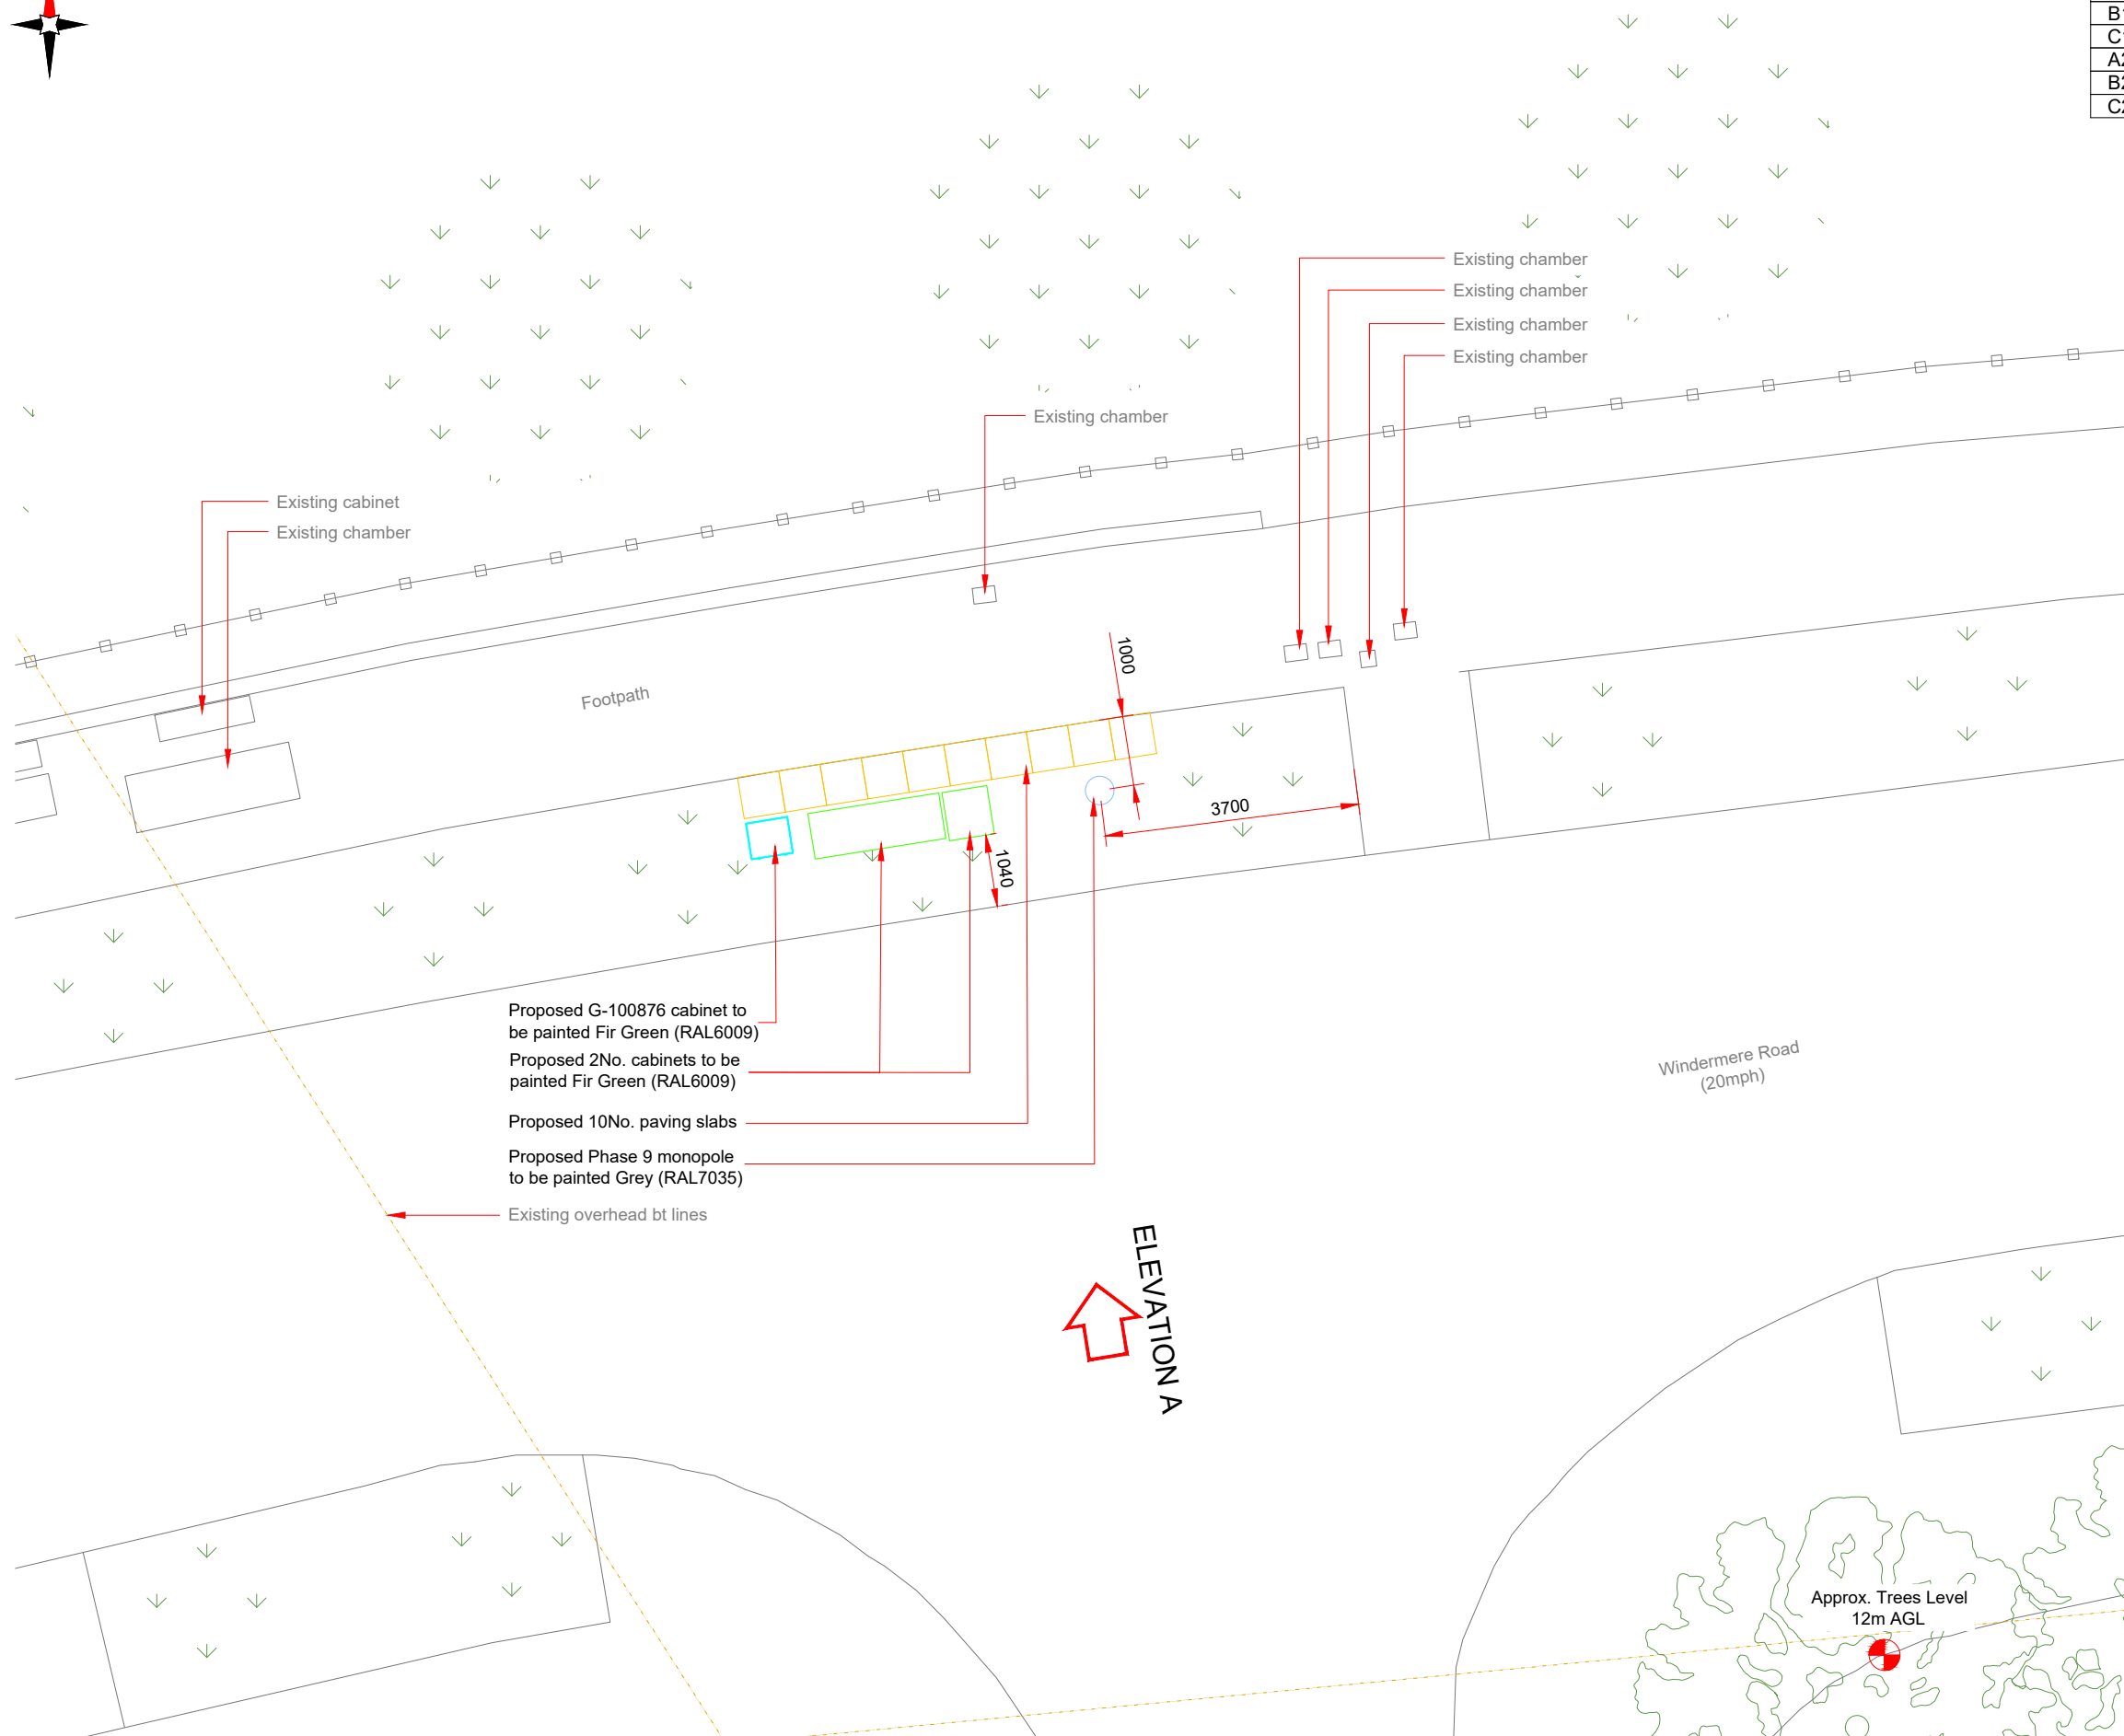

PROPOSED SITE PLAN

 

Master:	MBNL / EE:	Project:	Purpose of issue:	Issue:
M001	MBNL	3UK DNSW	Planning	A
Date:	10/07/2023	Revision / Upgrade Description:		
Drawn:	CDN	First Issue - Site nomination dated: TBC		
Checked:	DH			
Approved:	SD			

CK Hutchison
Networks (UK)
Limited

Green Park
450 Longwater Avenue
Reading
RG30 3UR

Design Consultant & Principal Contractor:



WHP Telecoms

Unit 1 Maple Park,
Low Fields Avenue, Leeds
LS12 6HH

Tel: 01133023550
e-mail: info@whptelecoms.com

Site Name:

WINDERMERE ROAD STREETWORKS

Site ID:

ROD23708

Address:

WINDERMERE ROAD,
TOP OF HEBERS,
MIDDLETON,
ROCHDALE,
M24 5WD

Title:

210 PROPOSED SITE PLAN

Project:

3UK DNSW

Purpose of Issue:	
-------------------	--

PLANNING

EE Cell ID: TBC	MBNL Cell ID: ROD192	Cell ID: M1444
---------------------------	--------------------------------	--------------------------

Master Drawing No:

ROD23708 M001


Issue:

A

Antenna Aperture ID	Proposed 4G/5G Bearing
A1	0°
B1	120°
C1	240°
A2	0°
B2	120°
C2	240°

NOTES:

1. ALL DIMENSIONS IN MM UNLESS OTHERWISE NOTED.

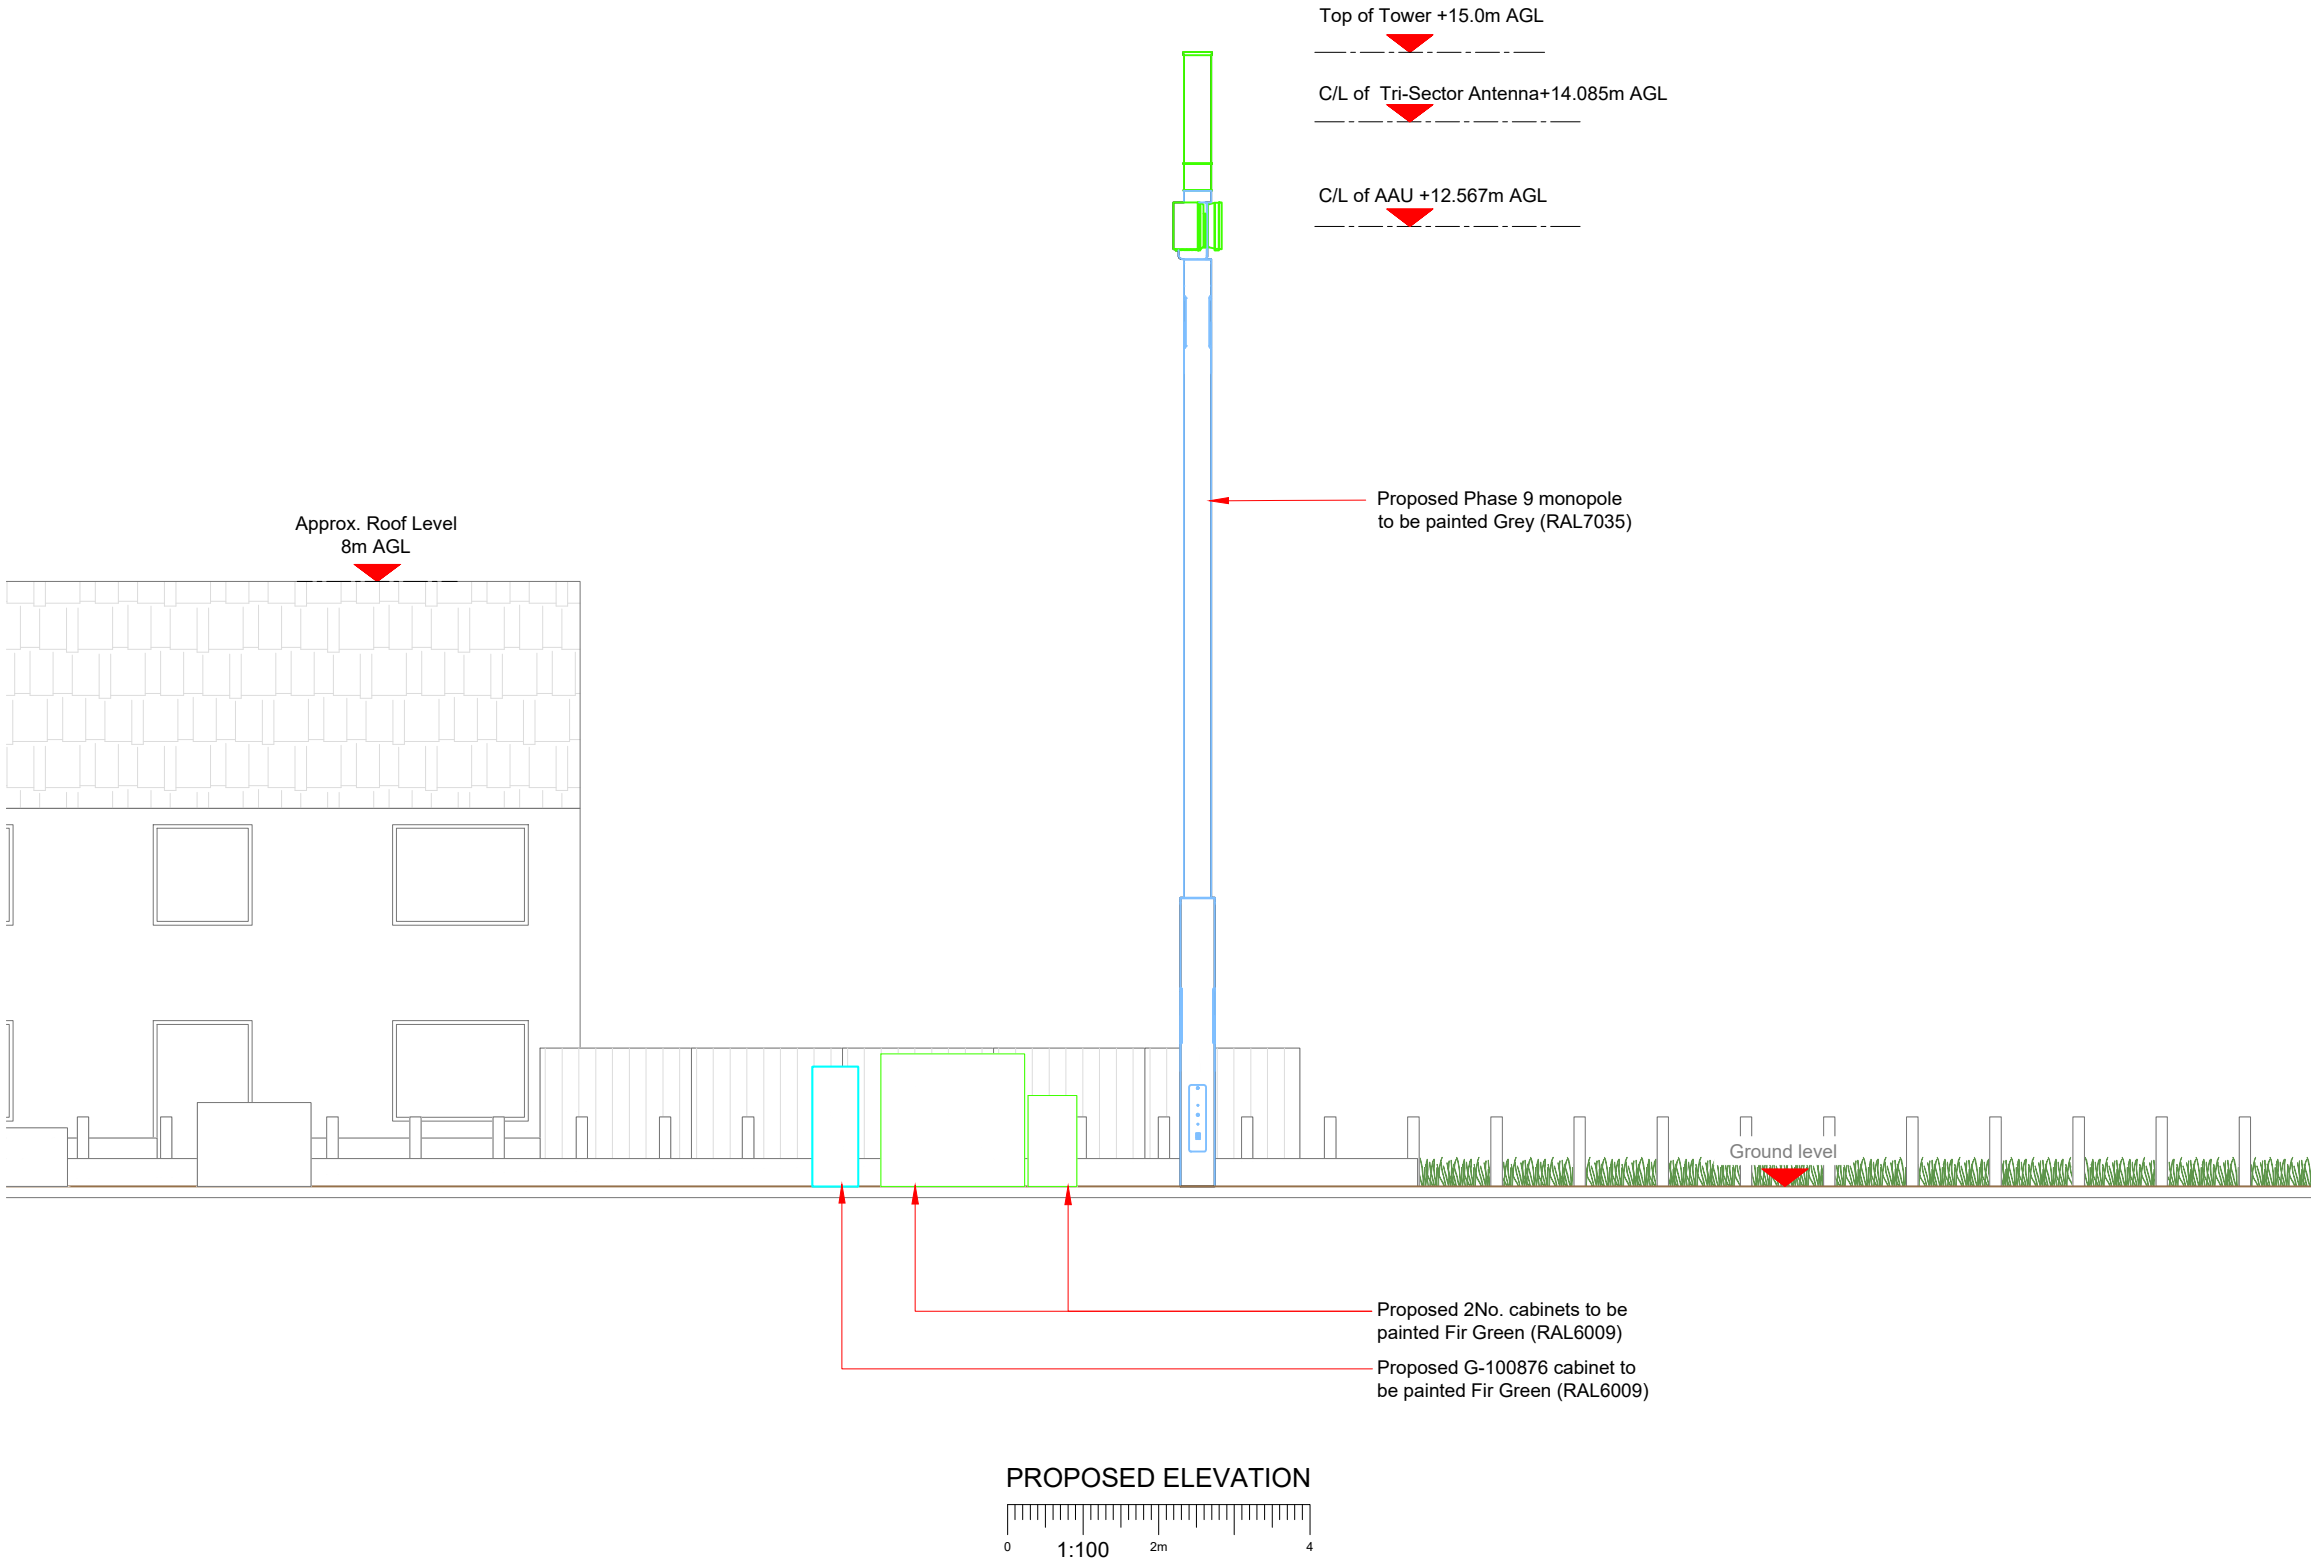

CK Hutchison Networks (UK) Limited

Green Park
450 Longwater Avenue
Reading
RG30 3UR

Design Consultant & Principal Contractor:

 **WHP Telecoms**
Unit 1 Maple Park,
Low Fields Avenue, Leeds
LS12 6HH
Tel: 01133023550
e-mail: info@whptelecoms.com

Site Name:
WINDERMERE ROAD STREETWORKS

Site ID:
ROD23708

Address:
**WINDERMERE ROAD,
TOP OF HEBERS,
MIDDLETON,
ROCHDALE,
M24 5WD**

Title:
260 PROPOSED ELEVATION

Project:
3UK DNSW

Purpose of Issue:
PLANNING

EE Cell ID: TBC	MBNL Cell ID: ROD192	Cell ID: M1444
---------------------------	--------------------------------	--------------------------

Master Drawing No: ROD23708_M001	Issue: A
--	--------------------