


IF IN ANY DOUBT PLEASE ASK THE ARCHITECT FOR CLARIFICATION.

DO NOT SCALE FROM DRAWING. ALL DIMENSIONS TO BE CHECKED ON SITE


THE COPYRIGHT FOR THESE DRAWINGS REMAINS THE PROPERTY OF THE ARCHITECT, THEY MUST NOT BE REPRODUCED IN ANY WAY WITHOUT THE ARCHITECT'S PRIOR WRITTEN CONSENT.

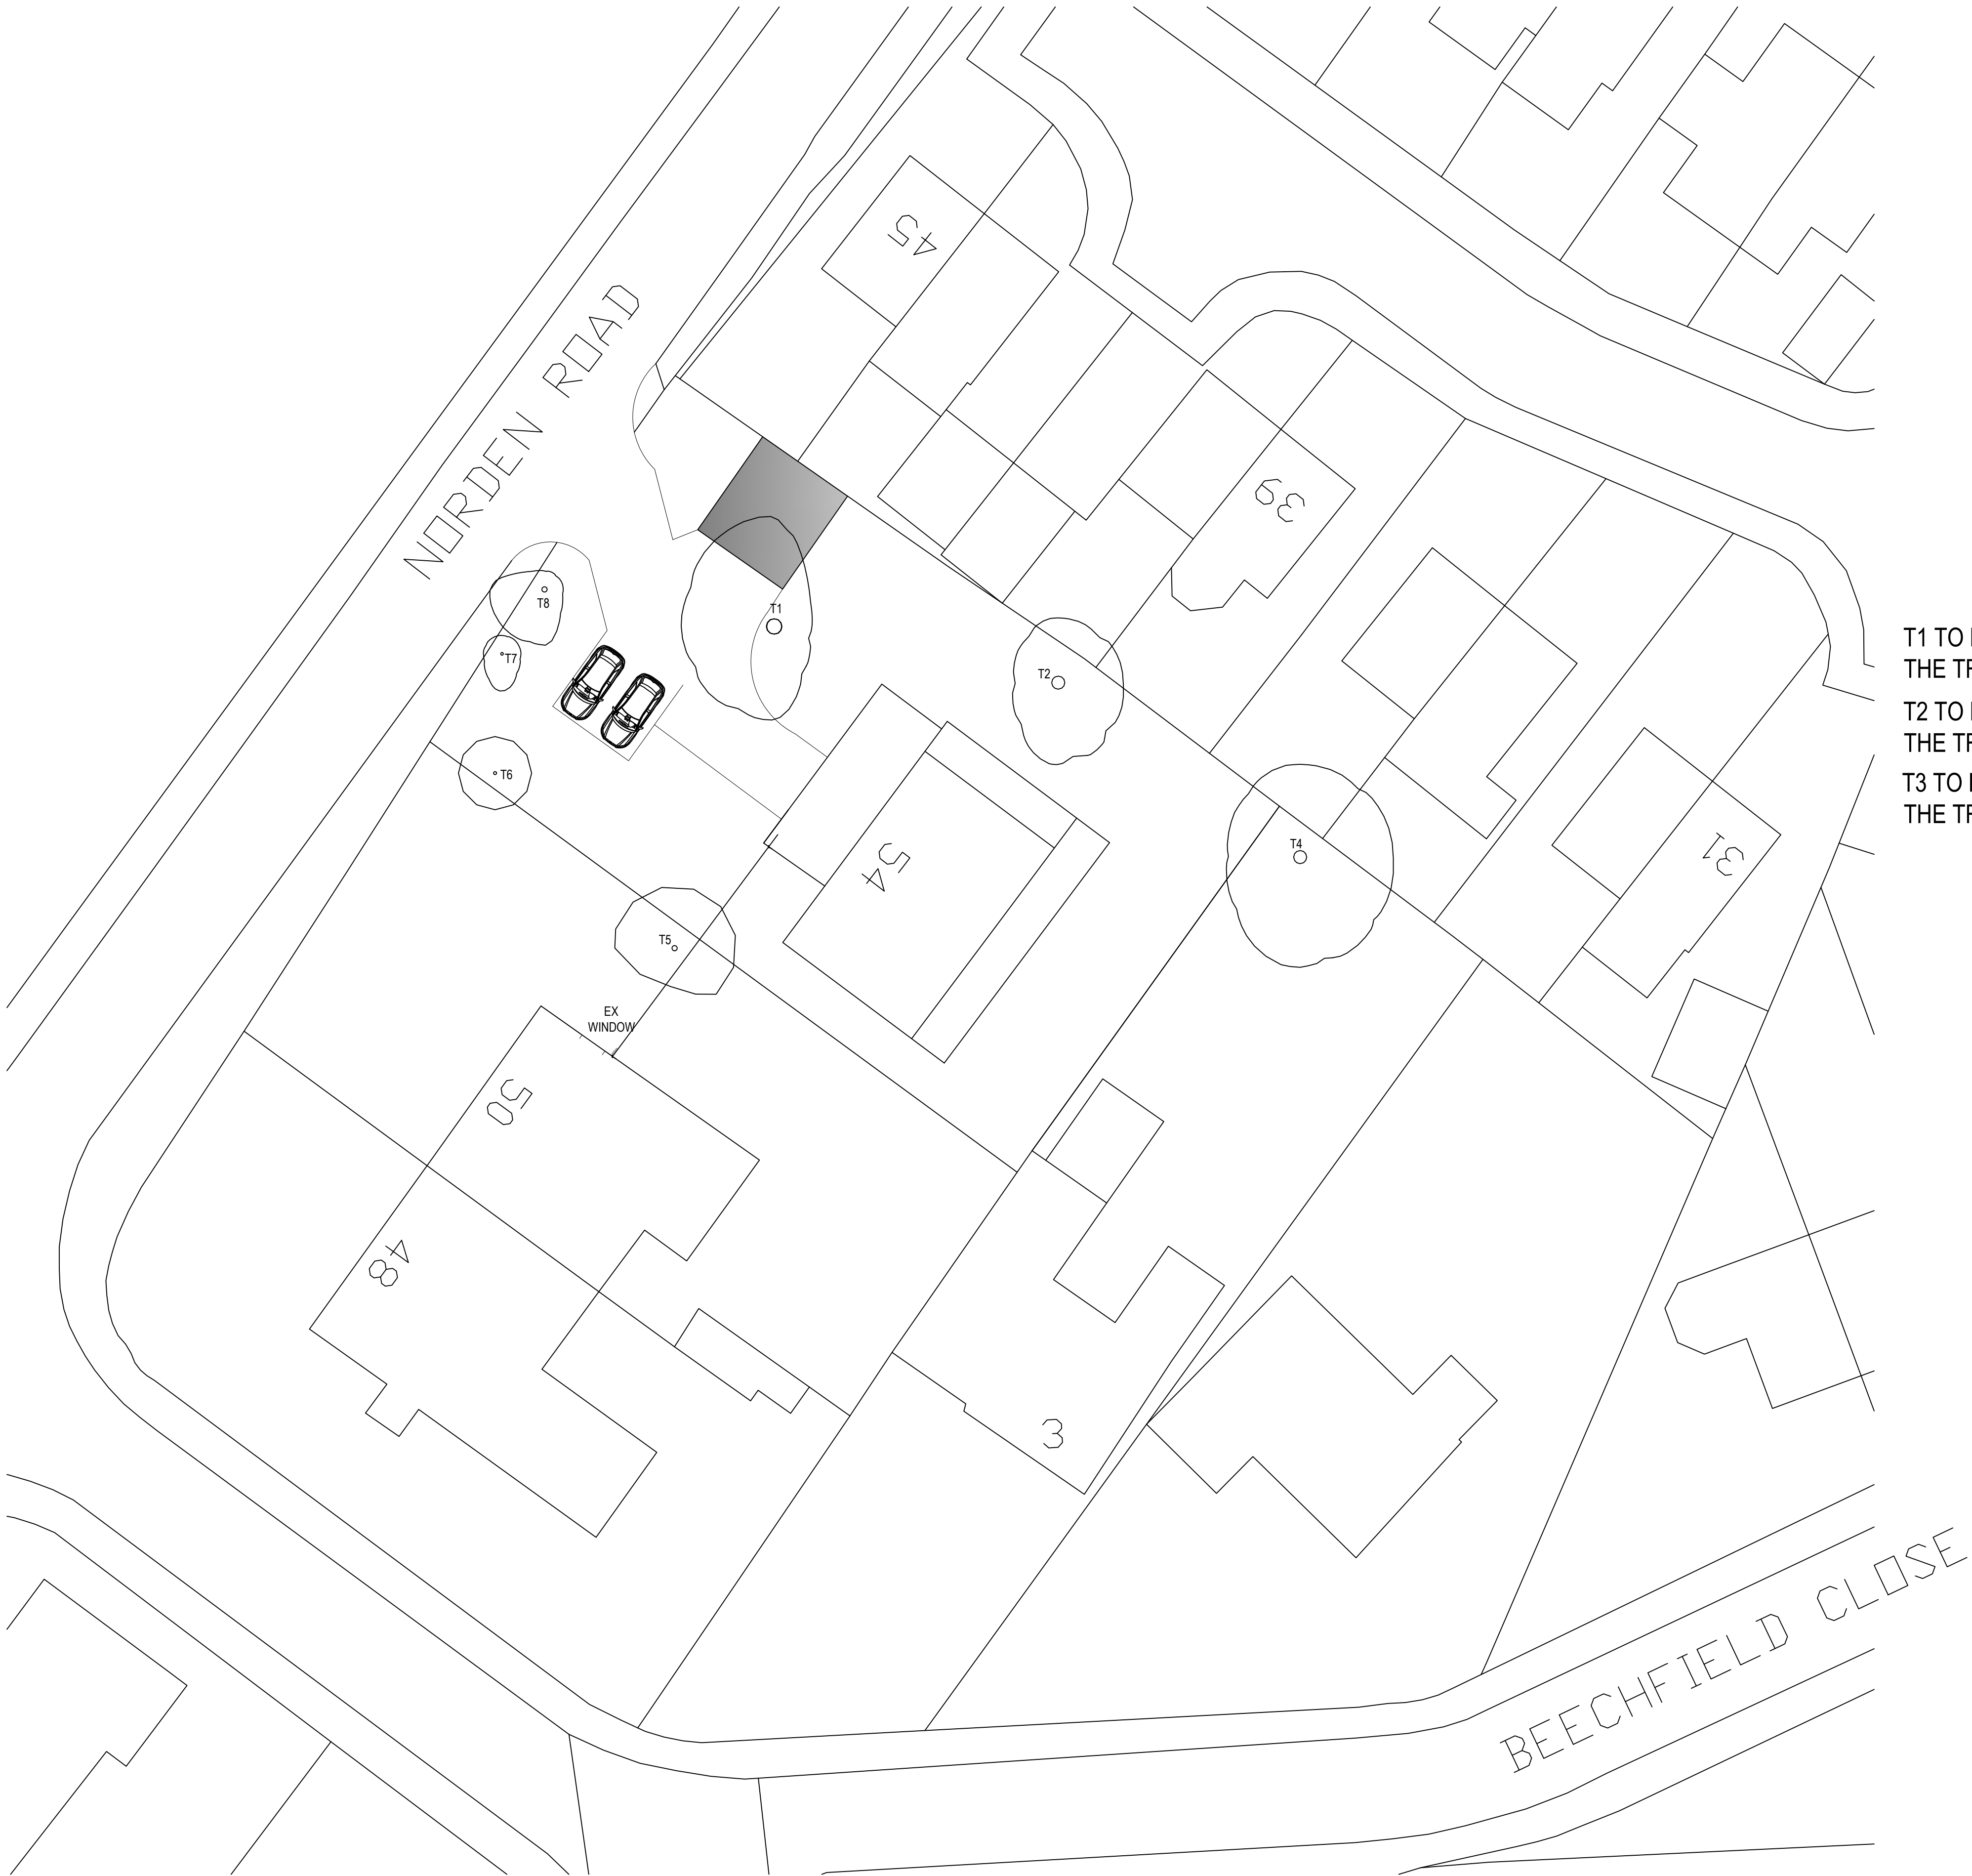

T1 TO BE REDUCED AS PART OF THE TREE WORKS APPLICATION

T2 TO BE REDUCED AS PART OF THE TREE WORKS APPLICATION

T3 TO BE REMOVED AS PART OF THE TREE WORKS APPLICATION

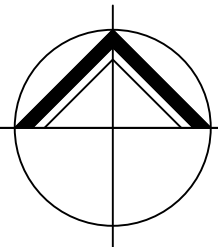

**NORTHERN
DESIGN**

(OLDHAM)
CHARTED ARCHITECTS

NORTHERN DESIGN
17 STATION LANE
GROTTON
OLDHAM
OL4 5GY
TELEPHONE : 07753 859616

CLIENT
MR & MRS F CHAUHDRY

PROJECT
PROPOSED EXTENSIONS AND ALTERATIONS
54 NORDEN ROAD BAMFORTH

DRAWING TITLE
PROPOSED SITE PLAN

Rev.	Notes	Date	Drawn
A	PLANNING	12.22	AD
B	PLANNING	01.23	AD

SCALE
1:200 AT A1
05.22
AD

PROJECT No.	DRAWING No.	Rev.
2239	02	B