


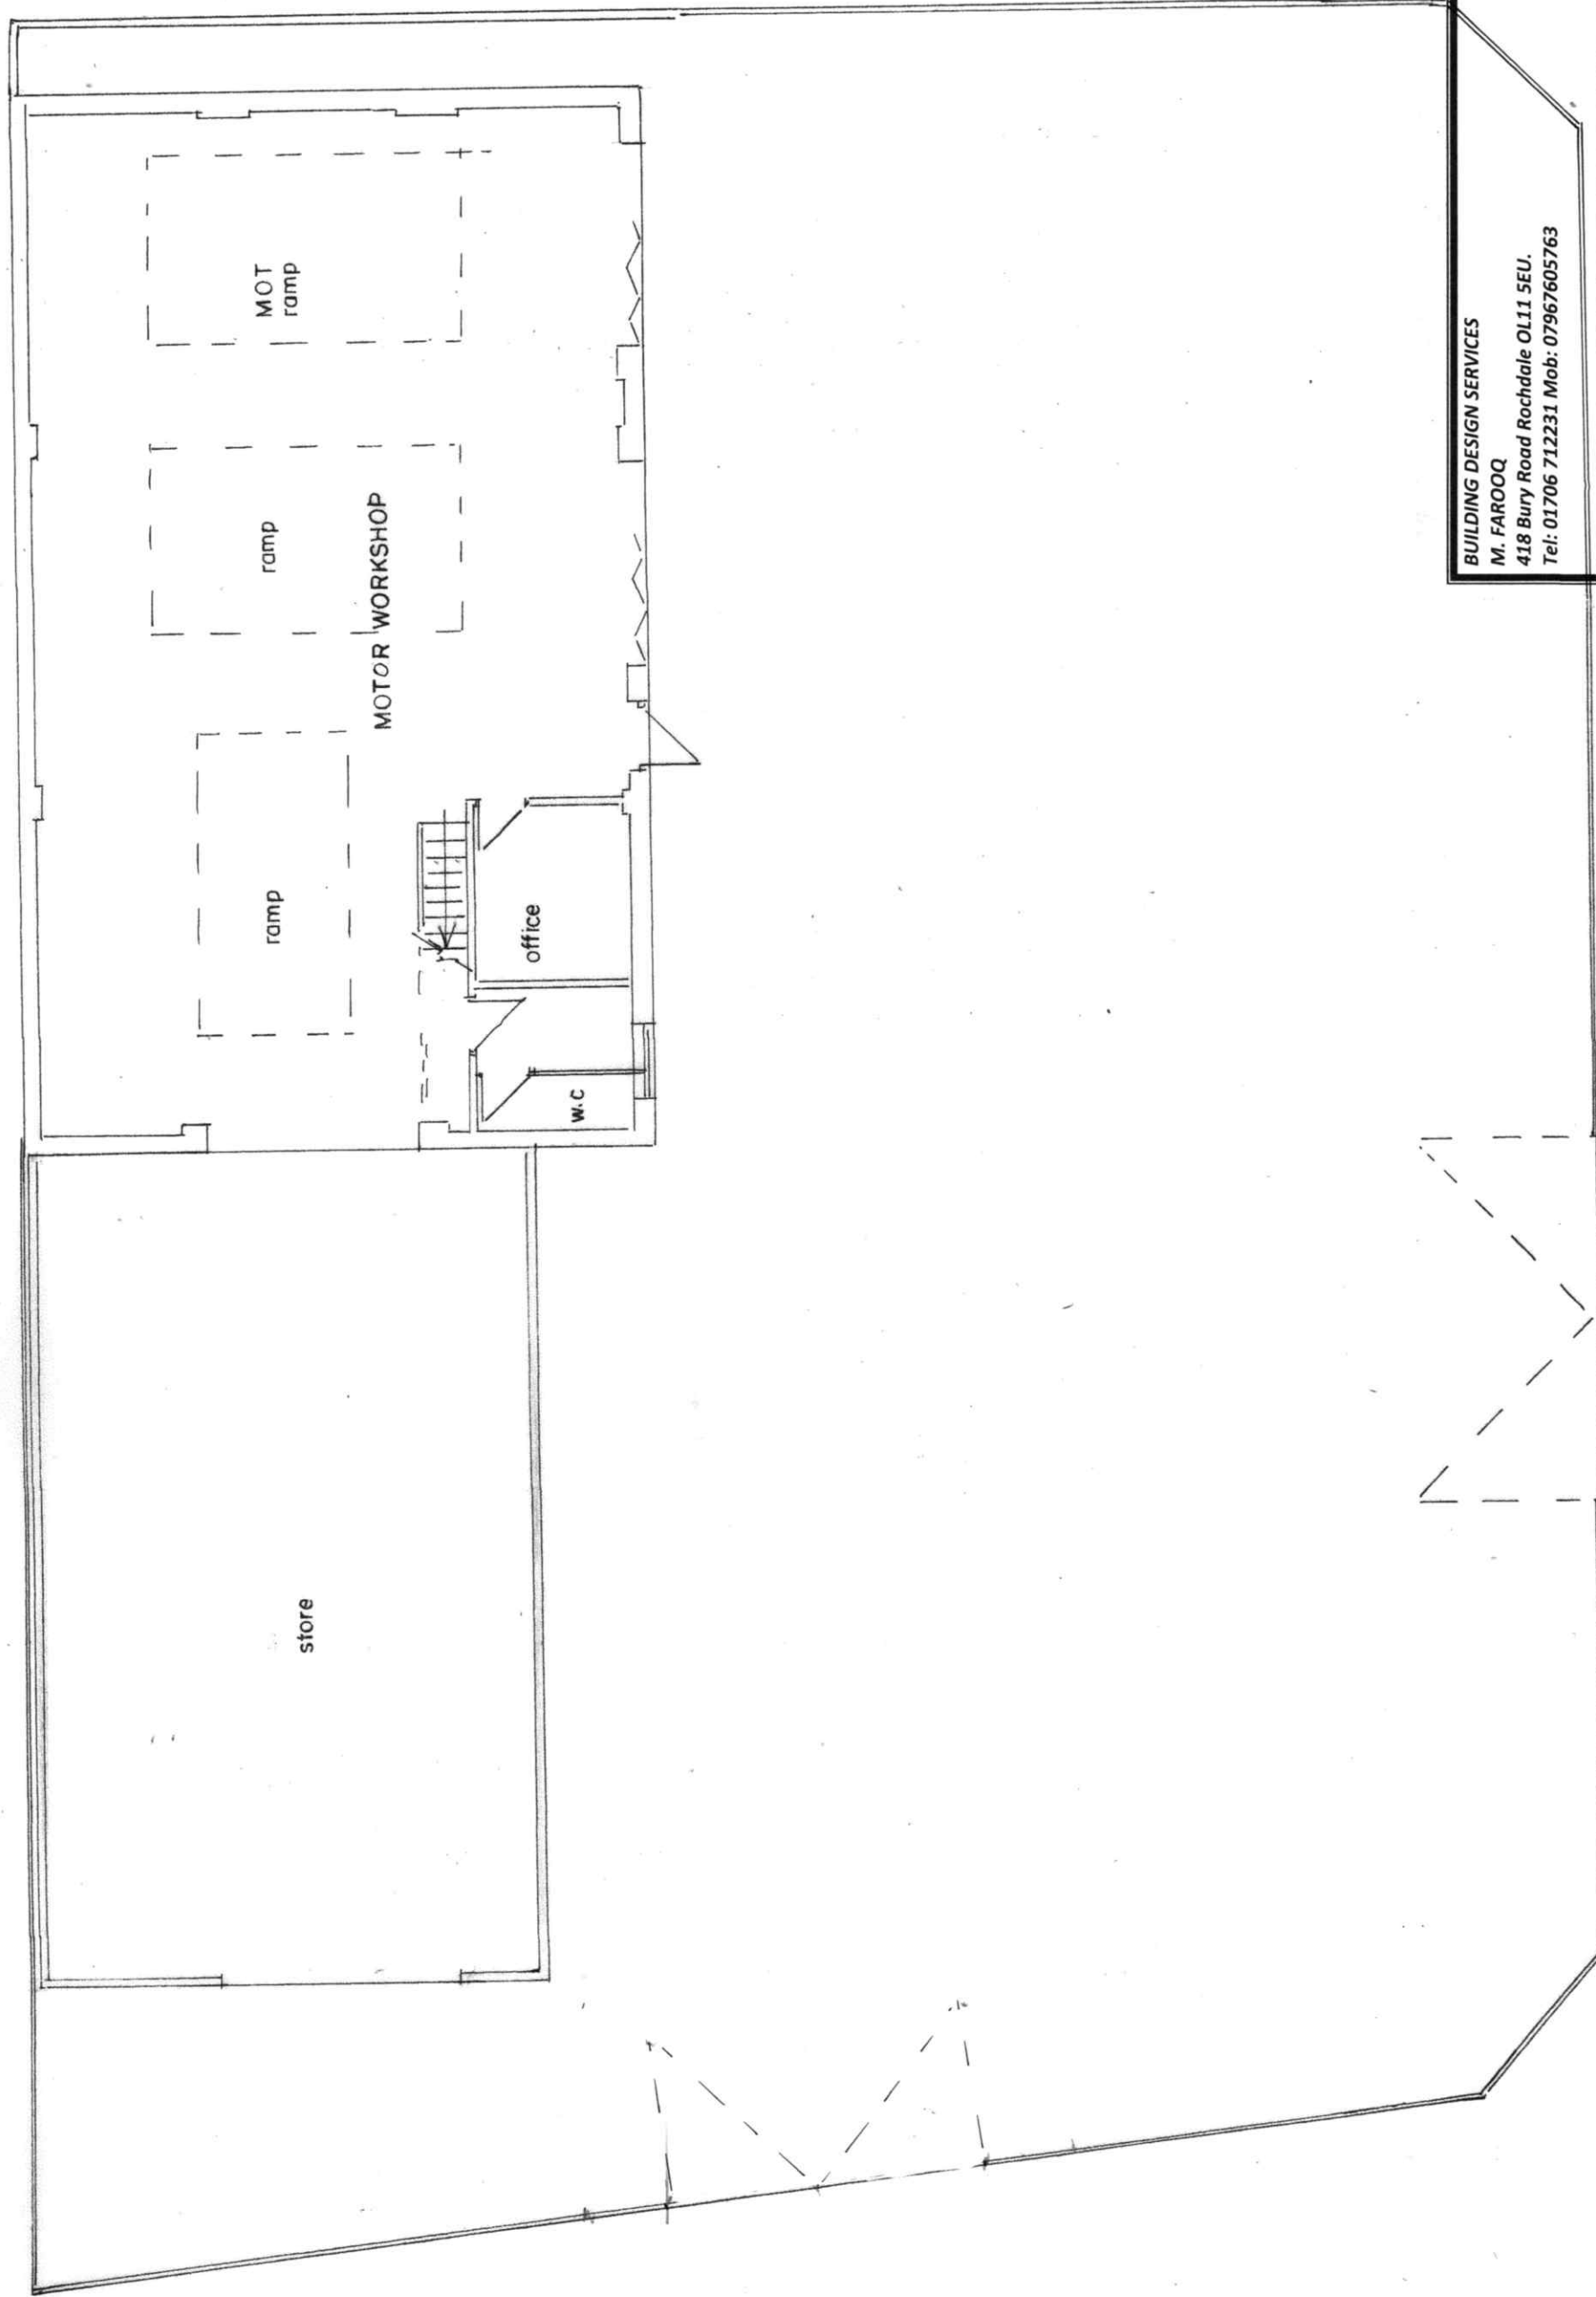

GROUND FLOOR PLAN
(EXISTING)

BUILDING DESIGN SERVICES M. FAROOQ 418 Bury Road Rochdale OL11 5EU. Tel: 01706 712231 Mob: 07967605763	
PROPOSED SIDE EXTENSION AT BURNS MOTOR WORKS HAYNES STREET ROCHDALE OL12 0UW	
For: Mrs SHAHEEN JAHANGIR Plan	Scale 1:100 2069/1