
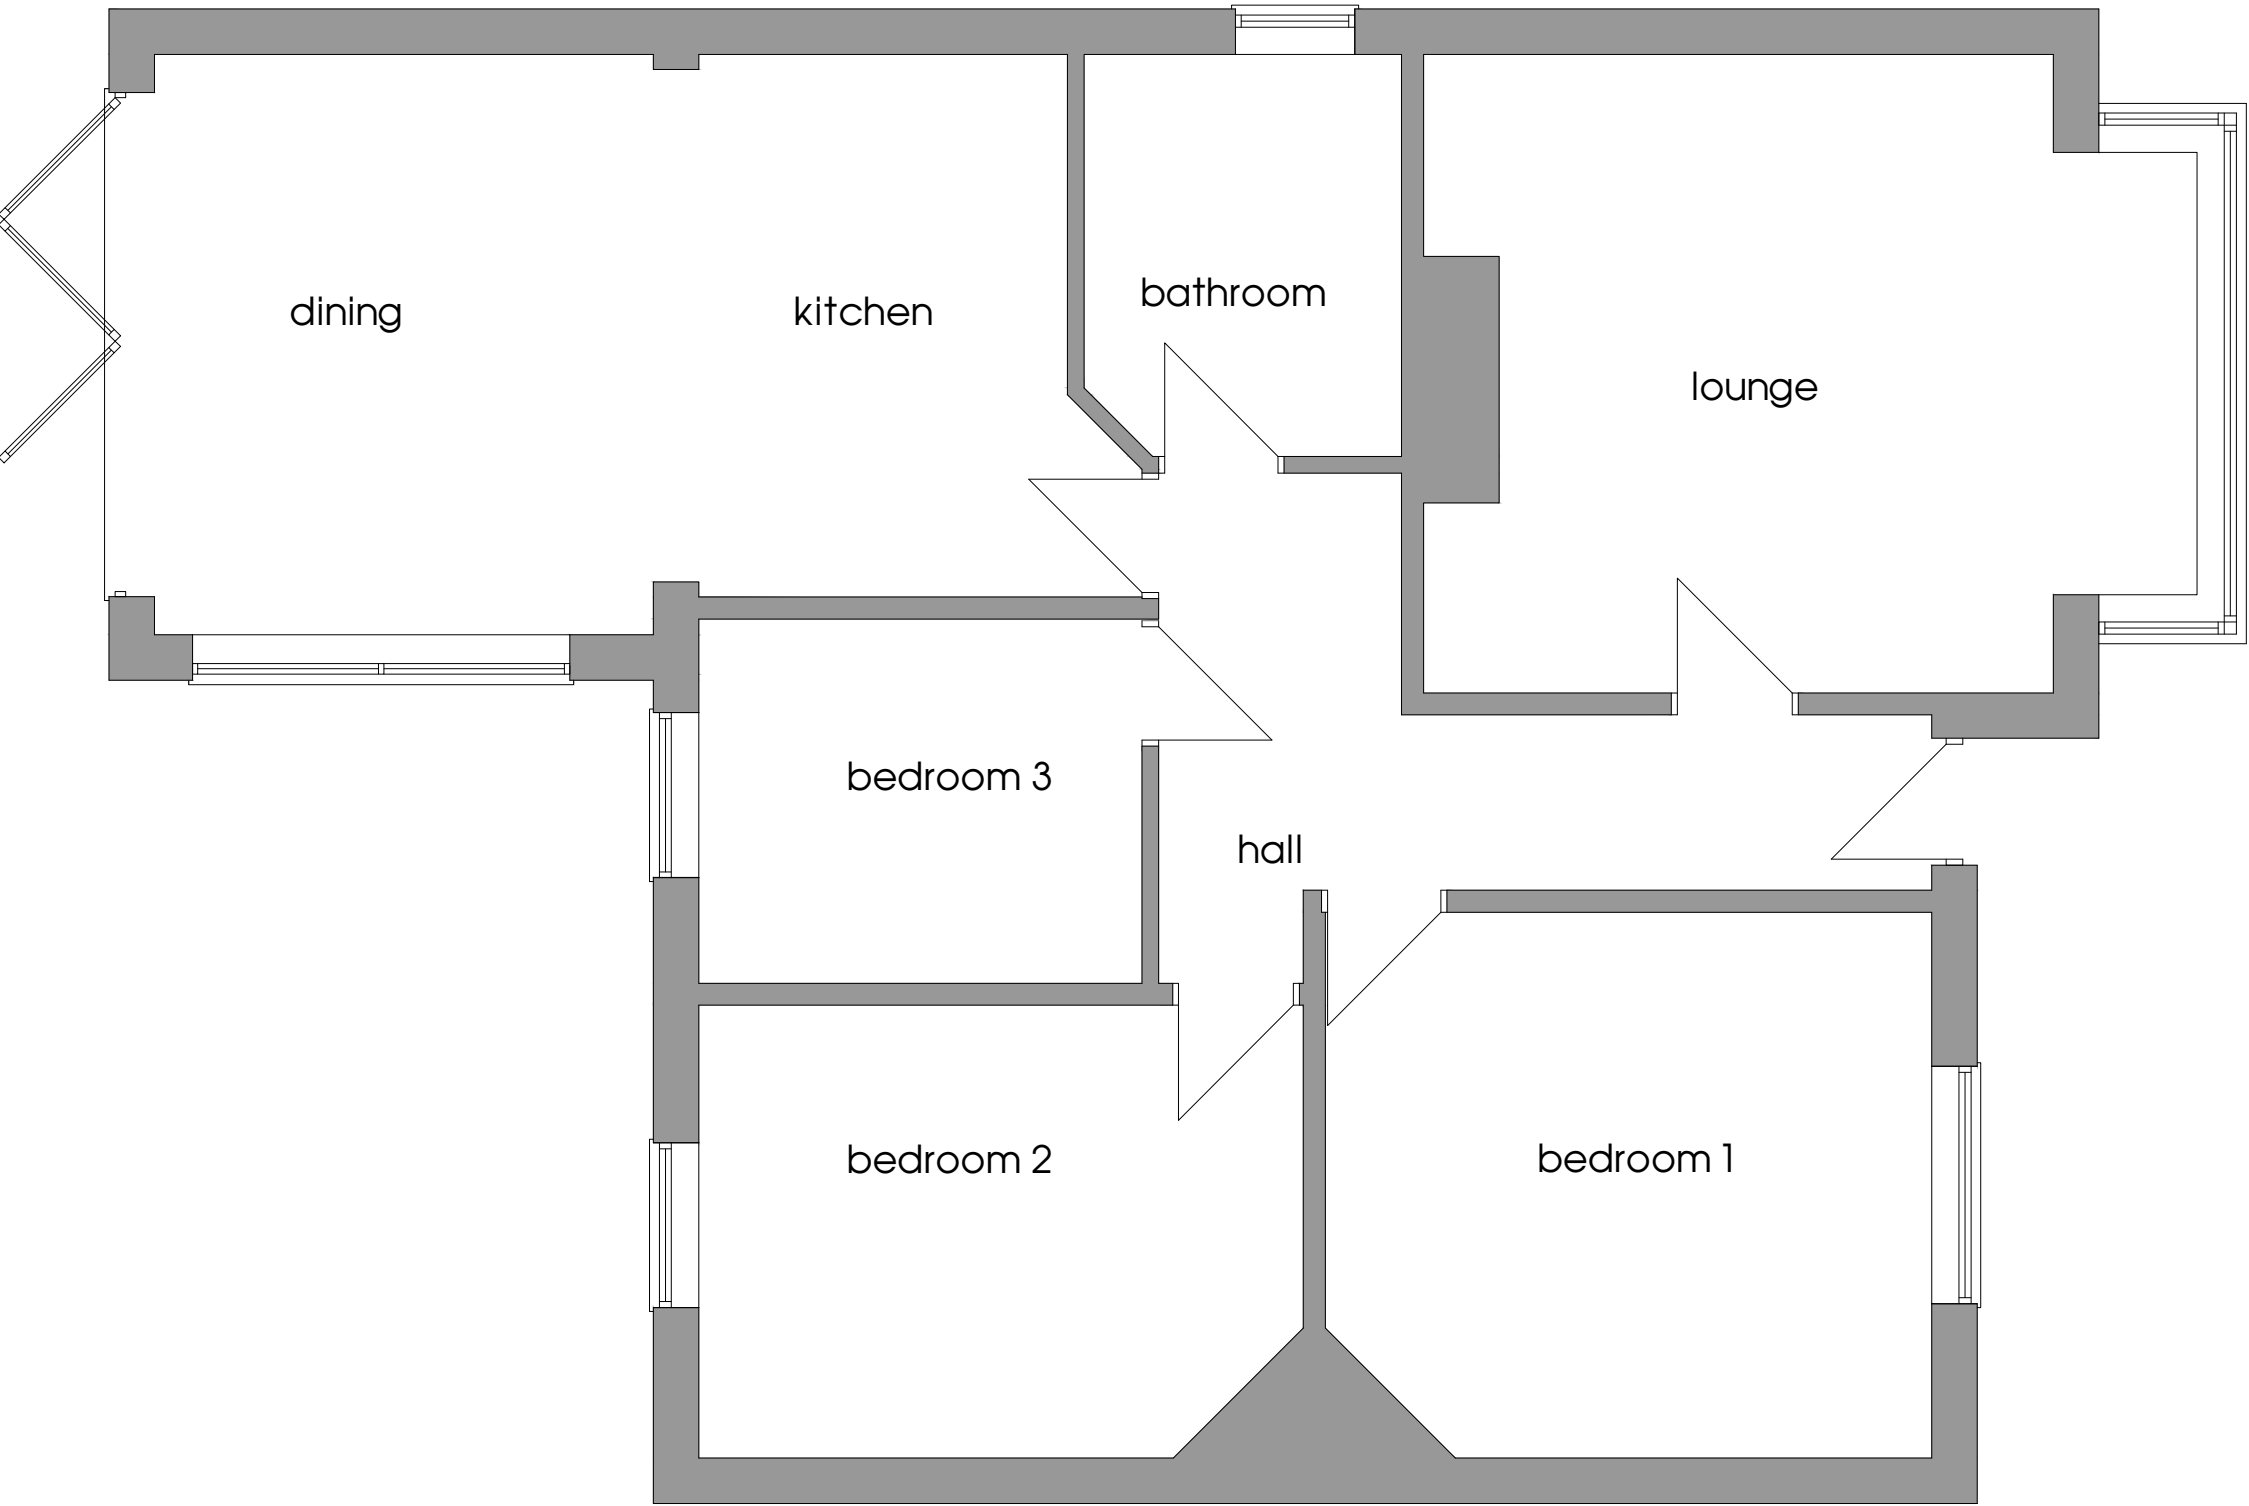


All dimensions shall be verified by the contractor on site prior to work commencing.
Do not scale from this drawing. Only work to written dimensions

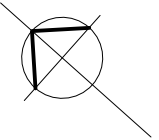

① existing floor plan
Scale: 1:50

proposed first floor extension
69 lake bank, littleborough

SUBJECT
existing floor plan

PLANNING

DRAWN dph

DATE june 2023

SCALE 1:50 @ A3

DWG No.

PL03