



IF IN ANY DOUBT PLEASE ASK THE ARCHITECT FOR CLARIFICATION.

DO NOT SCALE FROM DRAWING. ALL DIMENSIONS TO BE CHECKED ON SITE


THE COPYRIGHT FOR THESE DRAWINGS REMAINS THE PROPERTY OF THE ARCHITECT, THEY MUST NOT BE REPRODUCED IN ANY WAY WITHOUT THE ARCHITECT'S PRIOR WRITTEN CONSENT.

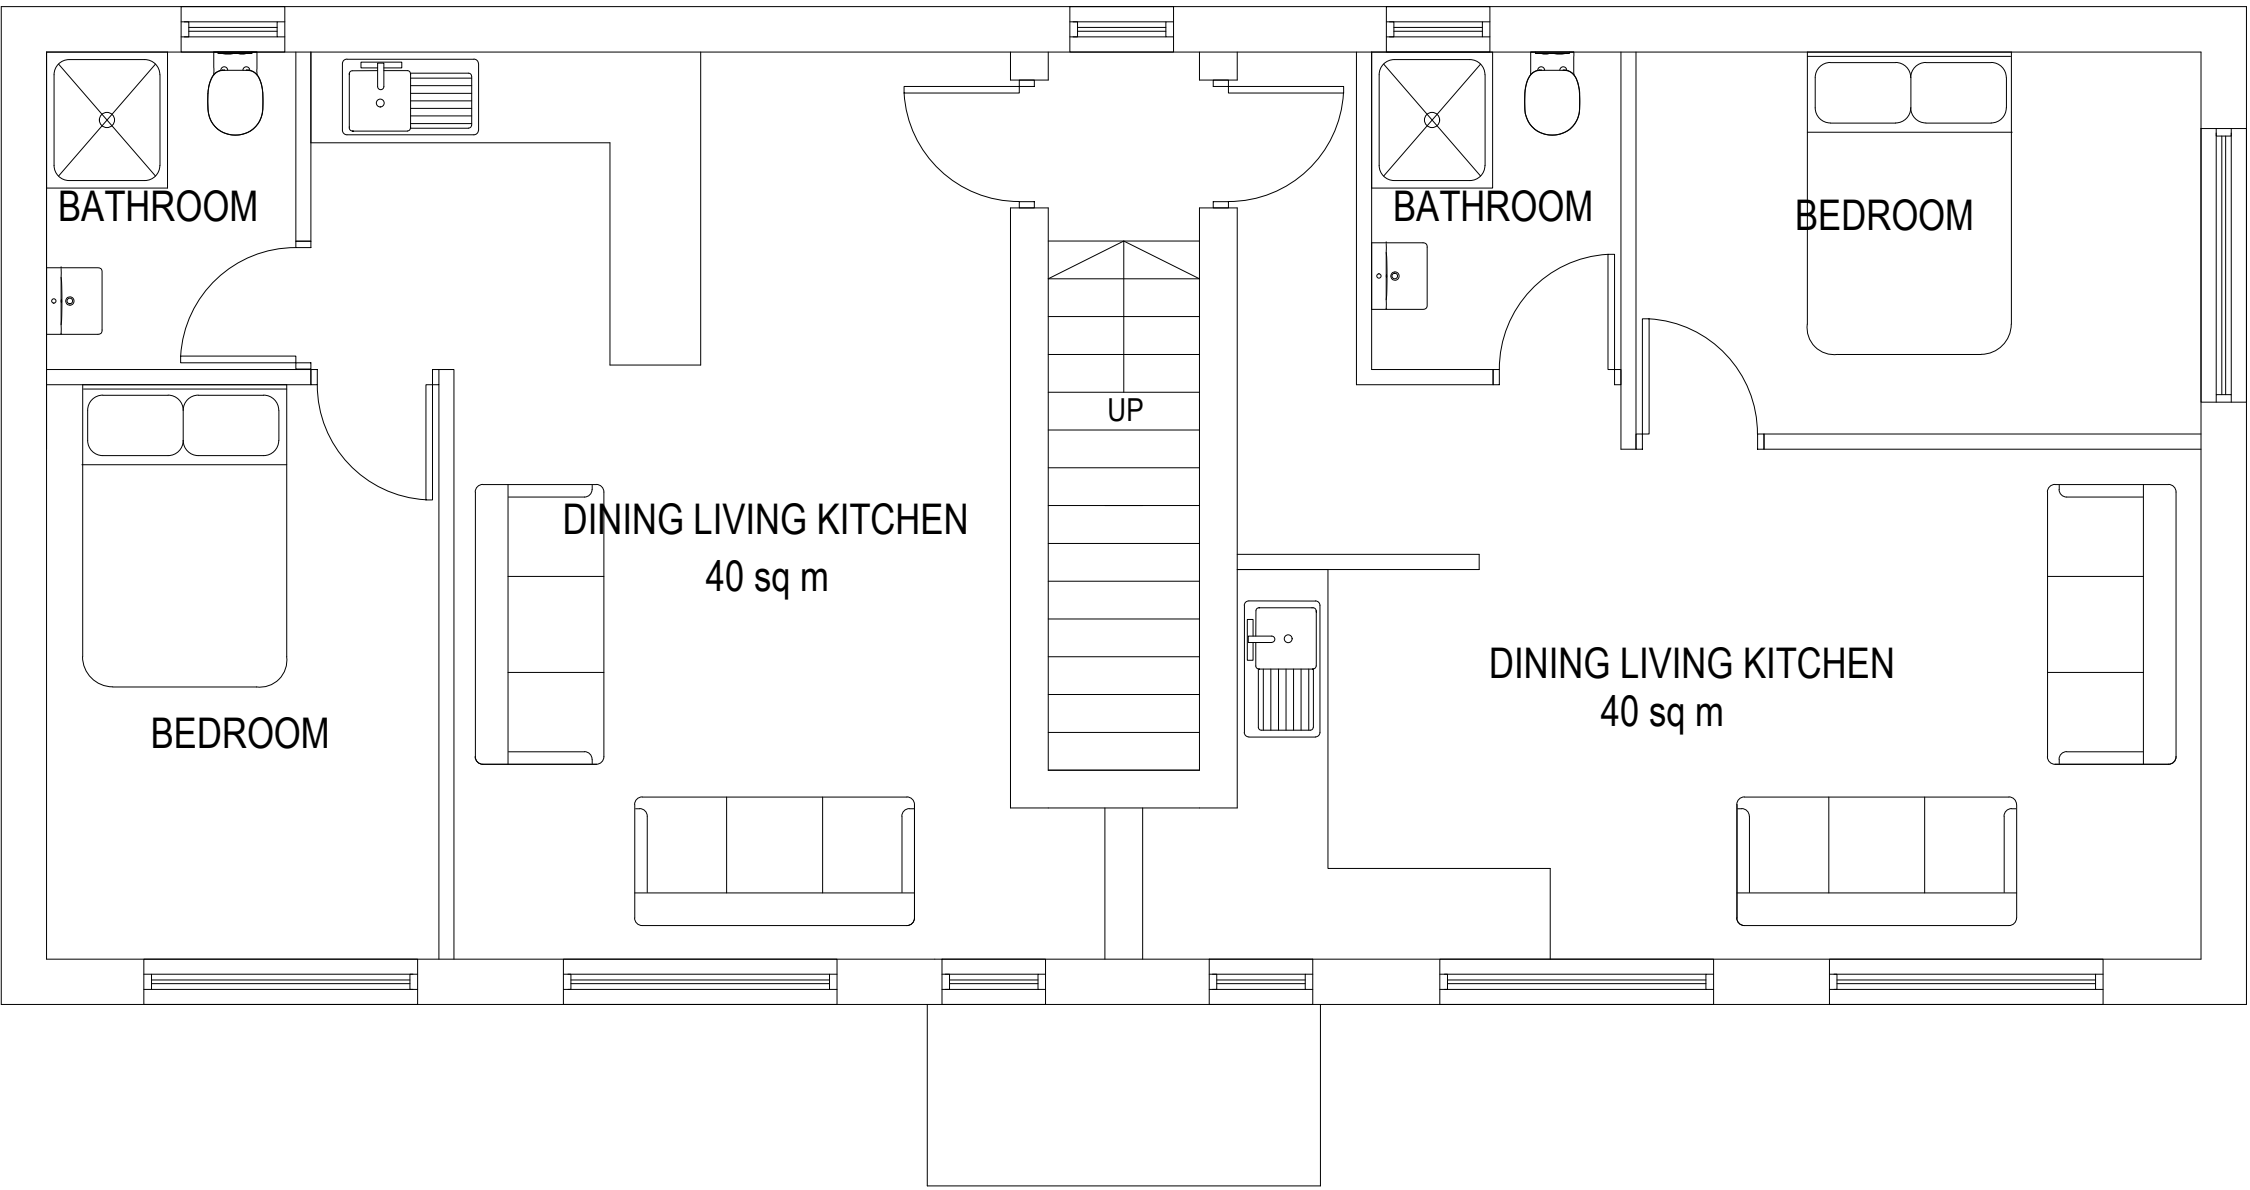

PROPOSED FIRST FLOOR PLAN (1:50)

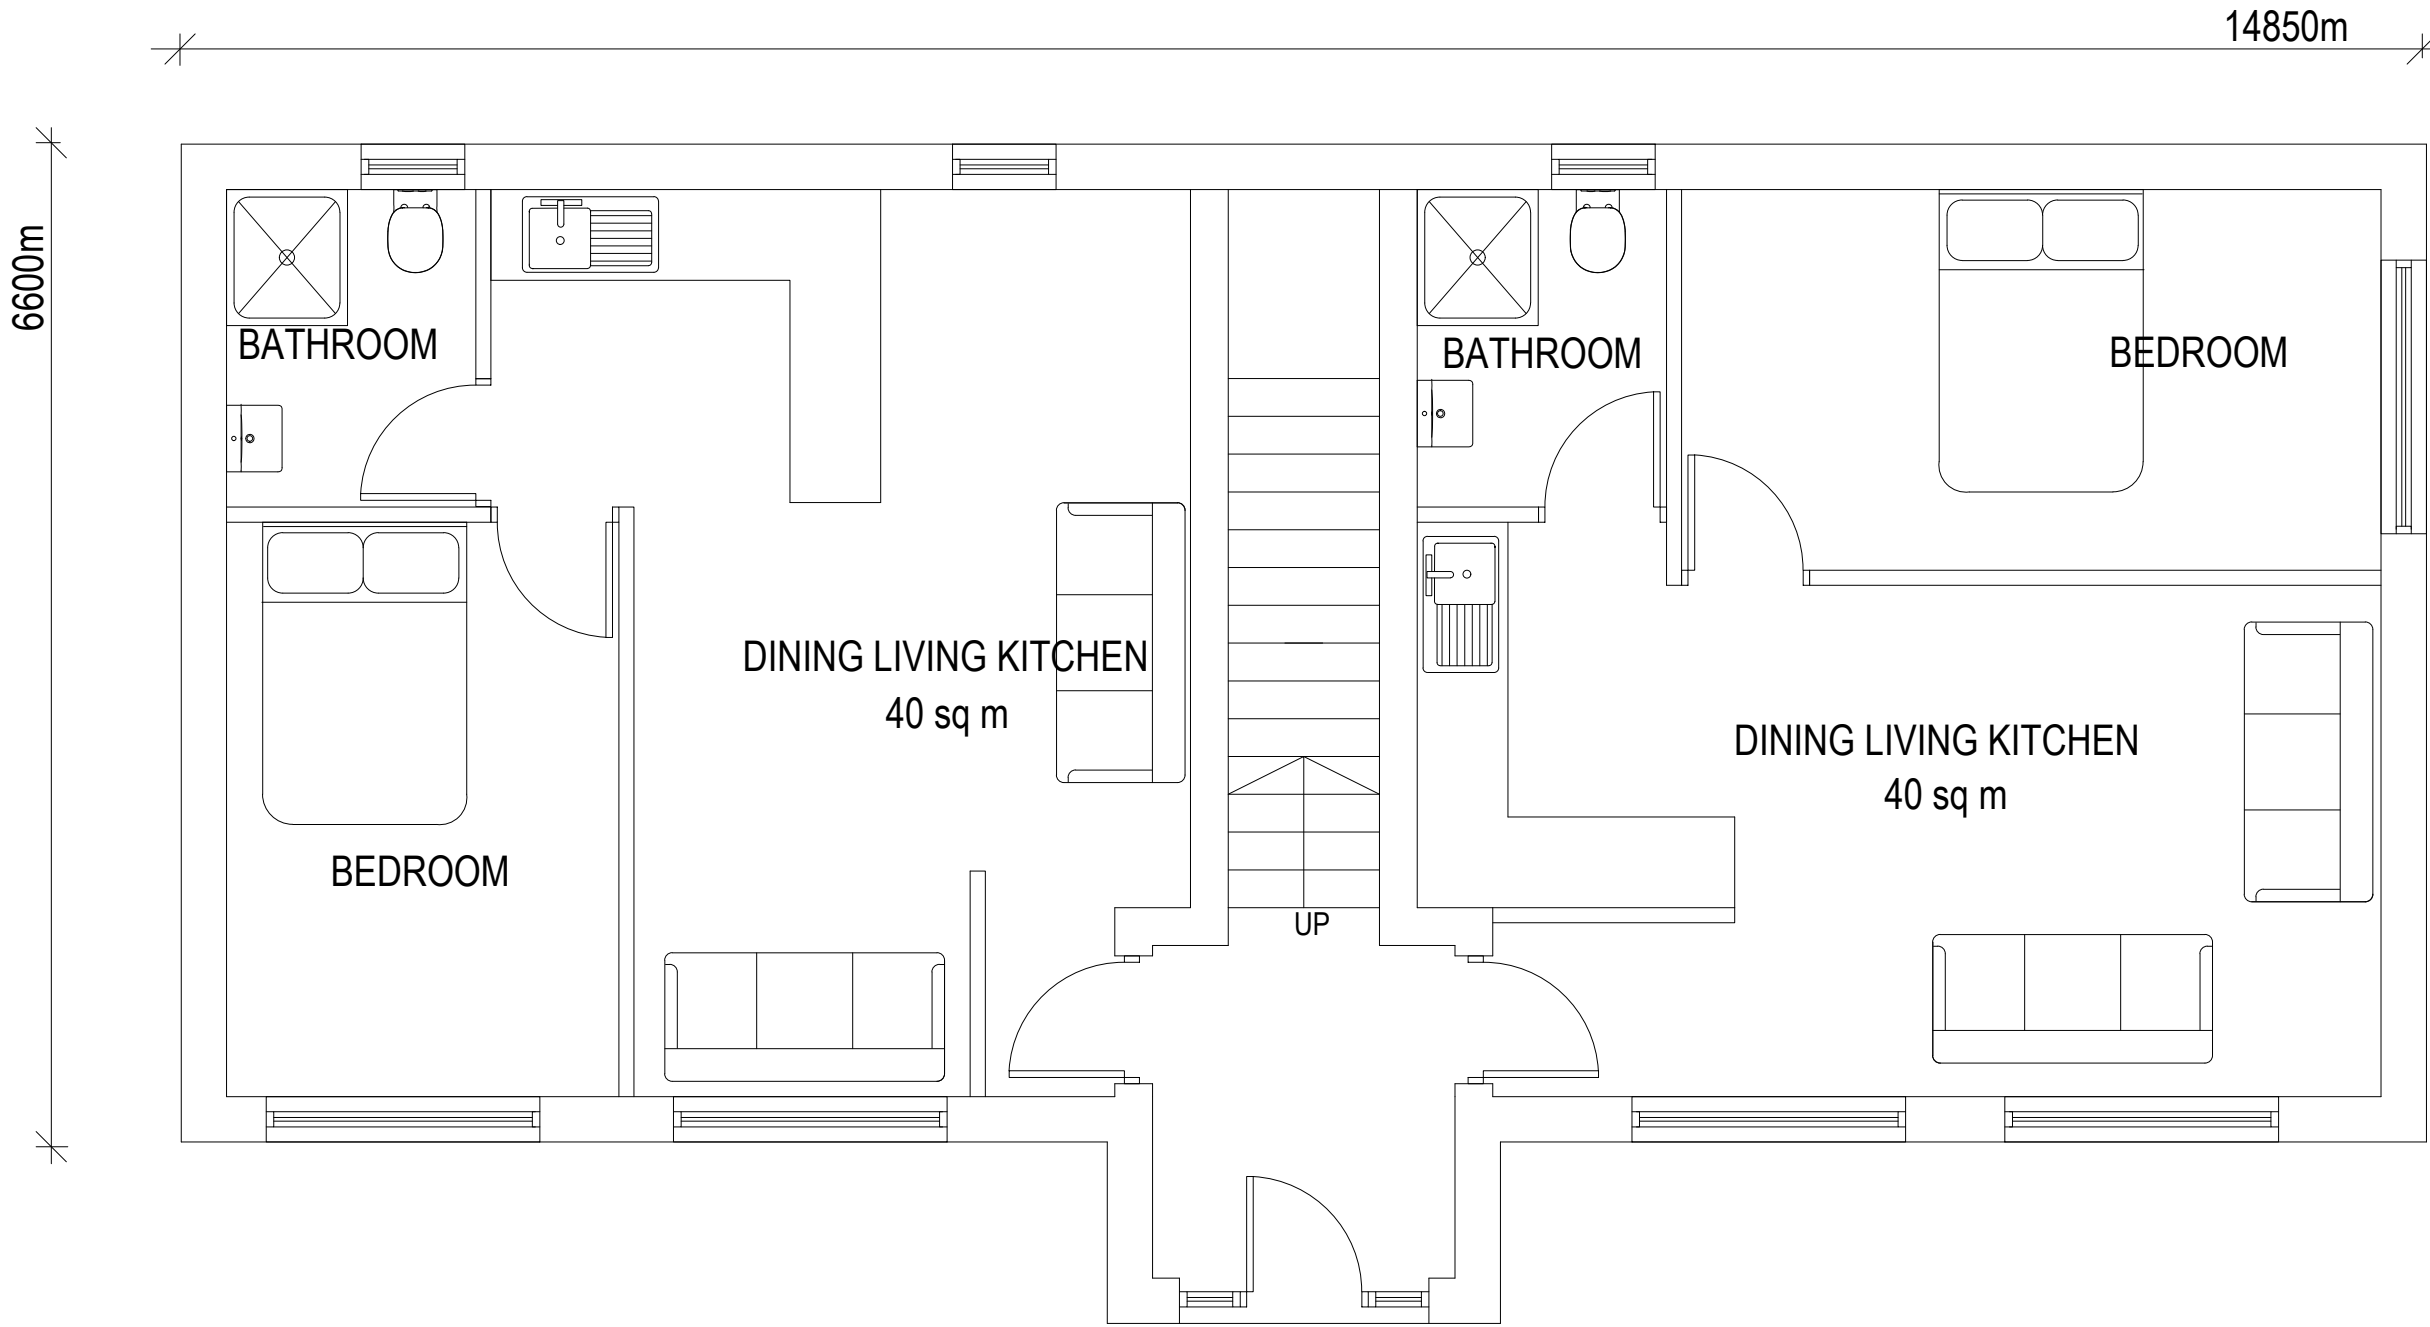

PROPOSED GROUND FLOOR PLAN (1:50)

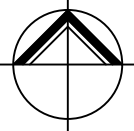

NORTHERN
DESIGN
OLDHAM

Chartered Architects

17 STATION LANE
GROTON
OLDHAM
OL4 5QY
TELEPHONE 07753859616

CLIENT

CRISTIAN VRAJITORU

PROJECT

PROPOSED APARTMENTS
FIELDING STREET
MIDDLETON

DRAWING TITLE

PROPOSED FLOOR PLANS 4NO 1 BED
APARTMENTS

Rev.	Notes	Date	Drawn
A	PLANNING	09.24	A.D.

SCALE

1:50 AT A1

01.24

A.D.

PROJECT No.	DRAWING No.	Rev.
2410	03	A