


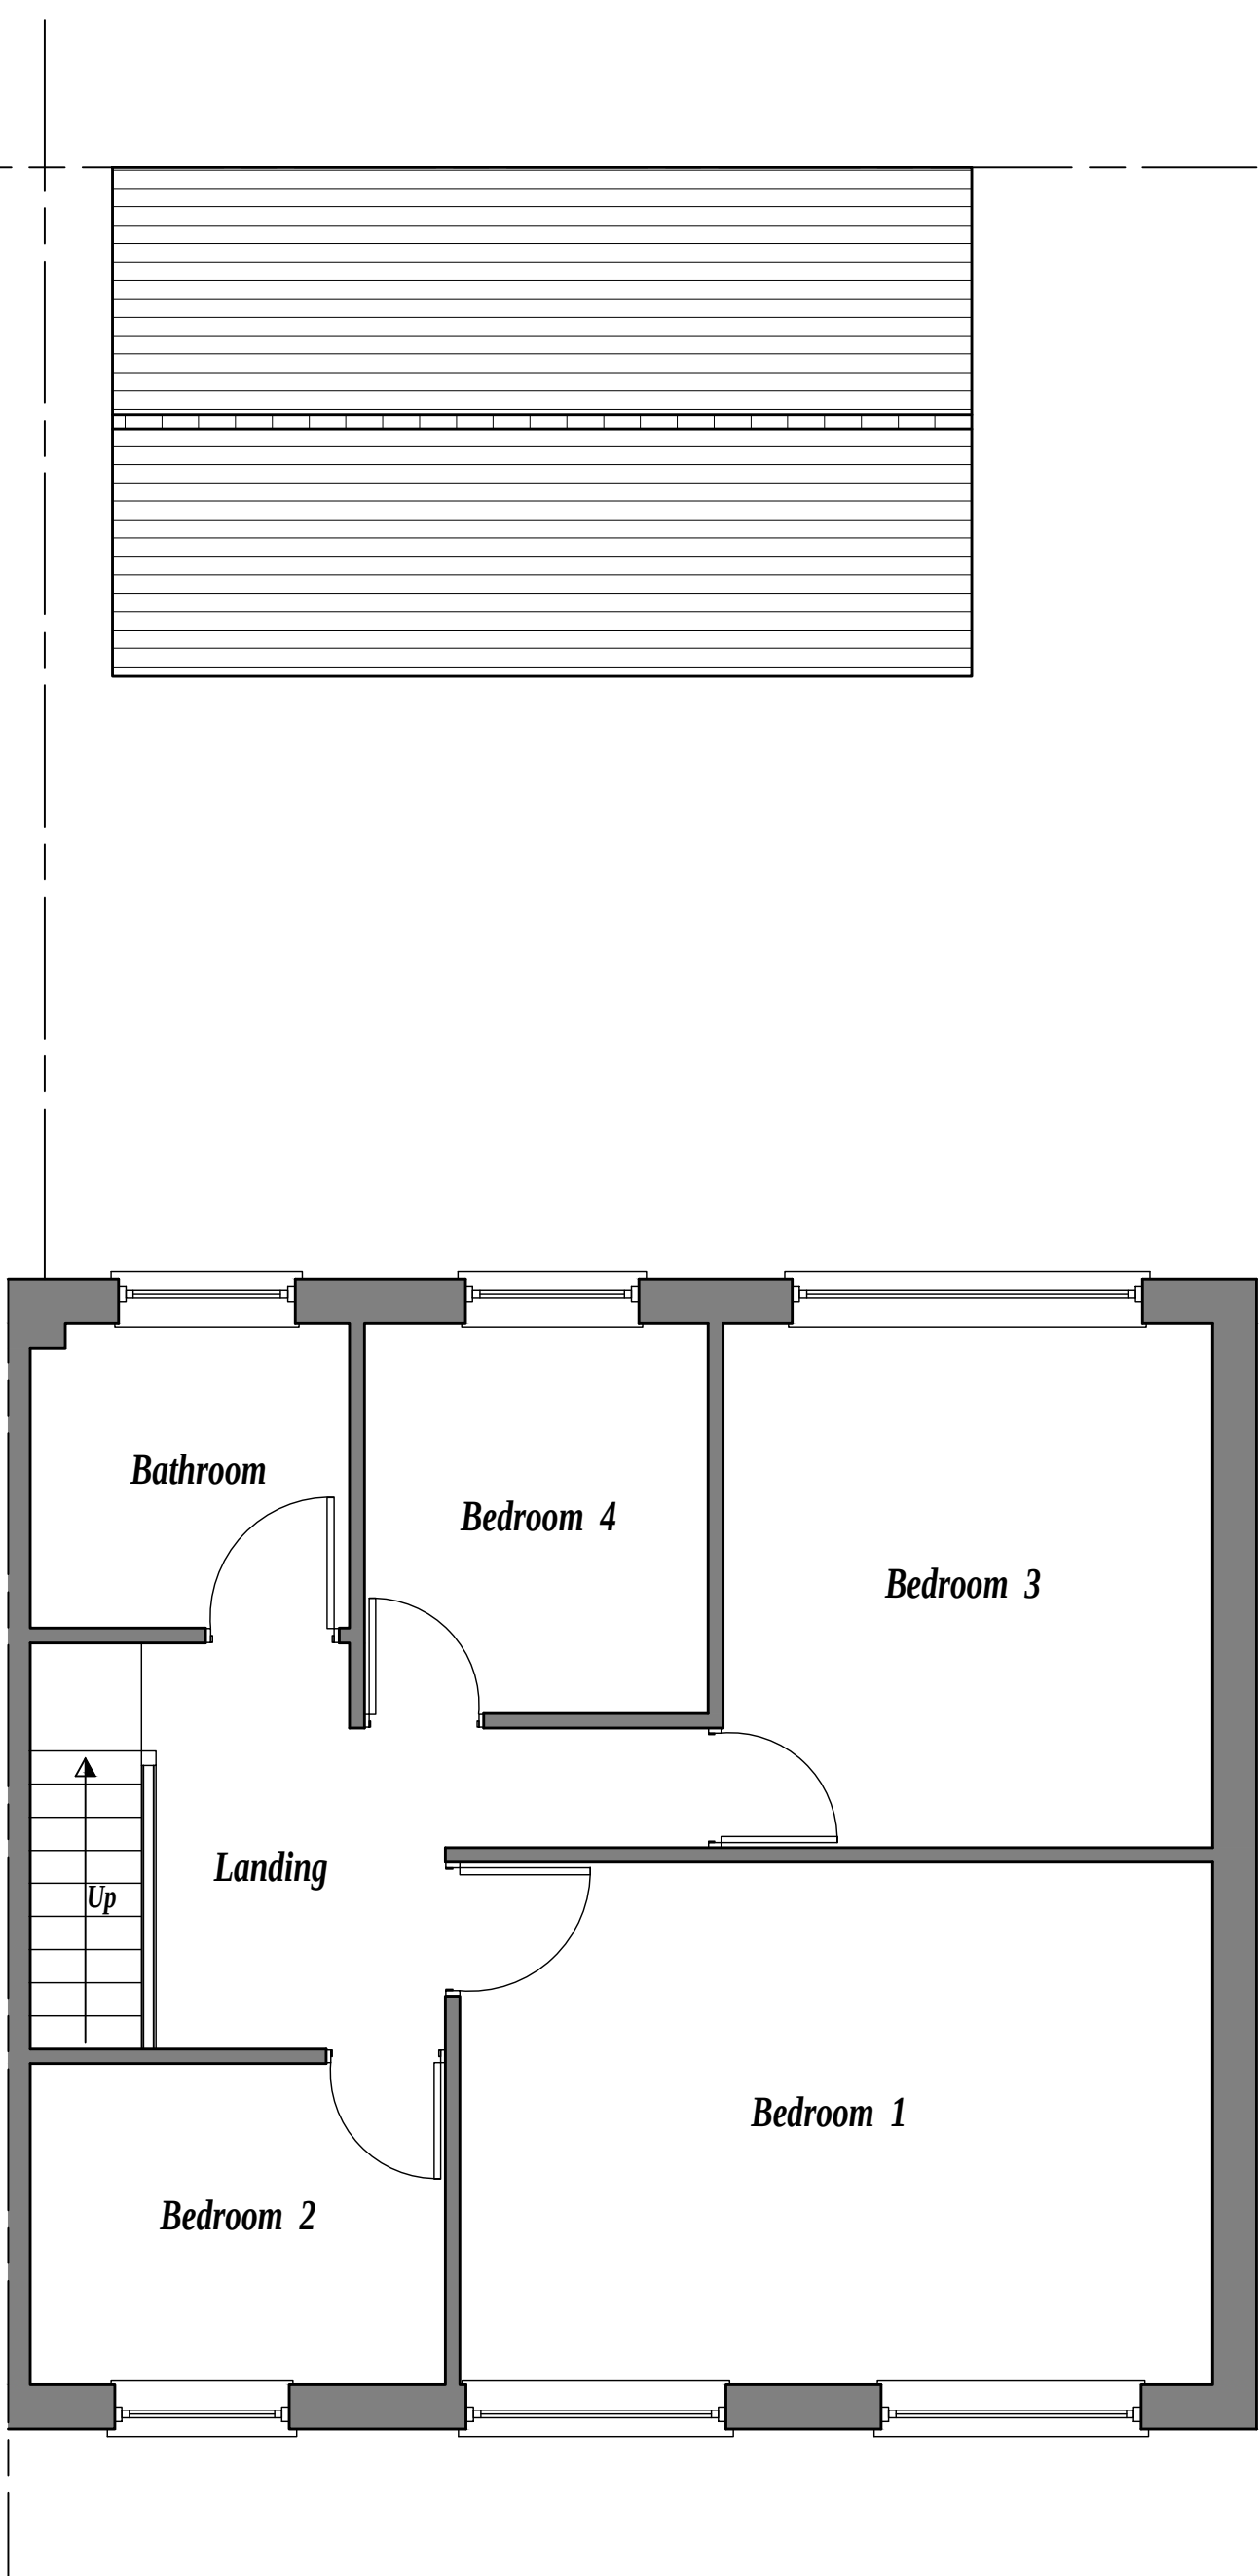

EXISTING FIRST FLOOR PLAN scale 1:50



Mob : 07805560652
e-mail: tdmesign@live.co.uk

Client: AQIB	
Address: 84 HEIGHTS LANE, ROCHDALE, OL12 0QS	
Project: SINGLE STOREY SIDE EXTENSION WITH CHANGE OF USE FROM KITCHEN TO BEDROOM	
Dwg Title: PLANNING / BUILDING REGS. PROPOSED PLANS AND ELEVATIONS	
Date: OCTOBER 2024	Scale: 1 : 50 @A3
Job No: 05.24.06	Dwg No: BR03
Drawn: D.L	Checked: D.L