




EXISTING FRONT ELEVATION

(SCALE 1:50)

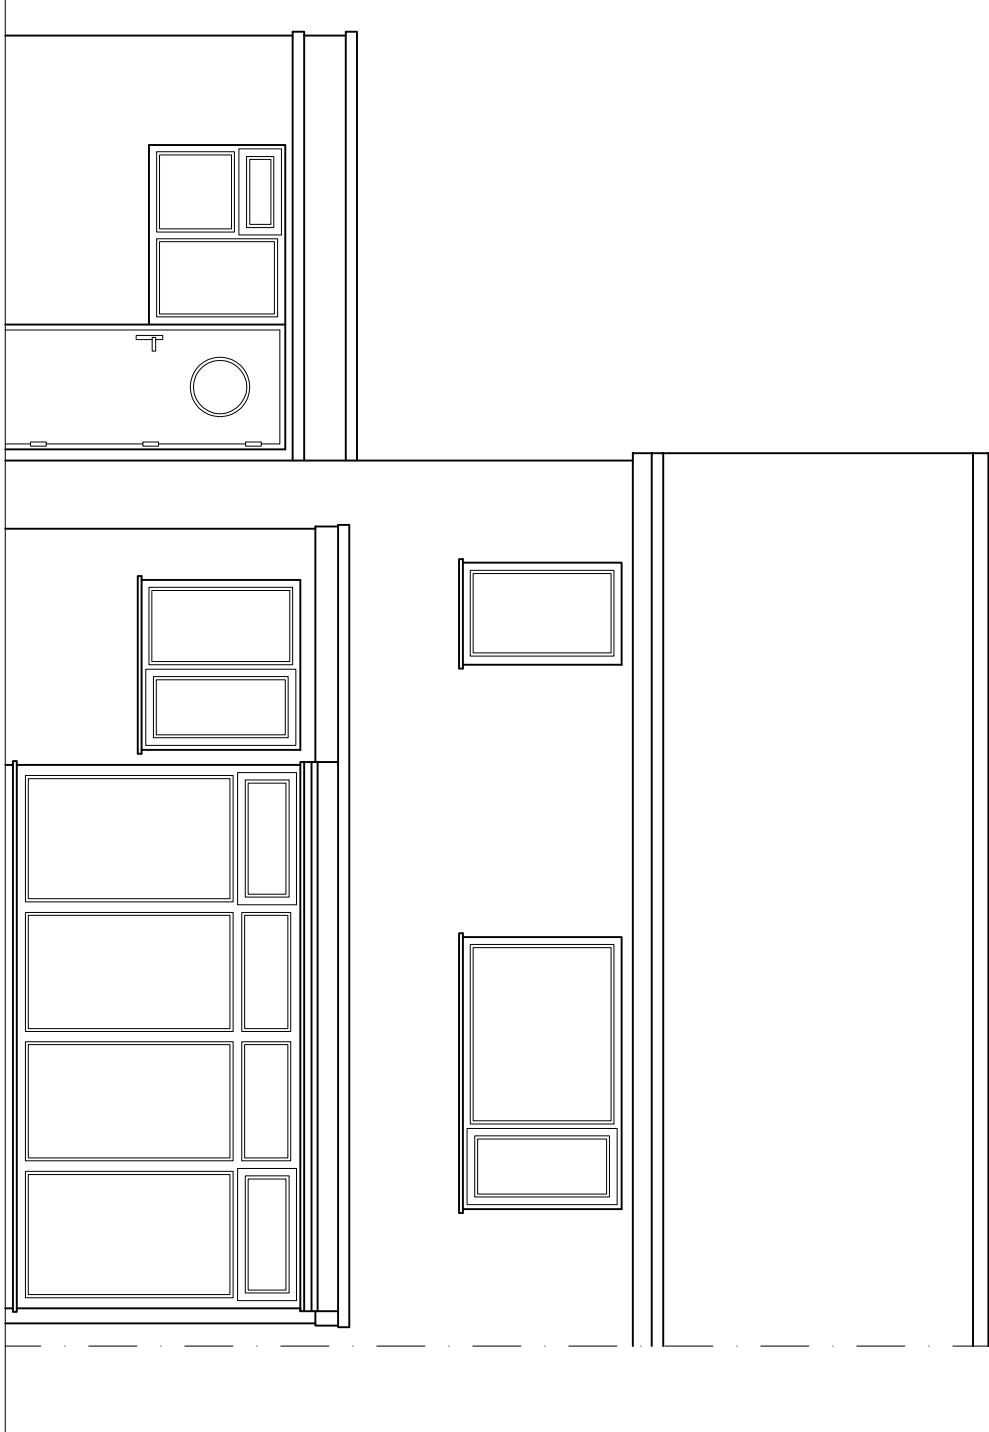

EXISTING REAR ELEVATION

(SCALE 1:50)



PROPOSED FRONT ELEVATION

(SCALE 1:50)



PROPOSED REAR ELEVATION

(SCALE 1:50)



A		28.11.22		ISSUED FOR PLANNING APPROVAL	
DRAWING STATUS					
PLANNING APPROVAL					
PROJECT					
68 SPRINGFIELD ROAD					
MIDDLETON					
TITLE					
PROPOSED FRONT & REAR DORMER EXTENSION					
SCALE & SIZE					
1:50 @ A1 U.N.O		STATUS		DATE	
PROJECT No.		DRAWING No.		REV.	
SR-001		002		A	
PLANNING APP.					
NOV. 22					