


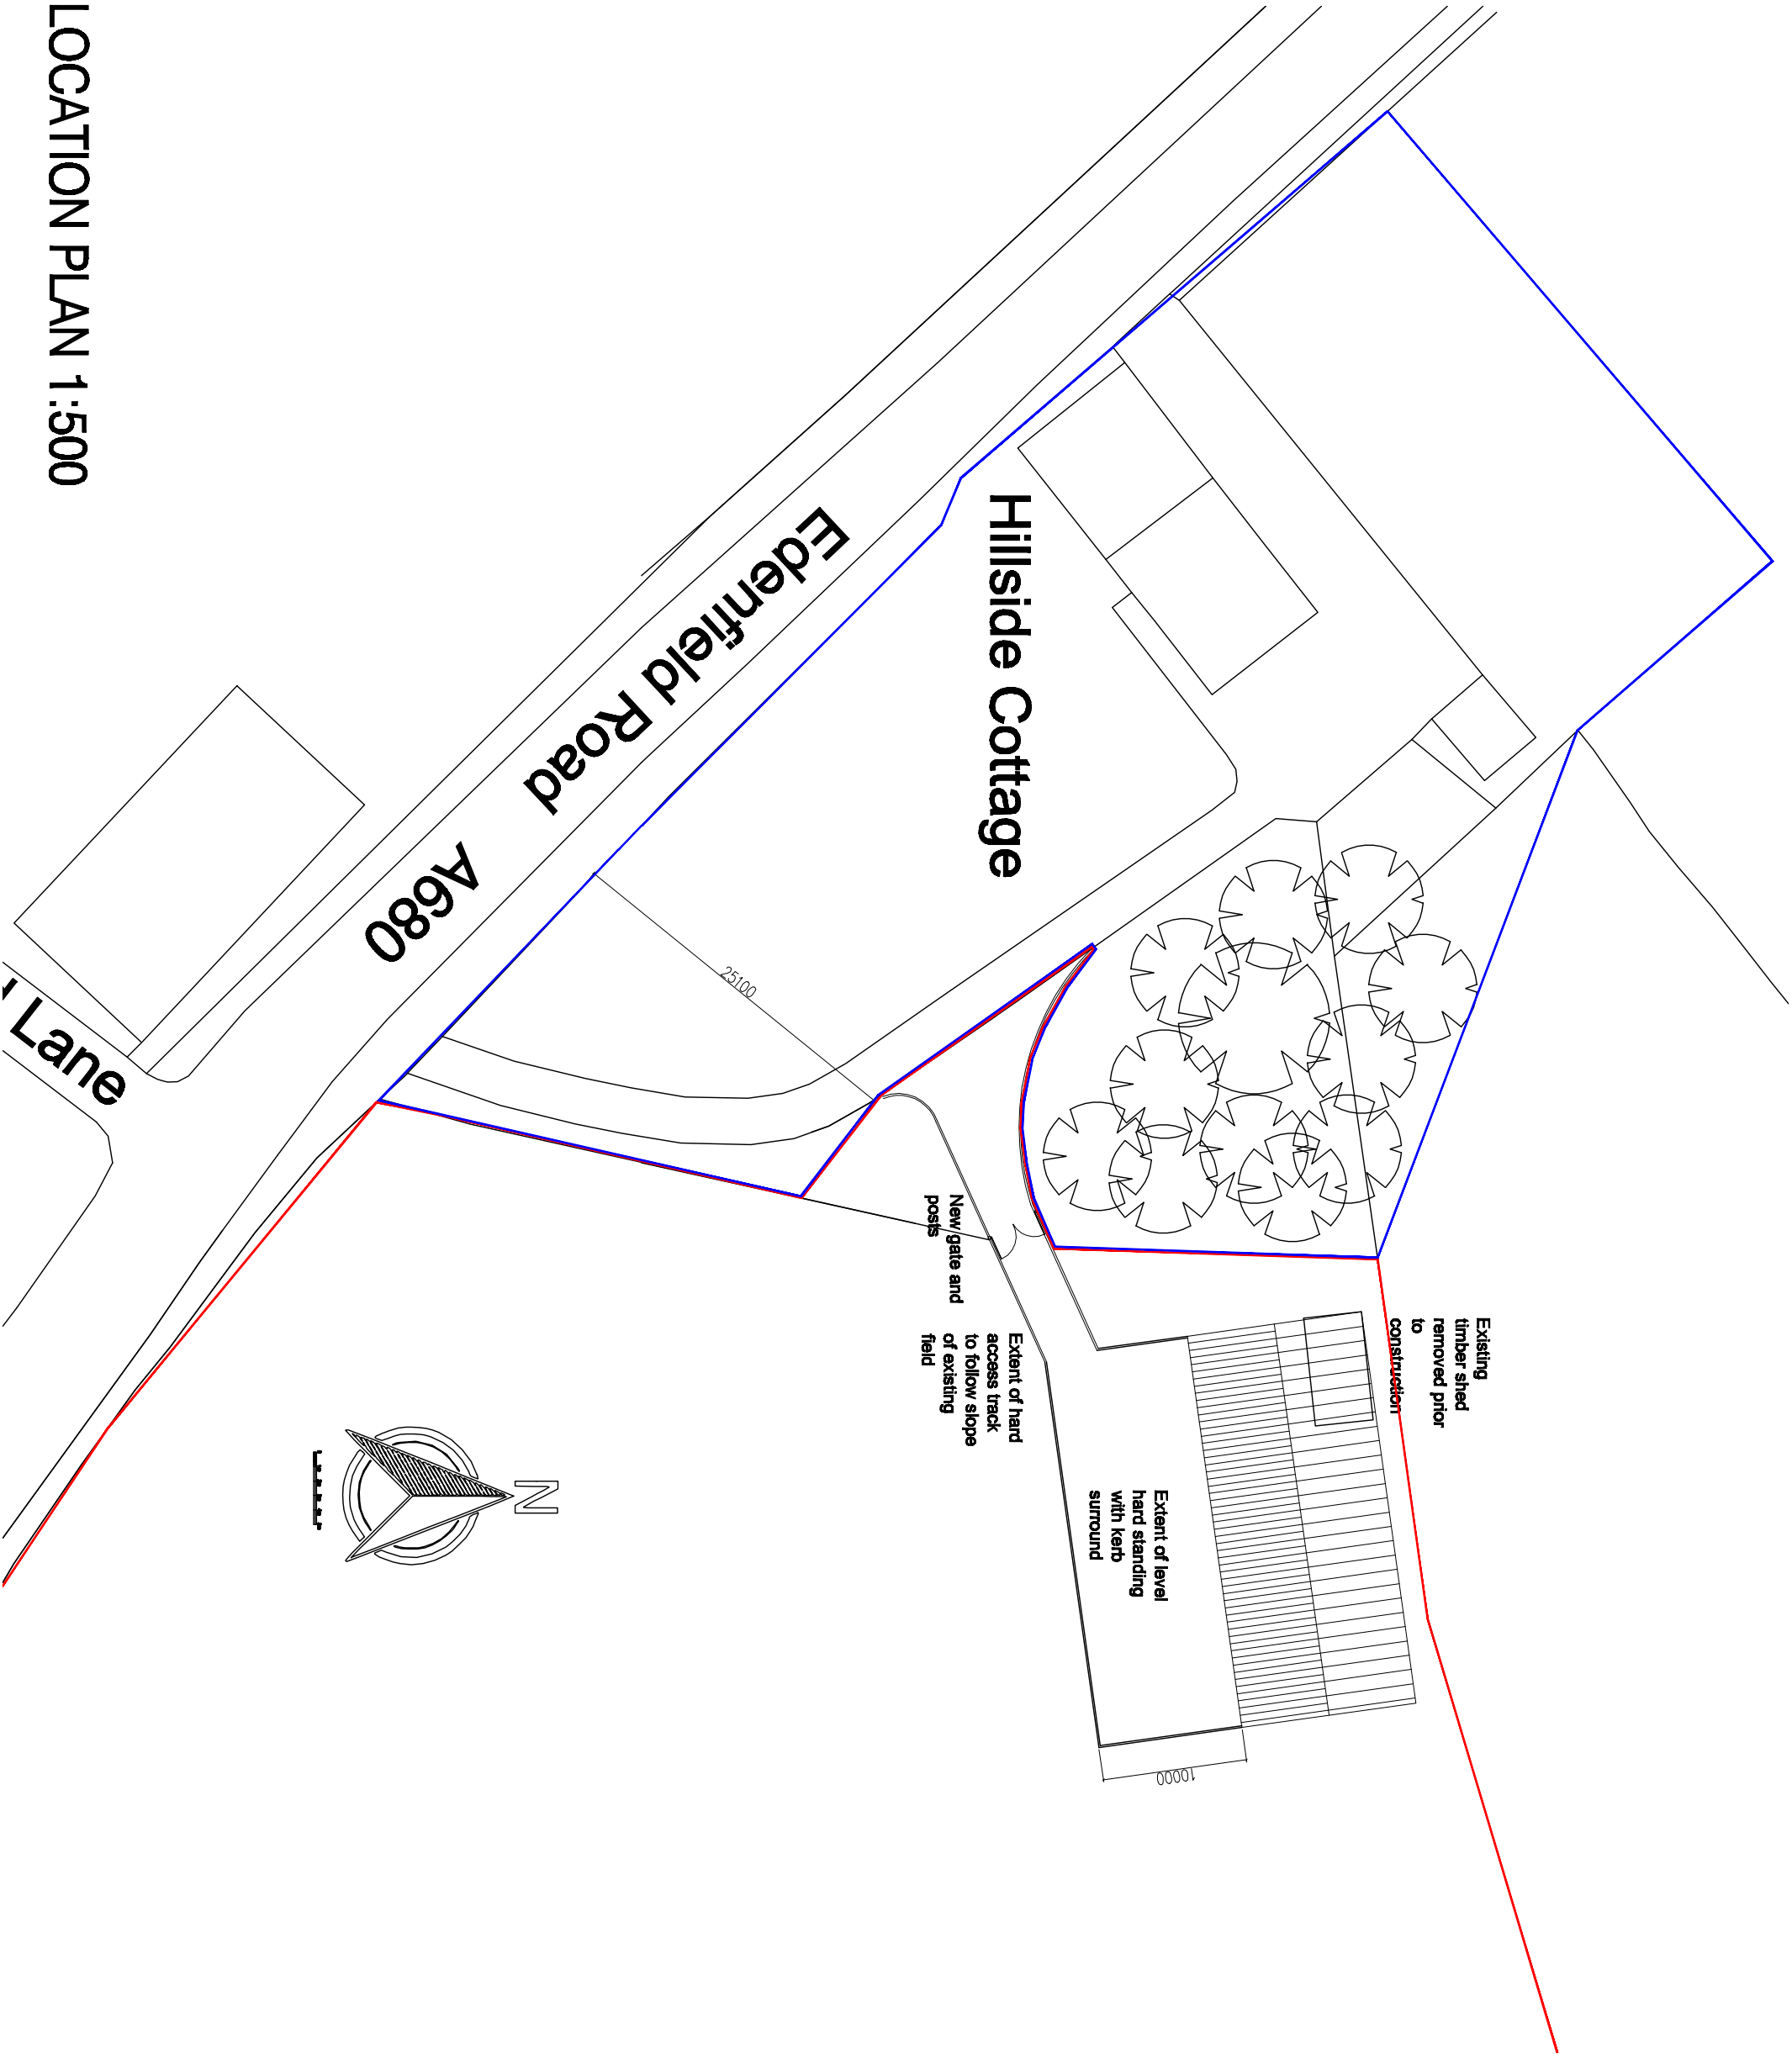

LOCATION PLAN 1:500

client	
Mr M Dawson	
project	
Proposed agricultural building at land adjacent to hillside cottage Sparrow Row, Nordan, Rochdale, OL12 7TU	
Drawing	
Proposed site plan	
drawing number	Scale
2025-001-003	1:500 @A3
revision	
date	
Drawn By	
PLANZ	
K. Myhill	