




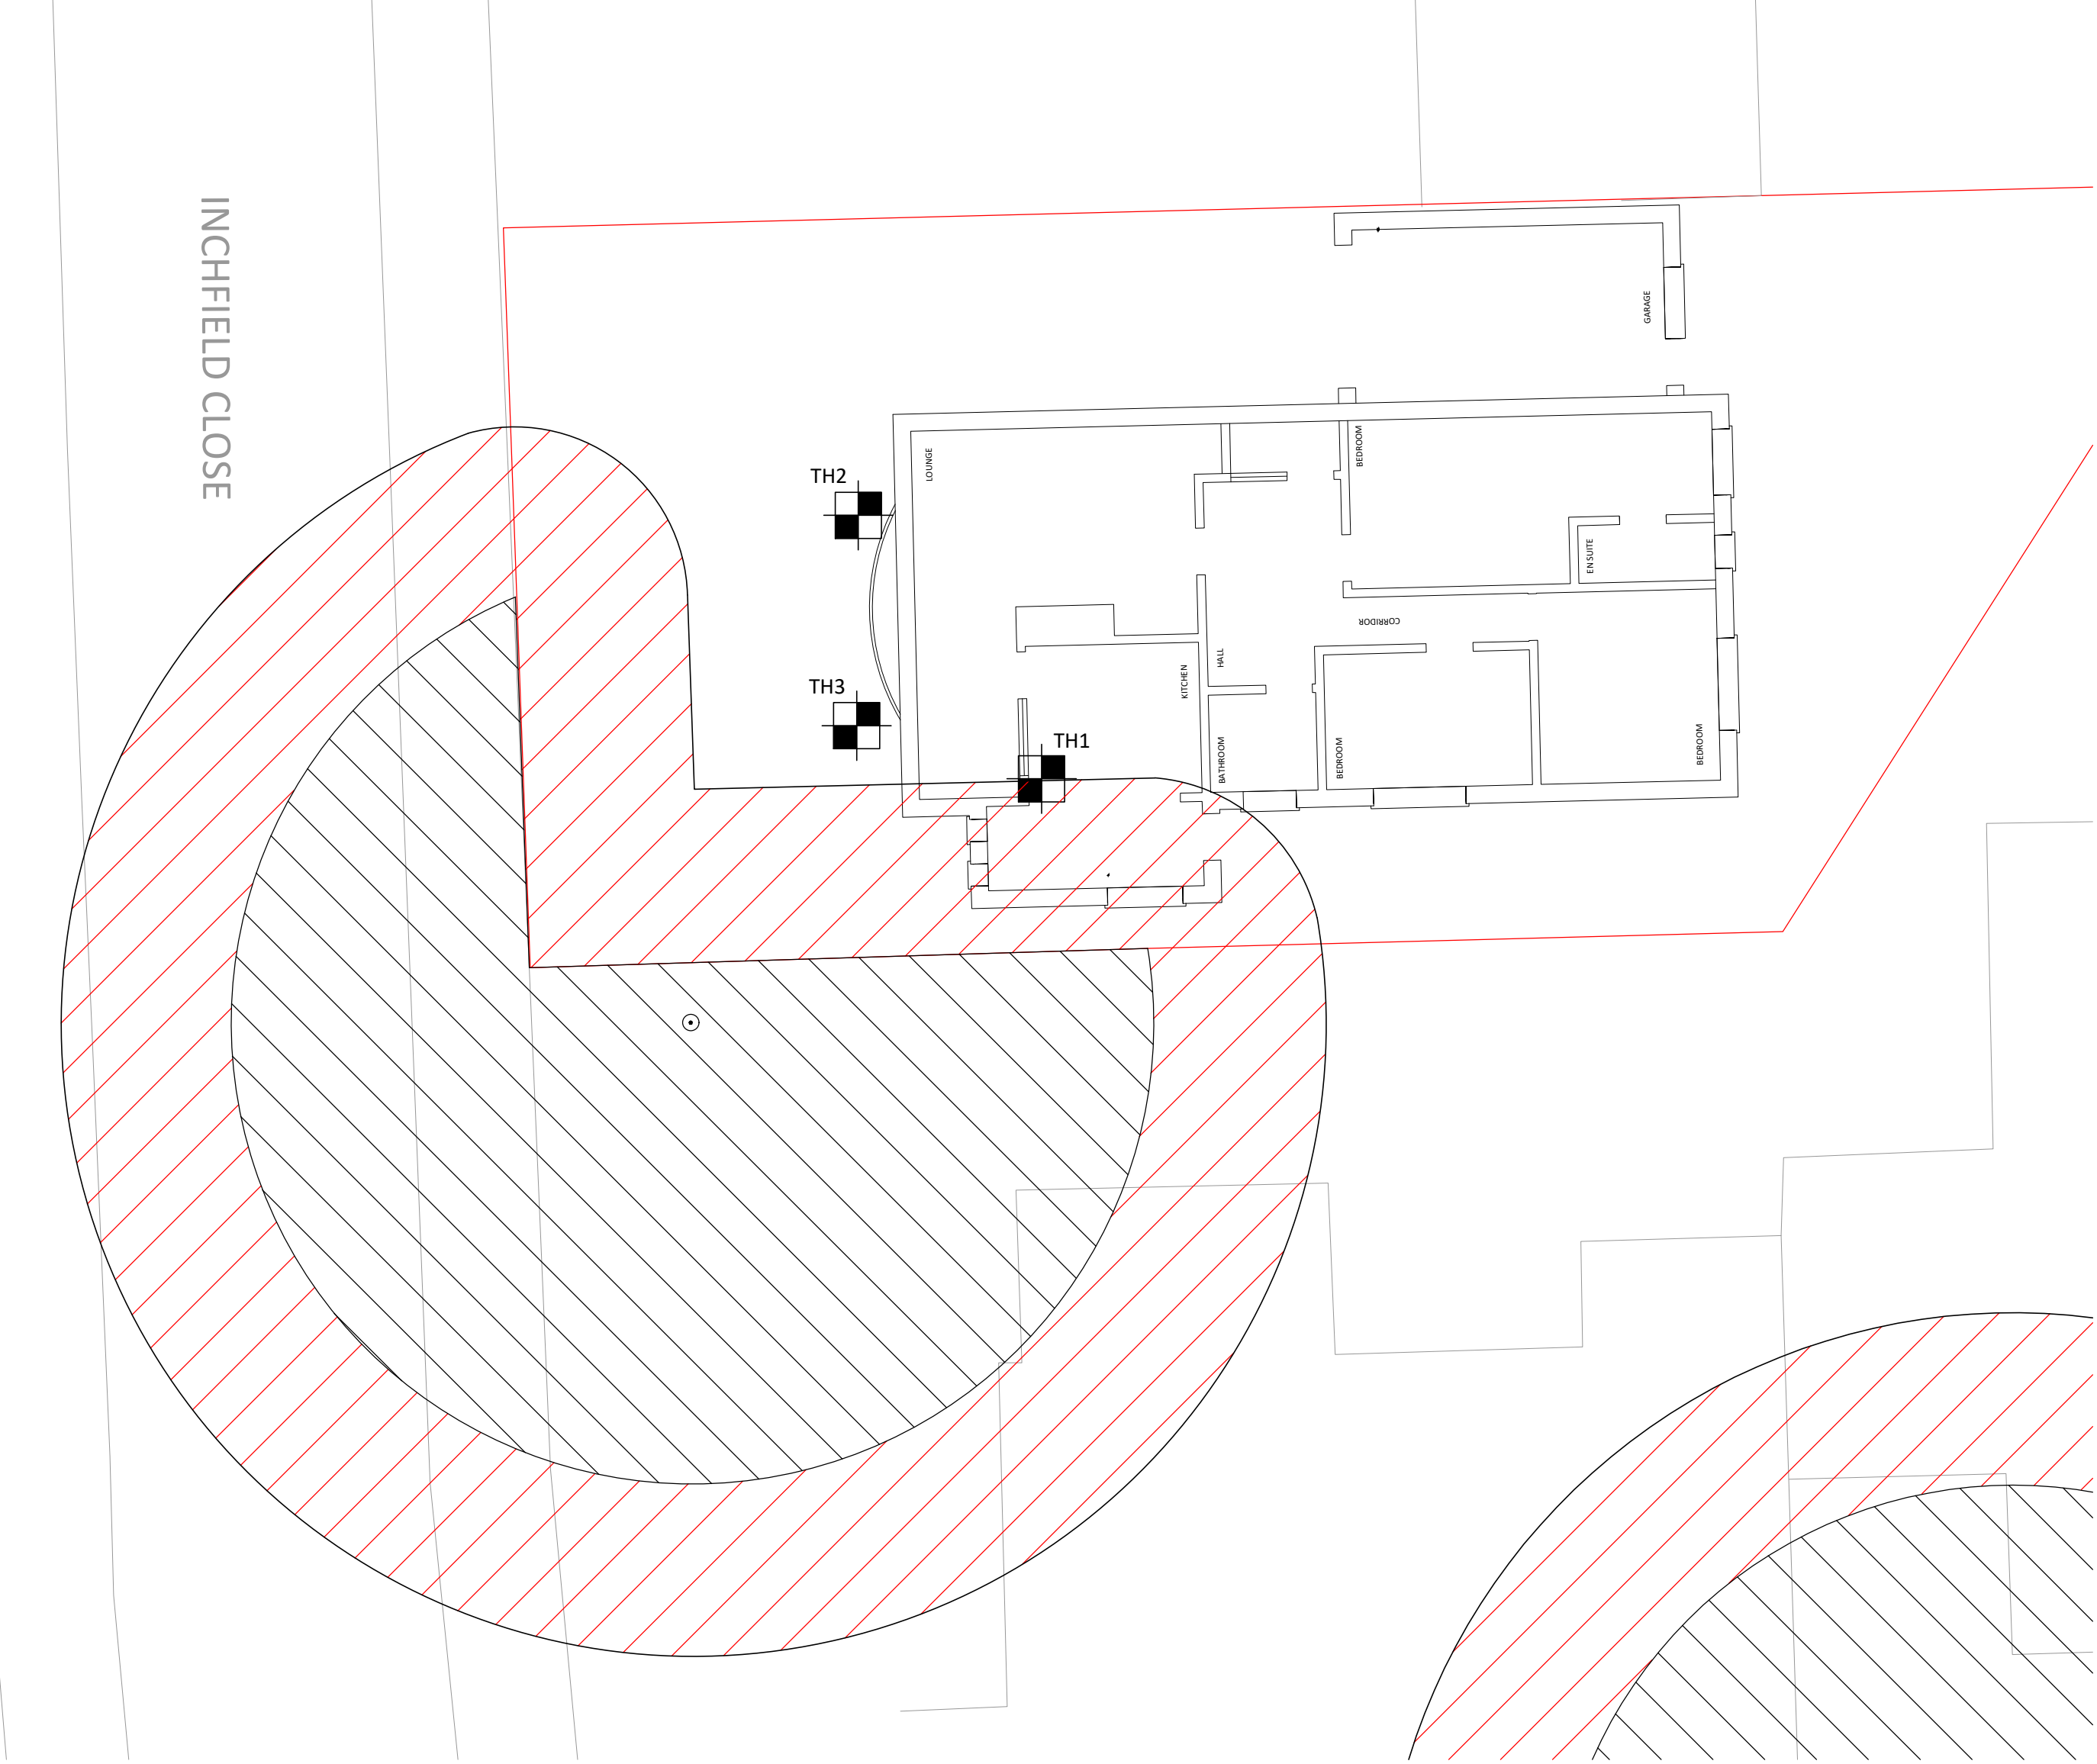


PROPOSED SITE PLAN SHOWING MINING INFLUENCE ZONES
SCALE 1:100

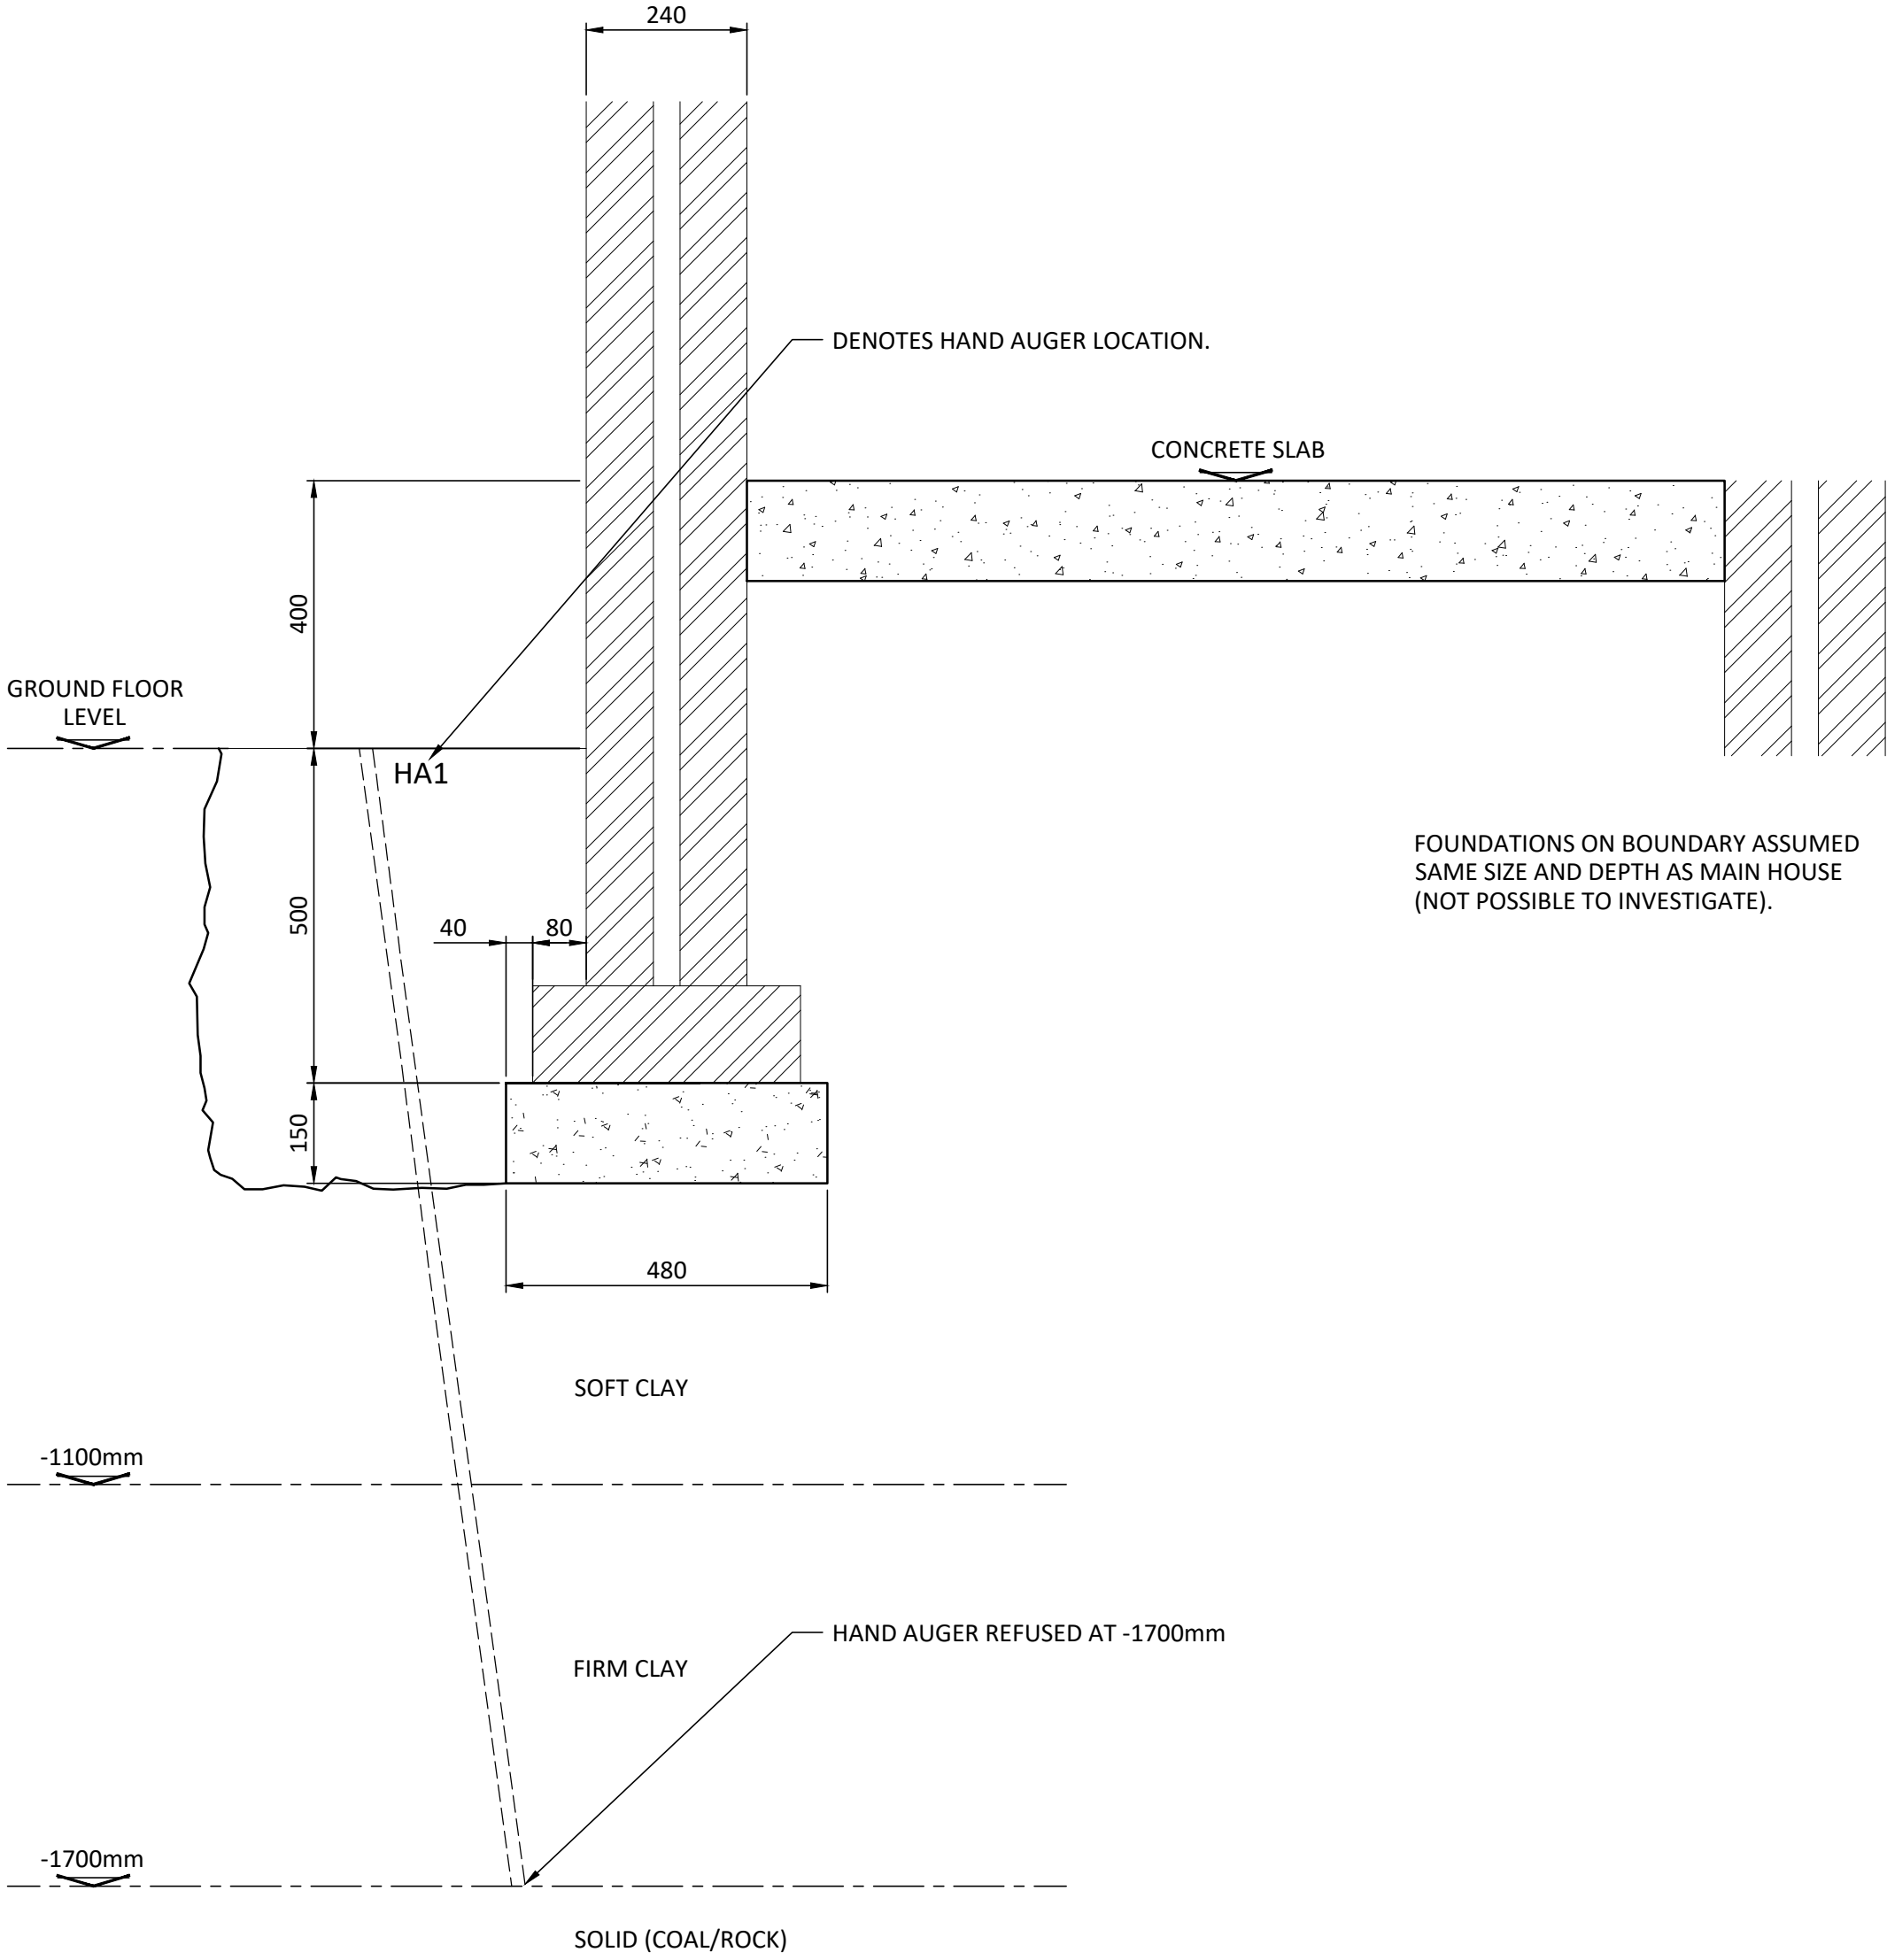

TRIAL HOLE 1
SCALE 1:10

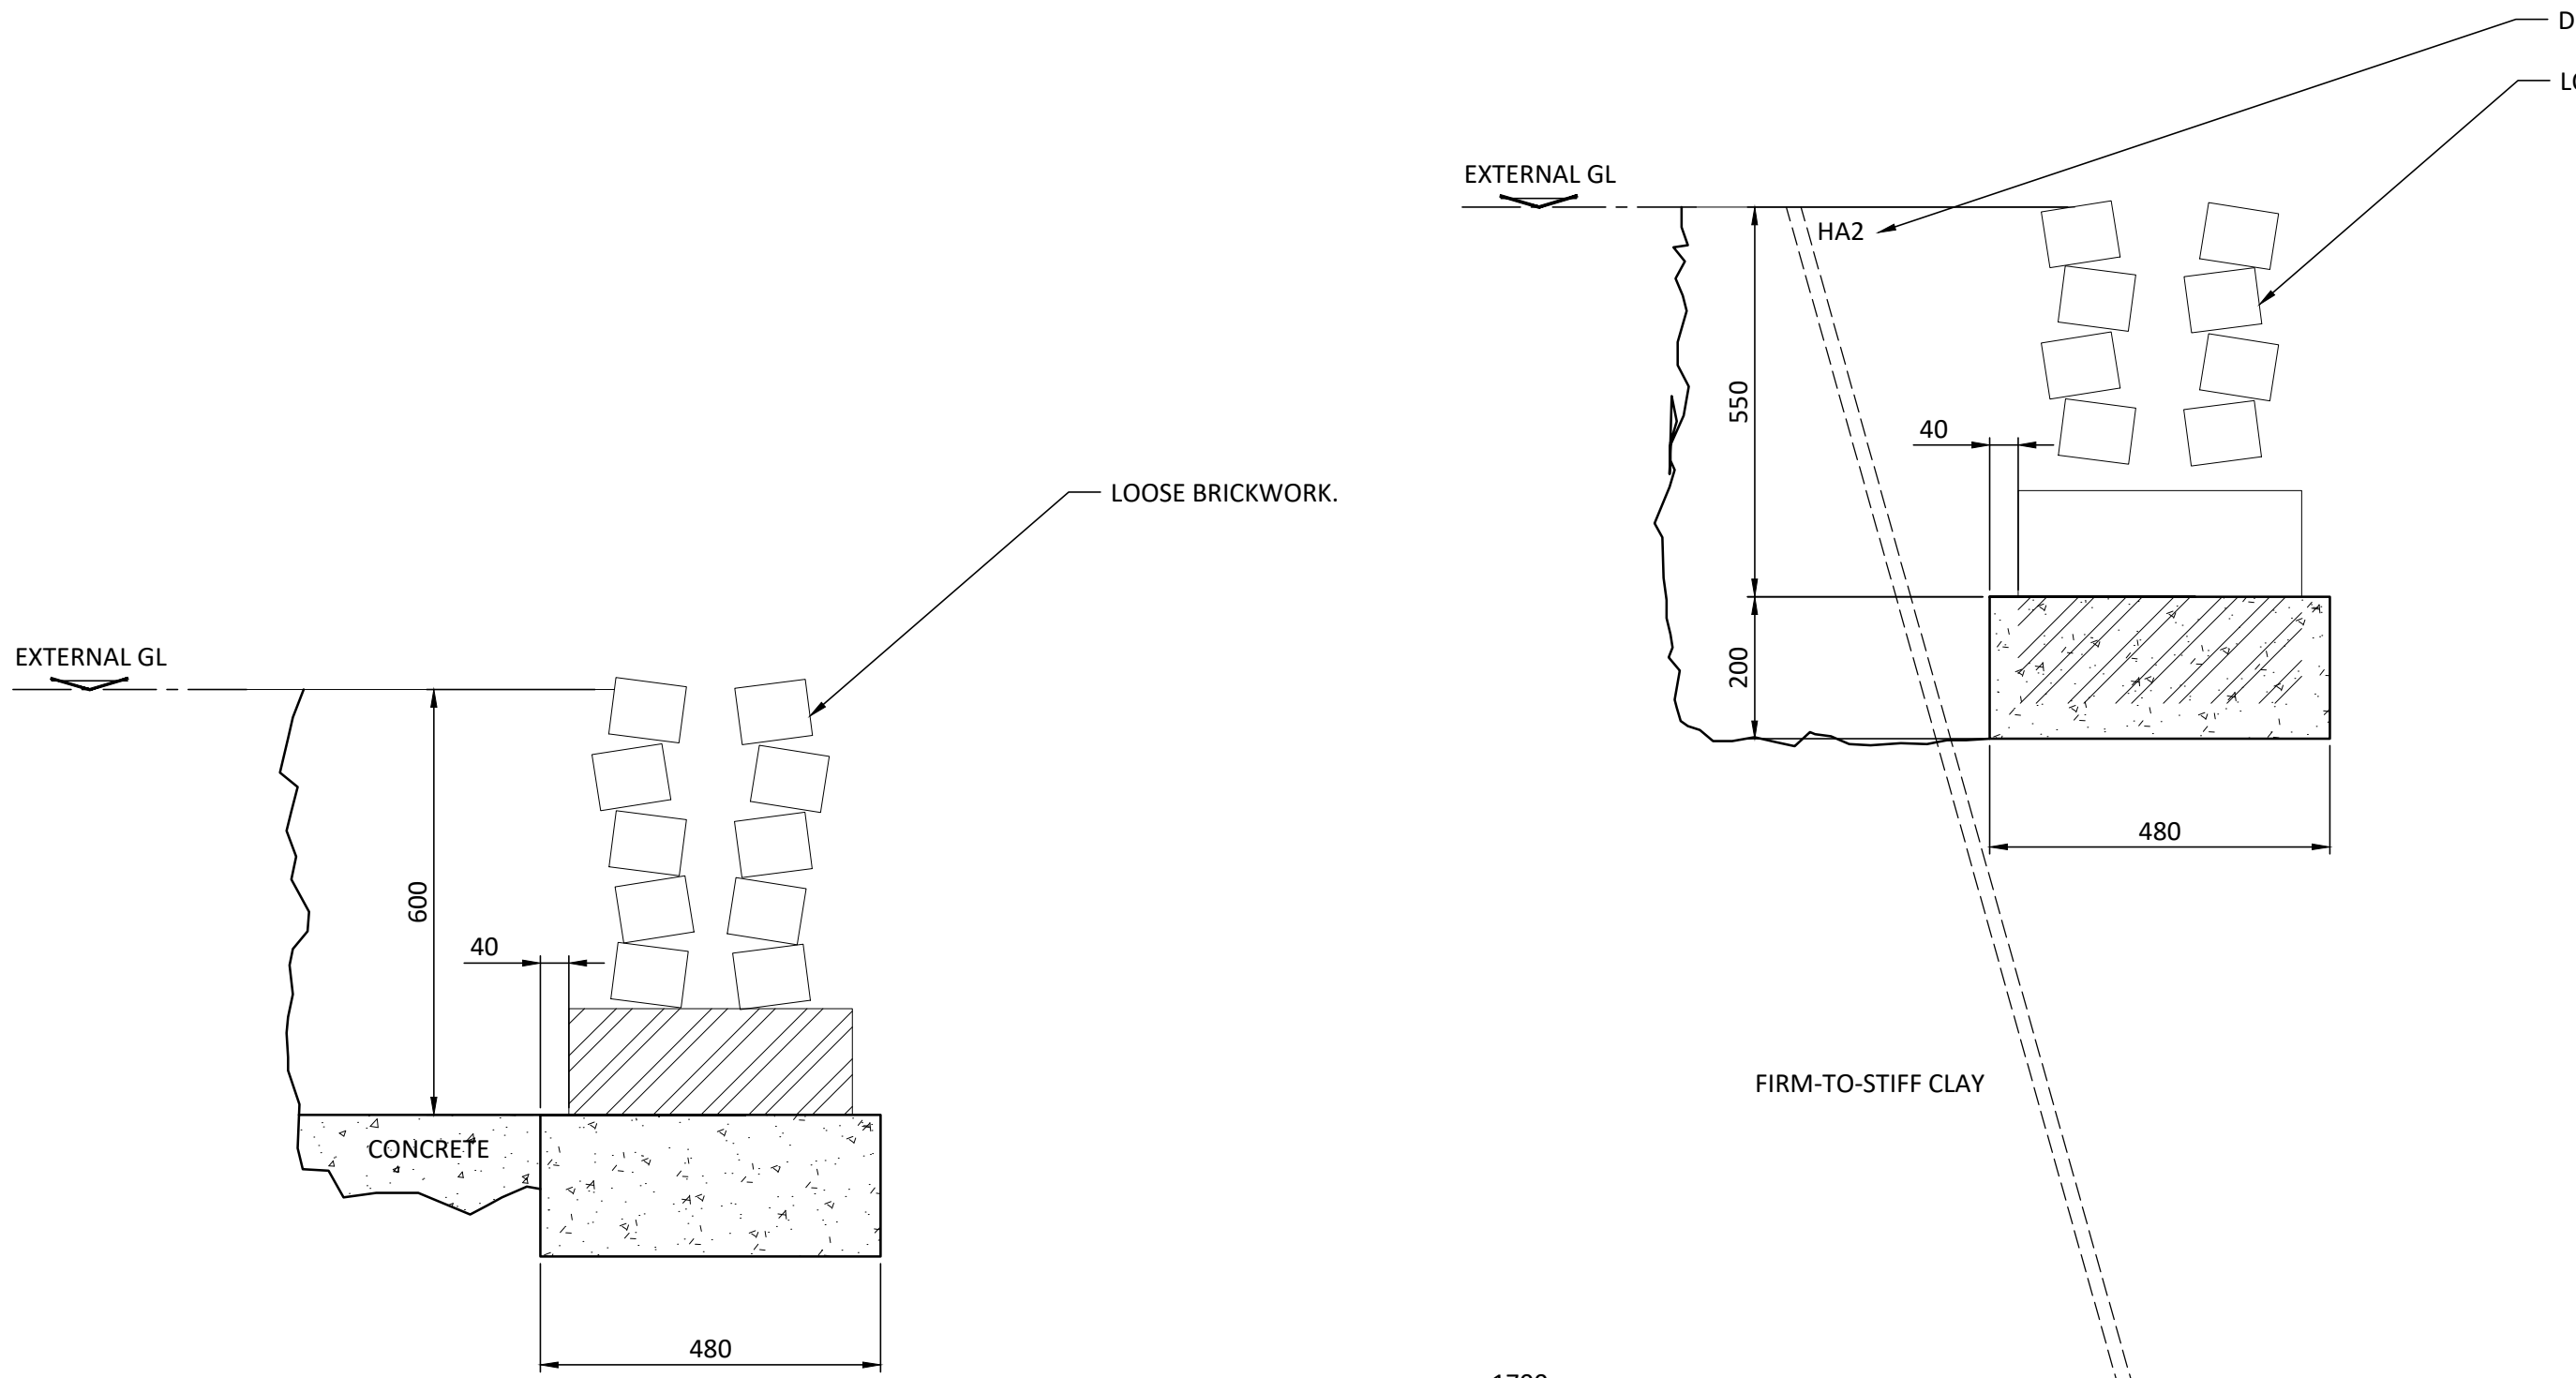

TRIAL HOLE 2
SCALE 1:10

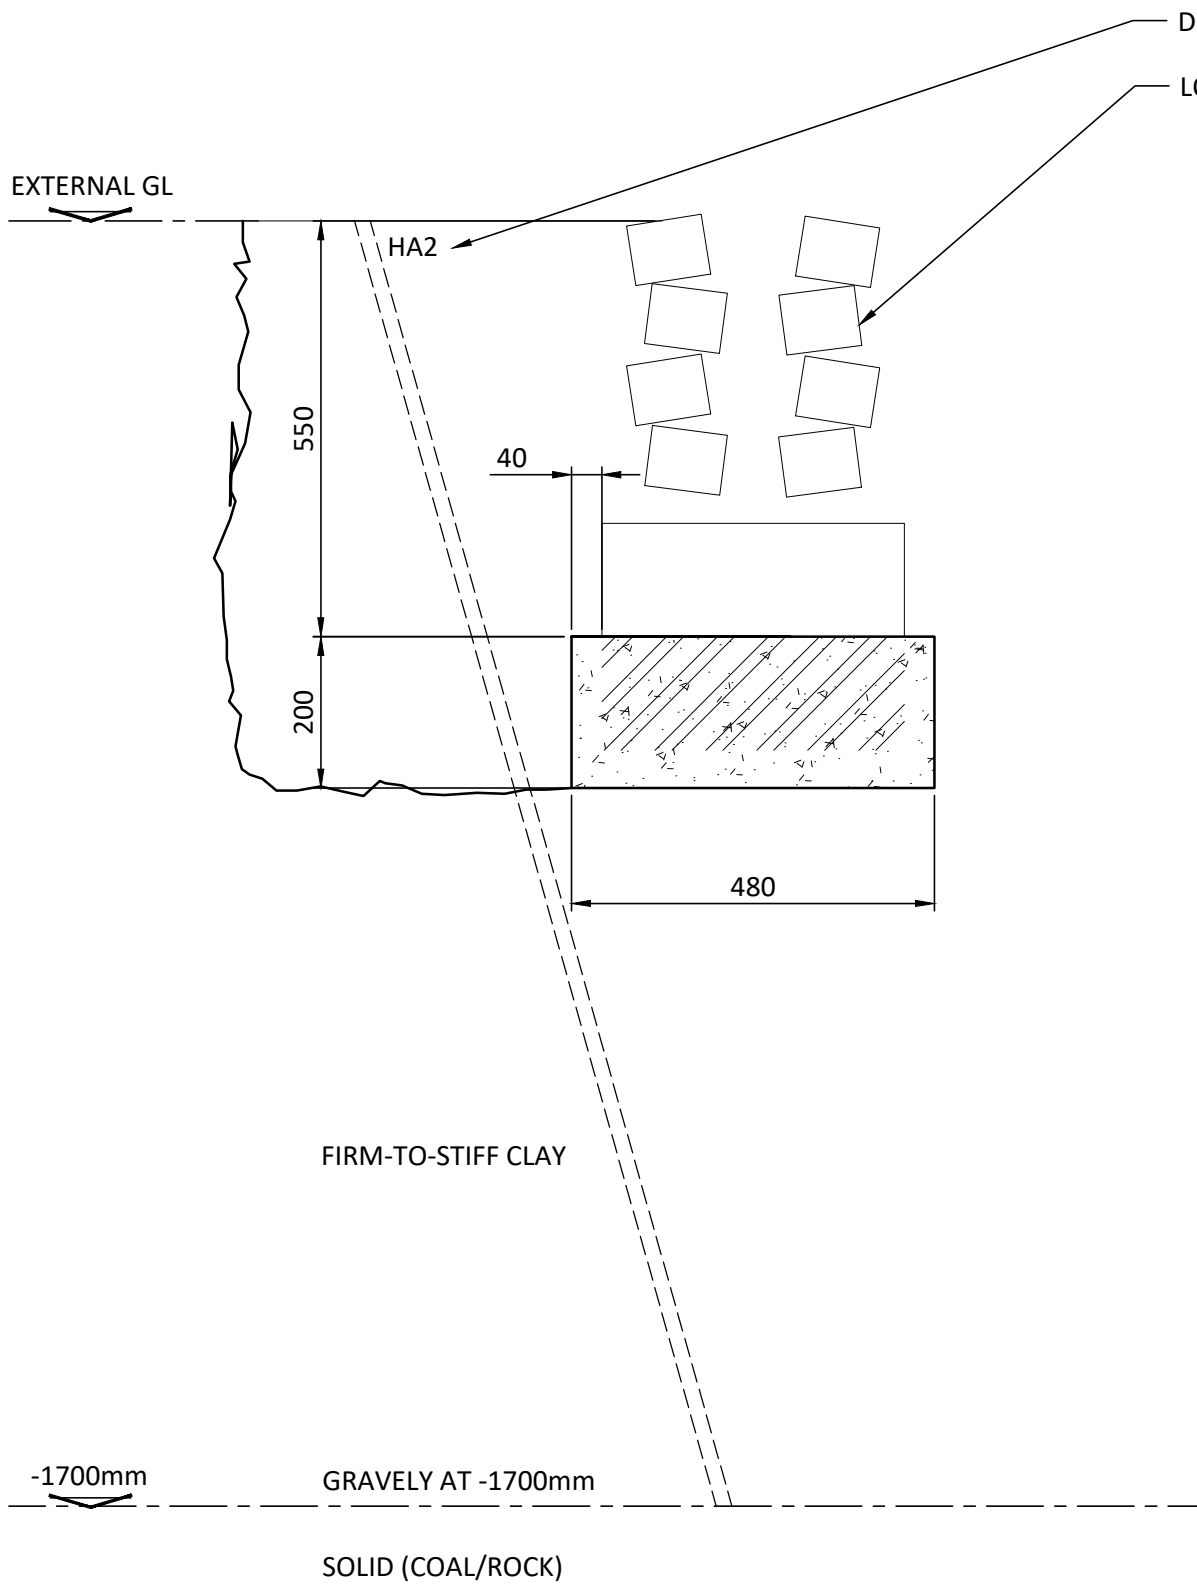

TRIAL HOLE 3
SCALE 1:10

THIS DRAWING AND ITS CONTENTS ARE STRICTLY THE COPYRIGHT OF
BRENNAN CONSULT LTD

GENERAL NOTES

- THIS DRAWING IS TO BE READ IN CONIUNCTION WITH ALL OTHER ASSOCIATED DRAWINGS. ANY DISCREPANCY TO BE RAISED PRIOR TO CONSTRUCTION. ANY CONSTRUCTION WORKS THAT COMMENCE BEFORE THESE DRAWINGS ARE APPROVED ARE DONE SO AT THE RISK OF THE CONTRACTOR.
- ALL DIMENSIONS ARE IN MILLIMETERS (mm). DO NOT SCALE FROM THIS DRAWING, WORK TO STATED DIMENSIONS ONLY.
- THE CONTRACTOR IS TO ENSURE ALL WORKS COMPLY WITH THE CURRENT EDITION OF THE BUILDING REGULATIONS. ALL MATERIALS AND WORKMANSHIP SHALL BE IN ACCORDANCE WITH APPROVED DOCUMENT REGULATION 7.
- THE CONTRACTOR SHALL BE RESPONSIBLE FOR THE DESIGN, FABRICATION, ERECTION AND REMOVAL OF ALL TEMPORARY WORKS AND SHALL PROVIDE ALL TEMPORARY BRACING AS NECESSARY TO MAINTAIN STRUCTURAL STABILITY DURING CONSTRUCTION.
- IF THE CONTRACTOR CONSIDERS THERE TO BE INSUFFICIENT INFORMATION TO SAFELY COMPLETE THE WORKS DETAILED ON THIS DRAWING OR FOR THE DESIGN AND INSTALLATION OF THE TEMPORARY WORKS, CONTACT BRENNAN CONSULT.
- ALL PARTY WALL ACT MATTERS TO BE DEALT WITH BY OTHERS.

LEGEND

- SITE BOUNDARY
- RECORDED MINE ENTRIES
- UNINVESTIGATED DEPARTURE ZONE (8m)
- ZONE OF INFLUENCE (BASED ON 3m DEPTH TO ROCKHEAD)
- (TAKEN FROM GRM P8364-01)

O	PRELIMINARY ISSUE	JR	12.03.20	LM
REV	REVISION DESCRIPTION	BY	DATE	CHECKED

BrennanConsult
Civil & Structural Consulting Engineers
www.brennanconsult.com
info@brennanconsult.com
0161 428 2880

BrennanConsult Ltd | Oak House | 2 Gatley Road
Cheadle | Stockport | SK8 1PY

2 INCHFIELD CLOSE, ROCHDALE
OL11 5SB

RESIDENTIAL RECONSTRUCTION
SITE PLAN SHOWING
TRIAL HOLE LOCATIONS

Status
PRELIMINARY

Project No. 2479		Series Code		Drawing No. 001		Revision O	
Scale 1:100	Size A1	Drawn JR	Date MAR 20	Checked LM	Passed LM		