

—

1. ALL DIMENSIONS IN MM UNLESS OTHERWISE NOTED.

**CK Hutchison
Networks (UK)
Limited**
Green Park,
450 Longwater Avenue,
Reading,
RG30 3UR



Great British Communications
Lapwing House, Block 3 Forward Point,
Tan House Lane, Widnes, Cheshire, WAB 0SL
t. 44 (0)151 420 4128
www.gbcservices.co.uk

3UK Nominal ID:	ROD25641
-----------------	----------

Title: 001 DRAWING REGISTER


Project: UNILATERAL SW

Purpose of Issue:	PLANNING
-------------------	----------

MBNL/TM/H3G Cell ID:
ROD186/93051/OL0511


Drawing No:	Issue:
ROD25641_ROD186_93051_OL0511_GA_REV A	A

SITE LOCATION

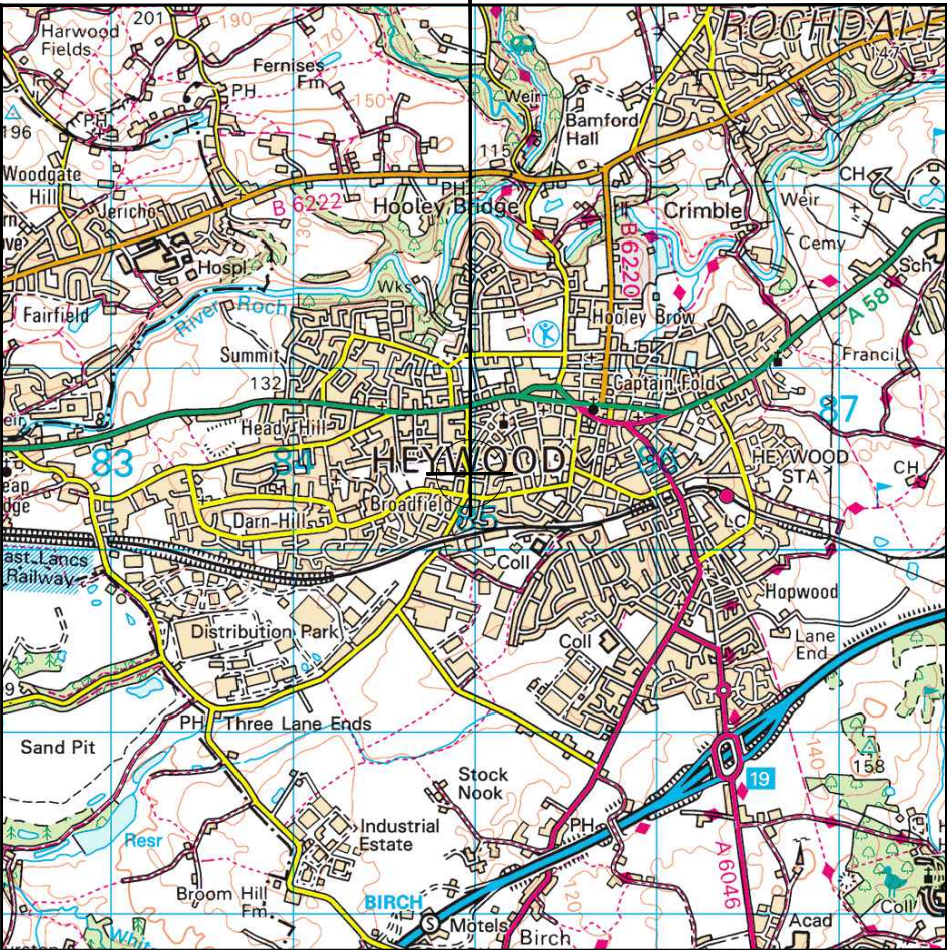

Reproduced by permission of Ordnance Survey on behalf of the Controller of Her Majesty's Stationery Office
All rights reserved. © Crown Copyright licence no. 100022432


SITE AREA PLAN

 

SITE PHOTOGRAPH




PARKING LOCATION

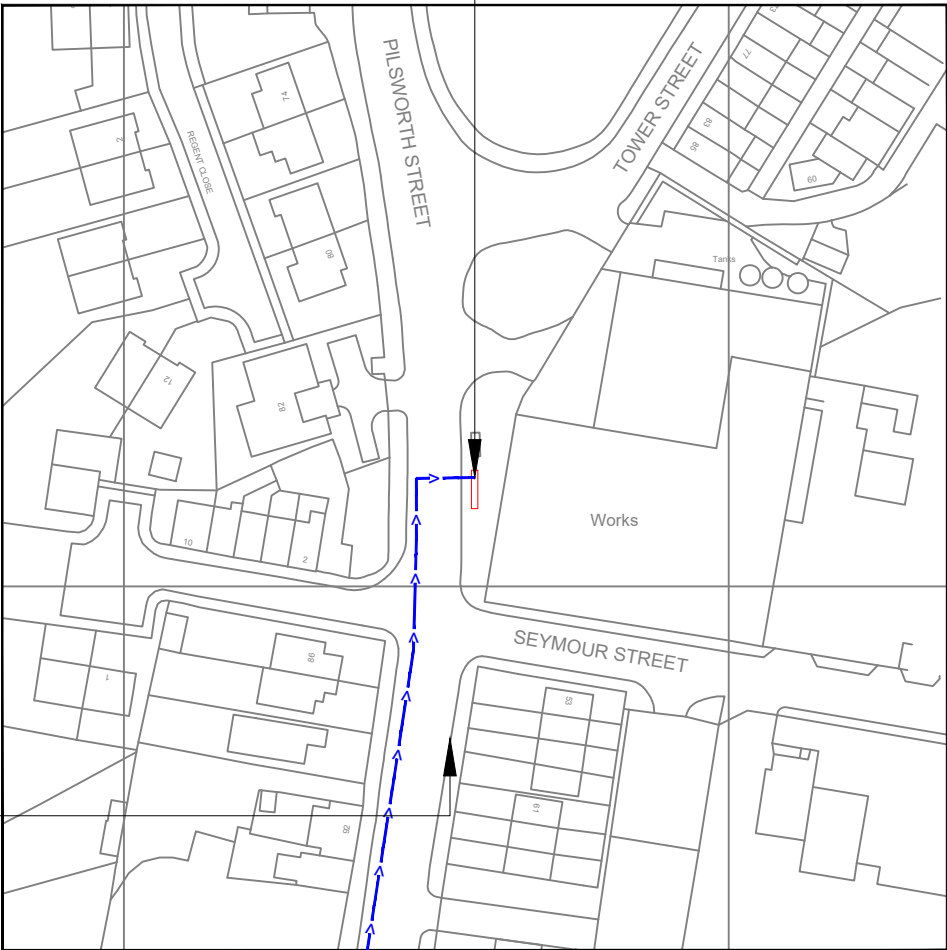

Reproduced by permission of Ordnance Survey on behalf of the Controller of Her Majesty's Stationery Office
All rights reserved. © Crown Copyright licence no. 100022432

NGR E: 384958 N: 410418

SITE LOCATION PLAN

 

GOOGLE MAPS QR CODE

GOOGLE MAPS - <https://tinyurl.com/4dhzyuh7>

STREETVIEW - <https://tinyurl.com/v2rb6rvs>

NOTES:

1. ALL DIMENSIONS IN MM UNLESS OTHERWISE NOTED.

Access Route To Site:

Directions To Site: - Head north on M66, At junction 3, exit towards Heywood Distribution Pk/Pilsworth Ind. Est, Turn right onto Pilsworth Rd, Turn right onto Moss Hall Rd, Continue straight onto Pilsworth Rd, Destination will be on the right.

A	Issued for Planning	JMS	RWB	05.01.23
REV	MODIFICATION	BY	CH	DATE

CK Hutchison
Networks (UK)
Limited

Green Park,
450 Longwater Avenue,
Reading,
RG30 3UR

Design Consultant & Principal Contractor:



Great British Communications
Lapwing House, Block 3 Forward Point,
Tan House Lane, Widnes, Cheshire, WAB 0SL
t. 44 (0)151 420 4128
www.gbcservices.co.uk

Site Name: PILSWORTH ROAD

3UK Nominal ID: ROD25641

Address: PILSWORTH ROAD
BROADFIELD
HEYWOOD
ROCHDALE
OL10 3BH

Title: 002 SITE LOCATION PLAN


Project: UNILATERAL SW

Purpose of Issue: PLANNING

MBNL/TM/H3G Cell ID:
ROD186/93051/OL0511

Drawing No: ROD25641_ROD186_93051_OL0511_GA_REV A

Issue: A

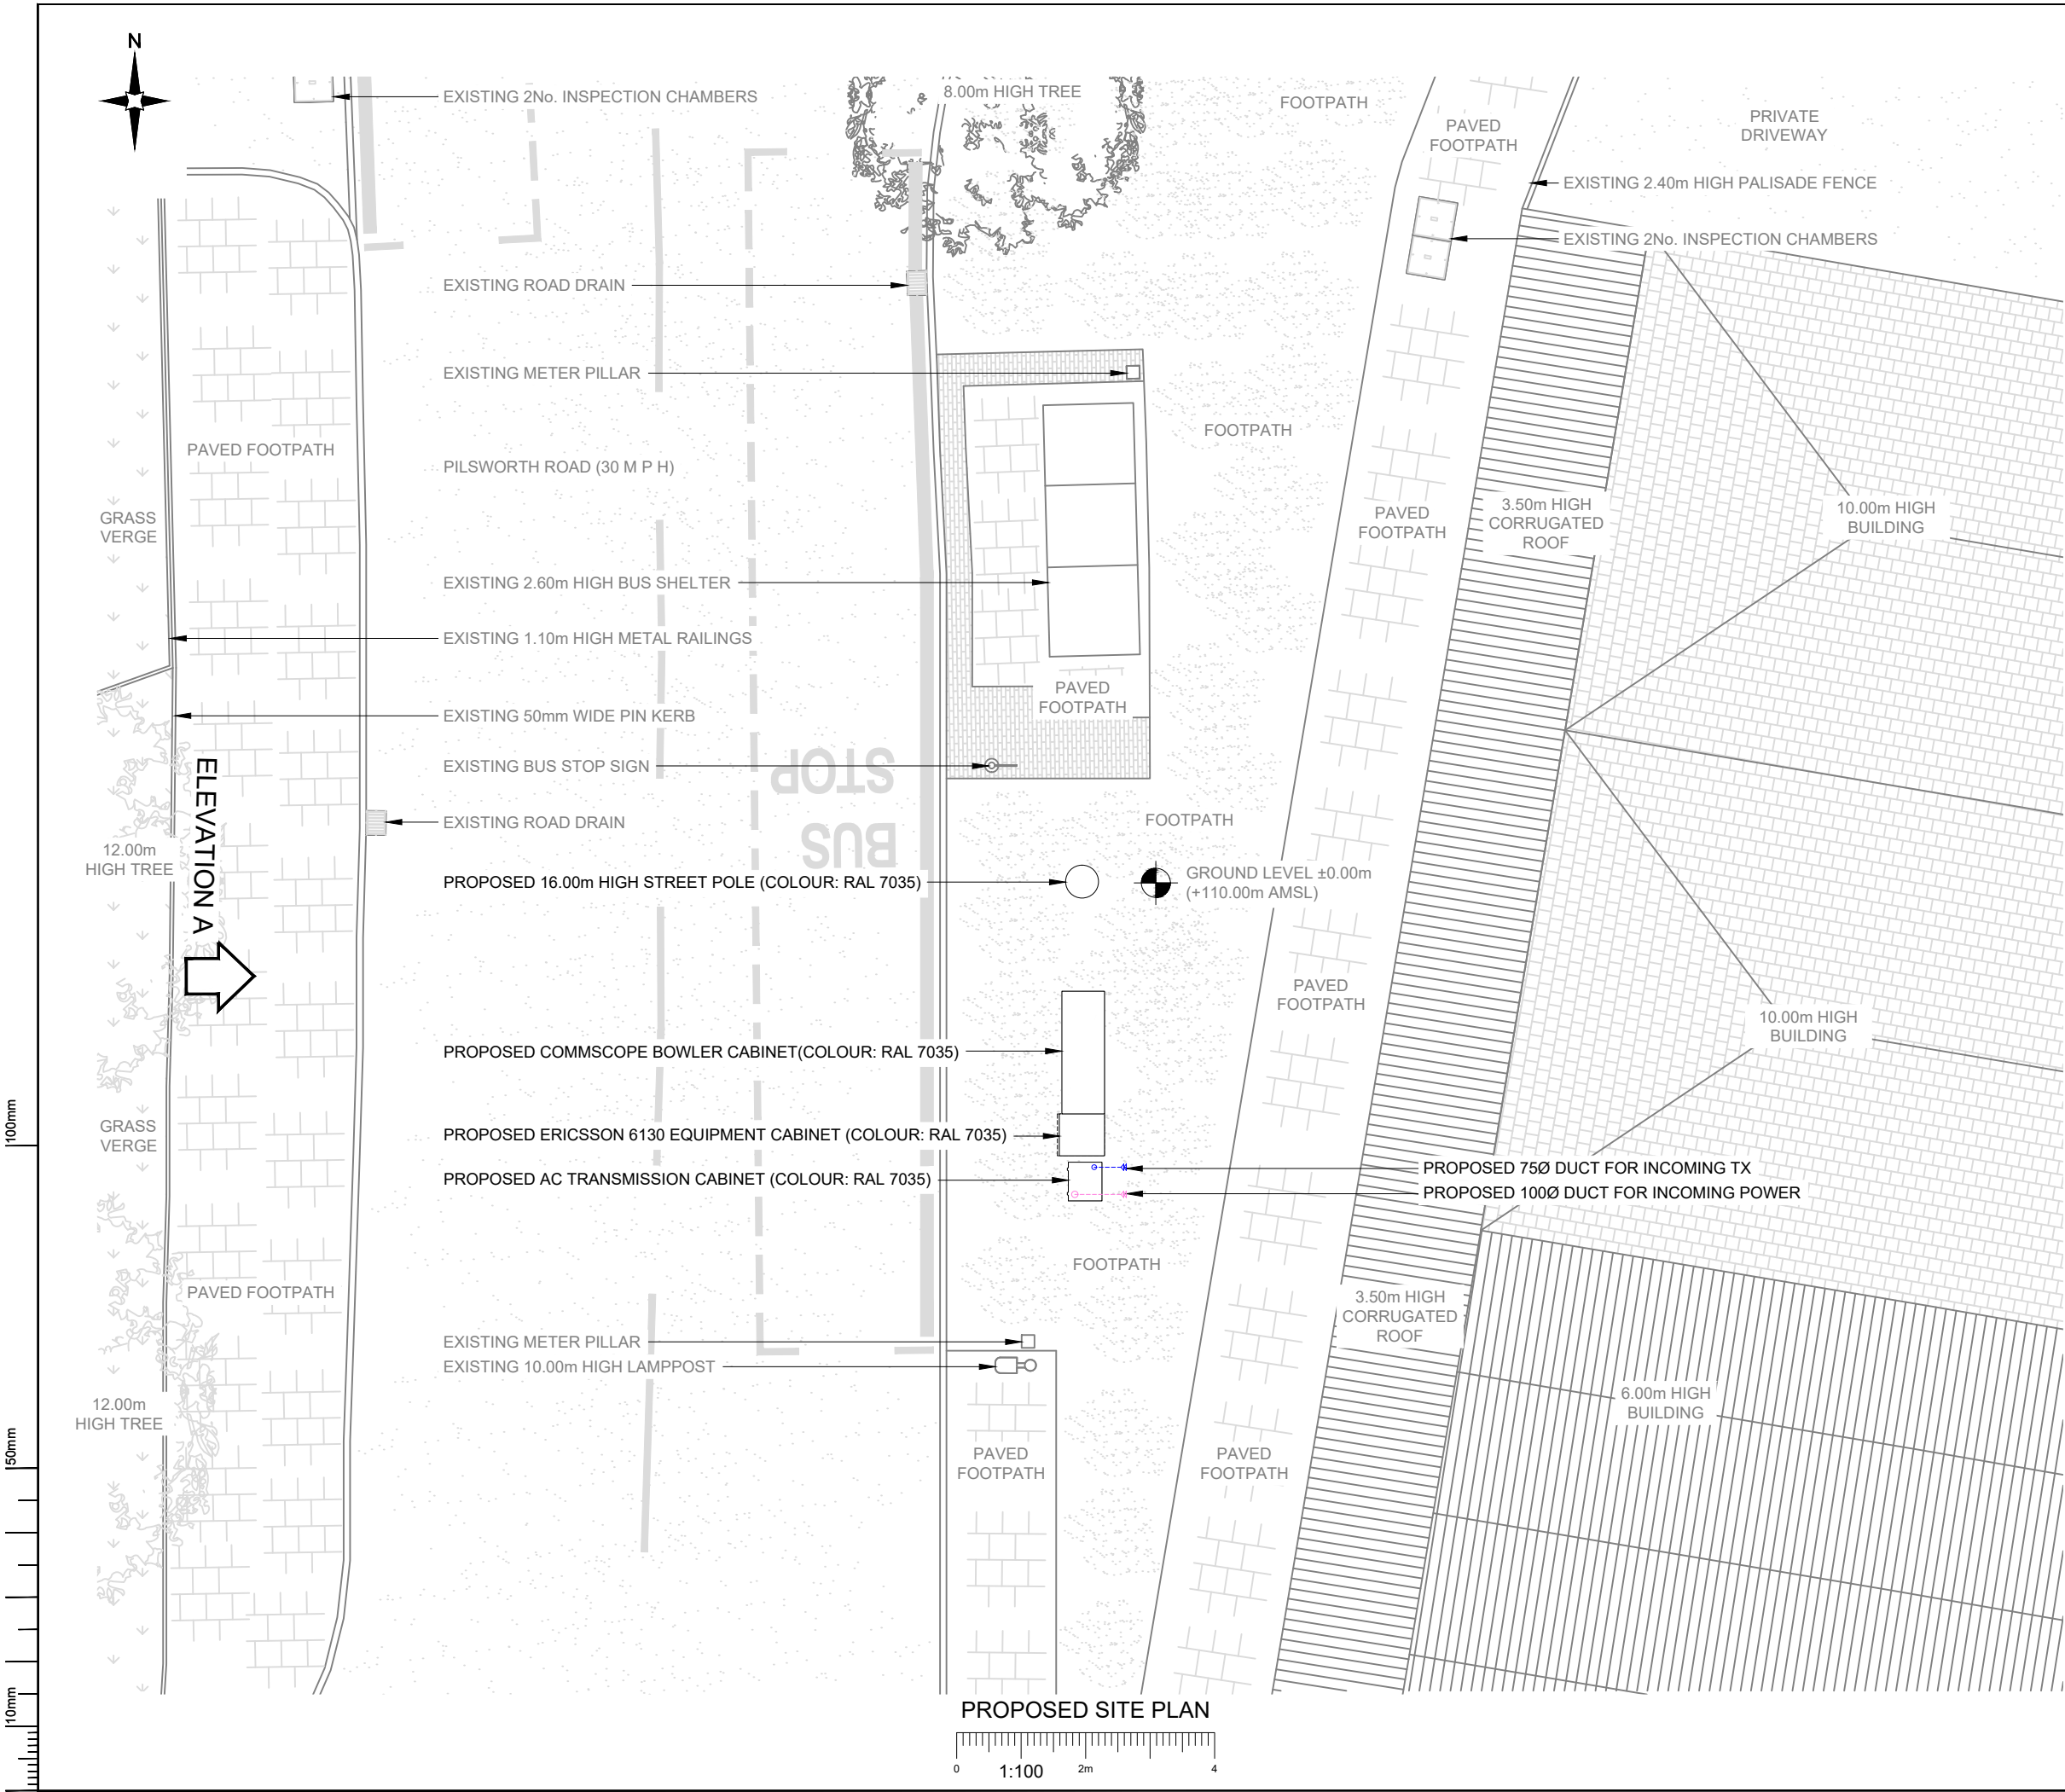

- NOTES:
- ALL DIMENSIONS IN MM UNLESS OTHERWISE NOTED.

A	Issued for Planning	JMS	RWB	05.01.23
REV	MODIFICATION	BY	CH	DATE

**CK Hutchison
Networks (UK)
Limited**
Green Park,
450 Longwater Avenue,
Reading,
RG30 3UR

Design Consultant & Principal Contractor:

GBC
Great British Communications
Lapwing House, Block 3 Forward Point,
Tan House Lane, Widnes, Cheshire, WAB 0SL
t. 44 (0)151 420 4128
www.gbcservices.co.uk

Site Name: **PILSWORTH ROAD**

3UK Nominal ID: **ROD25641**

Address: **PILSWORTH ROAD
BROADFIELD
HEYWOOD
ROCHDALE
OL10 3BH**

Title: **215 PROPOSED SITE PLAN**

Project: **UNILATERAL SW**


Purpose of Issue: **PLANNING**

MBNL/TM/H3G Cell ID:
ROD186/93051/OL0511


Drawing No: **ROD25641_ROD186_93051_OL0511_GA_REV A** Issue: **A**

Antenna Aperture ID	Proposed 4G/5G Bearing
A1	340°
A2	340°
B1	100°
B2	100°
C1	220°
C2	220°

- NOTES:
- ALL DIMENSIONS IN MM UNLESS OTHERWISE NOTED.

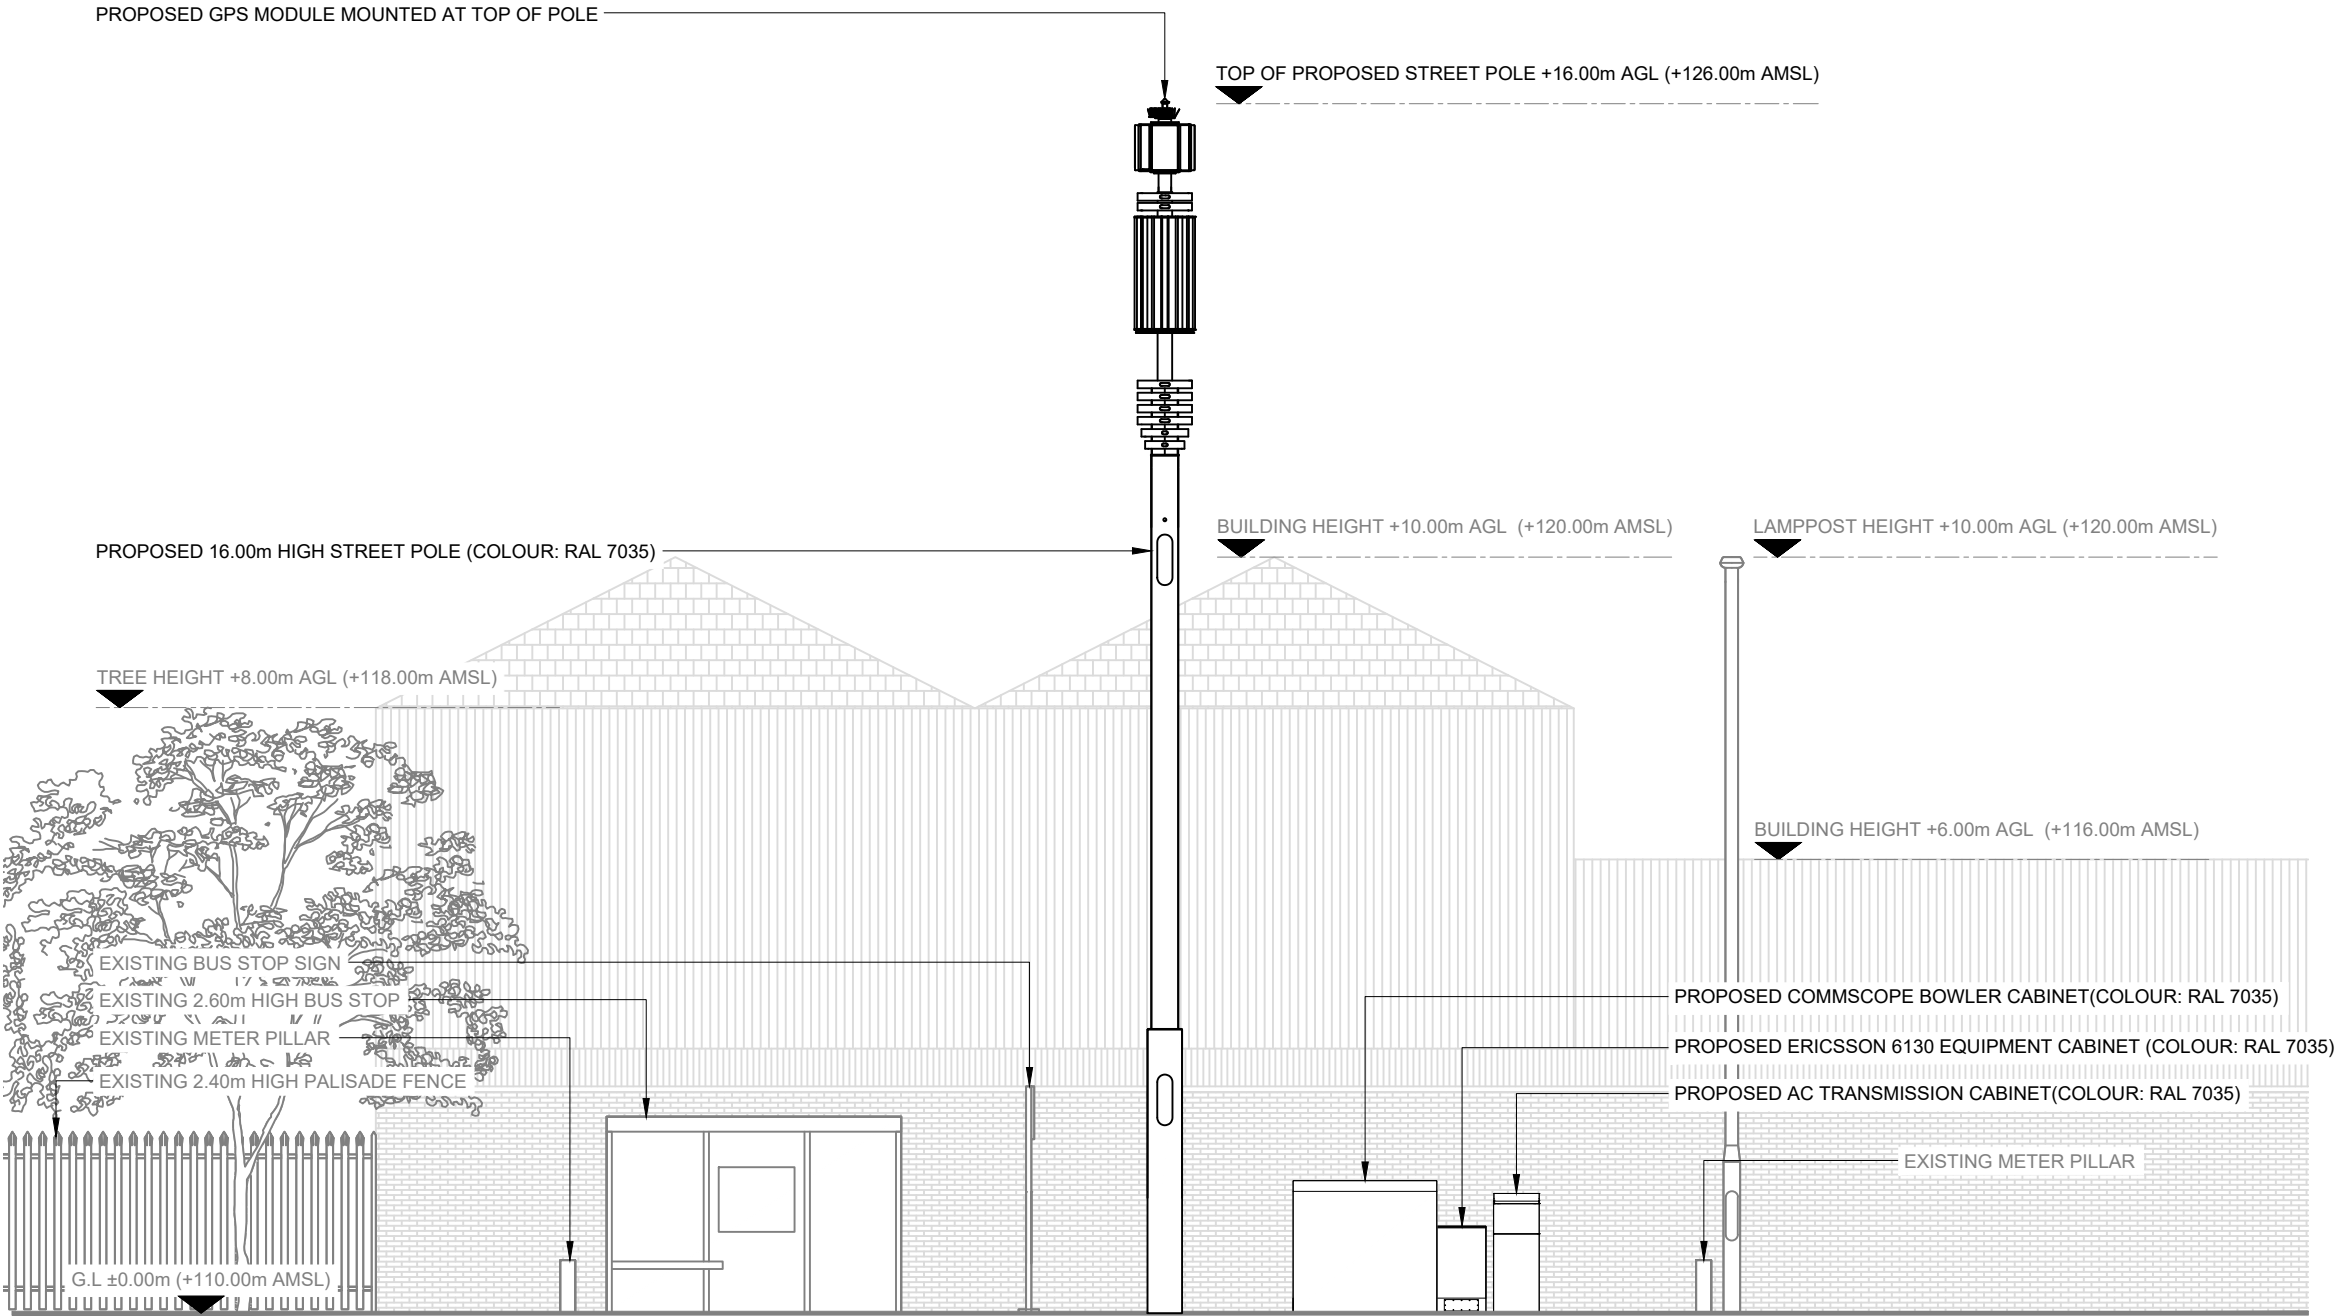

PROPOSED SITE ELEVATION A

 

**CK Hutchison
Networks (UK)
Limited**

Green Park,
450 Longwater Avenue,
Reading,
RG30 3UR

Design Consultant & Principal Contractor:



Great British Communications
Lapwing House, Block 3 Forward Point,
Ton House Lane, Widnes, Cheshire, WA8 0SL
t. 44 (0)151 420 4128
www.gbcservices.co.uk

Site Name: **PILSWORTH ROAD**

3UK Nominal ID: **ROD25641**

Address: **PILSWORTH ROAD
BROADFIELD
HEYWOOD
ROCHDALE
OL10 3BH**

Title: **265 PROPOSED SITE ELEVATION**

Project: **UNILATERAL SW**

Purpose of Issue: **PLANNING**

MBNL/TM/H3G Cell ID:
ROD186/93051/OL0511

Drawing No: **ROD25641_ROD186_93051_OL0511_GA_REV A**

Issue: **A**