




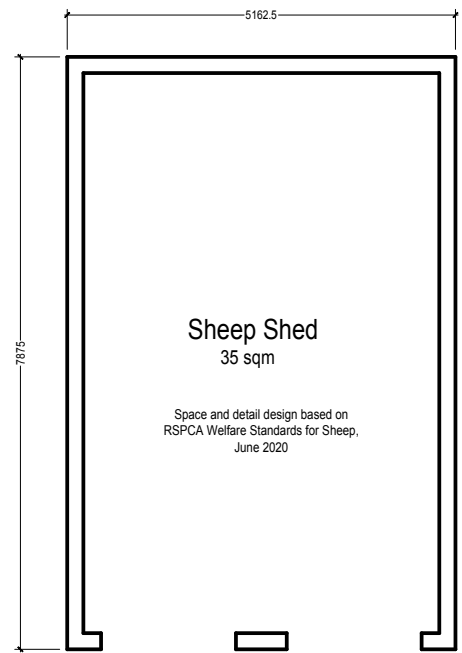


PLAN

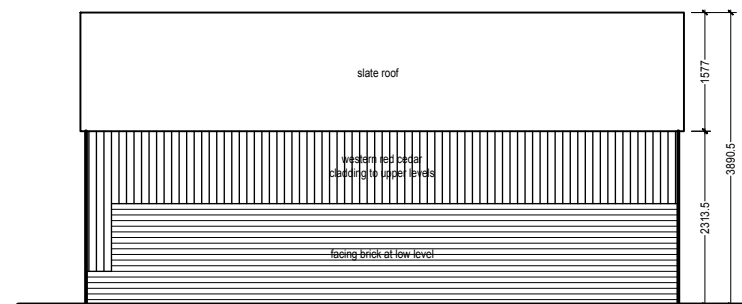


East Elevation

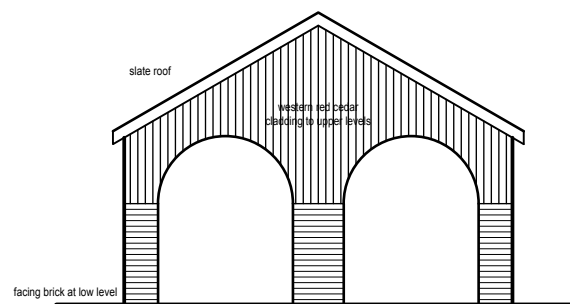


North Elevation

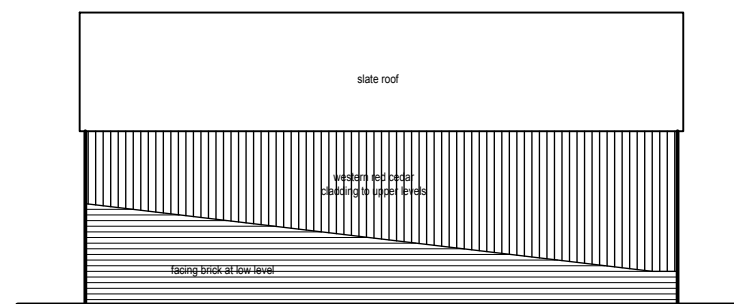

West Elevation

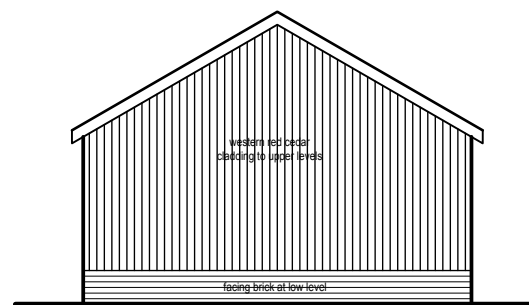

South Elevation

 

A Drawing number amended
16.05.23

CLIENT
Mr Sajid Hussain

PROJECT
**SHEEP SHED ON
AGRICULTURAL LAND**

Location
**Halfway House
Wardle Road
Rochdale
OL12 9ER**

Drawing Title
**PROPOSED
Plan & Elevations**

Scale@A3
1:100

Status
PI

Project Ref.	Dwg No.	Revision
2210	04	A