




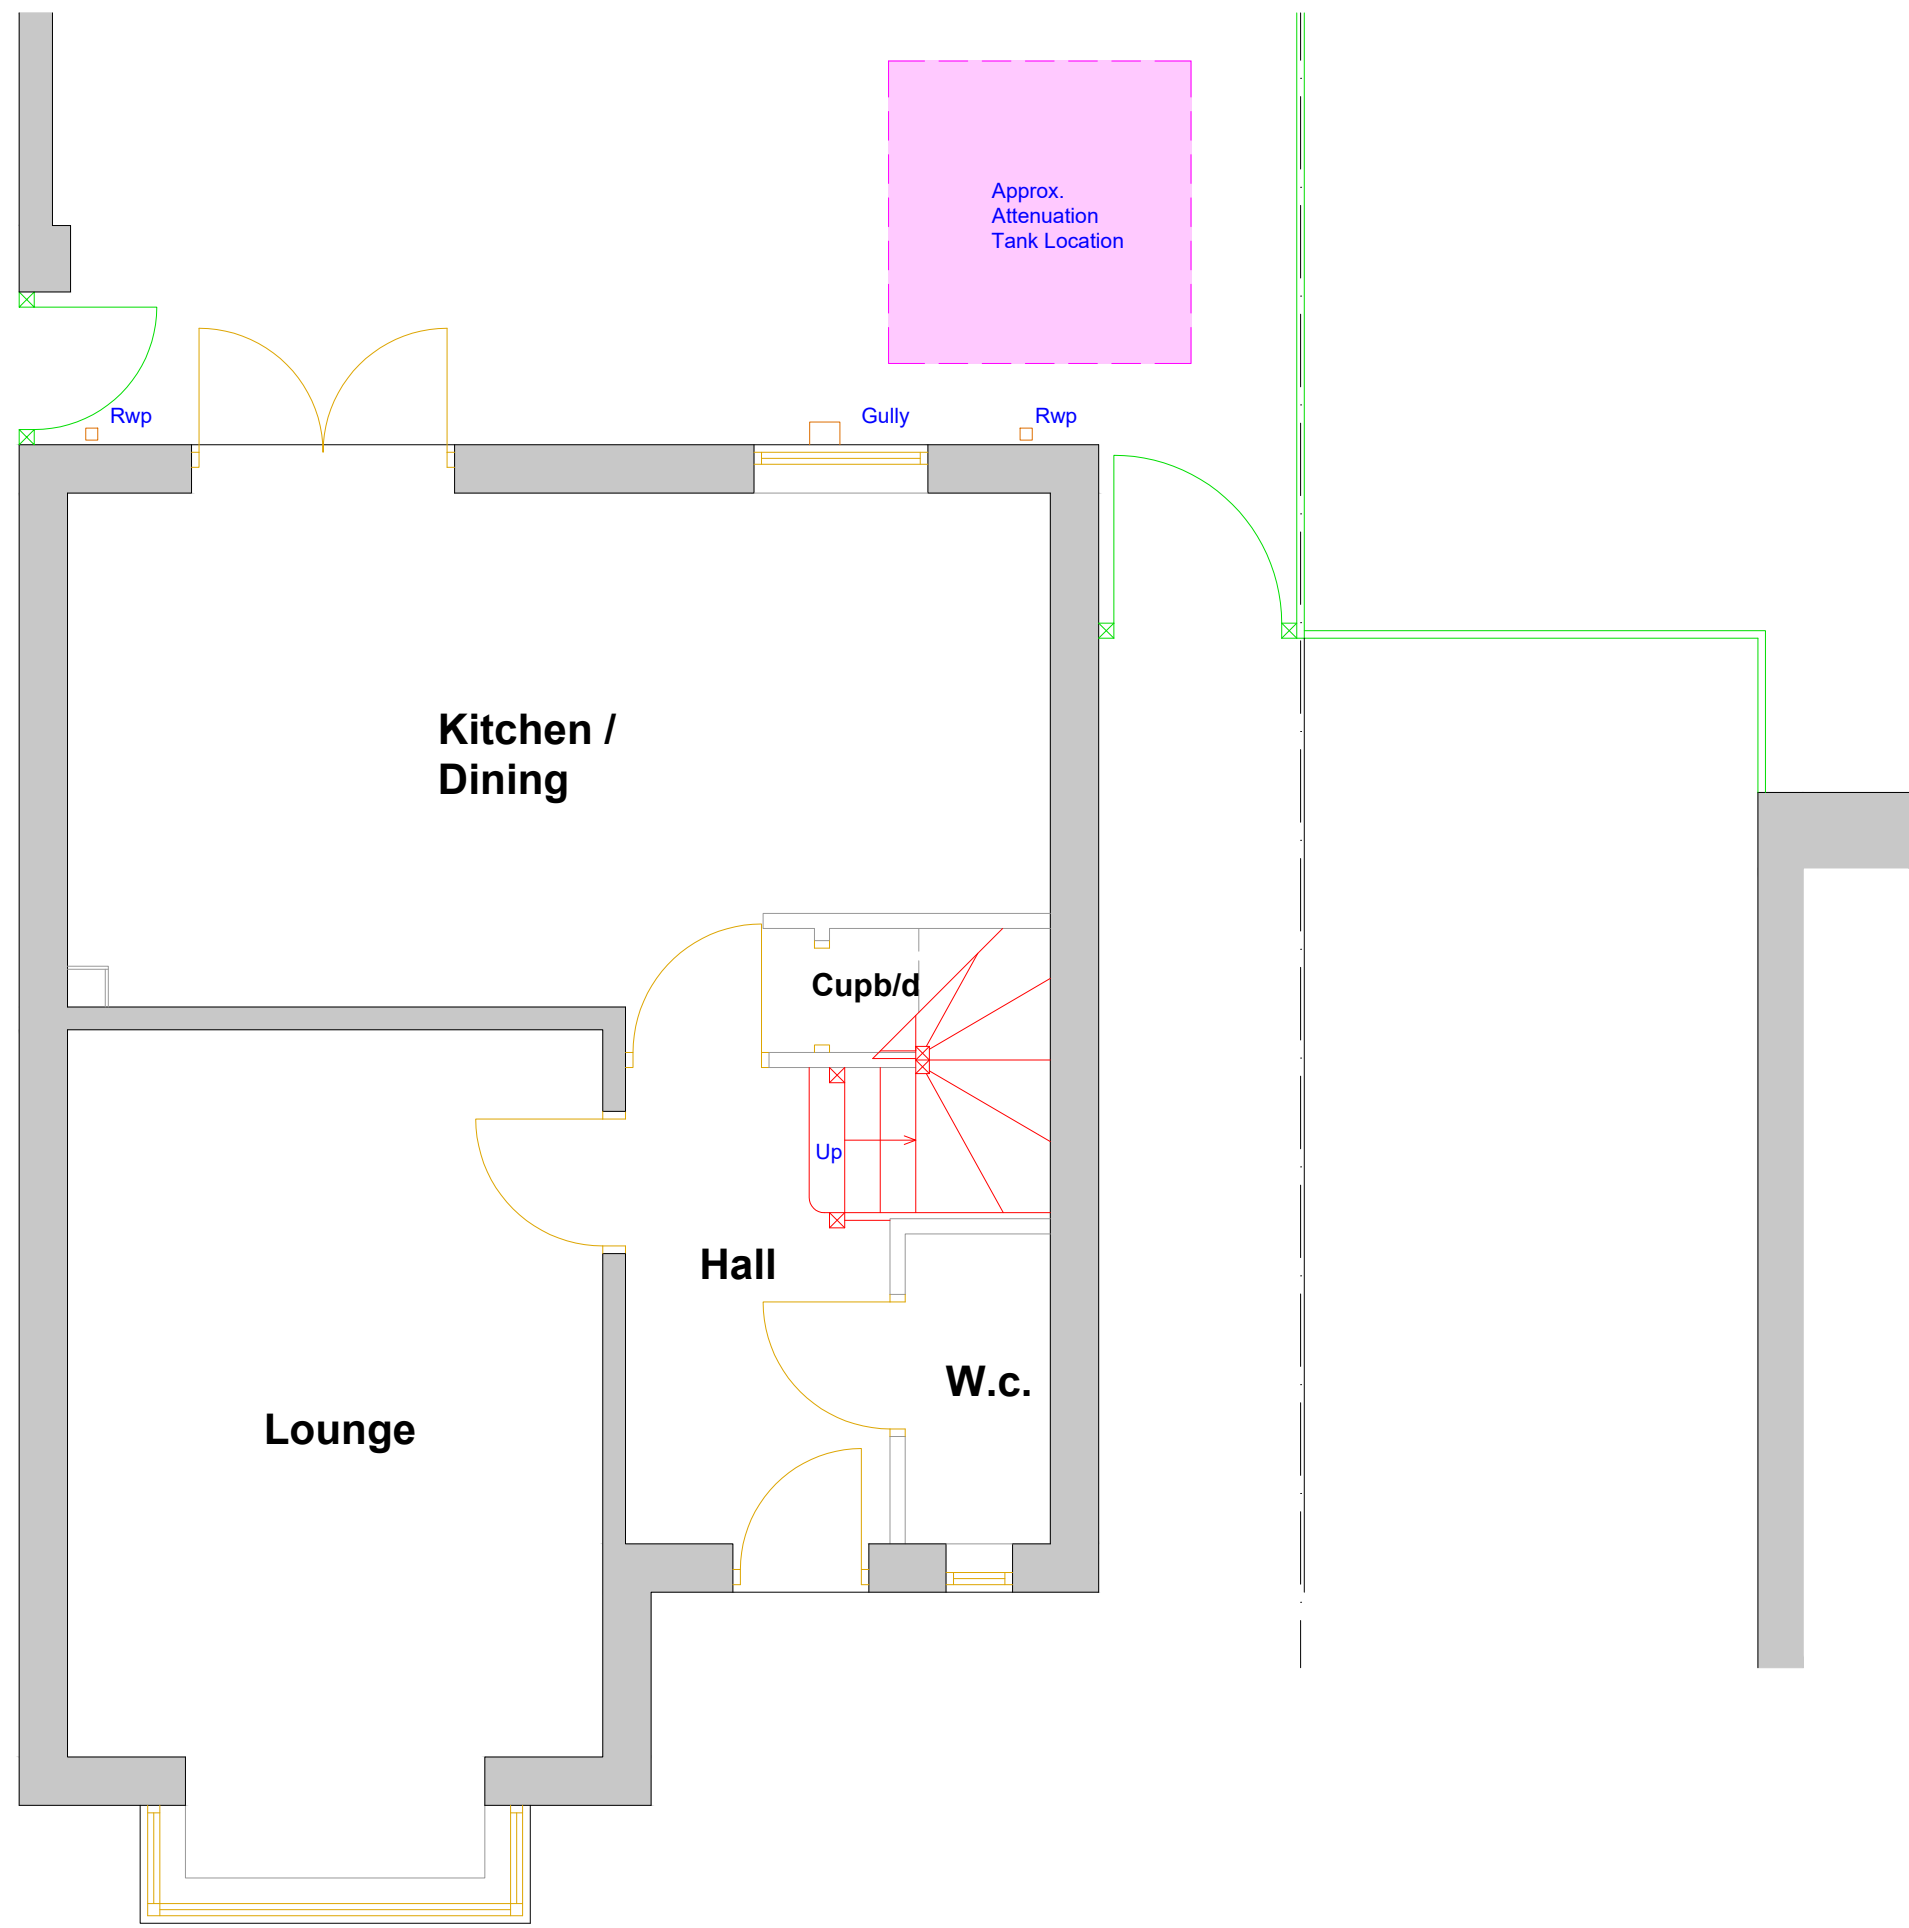


EXISTING GROUND FLOOR PLAN

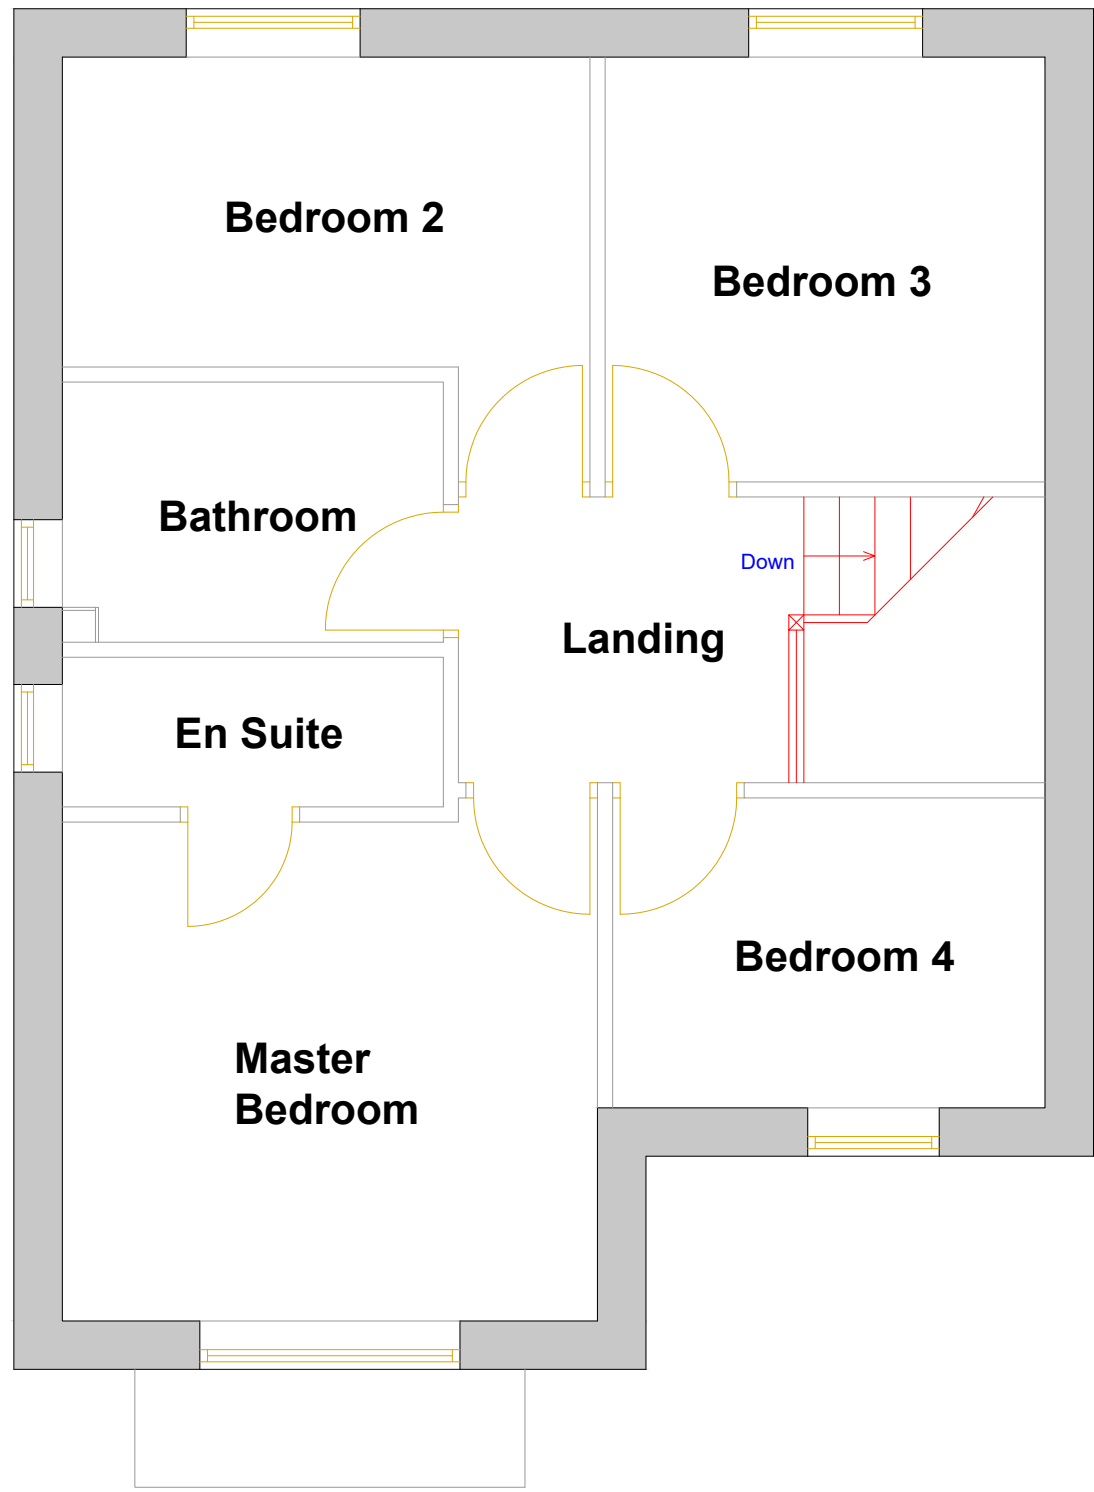

EXISTING FIRST FLOOR PLAN

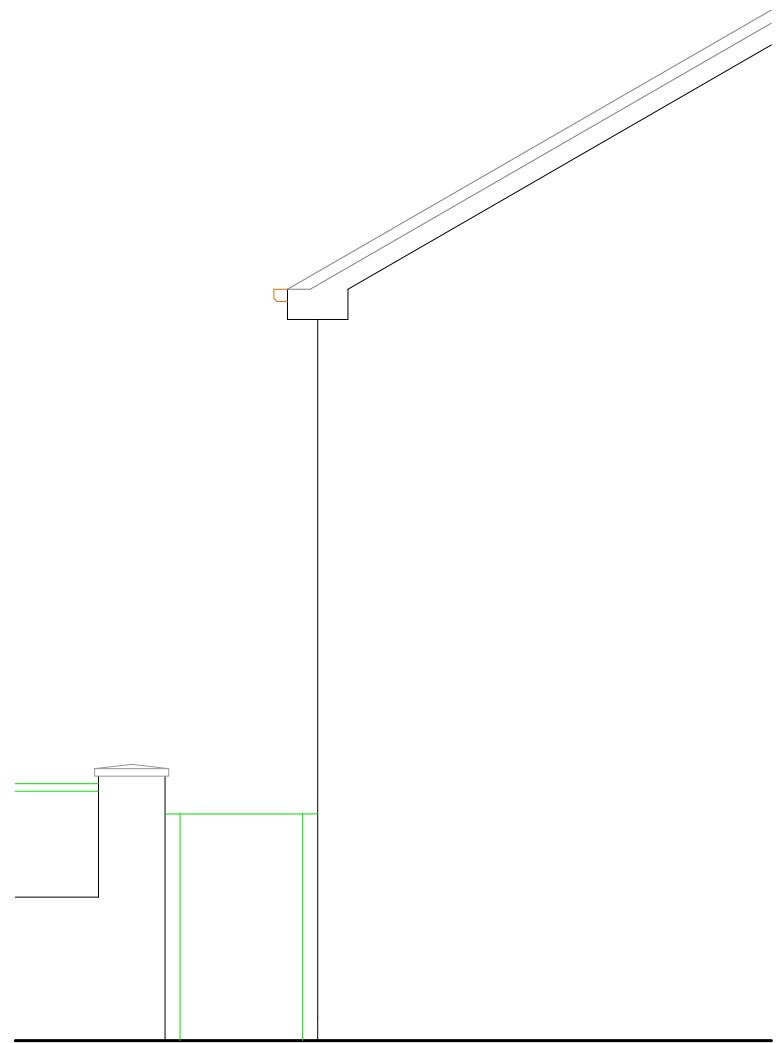

EXISTING SIDE ELEVATION 2

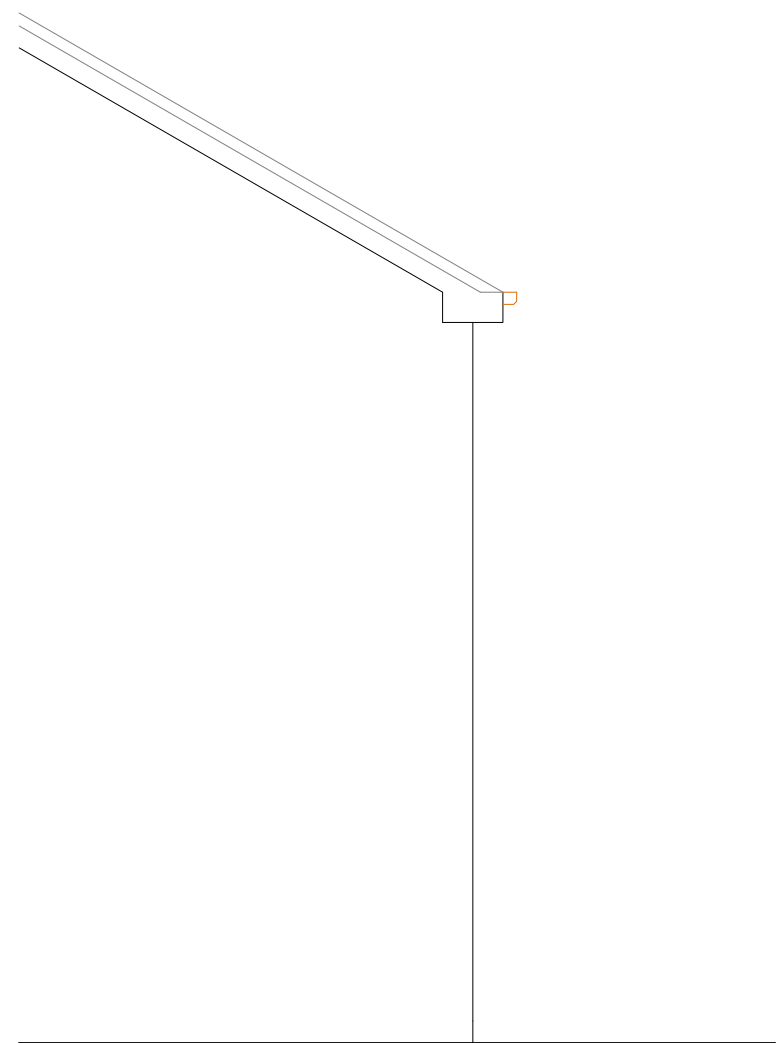

EXISTING SIDE ELEVATION 1



EXISTING REAR ELEVATION

ADDRESS	
22 Seatallan Drive Middleton Rochdale	
DRAWING NO.	24.0001.1
DATE	31.01.2024
SCALE	1:50
ISSUE	

PROJECT DESCRIPTION	DRAWING DESCRIPTION
PROPOSED TWO STOREY REAR EXTENSION	EXISTING DETAILS