


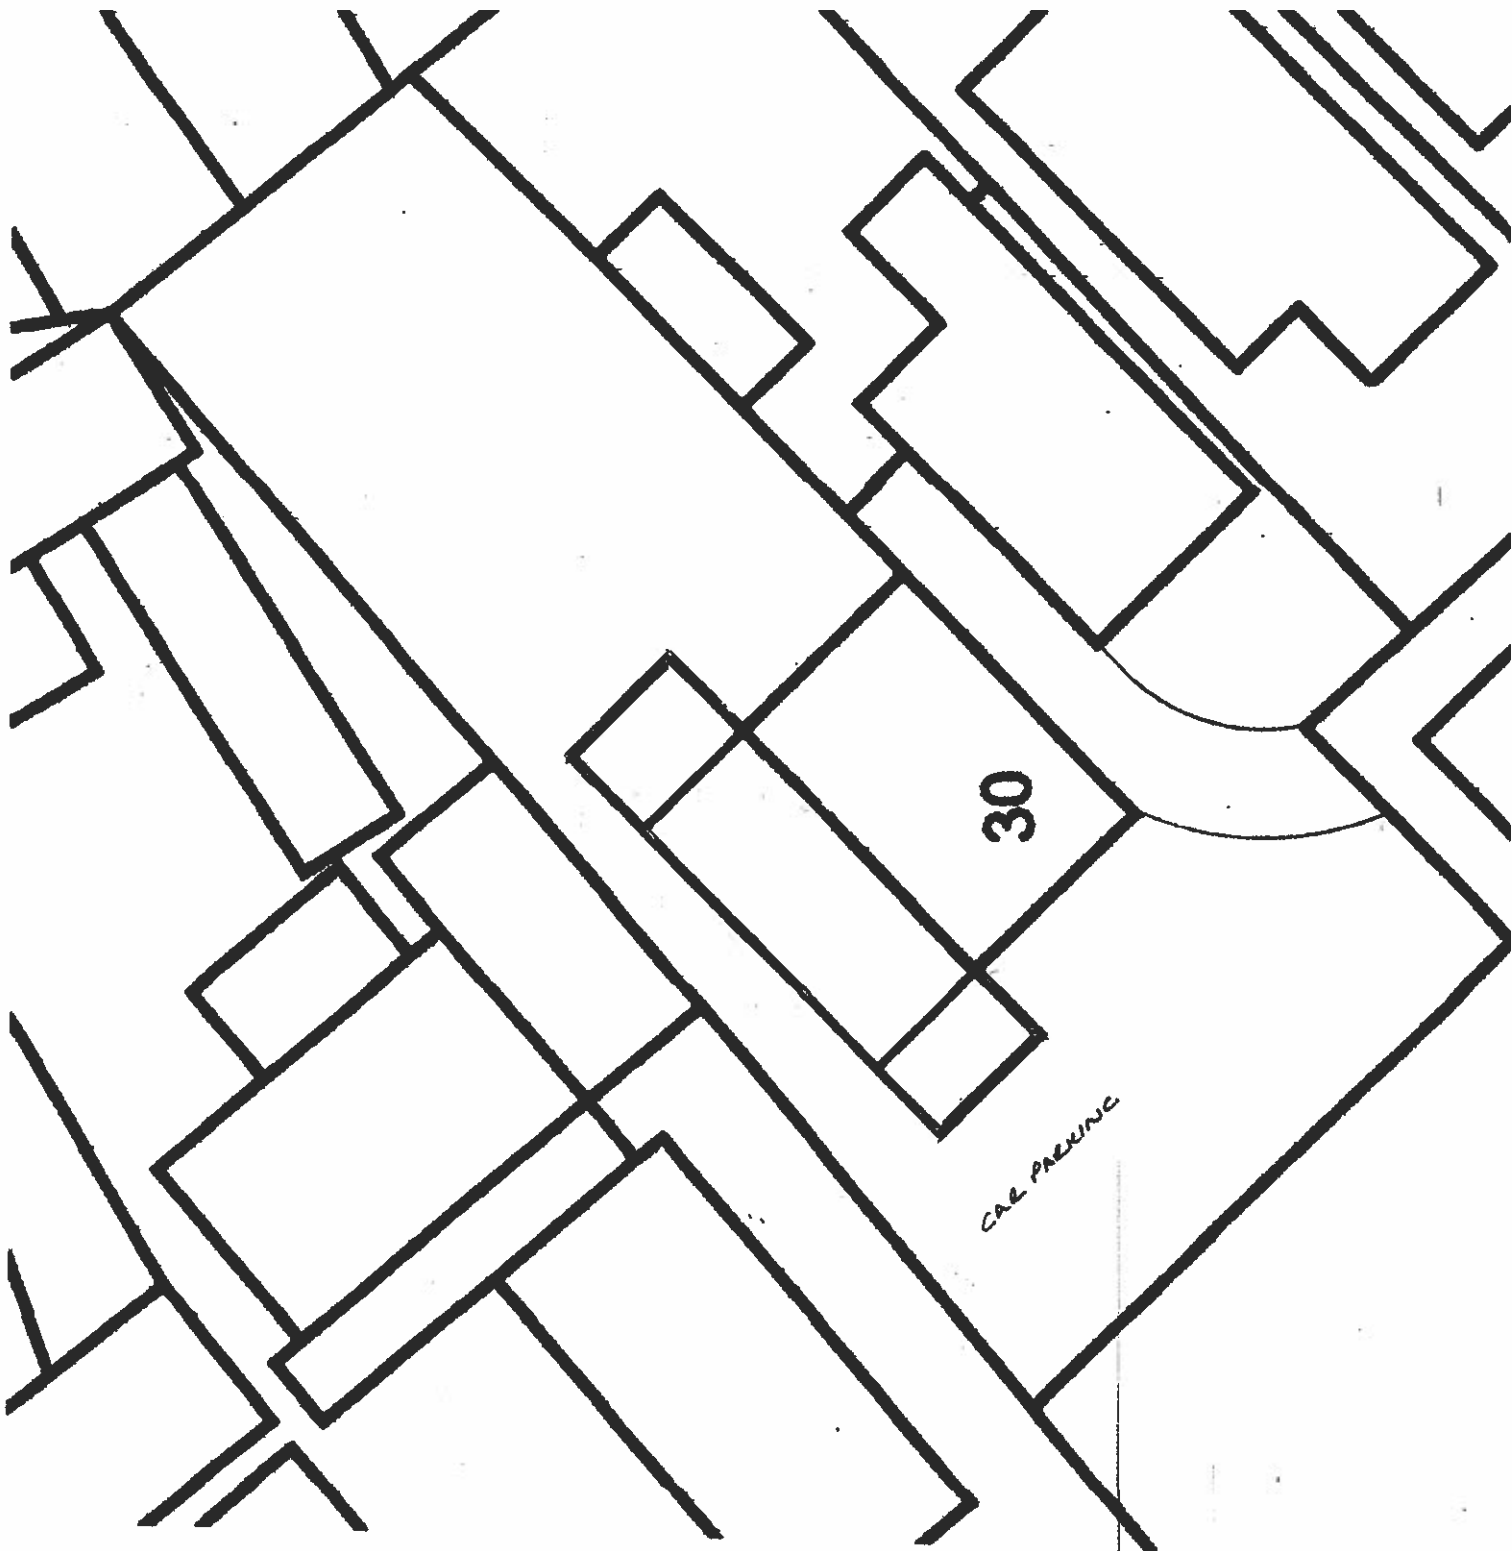

PROPOSED SITE PLAN SCALE 1:200



Rochdale BC
28 MAR 2023
Planning and Development
Service