





w existing front elevation

Scale: 1:100

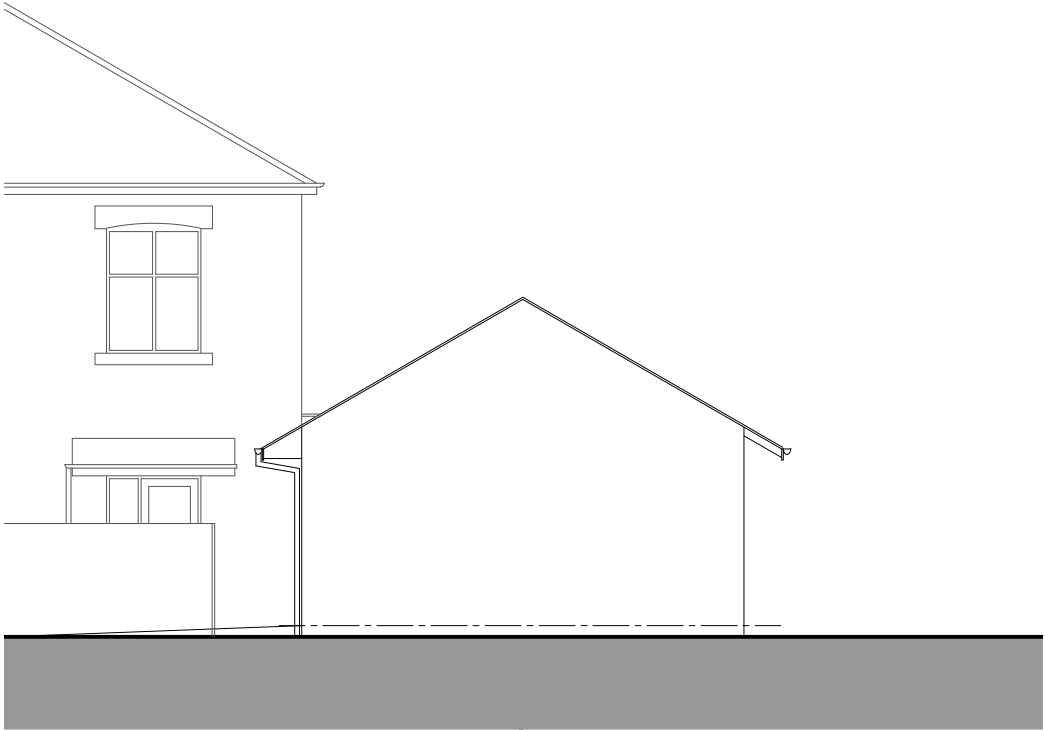


s existing side elevation

Scale: 1:100

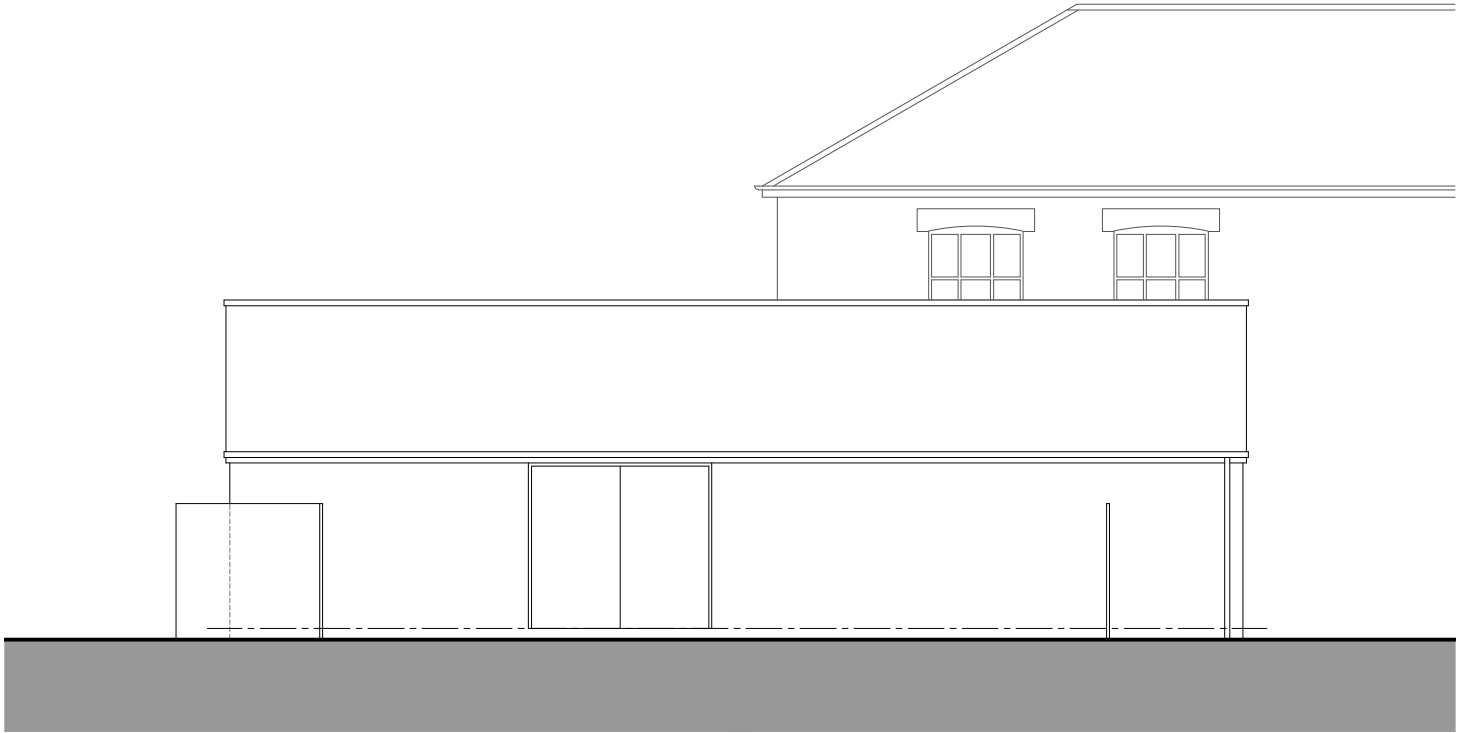

e existing rear elevation

Scale: 1:100

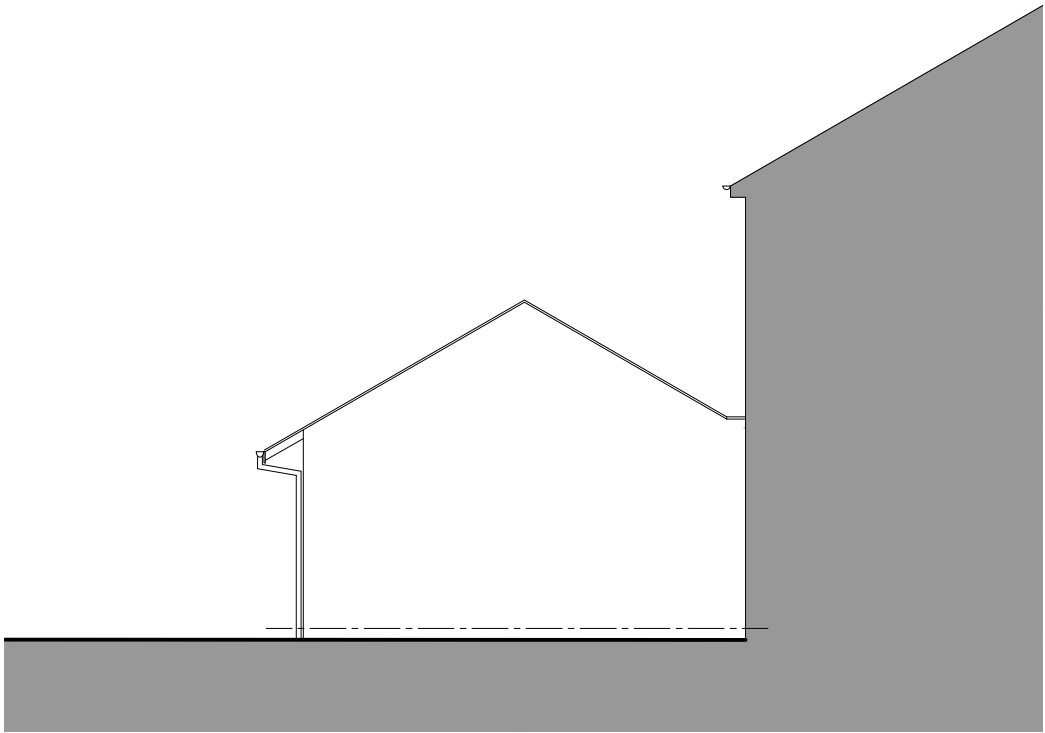

n existing side elevation

Scale: 1:100

PROJECT
164b whitelees
road,
littleborough

SUBJECT
existing elevations

DRAWN dph
DATE september 2023
SCALE 1:100 @ A3

DWG No.
05