



THIS DRAWING IS FOR  
PLANNING APPLICATION  
PURPOSES ONLY

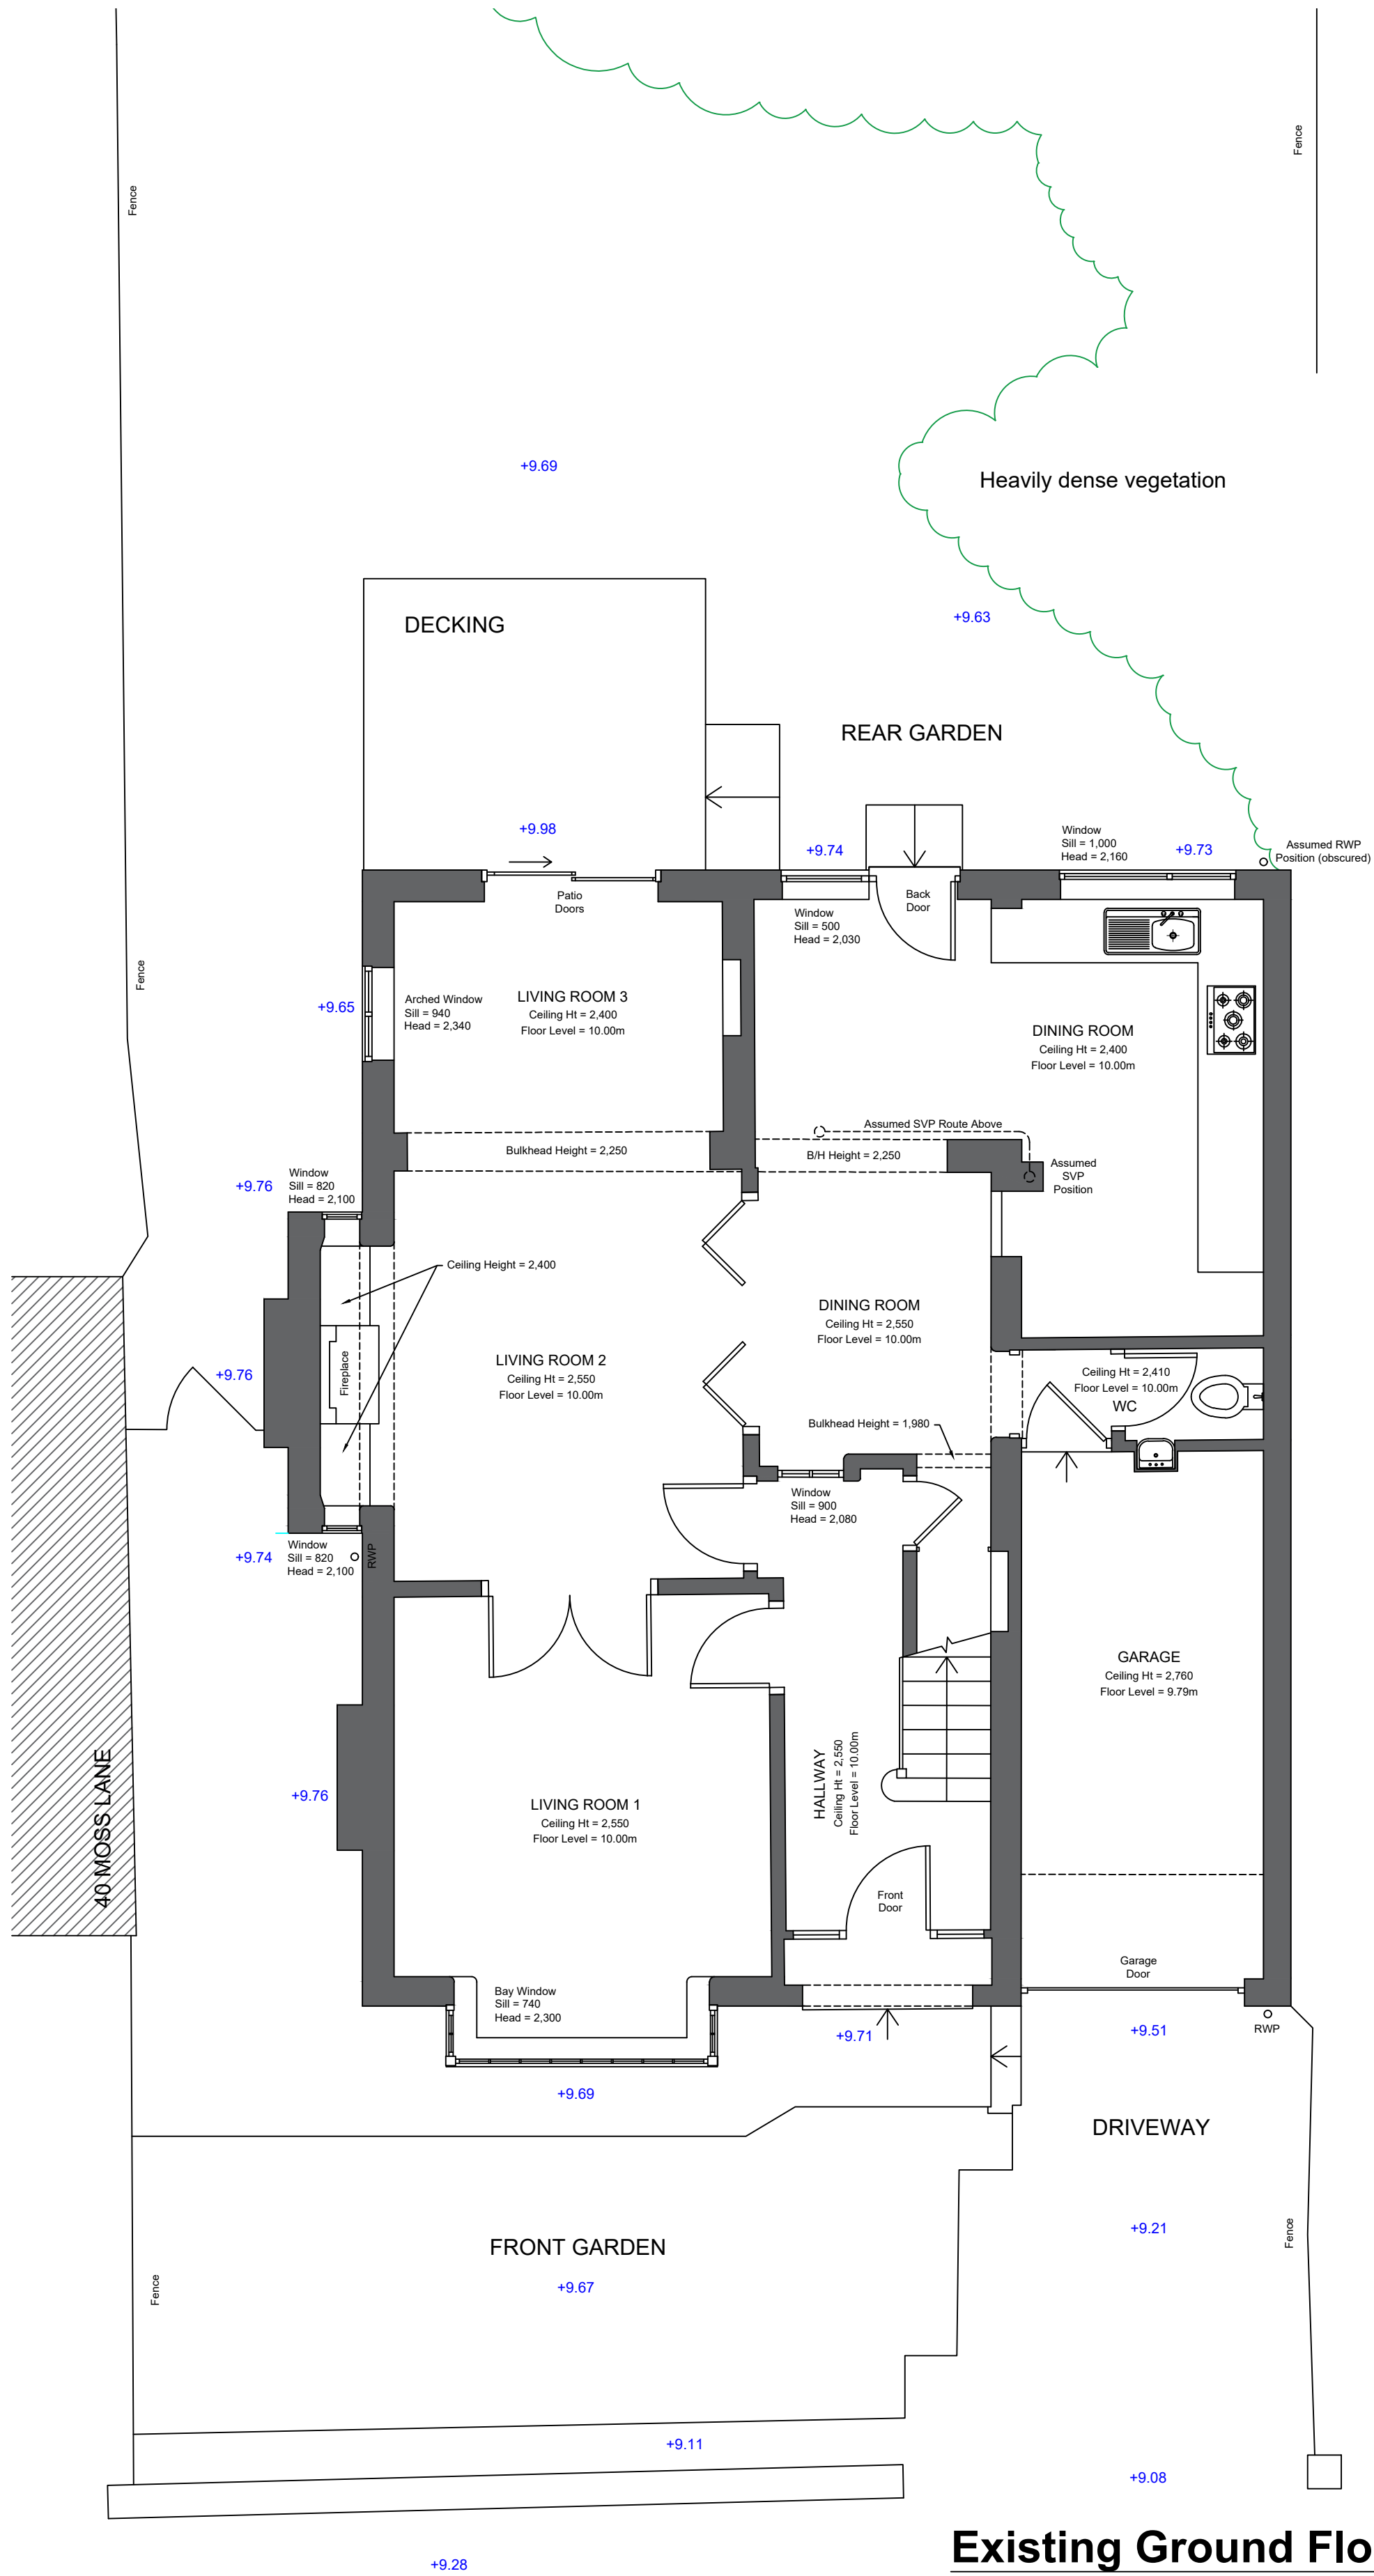


Existing Ground Floor Plan

Existing First Floor Plan

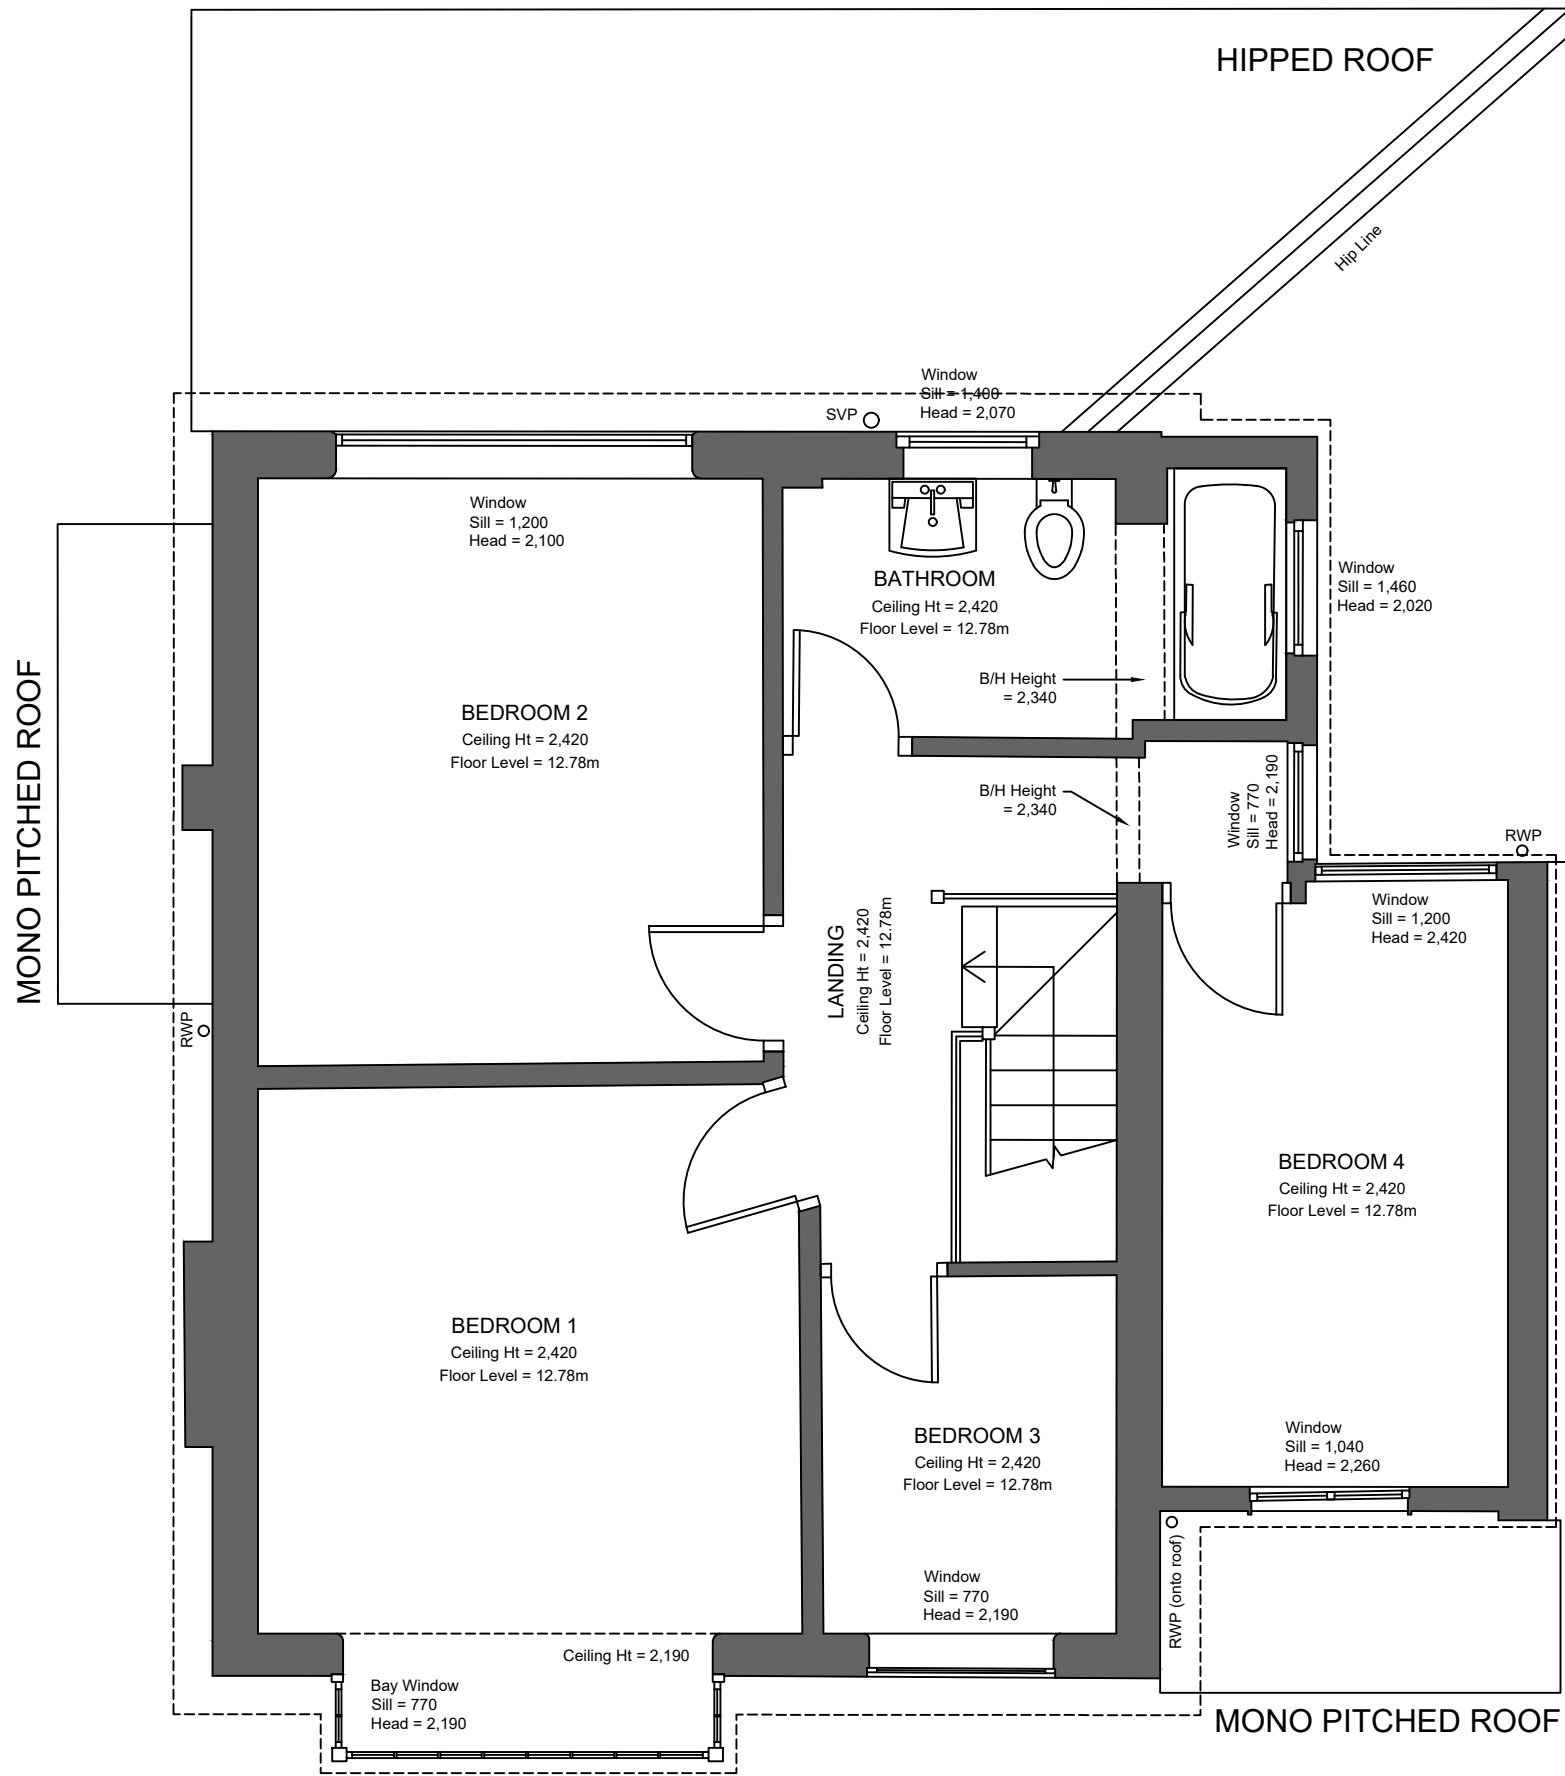

Existing Roof Plan

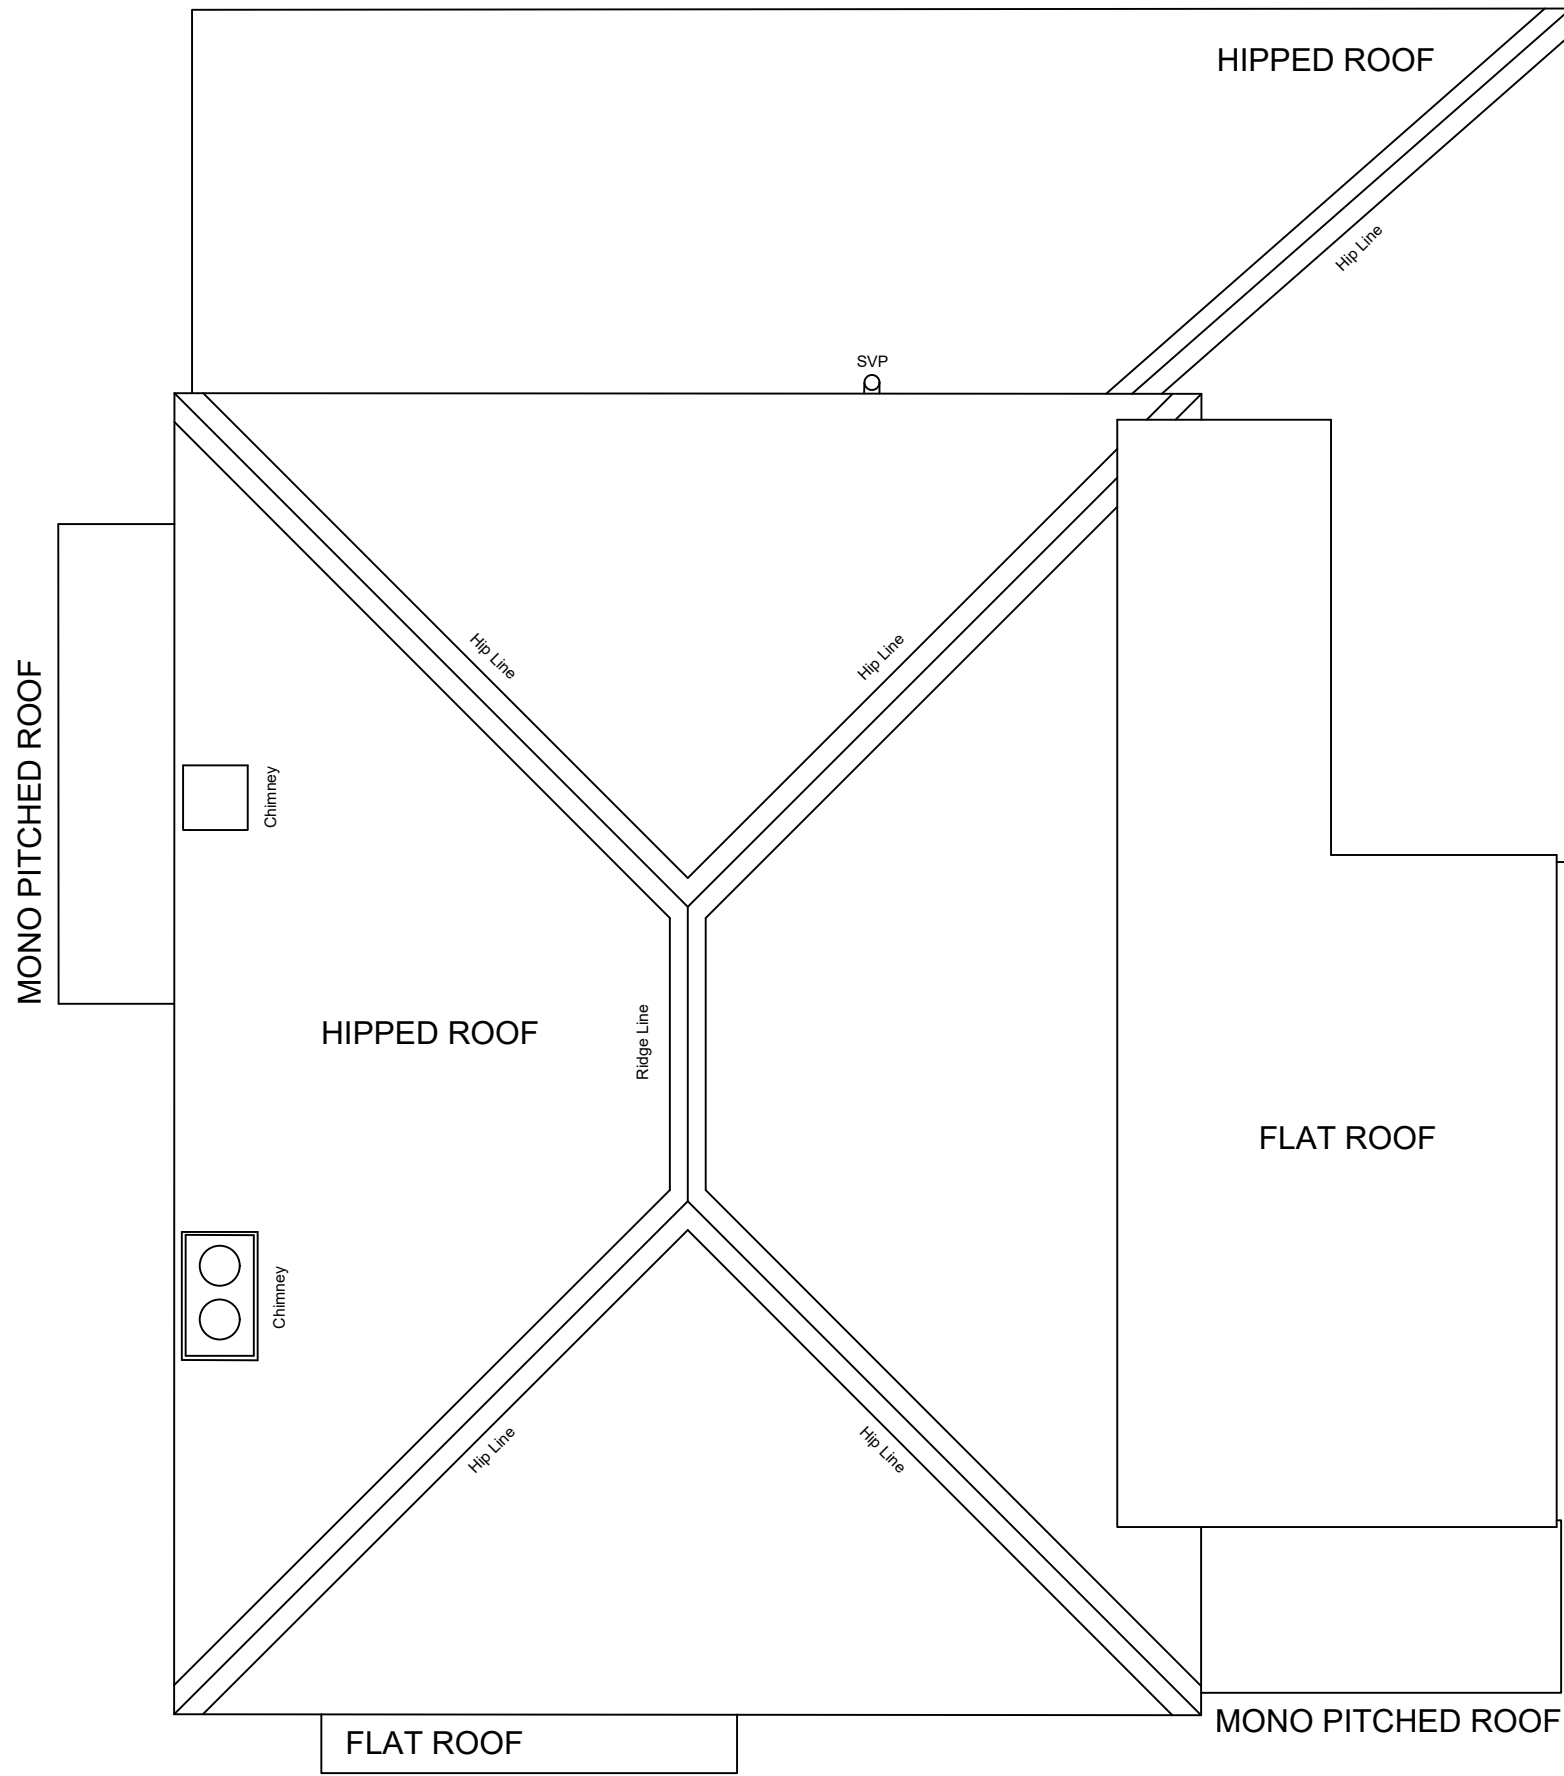

| Drawing History: |                      |        |            |
|------------------|----------------------|--------|------------|
| Revision         | Description          | Author | Date       |
| -                | Initial Issue        | MW     | 10/04/2024 |
| A                | Planning Application | MW     | 21/11/2024 |

This drawing is the property of Whitfield Architects and must not be reproduced without prior written agreement. This drawing is provided to scale, for design and cost estimation purposes (not for construction). Any financial decisions relating to this information must make due allowance for dimensional or area variation resulting from the design development and construction processes. We recommend that all dimensions and levels should be cross-checked on site (for construction) and any discrepancies should be reported to Whitfield Architects immediately. Design responsibility cannot be accepted for alteration to (or deviation from) this drawing without the prior acknowledgement of Whitfield Architects. Please email [hello@whitfieldarchitects.com](mailto:hello@whitfieldarchitects.com) with any questions.

| Project Title                    |                |
|----------------------------------|----------------|
| 38 Moss Lane, Middleton, M24 1WX |                |
| Drawing Title                    |                |
| Existing Floor Plans             |                |
| Project No:                      | H001           |
| Date:                            | 10/04/2024     |
| Drawn:                           | Mark Whitfield |
| Scale @ A1:                      | 1:50           |

| Client Name    |  |
|----------------|--|
| M. & M. Tilley |  |
| Drawing Number |  |
| P(01)01        |  |
| Revision       |  |
| A              |  |



27, High Grove Road, Cheshire, SK8 1NS  
Contact us: [hello@whitfieldarchitects.com](mailto:hello@whitfieldarchitects.com)  
Or visit: [www.whitfieldarchitects.com](http://www.whitfieldarchitects.com)