


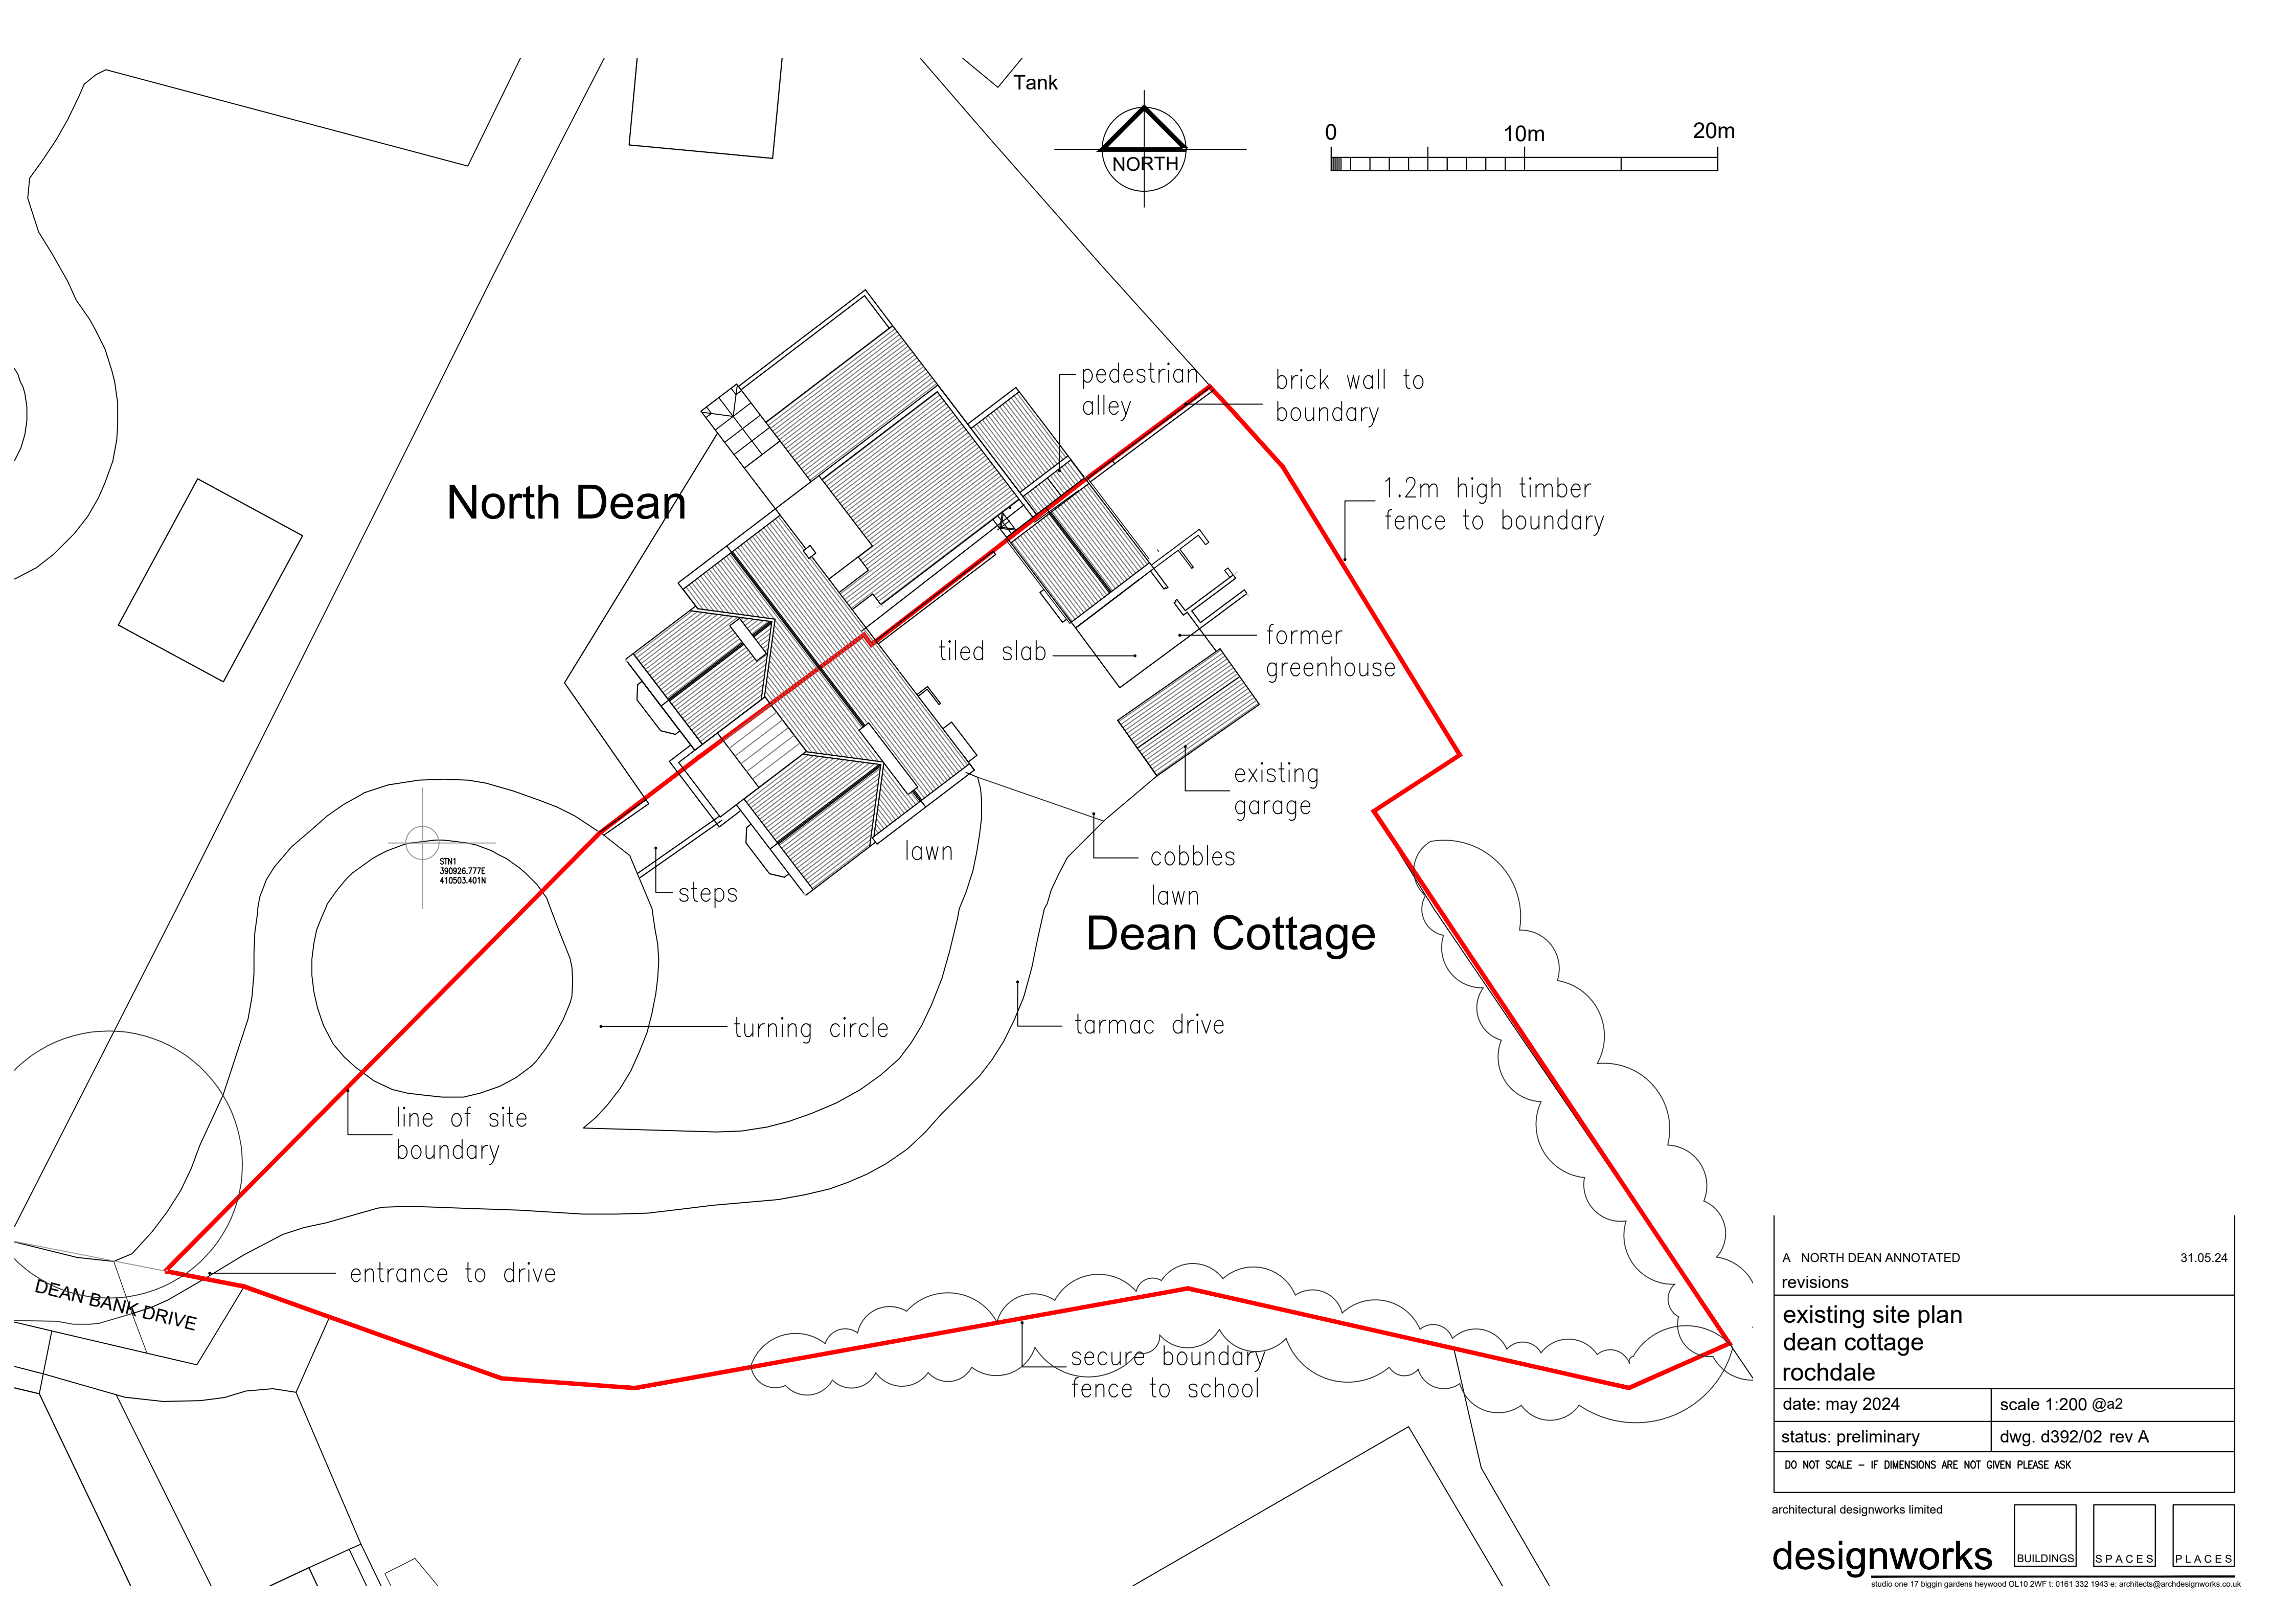

A NORTH DEAN ANNOTATED		31.05.24
revisions		
existing site plan dean cottage rochdale		
date: may 2024	scale 1:200 @a2	
status: preliminary	dwg. d392/02 rev A	
DO NOT SCALE – IF DIMENSIONS ARE NOT GIVEN PLEASE ASK		

architectural designworks limited

designworks



studio one 17 biggin gardens heywood OL10 2WF t: 0161 332 1943 e: architects@archdesignworks.co.uk