
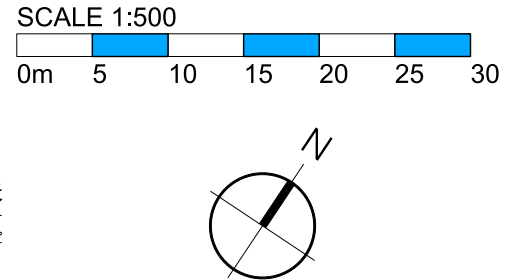


05/09/2023 16:09:35 P:\ODGN\1100011300-11399\113901-Sheets\03_PL_Planning\11390-PL-L04.dgn adam.ridgdon St Mary's gate Rochdale

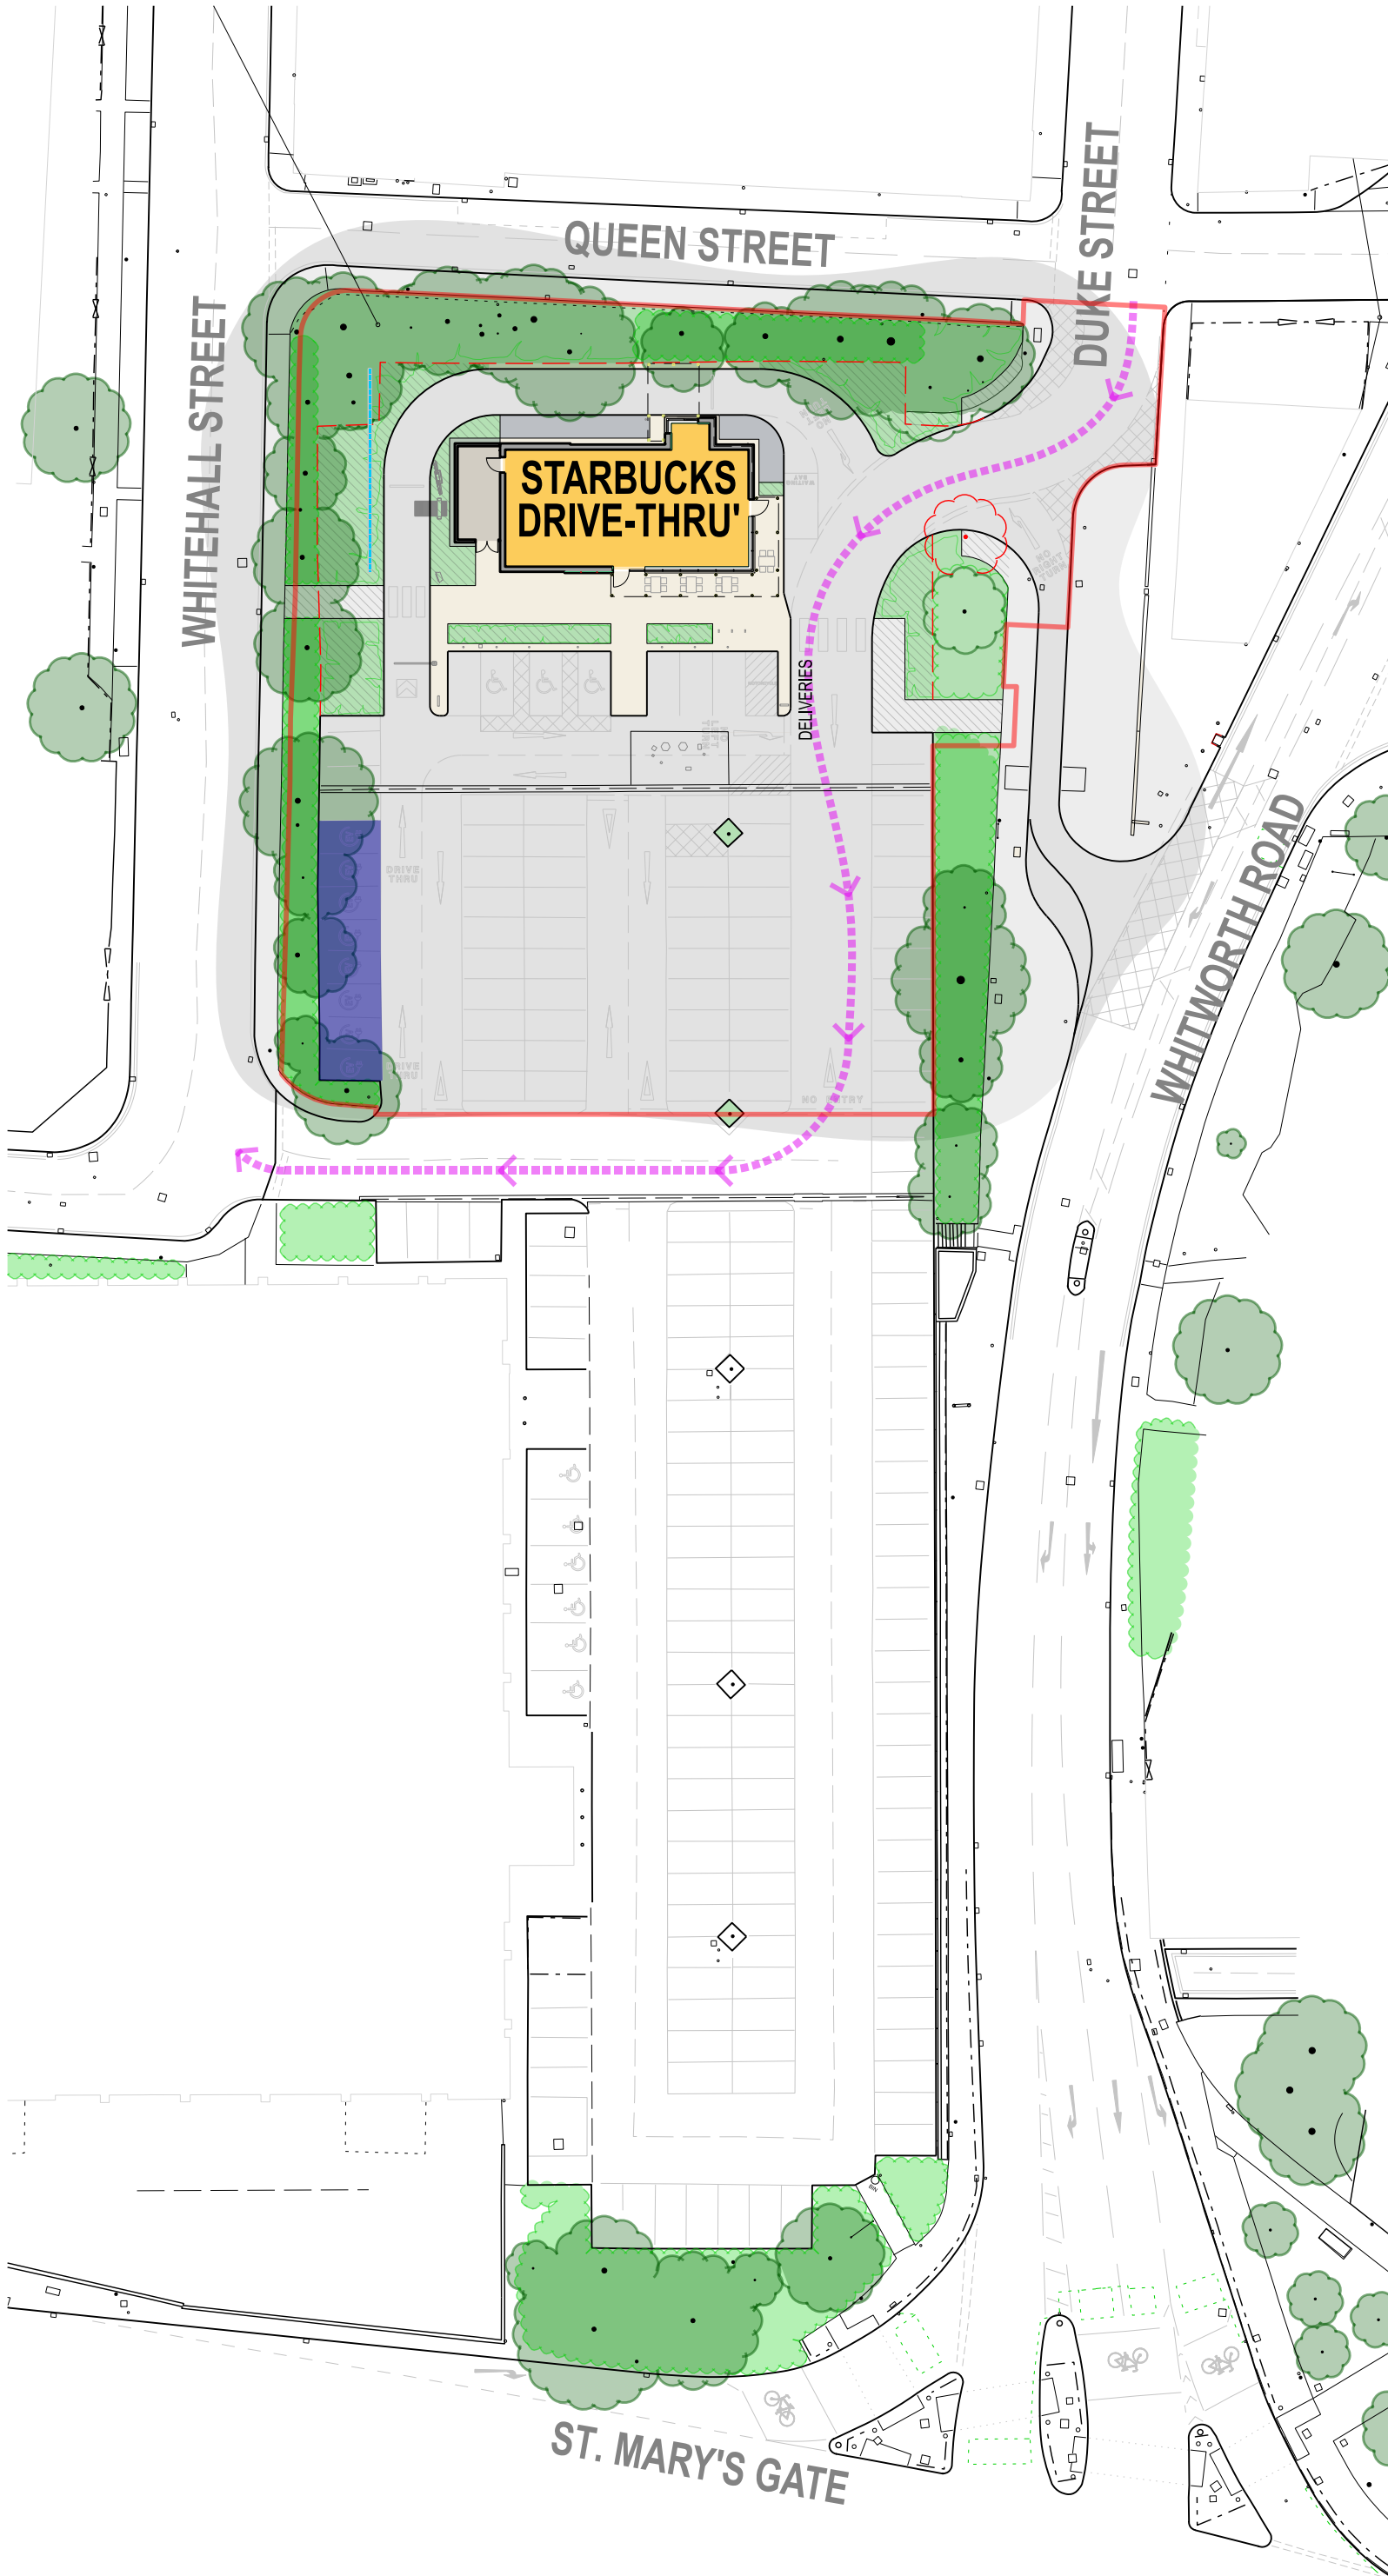

NOTES

SITE PLAN BASED ON TOPOGRAPHIC SURVEY BY SURVEY OPERATIONS. REFER TO DRAWING A0 21G200/001 FOR FULL DETAILS

DELIVERIES

REV.B 05.06.23 UPDATED TO COMMENTS RECIEVED AJP
REV.A 07.03.23 UPDATED TO COMMENTS RECIEVED AJP
REV. DATE NOTES INIT.

CLIENT / PROJECT

GLENBROOK
ST. MARYS GATE
ROCHDALE

DRAWING TITLE

PROPOSED SITE PLAN

STATUS

PLANNING

DATE 07.02.23 DRAWN AJP SCALE @ A3 1:500

PROJECT NUMBER	UNIT / BLOCK	CI / SFB CODE	TYPE & NUMBER	REVISION LETTER
----------------	--------------	---------------	---------------	-----------------

DRAWING NO.

11390	PL	L04	B
-------	----	-----	---

Site Location Plans	L	GA Plans	P	Elevations	E
Sections	S	Details	D	Prefix; Colour	C

THE RATCLIFFE GROVES PARTNERSHIP

MANCHESTER
105 MANCHESTER ROAD
BURY LANCASHIRE BL9 0TD
T. 0161 797 6000 E. manchester@rgp.uk.com
www.rgp.uk.com

LONDON
19 BEDFORD ROW
LONDON WC1R 4EB
T. 020 7600 6666 E. london@rgp.uk.com

