


FLOOR PLAN OF LNG MOBILE SKIDDED HT43 STATION AND CONTROL ROOM WITHOUT BARRIERS (1 of 2)

All dimensions to be verified on site. Figured dimensions to take precedent to those scaled. Any areas indicated on this drawing are for guidance only, no responsibility is taken for their accuracy.
The drawing is the property of GP Planning Limited. Copyright is reserved by them and the drawing is issued on the condition that it is not copied, reproduced, retained or disclosed to any unauthorised person, either wholly or in part without the written consent in writing of GP Planning.
© 2024 GP Planning Limited. All rights reserved.

NORTHERN ELEVATION

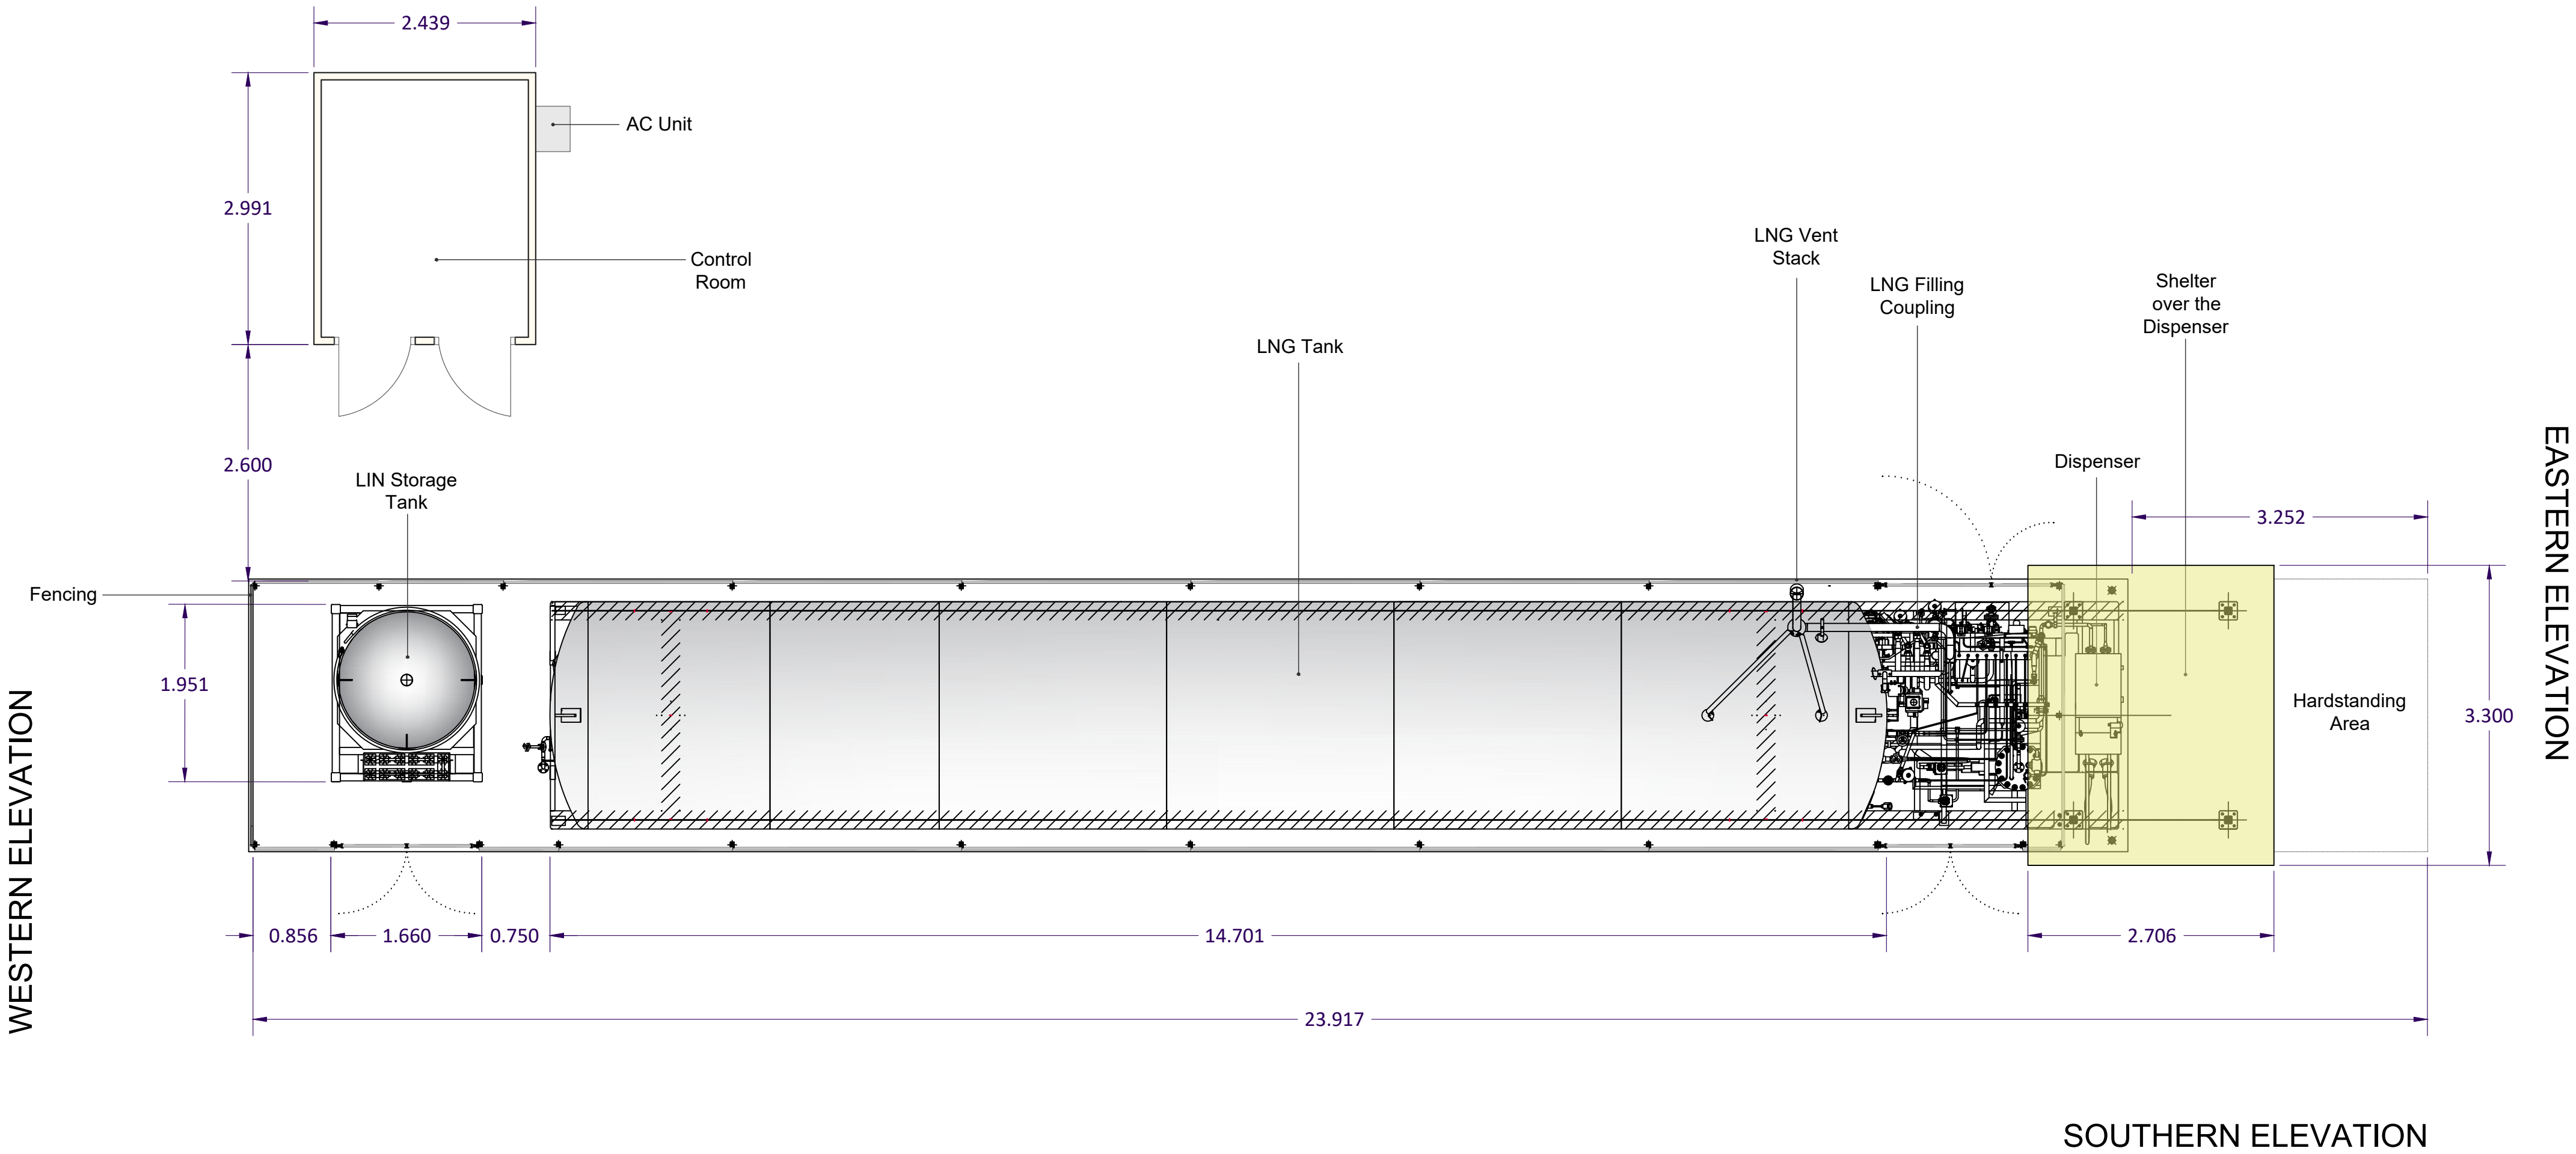

WESTERN ELEVATION

EASTERN ELEVATION

SOUTHERN ELEVATION

Rev

Description

Initial

Date

GPP

GP PLANNING LTD

Planning Consultants

T: 01604 771123 E: info@gpplanning.co.uk W: www.gpplanning.co.uk
iCon Environmental Innovation Centre, Eastern Way,
Daventry, Northamptonshire, NN11 0QB
Registered in England No. 6019666

TITLE:

Proposed HGV (LNG) Fuelling Station at Touchet Hall Road, Middleton, Manchester
Floor Plan of LNG Skidded HT43 Station & Control Room

CLIENT:

VIGO BIOENERGY

Ordnance Survey Licence: Reproduction from the Ordnance Survey Map with sanction of the Controller of Her Majesty's Stationery Office © Crown Copyright. Licence number 100036901. For identification purposes only.

DRAWN BY:

KD

CHECKED BY:

MD

DRAWING NO.:

GPP/VB/MID/24/05 (1 of 2)

REV NO.:

1

SCALE:

1:50 at A2

DATE:

16 Apr 2024

SCALE BAR: