




PROPOSED SIDE ELEVATION
VIEW FROM NUMBER TWO

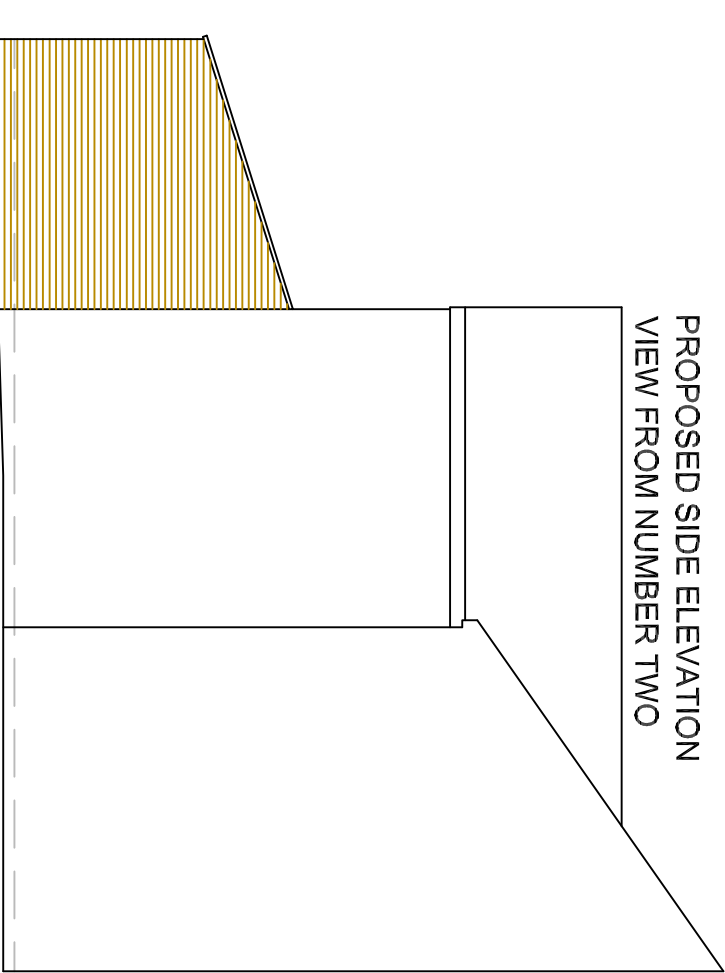



PROPOSED REAR ELEVATION

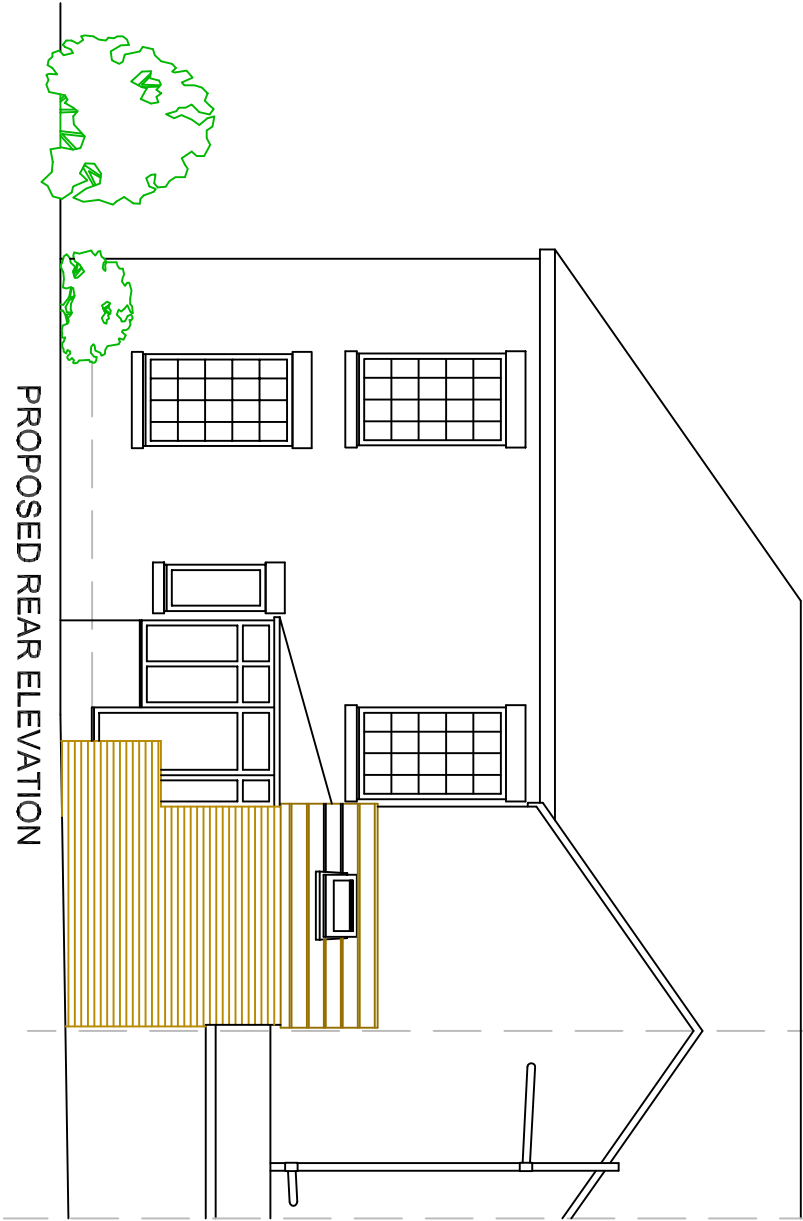

PROPOSED SIDE ELEVATION

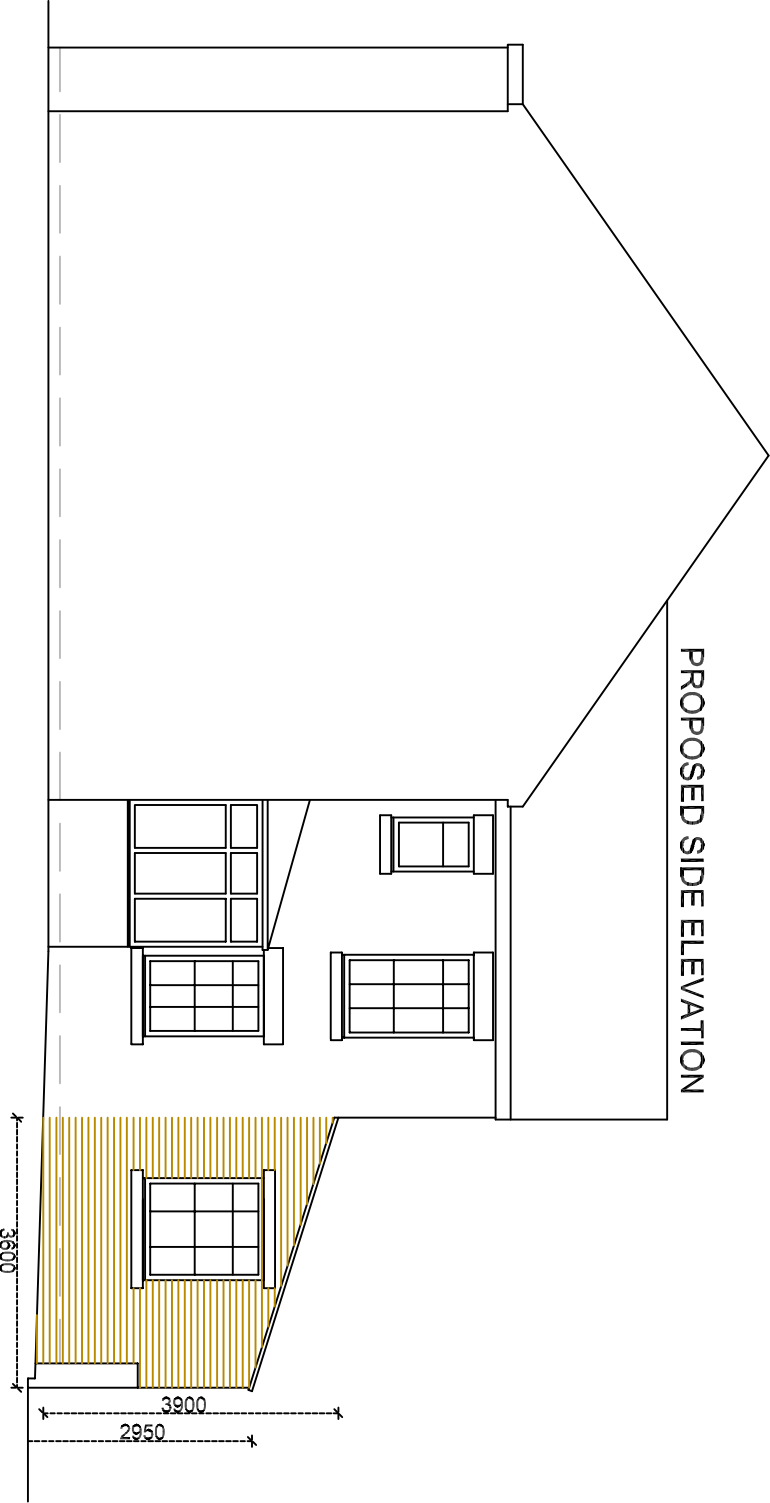

PROPOSED GROUND FLOOR PLAN

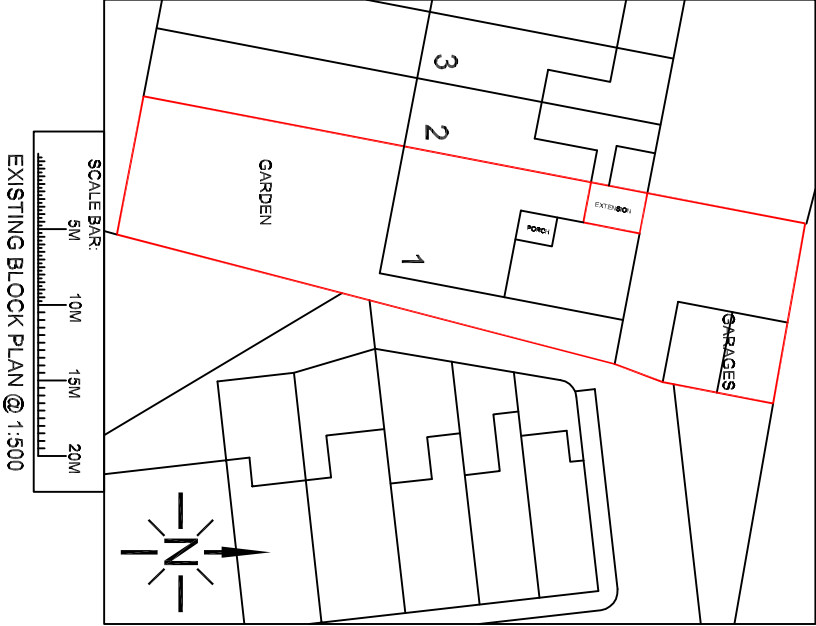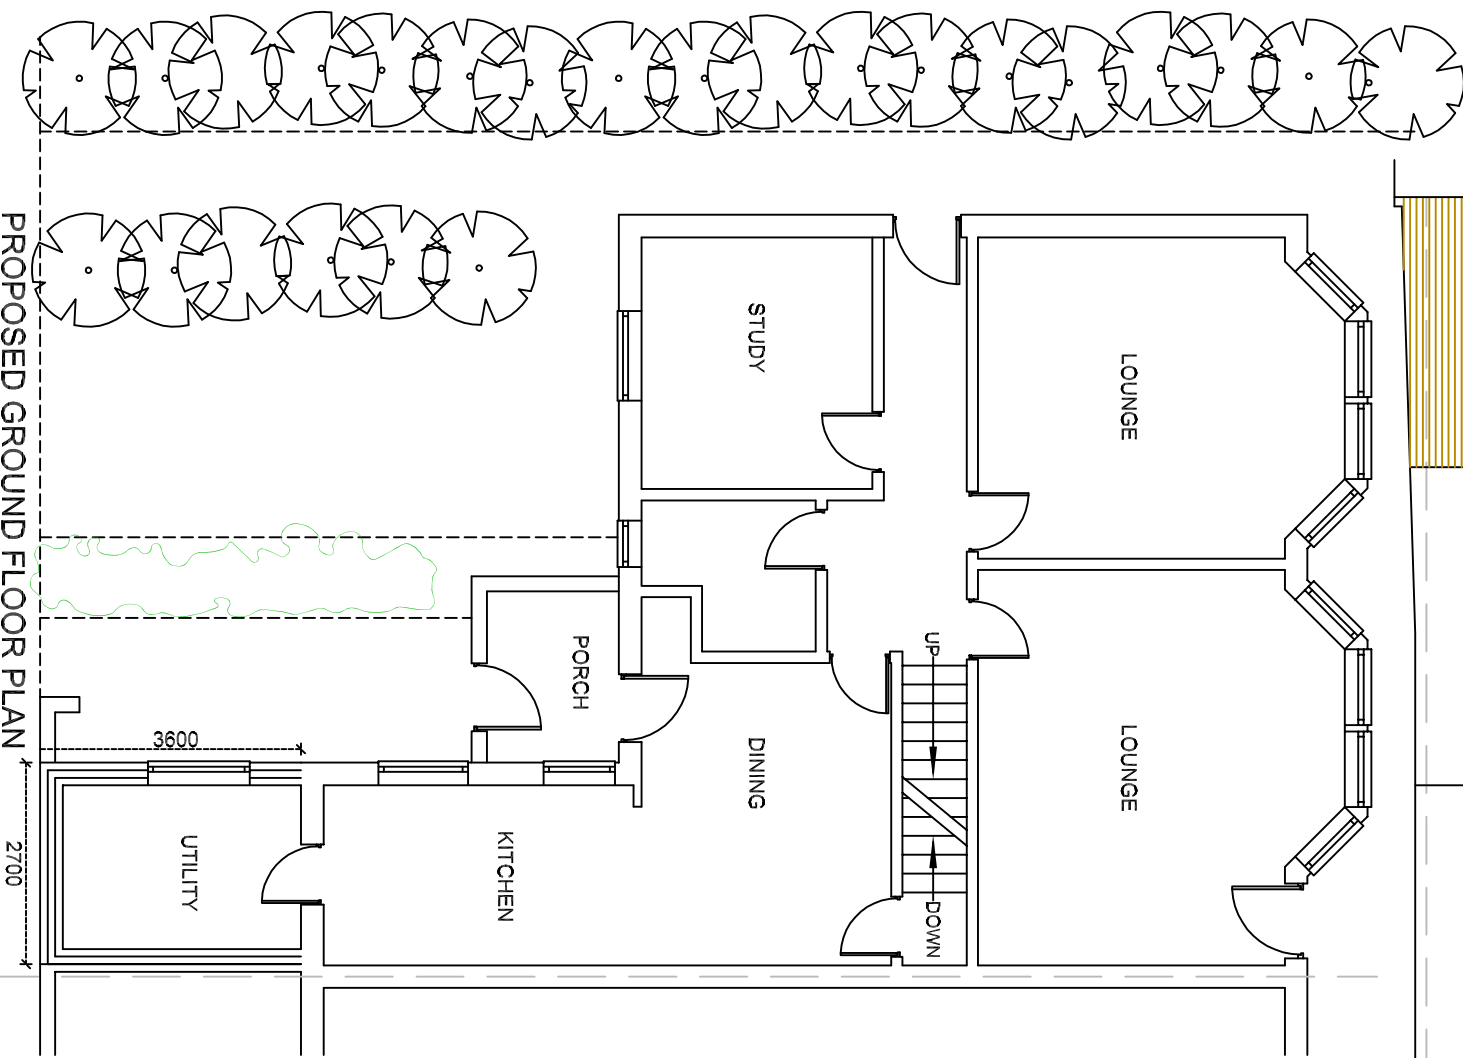

Work carried out prior to all necessary Approvals is considered to be at the applicants own risk.
The designer is not responsible for any drains, voids or other underground obstructions under or near the site.
Notification under the Party Wall Act and the exact boundary location is the responsibility of the client.

1M 2M 3M 4M 5M

SLW DESIGNS

Tel: 0161-678 2055

Mobile: 07796-617945

e-mail: brian_slwdesigns@talktalk.net

ADDRESS: 1 TENBY GROVE

ROCHDALE

OL12 7EN

PROJECT: SINGLE STOREY

REAR EXTENSION.

DRAWING: SLW/SG/02/PN

SCALE 1:100

DATE 06-09-2023