



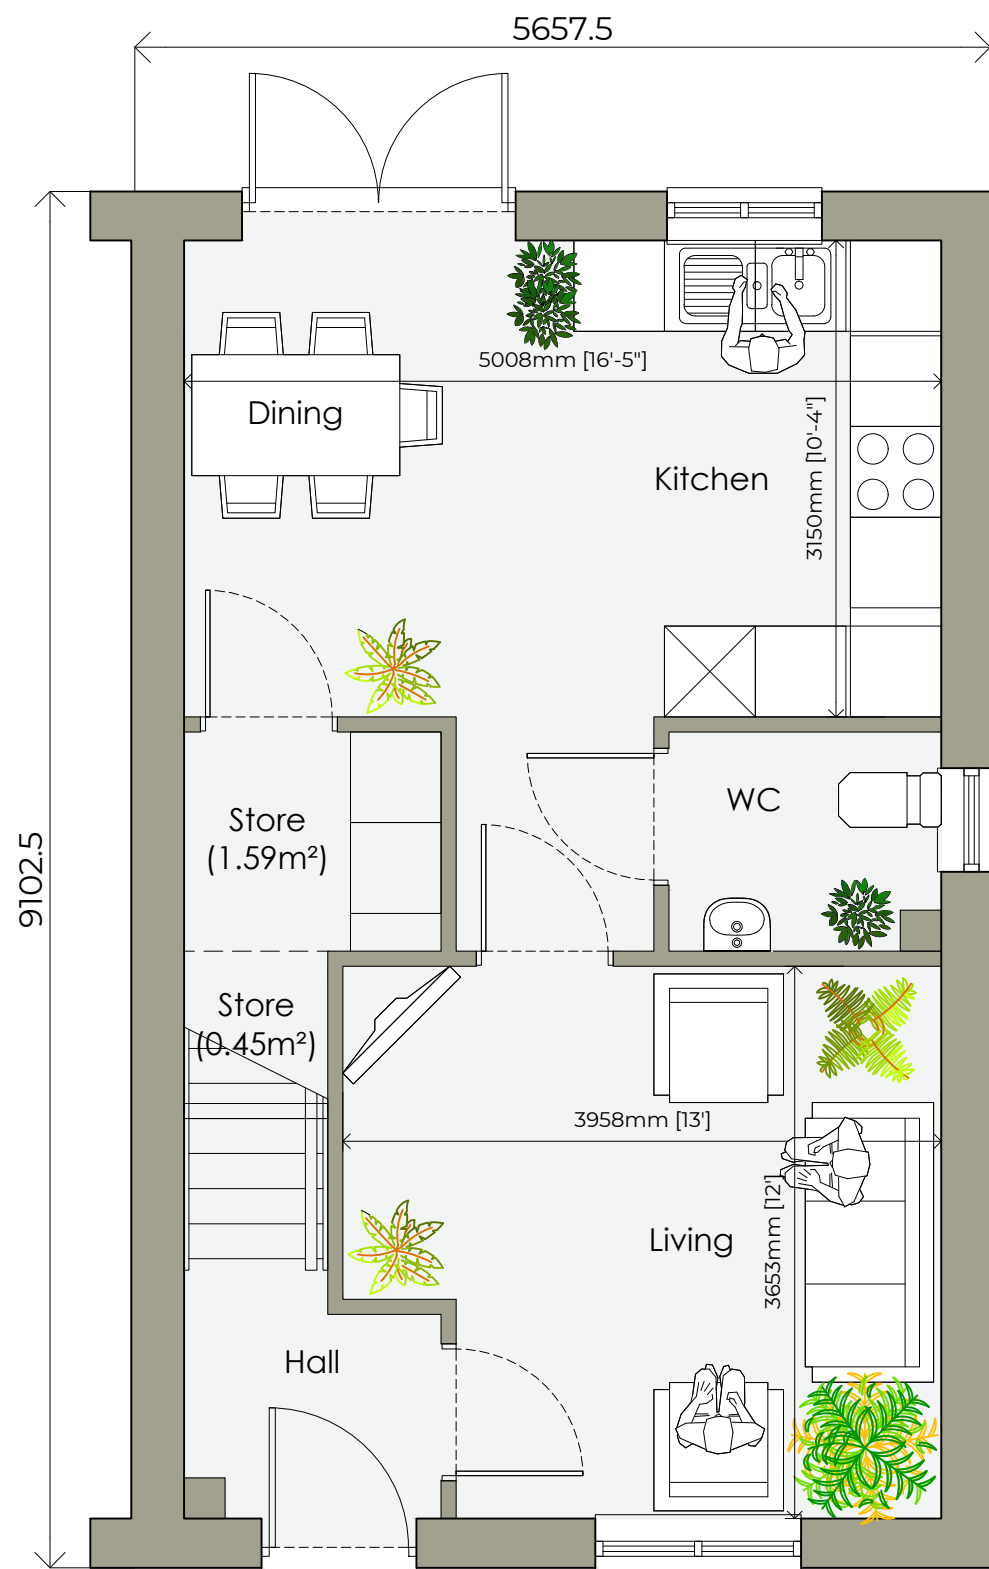

Ground Floor (1:50)

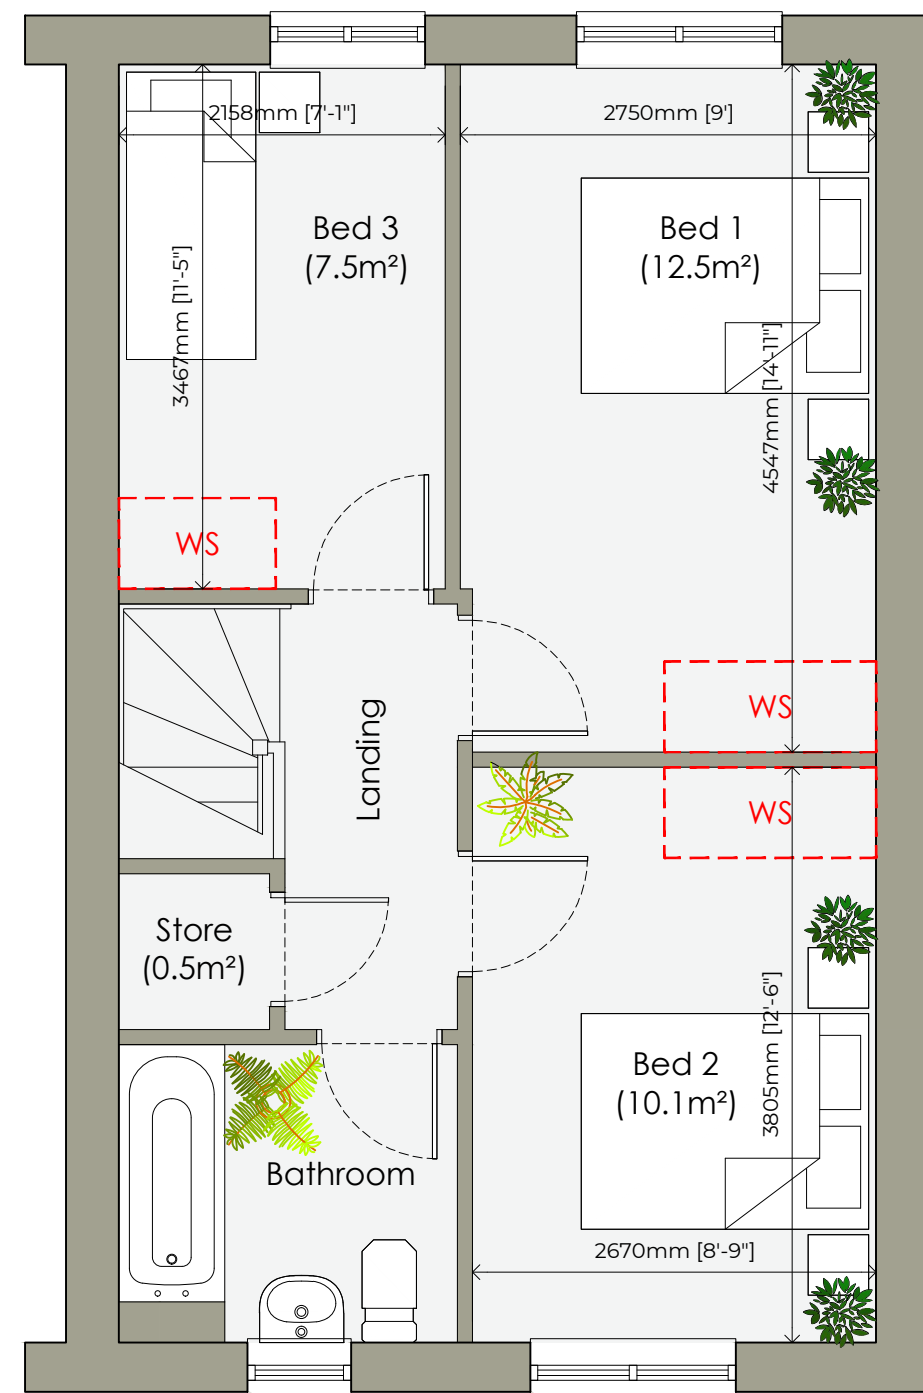


First Floor




Front Elevation (1:100)
(Detached)




Front Elevation (1:100)
(Semi Detached)

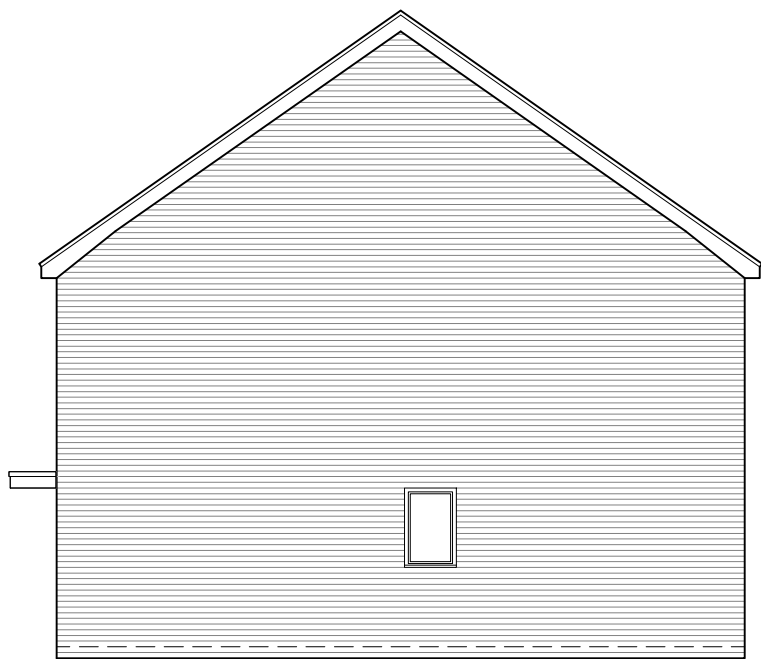

Side Elevation
(1:100)

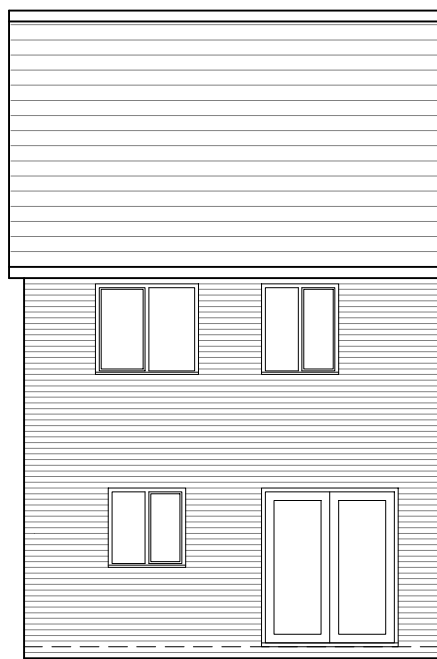


Rear Elevation
(1:100)

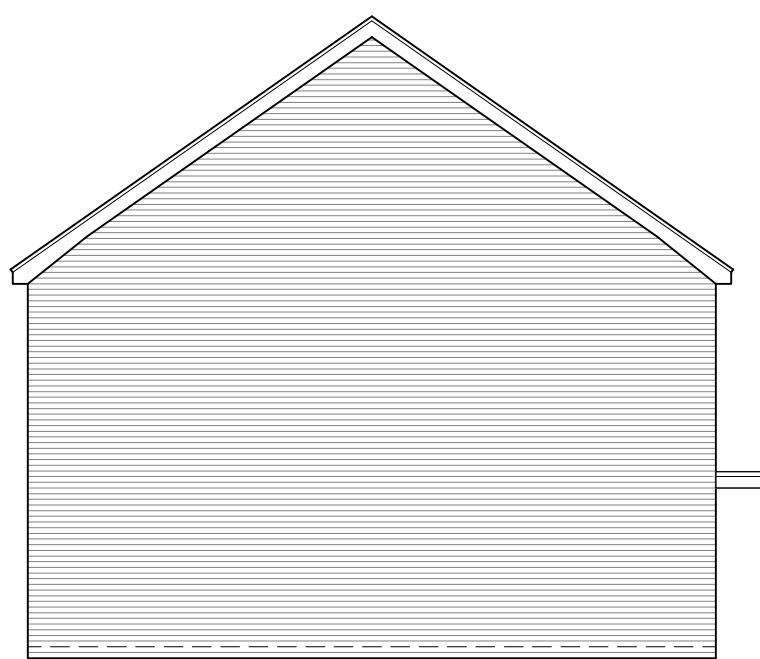

Side Elevation
(1:100)

Holly

 

Stonebond.

Stonebond Properties (Manchester)Ltd
Registered Office:
Suite 5, Egerton House
Towers Business Park
Wilmslow Rd
Didsbury, M20 2DX

site:	Edenfield Road Norden		
title:	HOLLY 3 Bed (911 sqft)		
scale: @A2	1:50/1:100	drawn by:	AC
date:	Oct 2023	checked:	
drawing no:	SBM-001-Ht-HOL		
sheet no:	Sheet 1 of 1		revision: