



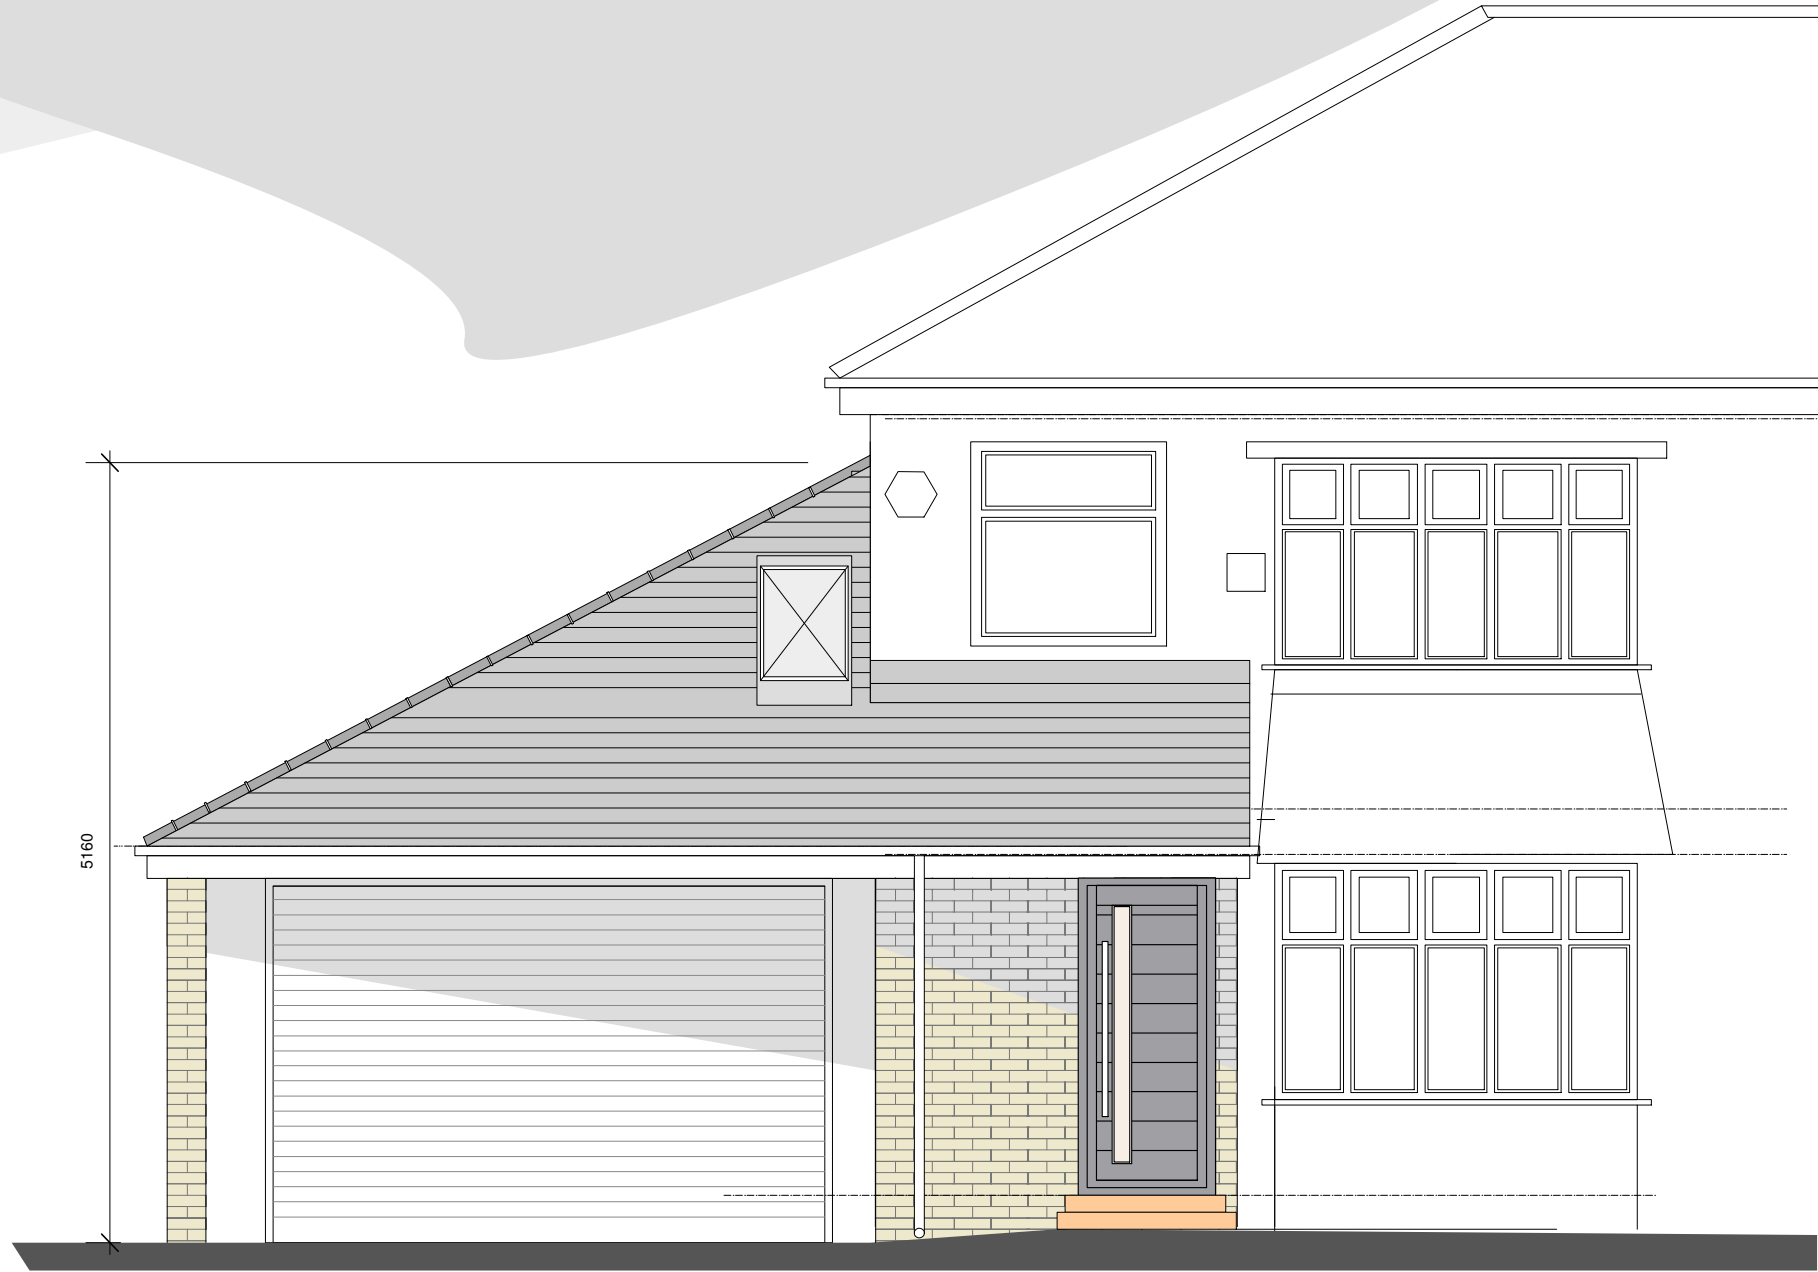


FRONT ELEVATIONS
as proposed
scale 1:50 @ A3

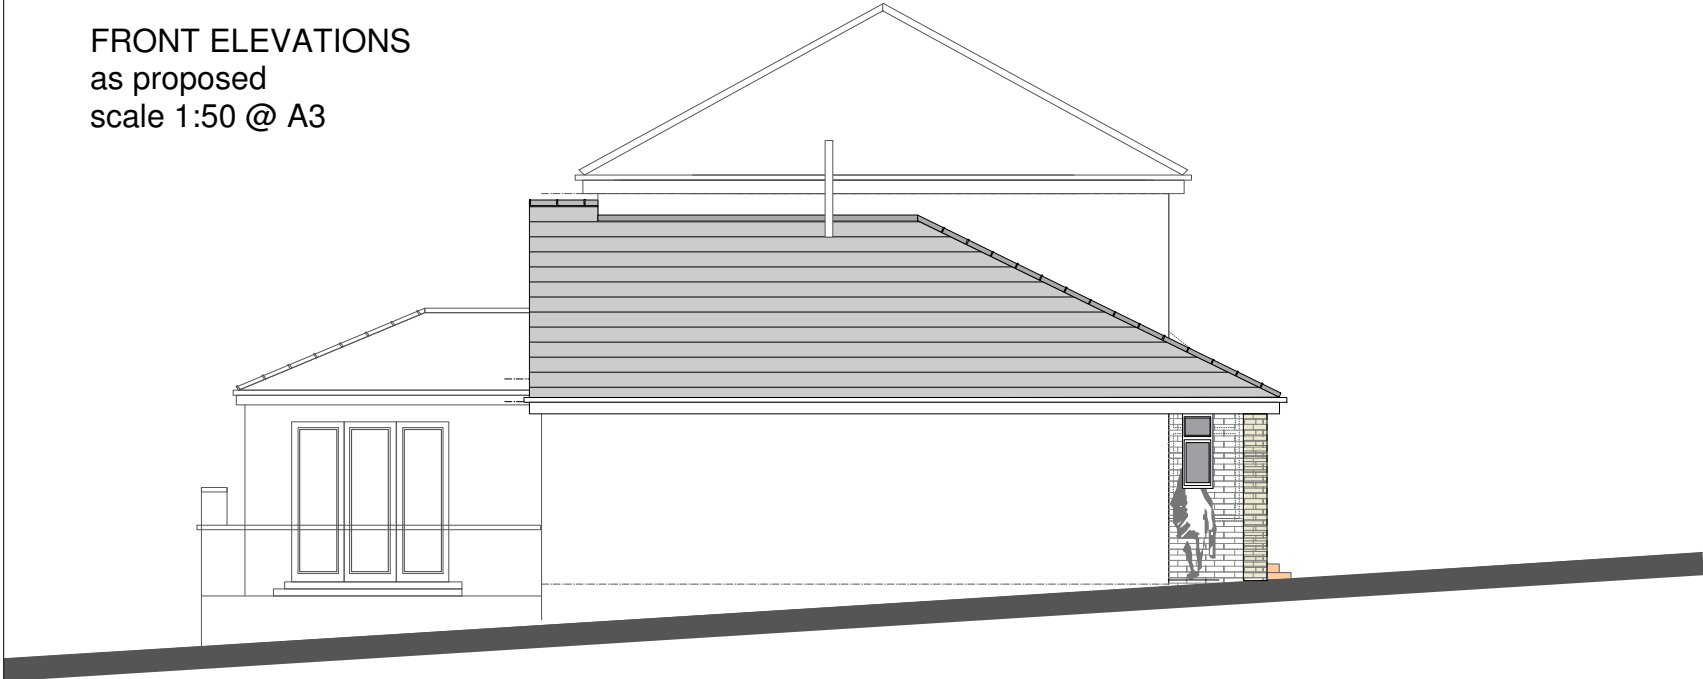

SIDE ELEVATIONS
as proposed
scale 1:100 @ A3



REAR ELEVATIONS
as proposed
scale 1:100 @ A3

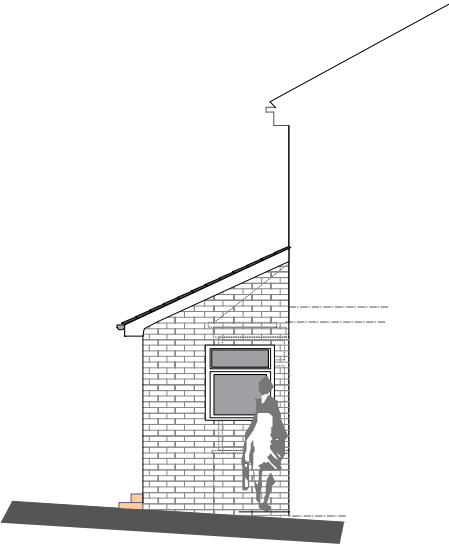

SIDE ELEVATIONS
as proposed
scale 1:100 @ A3

SUBJECT TO PLANNING AND
BUILDING REGULATION APPROVAL

Commencement on site before full
Building Regulation approval at own risk

revisions			
	A	Redesign	Oct 2023

project
Proposed Flat Roof Conversion
to Pitched Roof with Front
Extension
at
91 Hollin Lane, Middleton,
M24 5LA.

client
Mr & Mrs P. Crux

drawing ELEVATIONS as proposed	date July.2023
	drawing
	scale as indicated @ A3
status Planning Submission	A rev.
Provisional Copy	