


Under the conditions of engagement the copyright in all drawings, specifications and documents prepared by the designer and in the work executed form them shall remain the property of the designer unless otherwise agreed. Prior to commencement of any works all dimensions are to be checked and verified by the relevant contractor DO NOT SCALE FROM THIS DRAWING

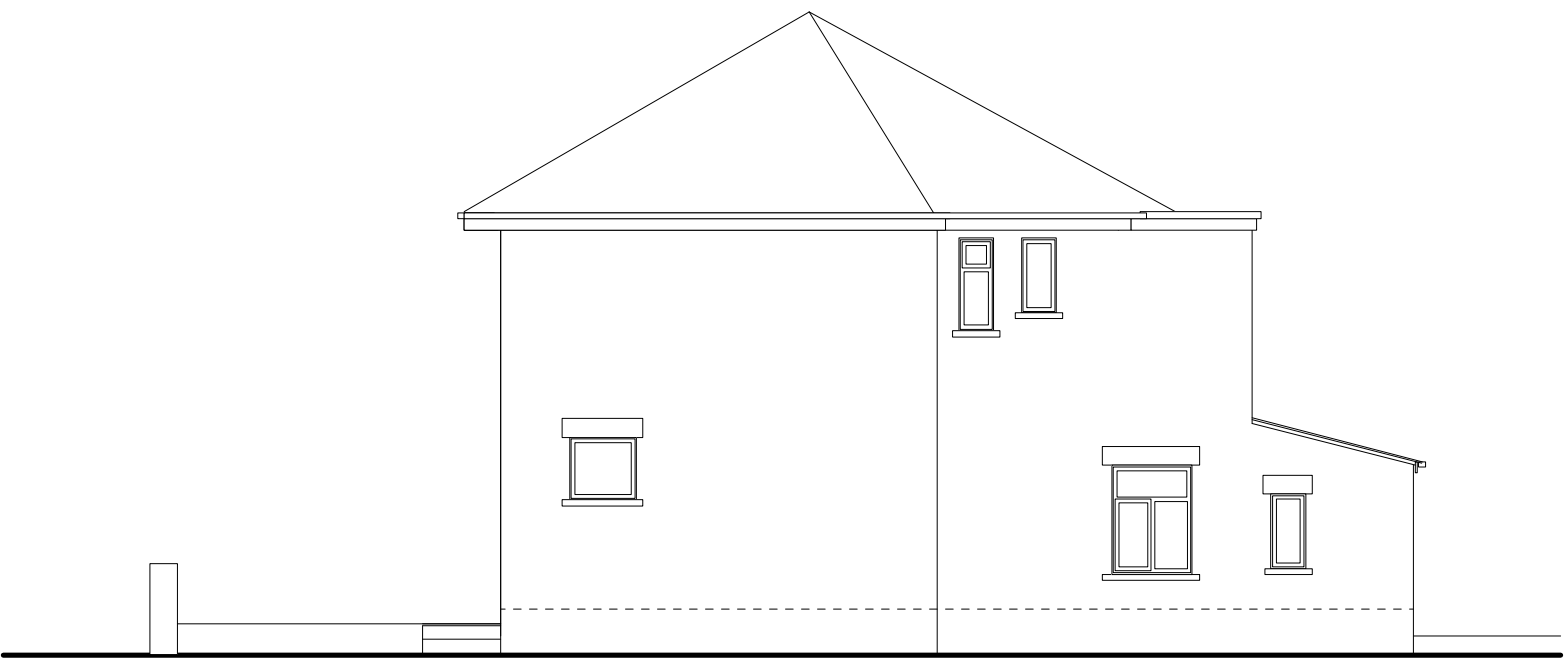


EXISTING SIDE ELEVATION Scale 1:100




EXISTING REAR ELEVATION Scale 1:100





PROPOSED SIDE ELEVATION Scale 1:100

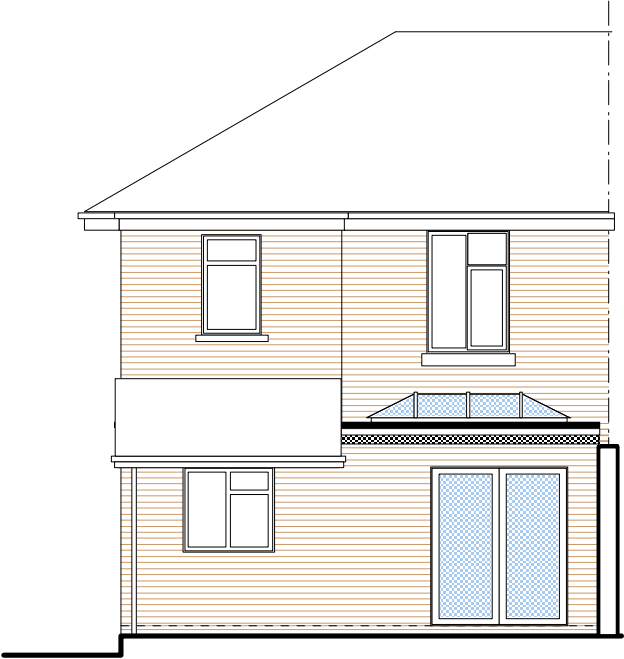


PROPOSED REAR ELEVATION Scale 1:100

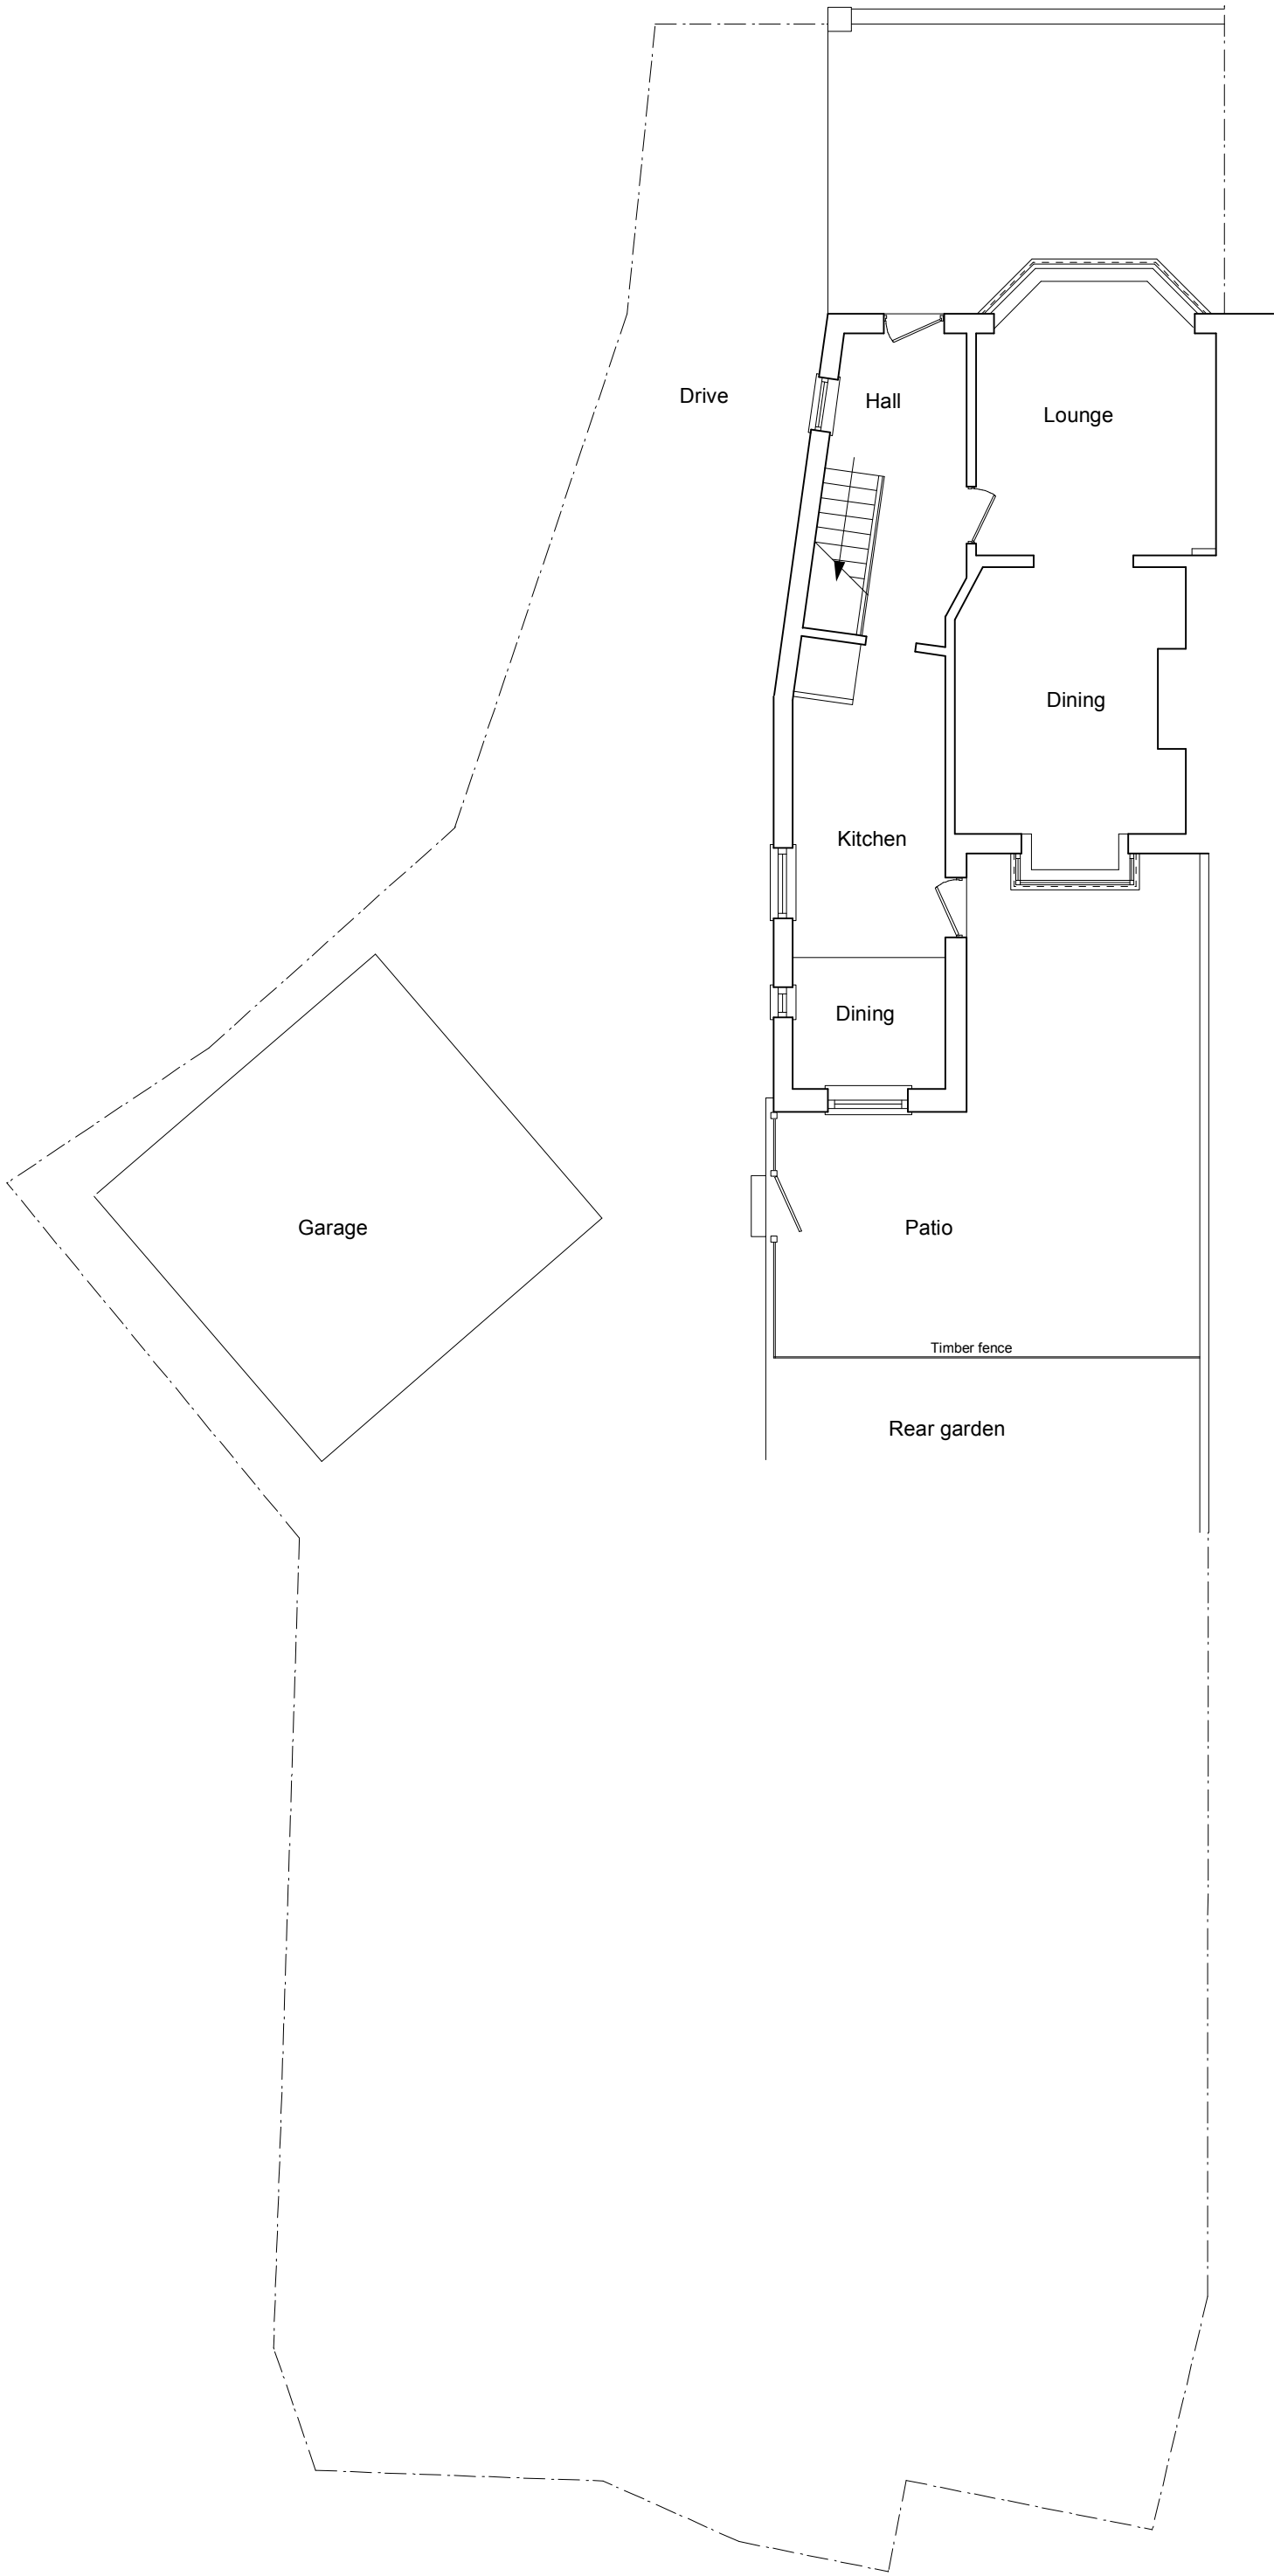

EXISTING PLAN Scale 1:100

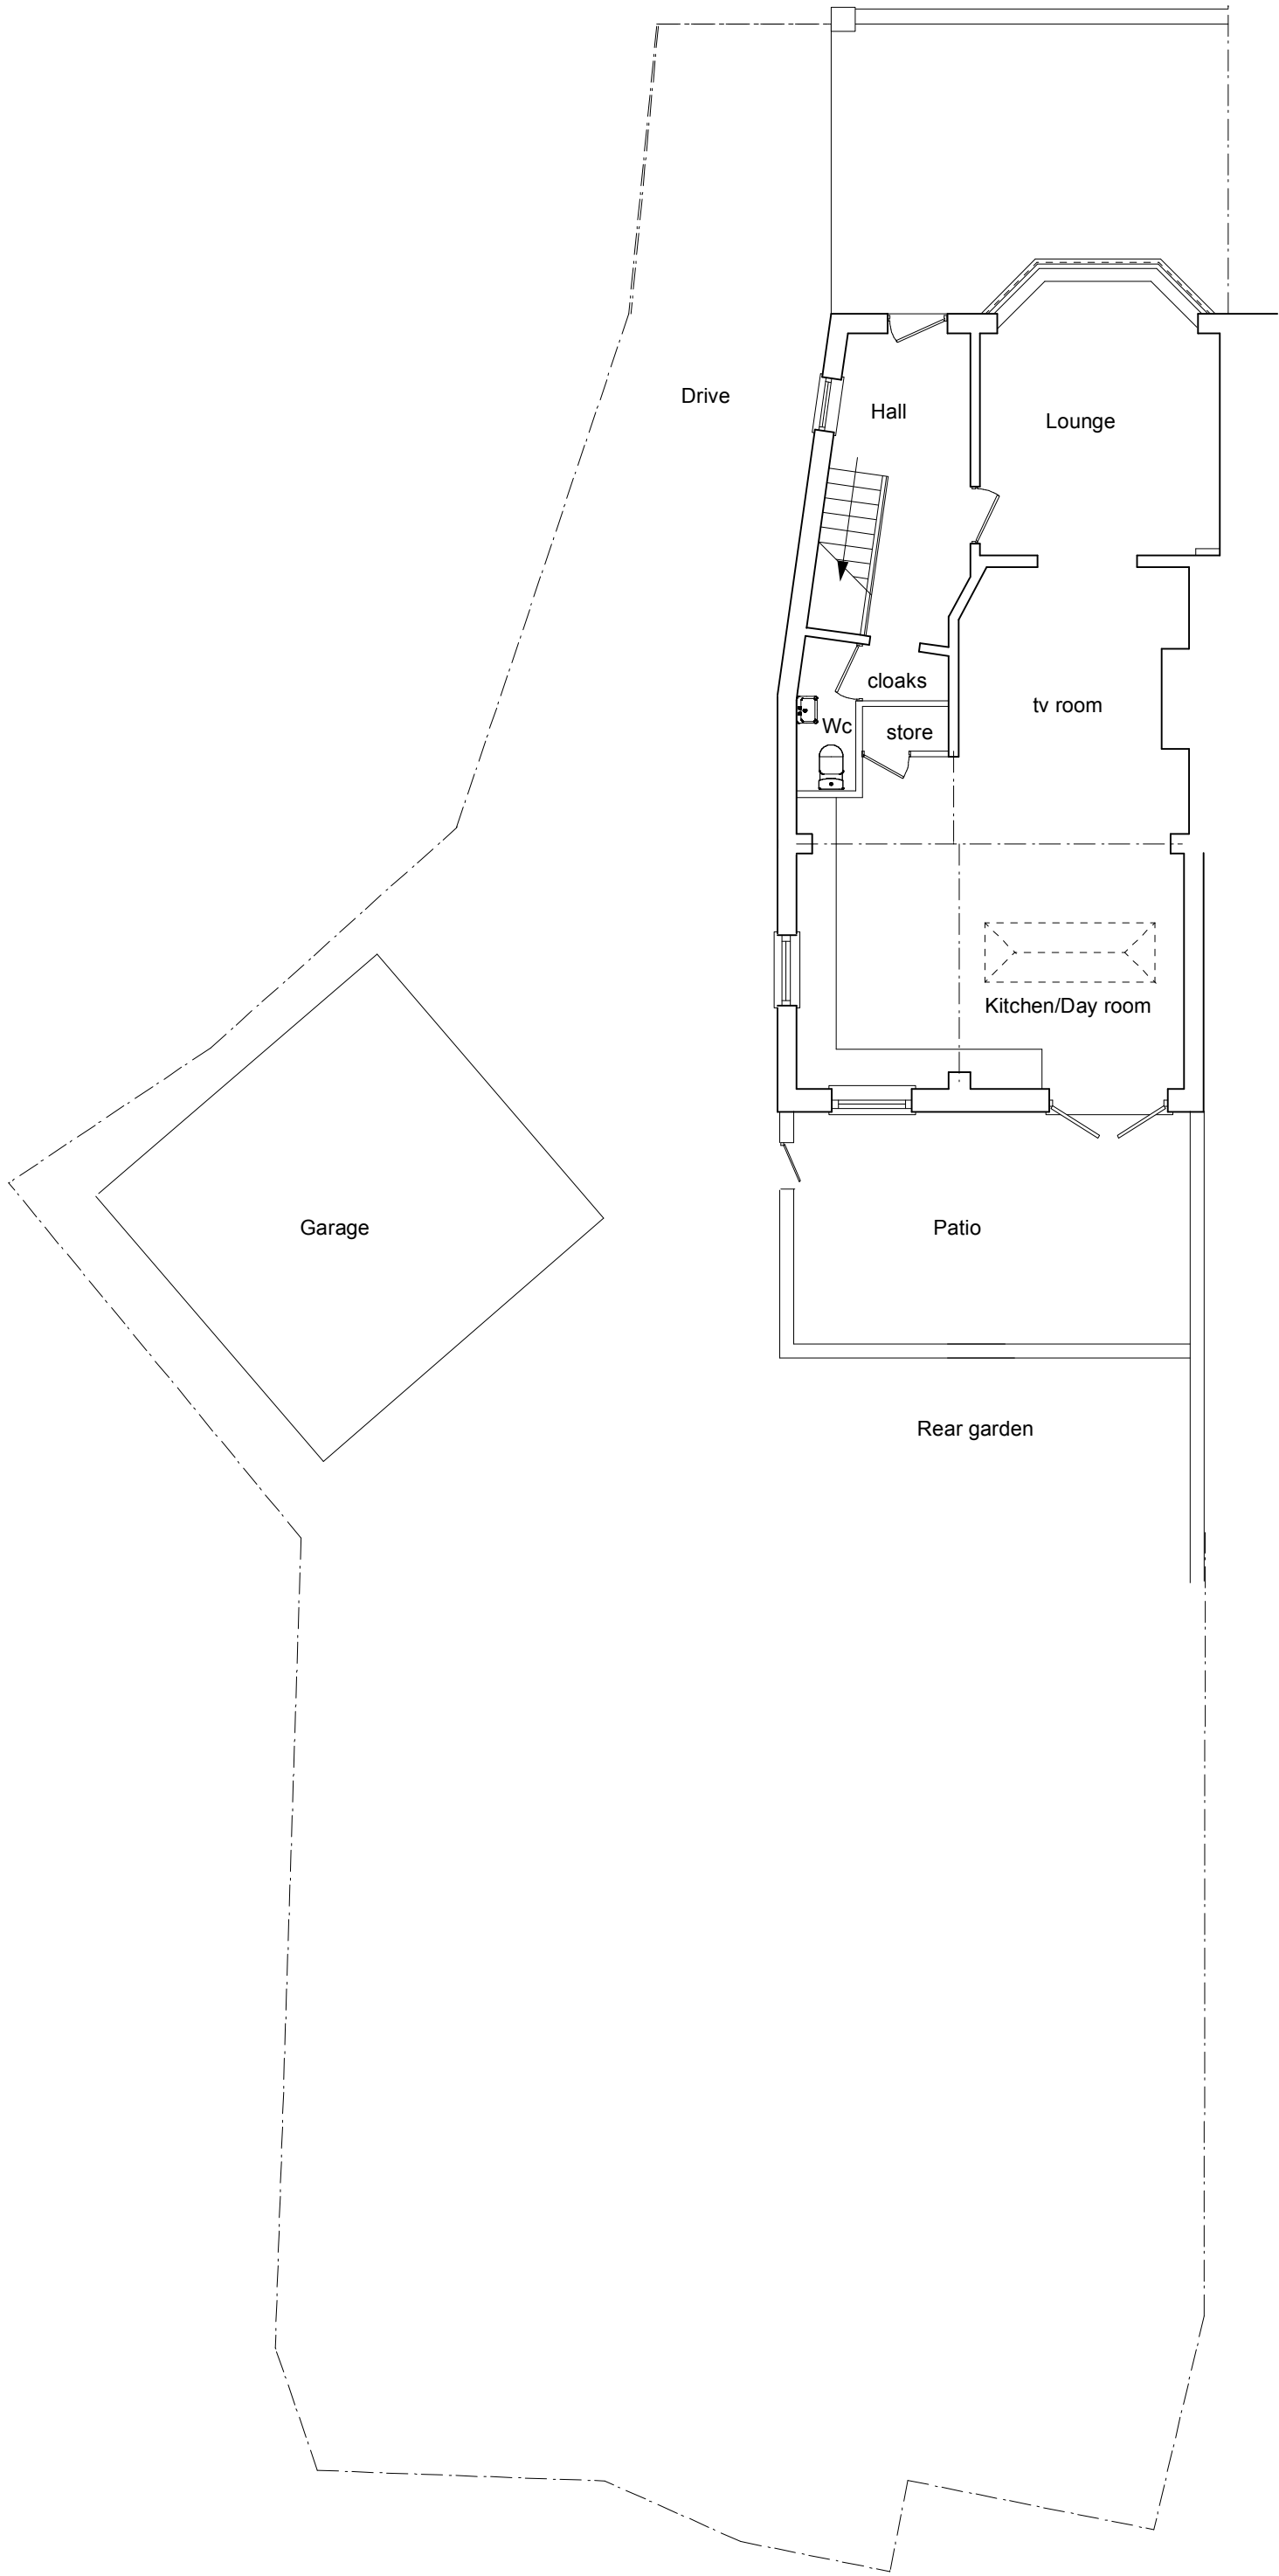 

PROPOSED PLAN Scale 1:100

 

REVISIONS	
Revision B	Oct 2023
1 Omitted note regarding new boundary wall	

CLIENT	313 Milnrow Road Rochdale
--------	------------------------------

PROJECT	Proposed rear extension to semi detached dwelling
---------	--

DRAWING	Existing & Proposed floor plan and elevations
---------	--

DRAWING NO	PL.2235.001B
------------	--------------

DRAWN	AAL
-------	-----

DATE	14.06.2022
------	------------

SCALE	1:100@A1
-------	----------

design306

design306
306 Milnrow Road
Rochdale
OL16 5BQ
Tel 07794 332098
email alex@design306.co.uk