


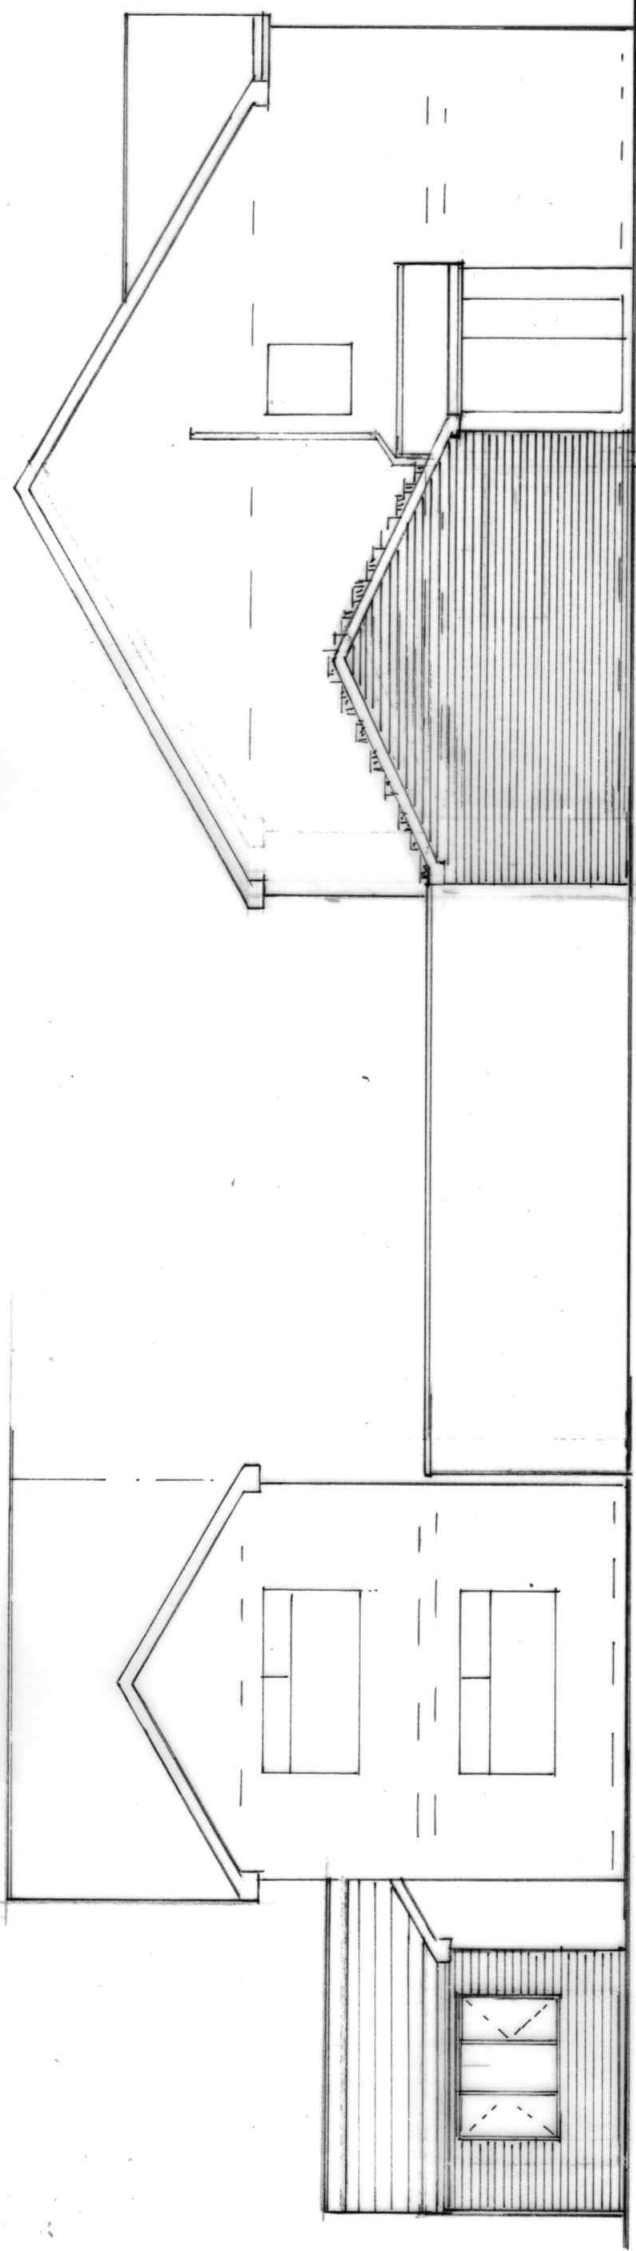

FRONT ELEVATION
(PROPOSED)

SIDE ELEVATION
(PROPOSED)

REAR ELEVATION
(PROPOSED)

BUILDING DESIGN SERVICES		
M. FAROOQ		
418 Bury Road Rochdale OL11 5EU.		
Tel: 01706 712231 Mob: 07967605763		
PROPOSED SINGLE STOREY SIDE EXTENSION AT		
74 MAUD STREET ROCHDALE OL12 0EL		
For: MR. KALEEM GHOURI		
Section	Scale 1:50	2223/3
Elevation	Scale 1:100	