




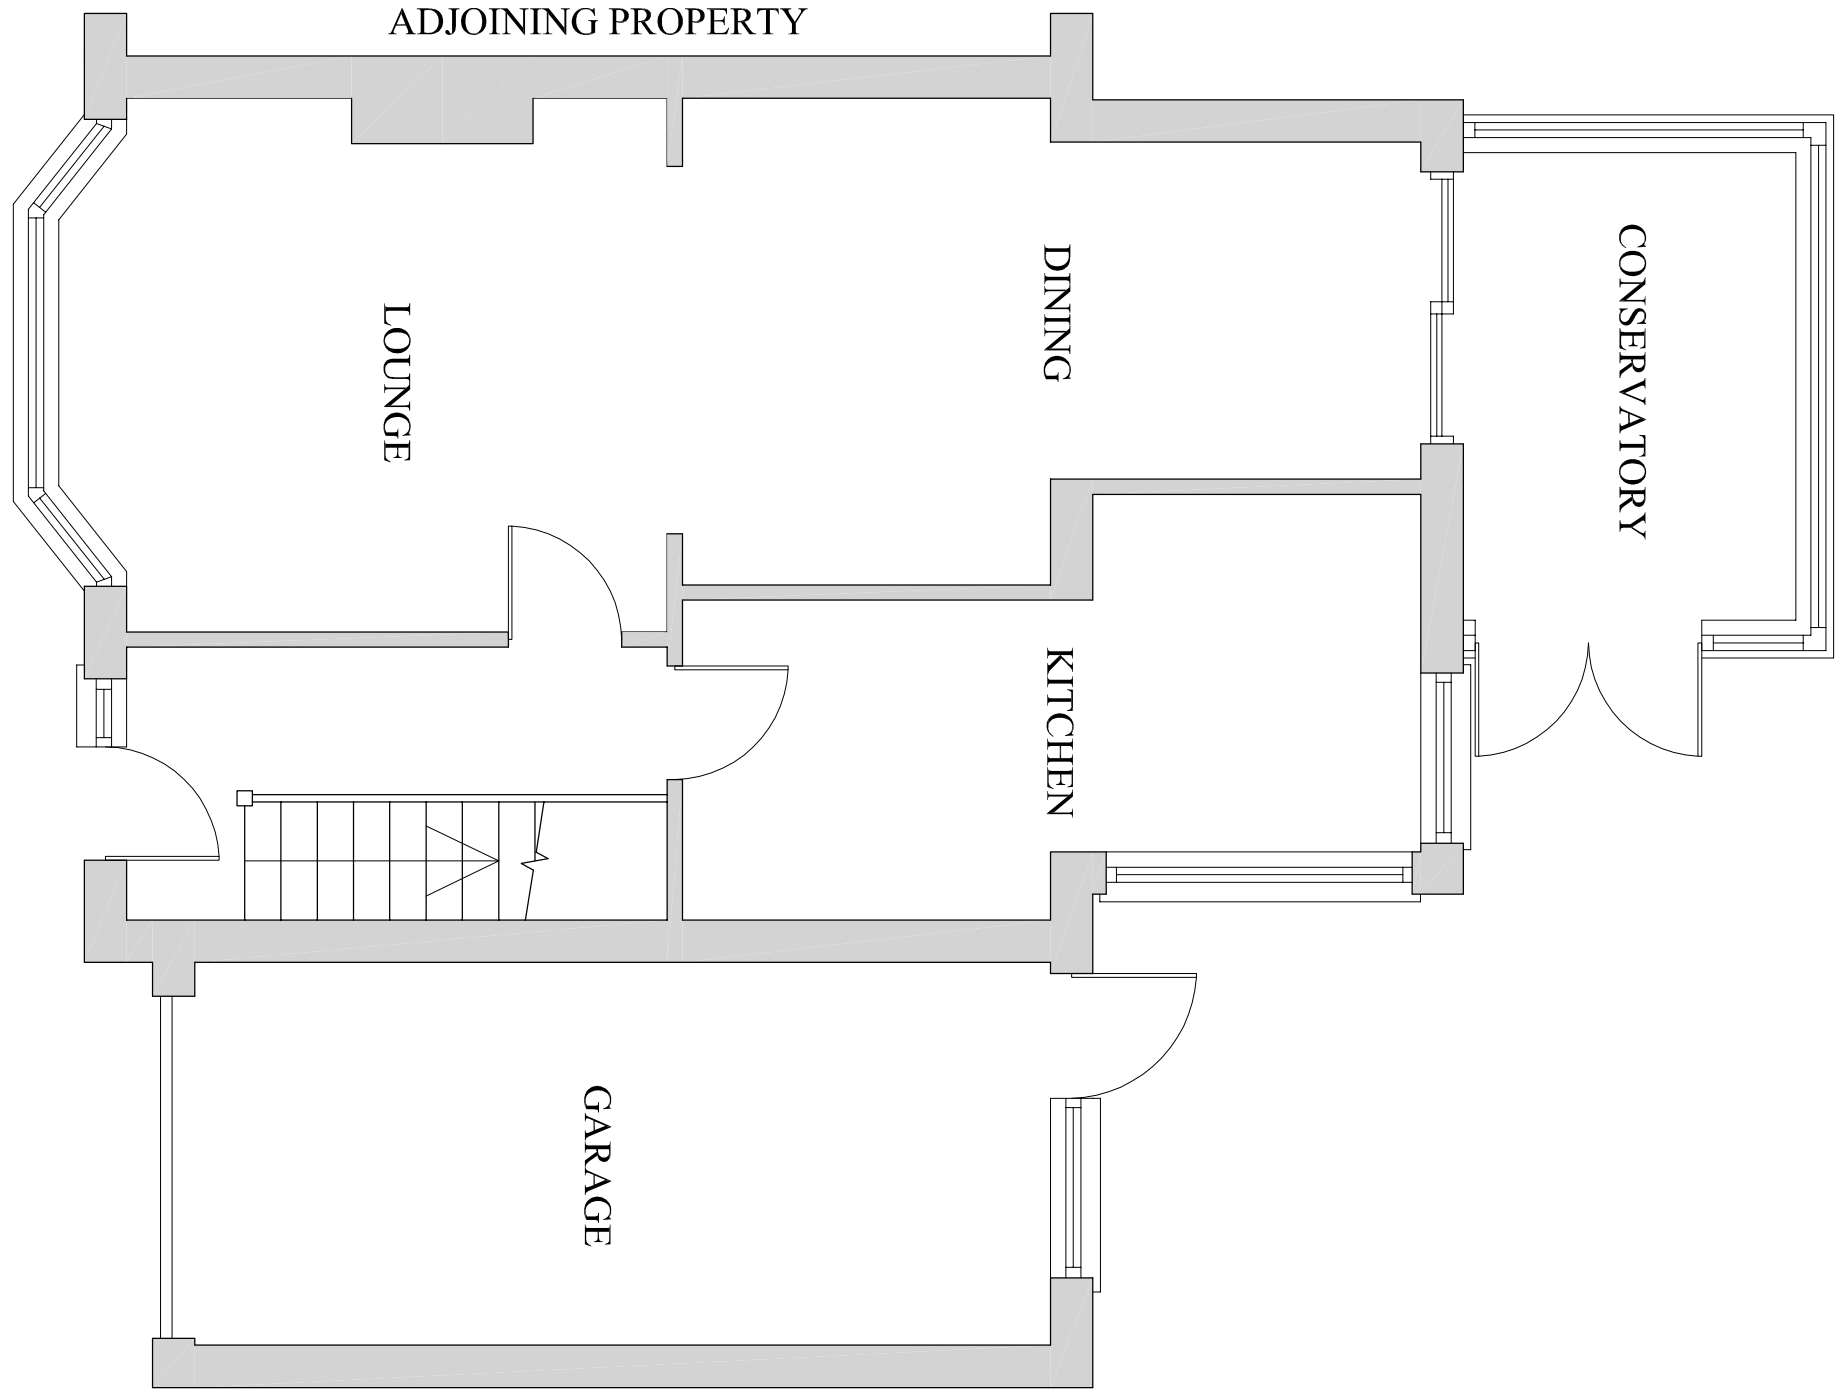


EXISTING GROUND FLOOR LAYOUT  
(SCALE 1:50)

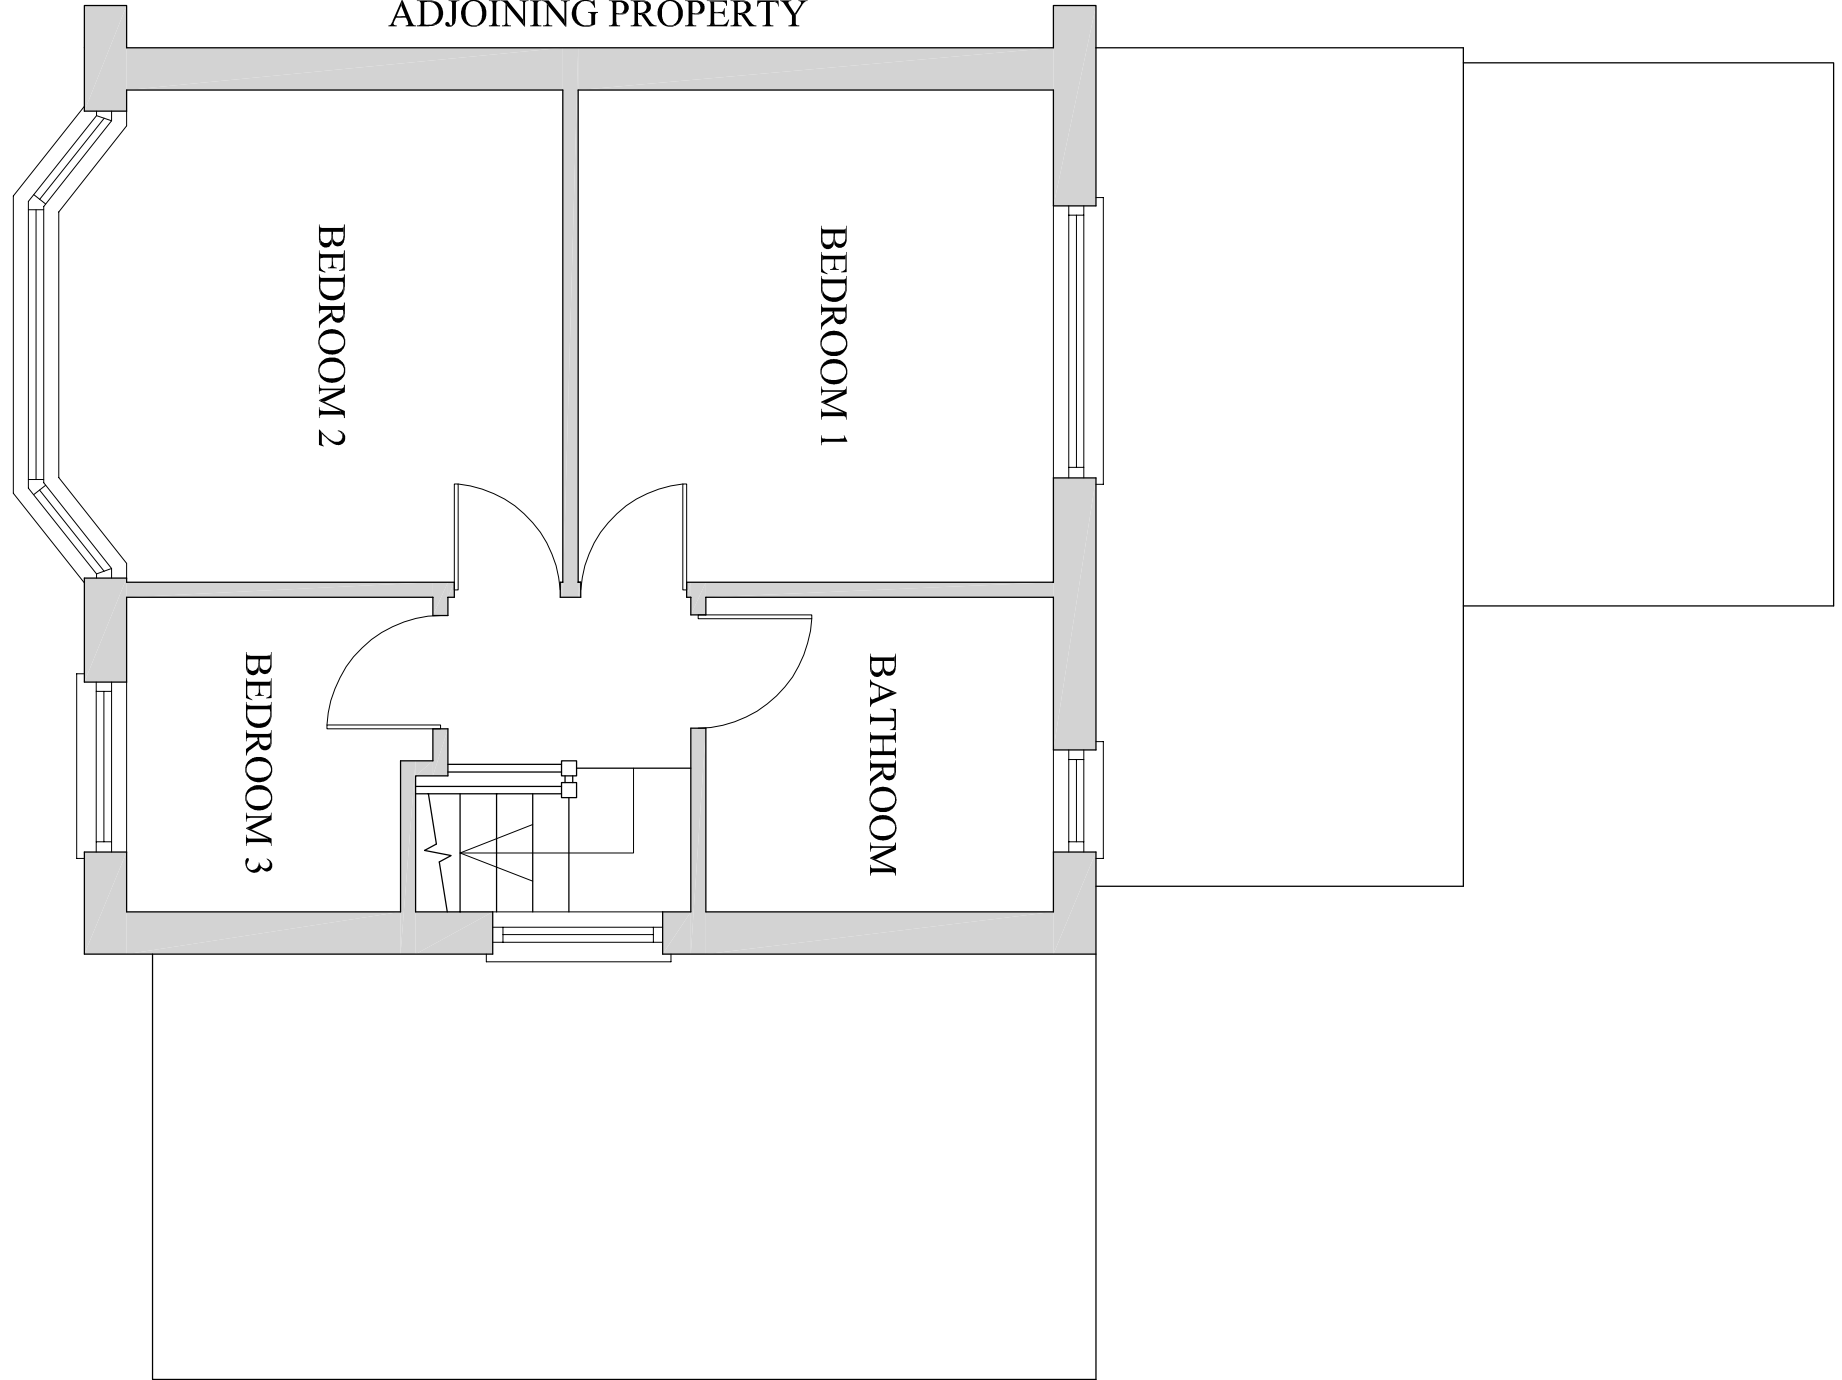


EXISTING FIRST FLOOR LAYOUT  
(SCALE 1:50)

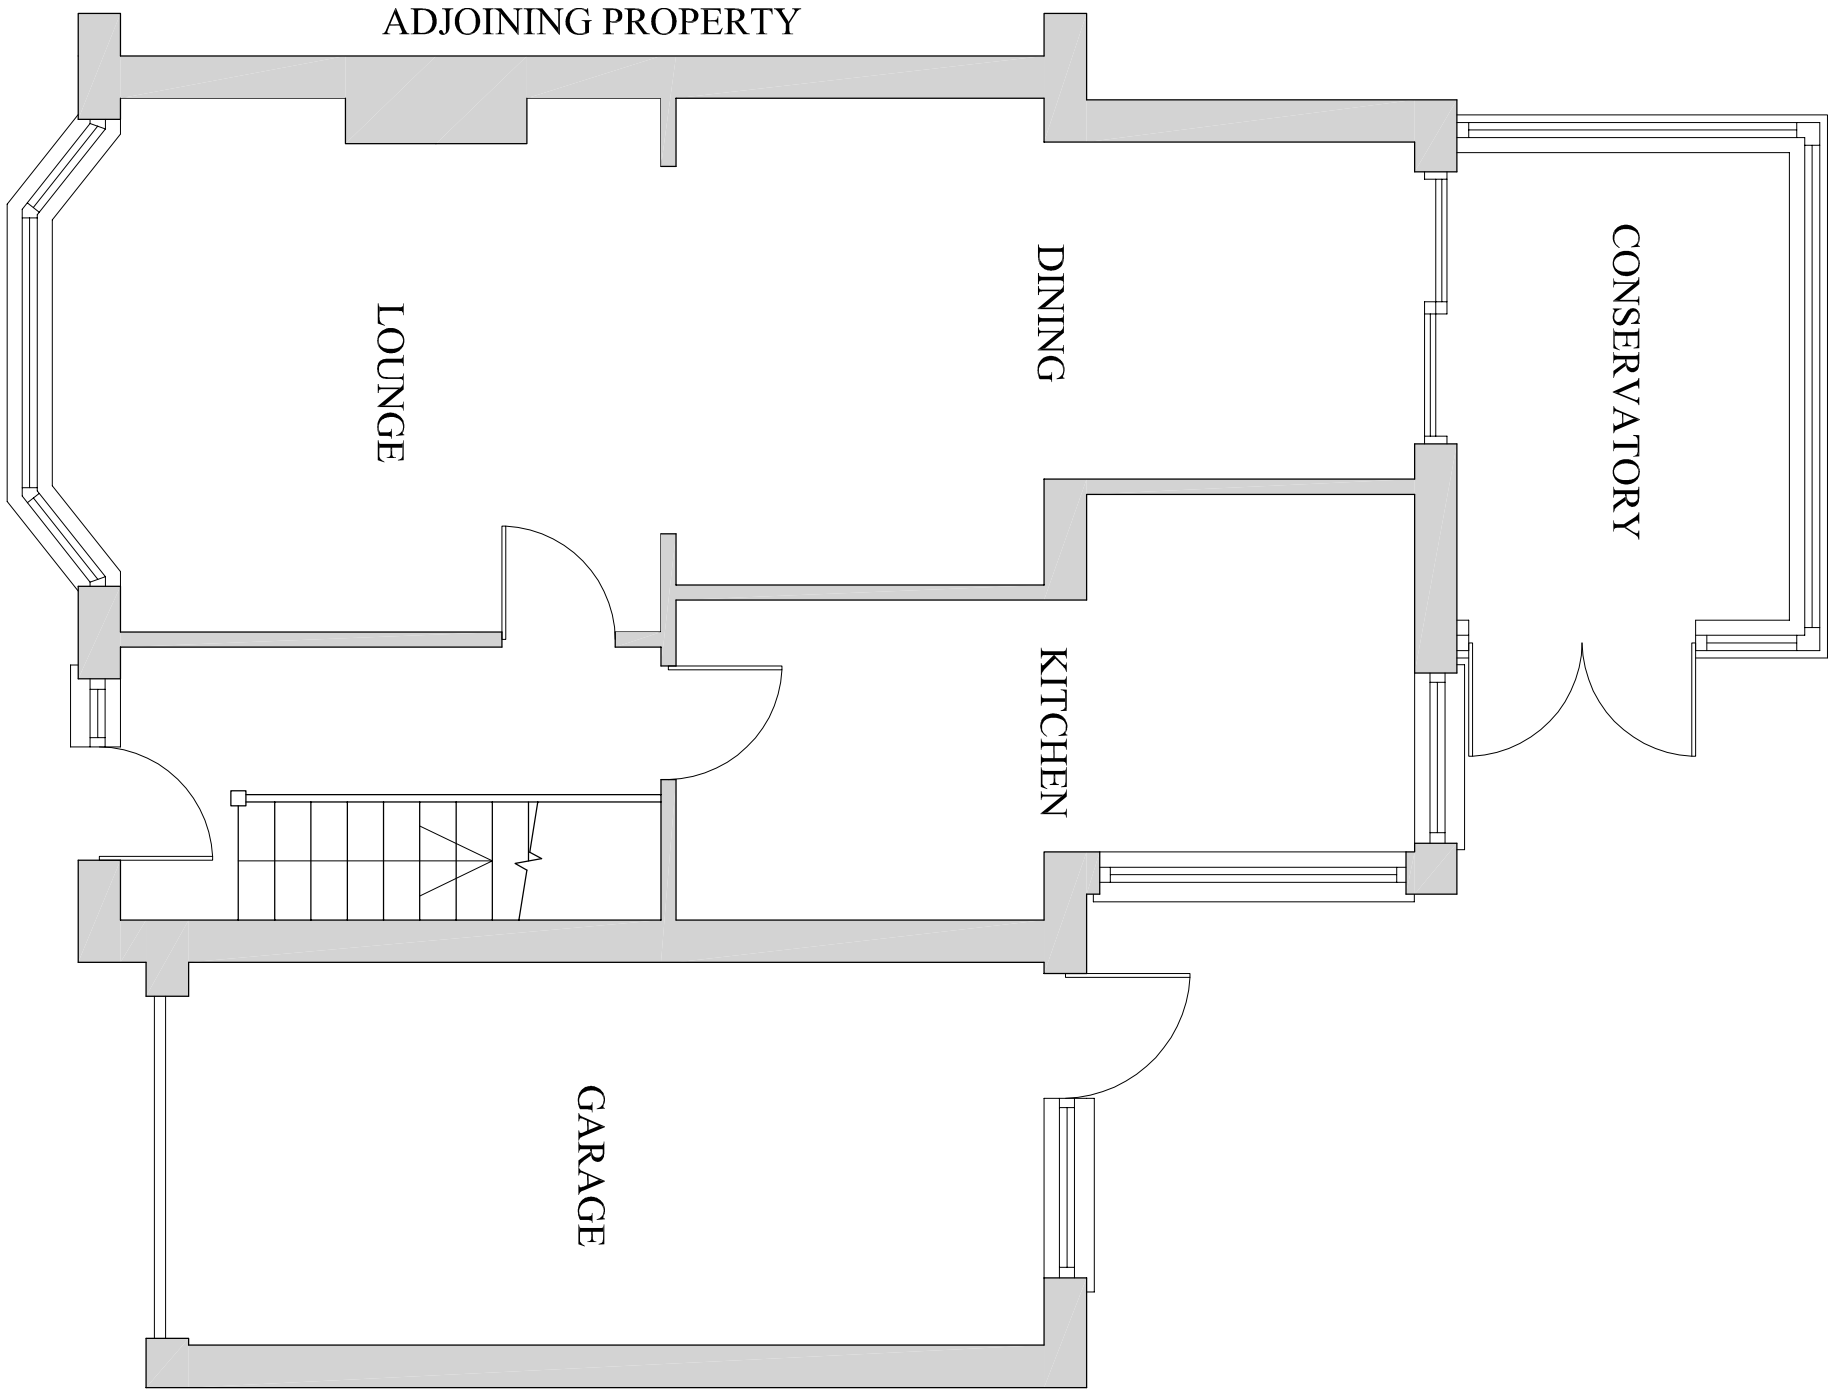


PROPOSED GROUND FLOOR LAYOUT  
(SCALE 1:50)

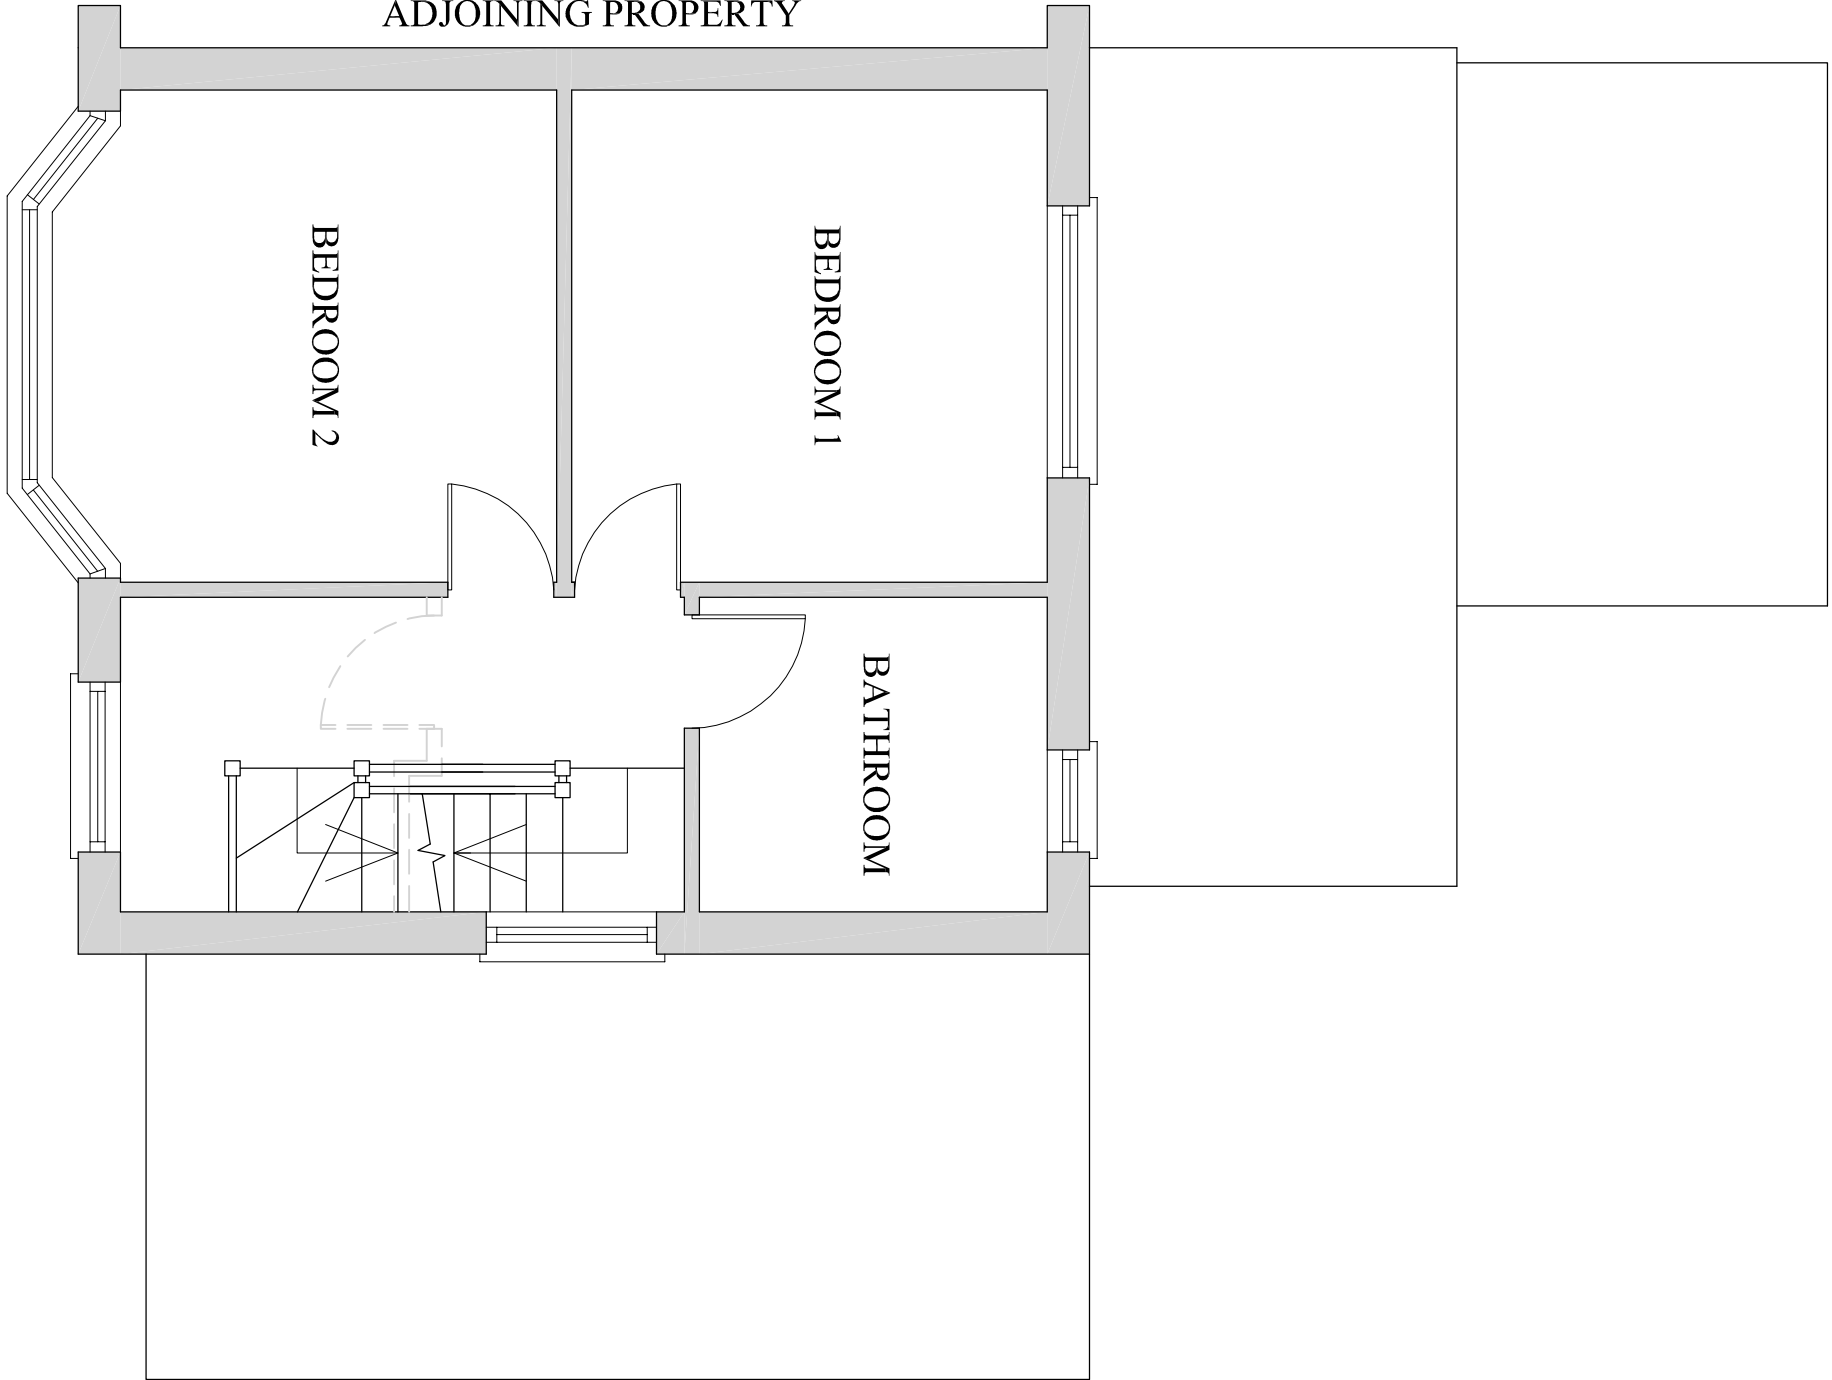


PROPOSED FIRST FLOOR LAYOUT  
(SCALE 1:50)

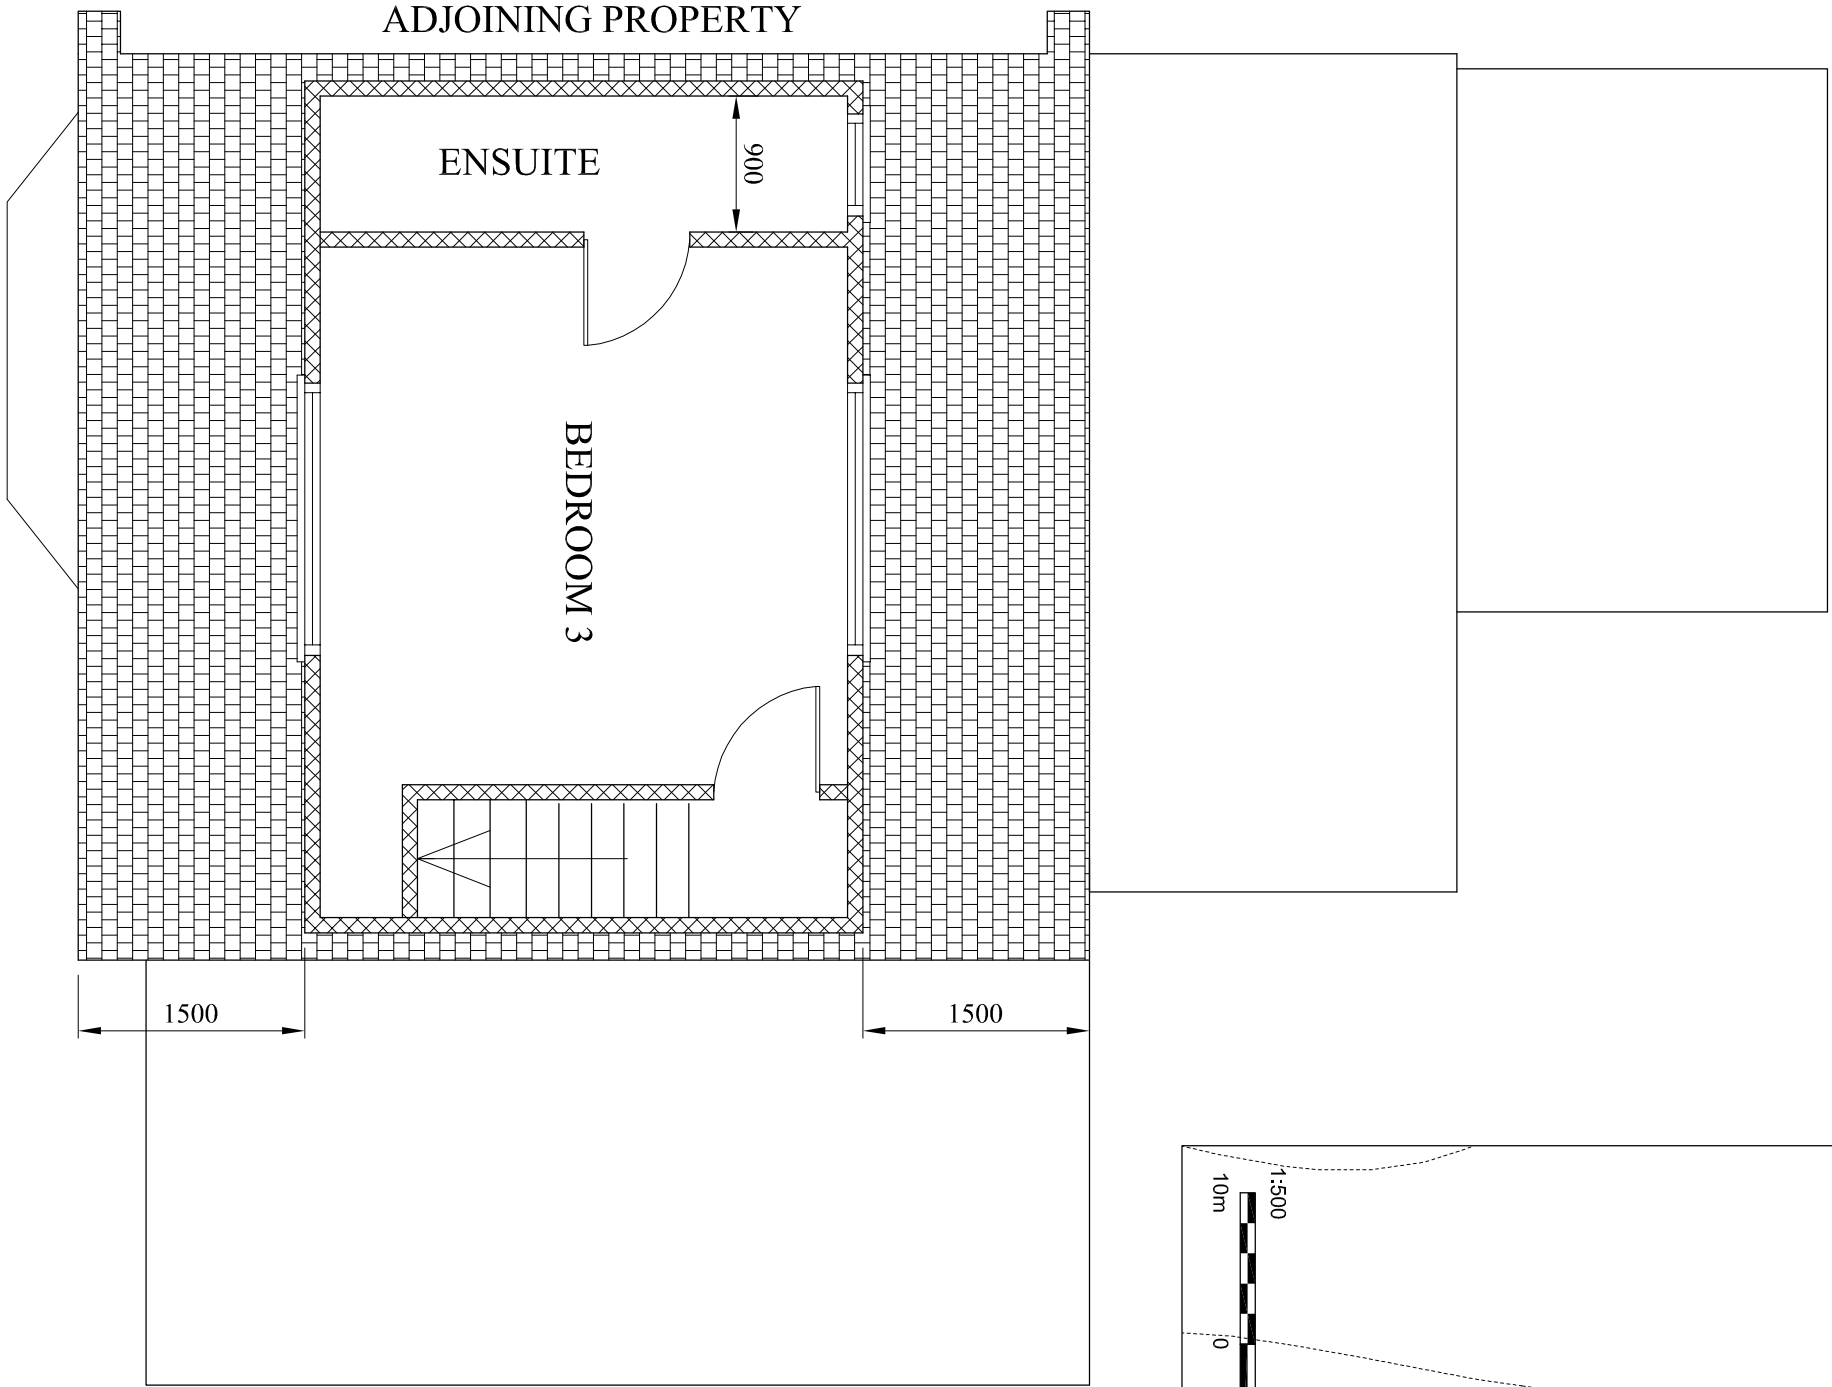

PROPOSED SECOND FLOOR LAYOUT  
(SCALE 1:50)

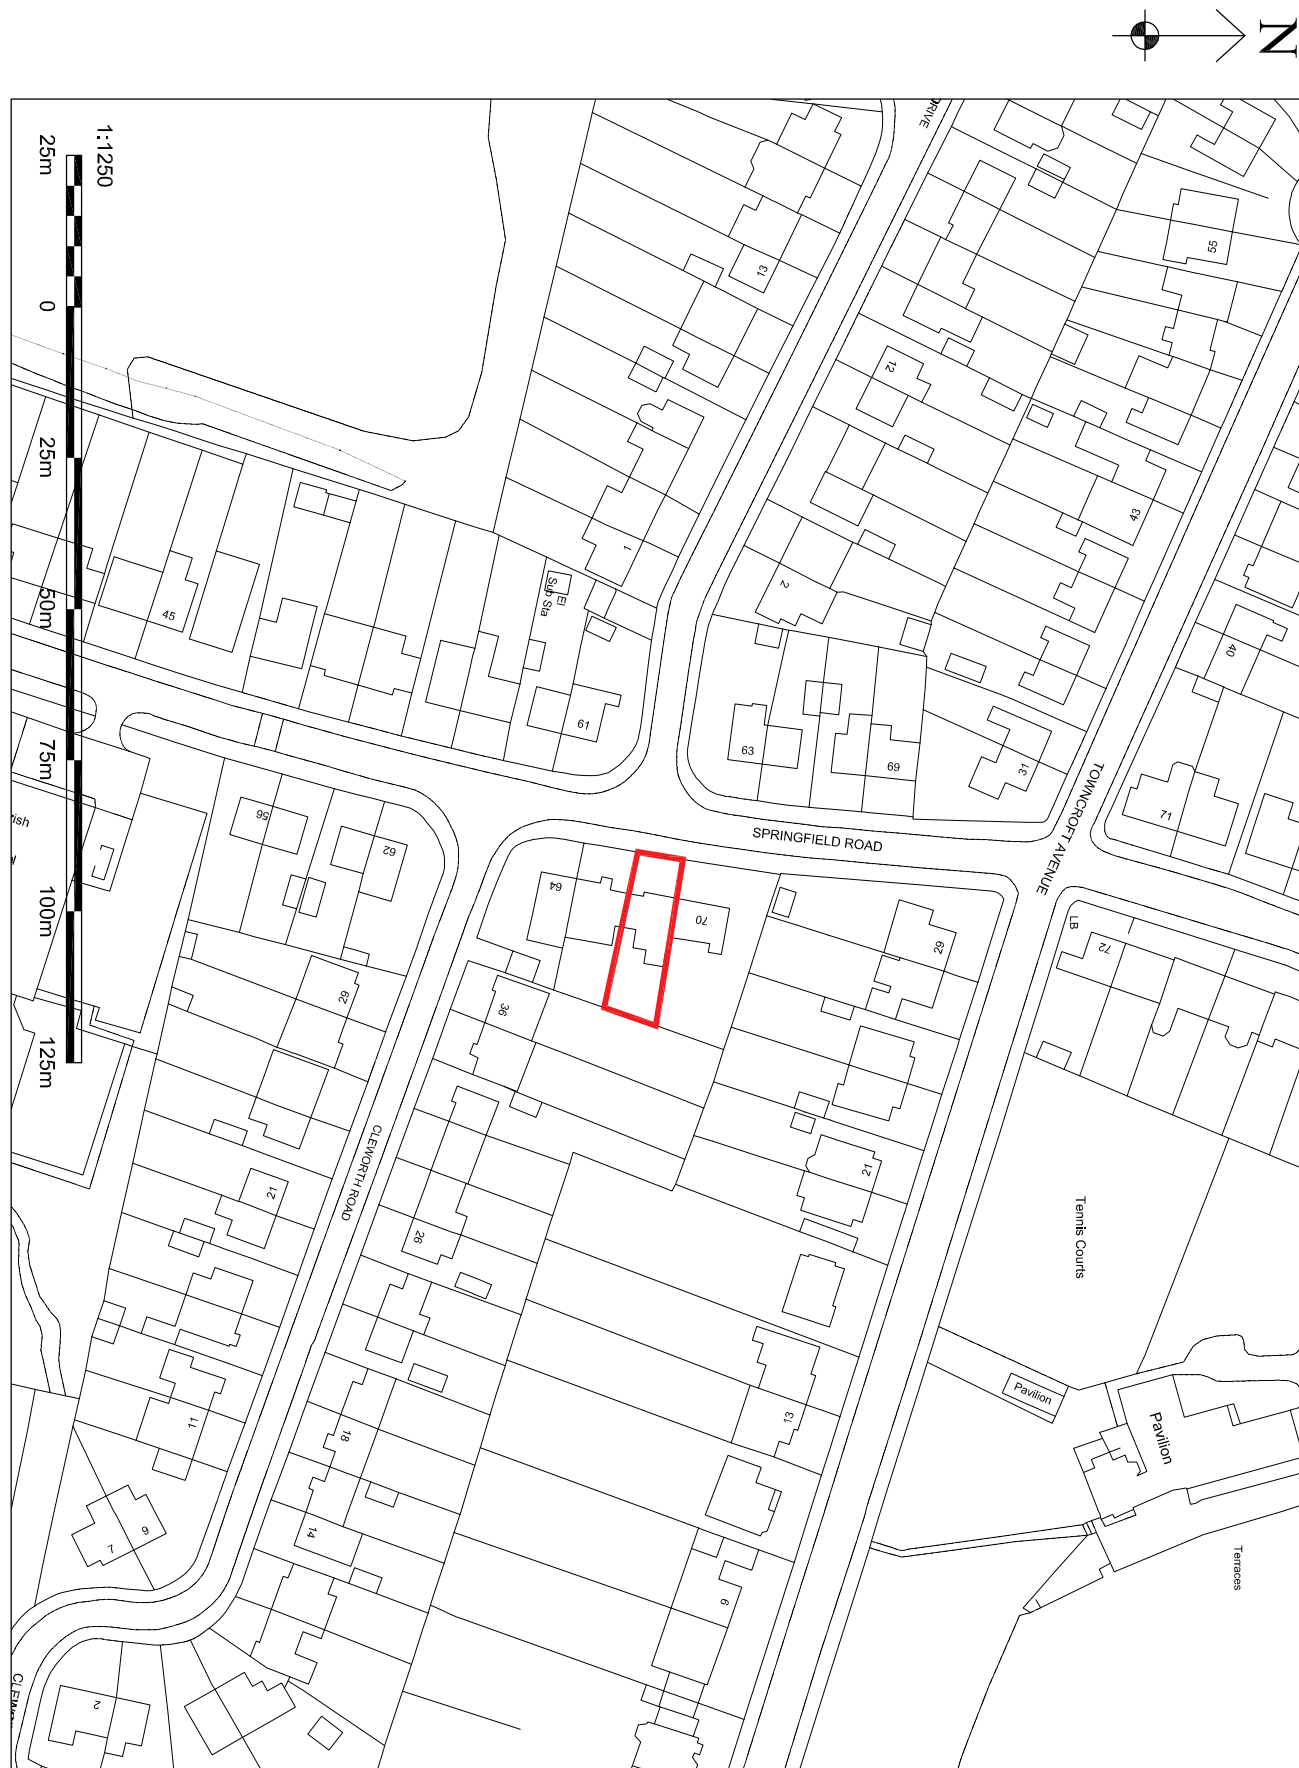

LOCATION PLAN  
(SCALE 1:1250)

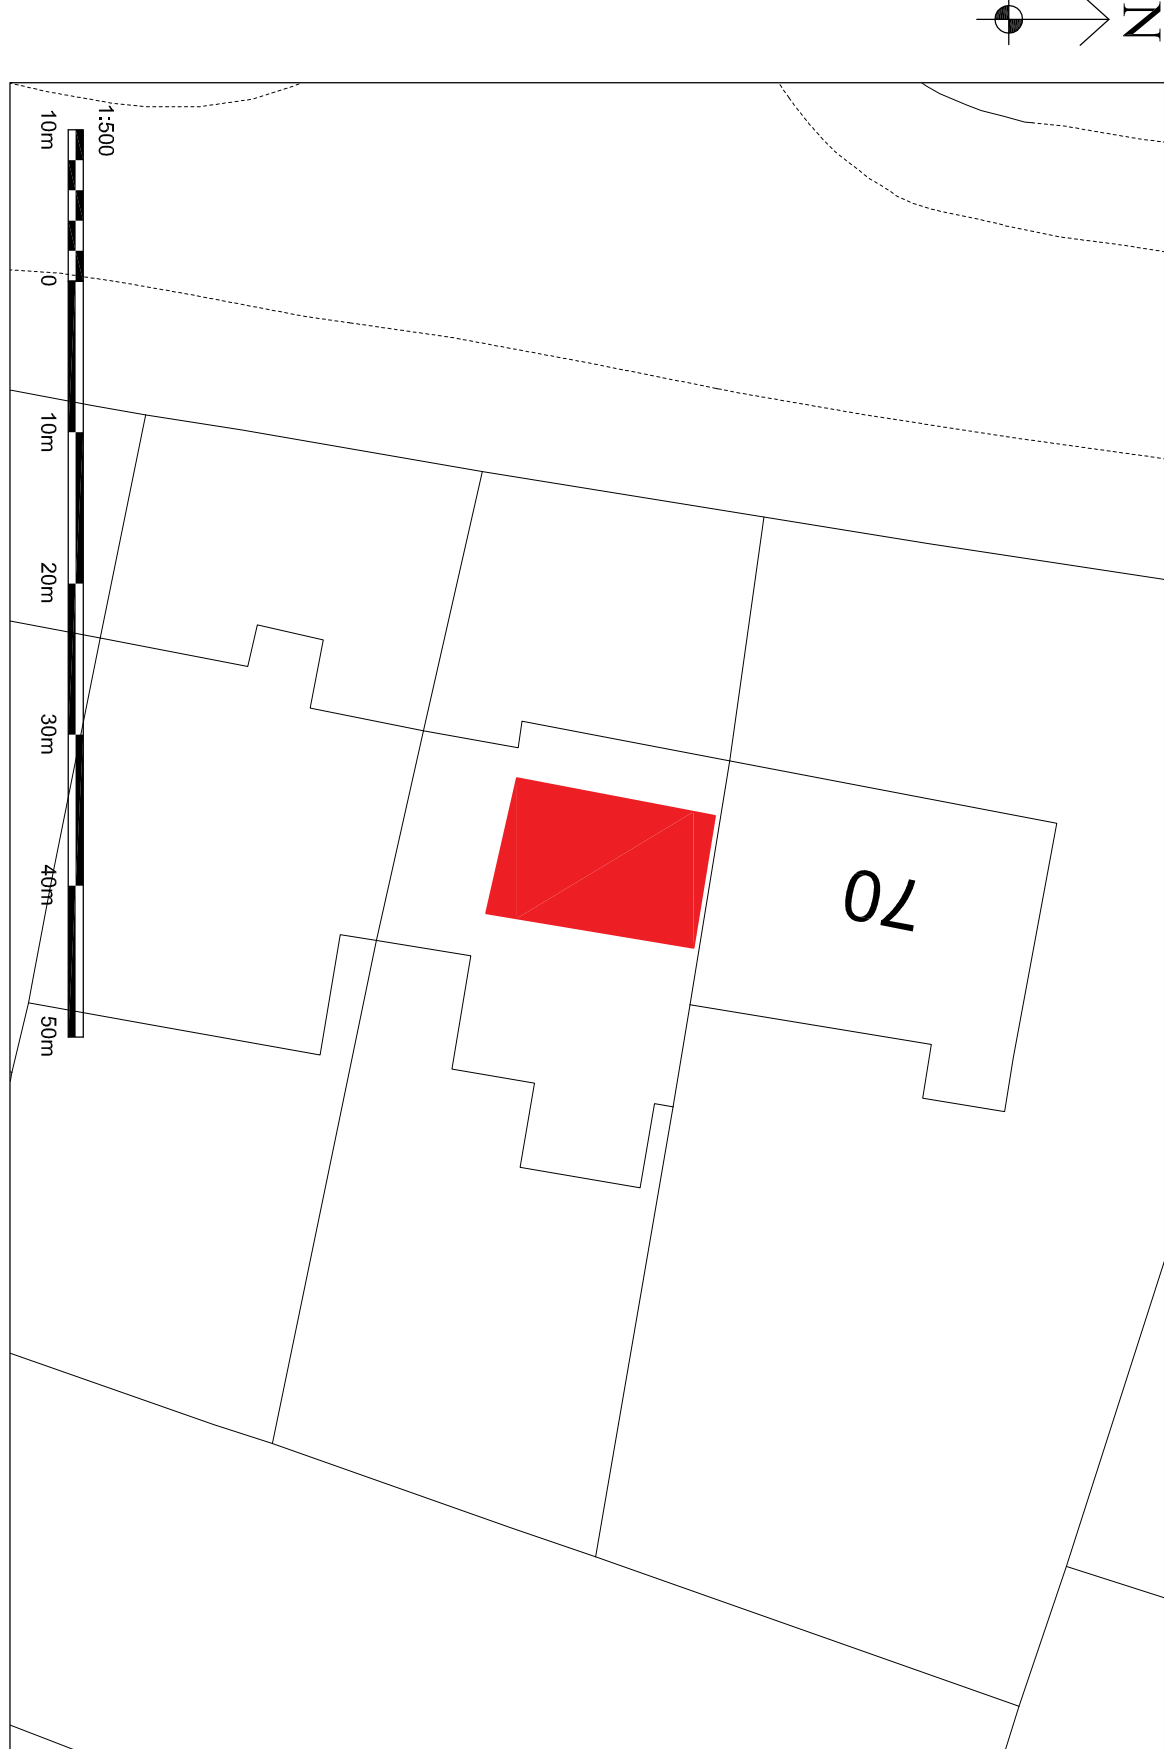

PROPOSED SITE PLAN  
(SCALE 1:500)

|                |  |                                           |  |                              |  |
|----------------|--|-------------------------------------------|--|------------------------------|--|
| A              |  | 28.11.22                                  |  | ISSUED FOR PLANNING APPROVAL |  |
| DRAWING STATUS |  | PLANNING APPROVAL                         |  |                              |  |
| PROJECT        |  | 68 SPRINGFIELD ROAD<br>MIDDLETON          |  |                              |  |
| TITLE          |  | PROPOSED FRONT & REAR<br>DORMER EXTENSION |  |                              |  |
| SCALE & SIZE   |  | 1:50 @ A1 UNO                             |  |                              |  |
| PROJECT No     |  | DRAWING No                                |  | REV                          |  |
| SR-001         |  | 001                                       |  | A                            |  |