




REAR ELEVATION
(EXISTING)

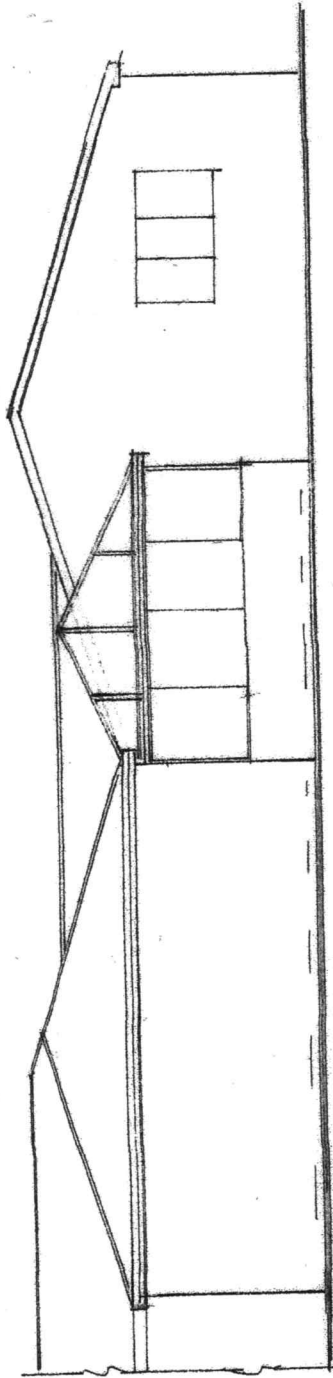

SIDE ELEVATION
(EXISTING)

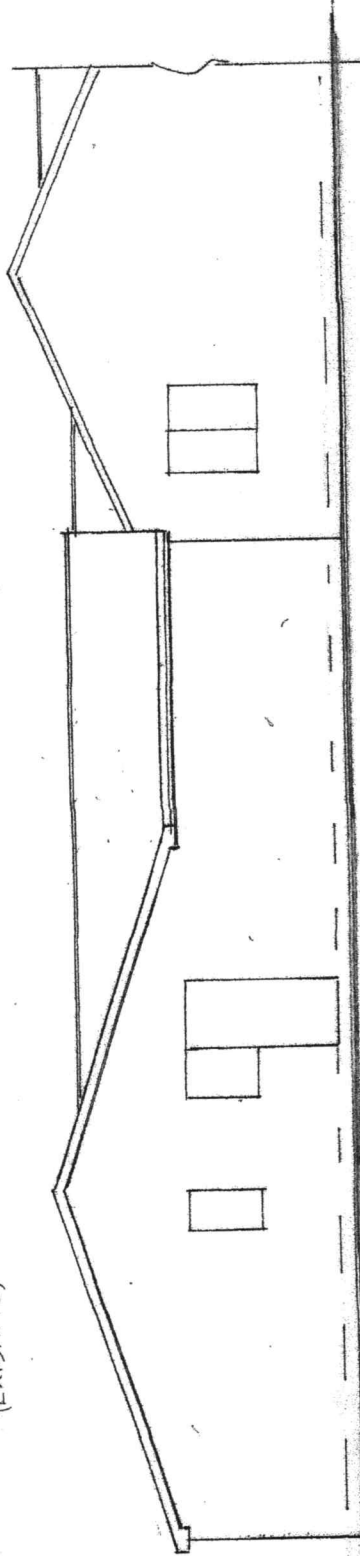

SIDE ELEVATION
(EXISTING)

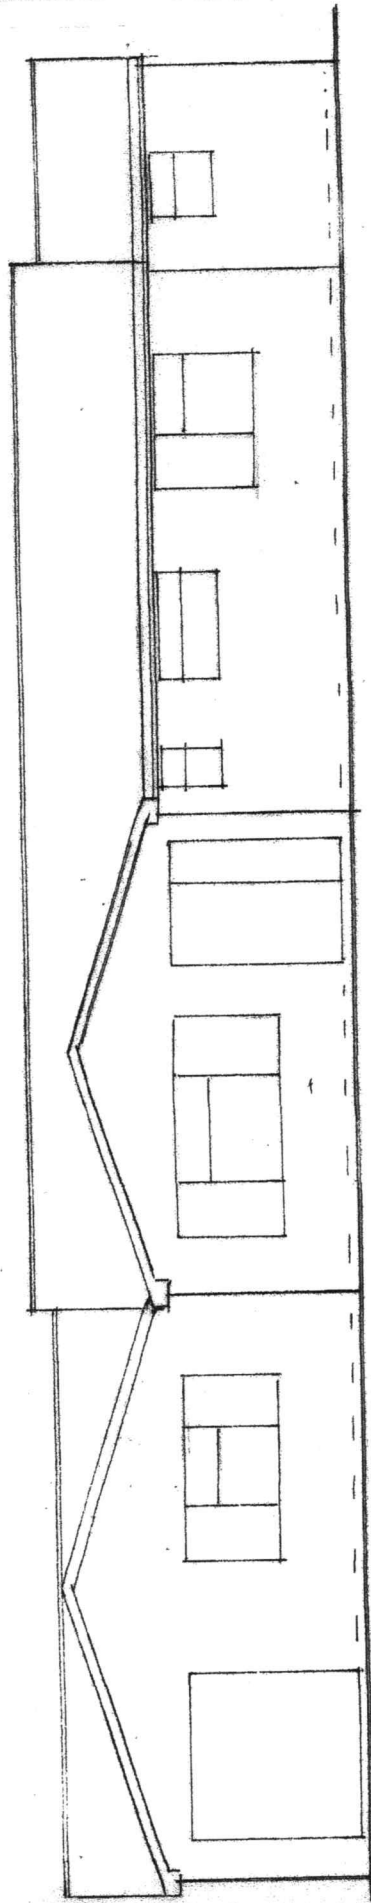

FRONT ELEVATION
(EXISTING)

BUILDING DESIGN SERVICES
M. FAROOQ
6 Stock Close, Shawclough, Rochdale OL12 6BB
Tel: 01706 712231 Mob: 07967605763

PROPOSED SINGLE STOREY REAR EXTENSION
FOLLOWING DEMOLITION OF CONSERVATOY AT
16 ROCHBURY CLOSE BAMFORD ROCHDALE OL11 5JF

For: Mrs ANJUM SIDDIQUI
Elevation

Scale 1:100

A 1926/2