



Pershore - East Elevation - As Proposed
1 : 200

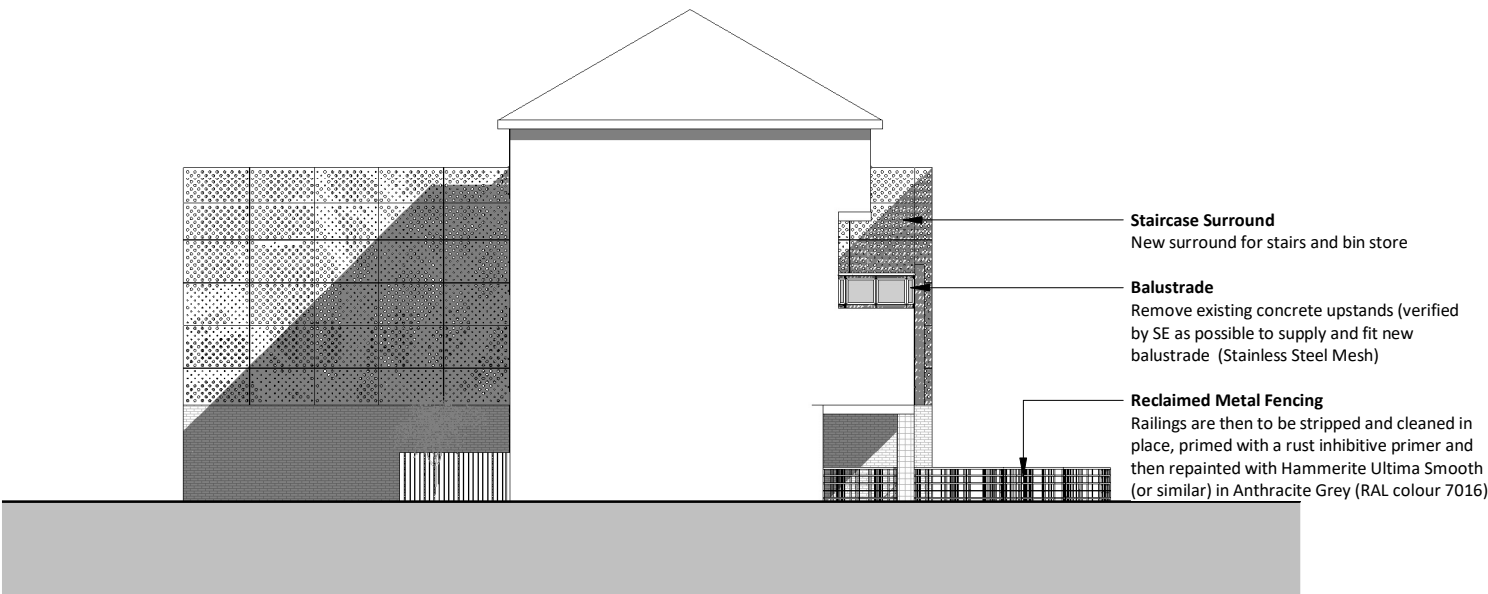


Pershore - North Elevation - As Proposed
1 : 200



Pershore - West Elevation - As Proposed
1 : 200

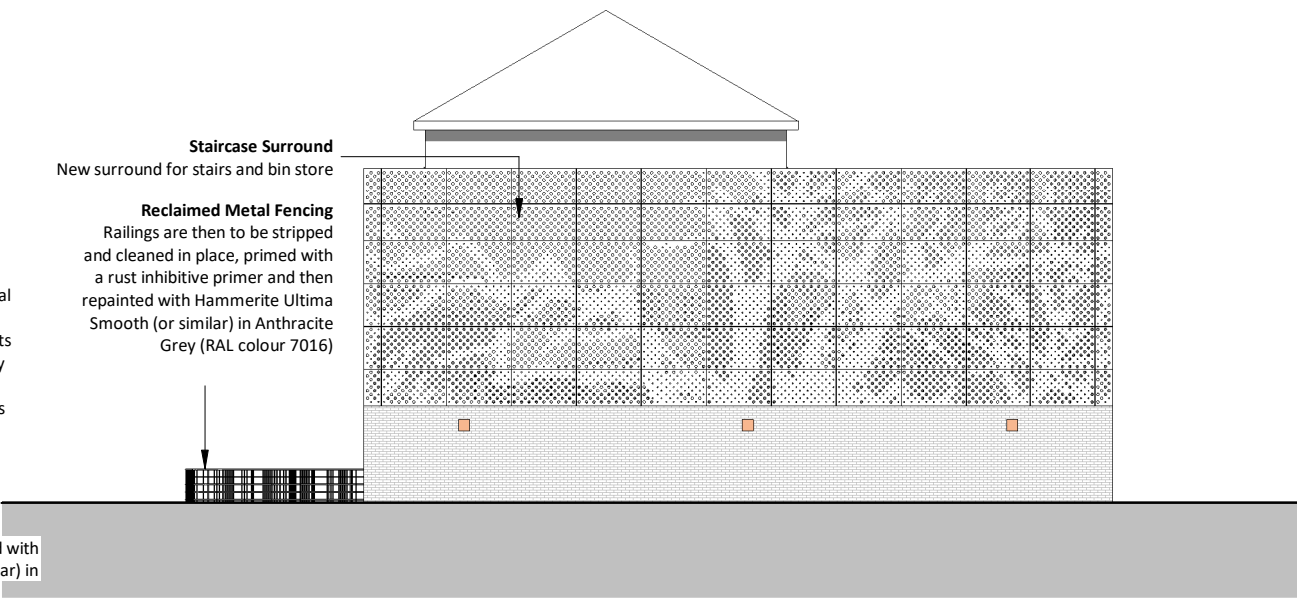

Pershore - South Elevation - As Proposed
1 : 200

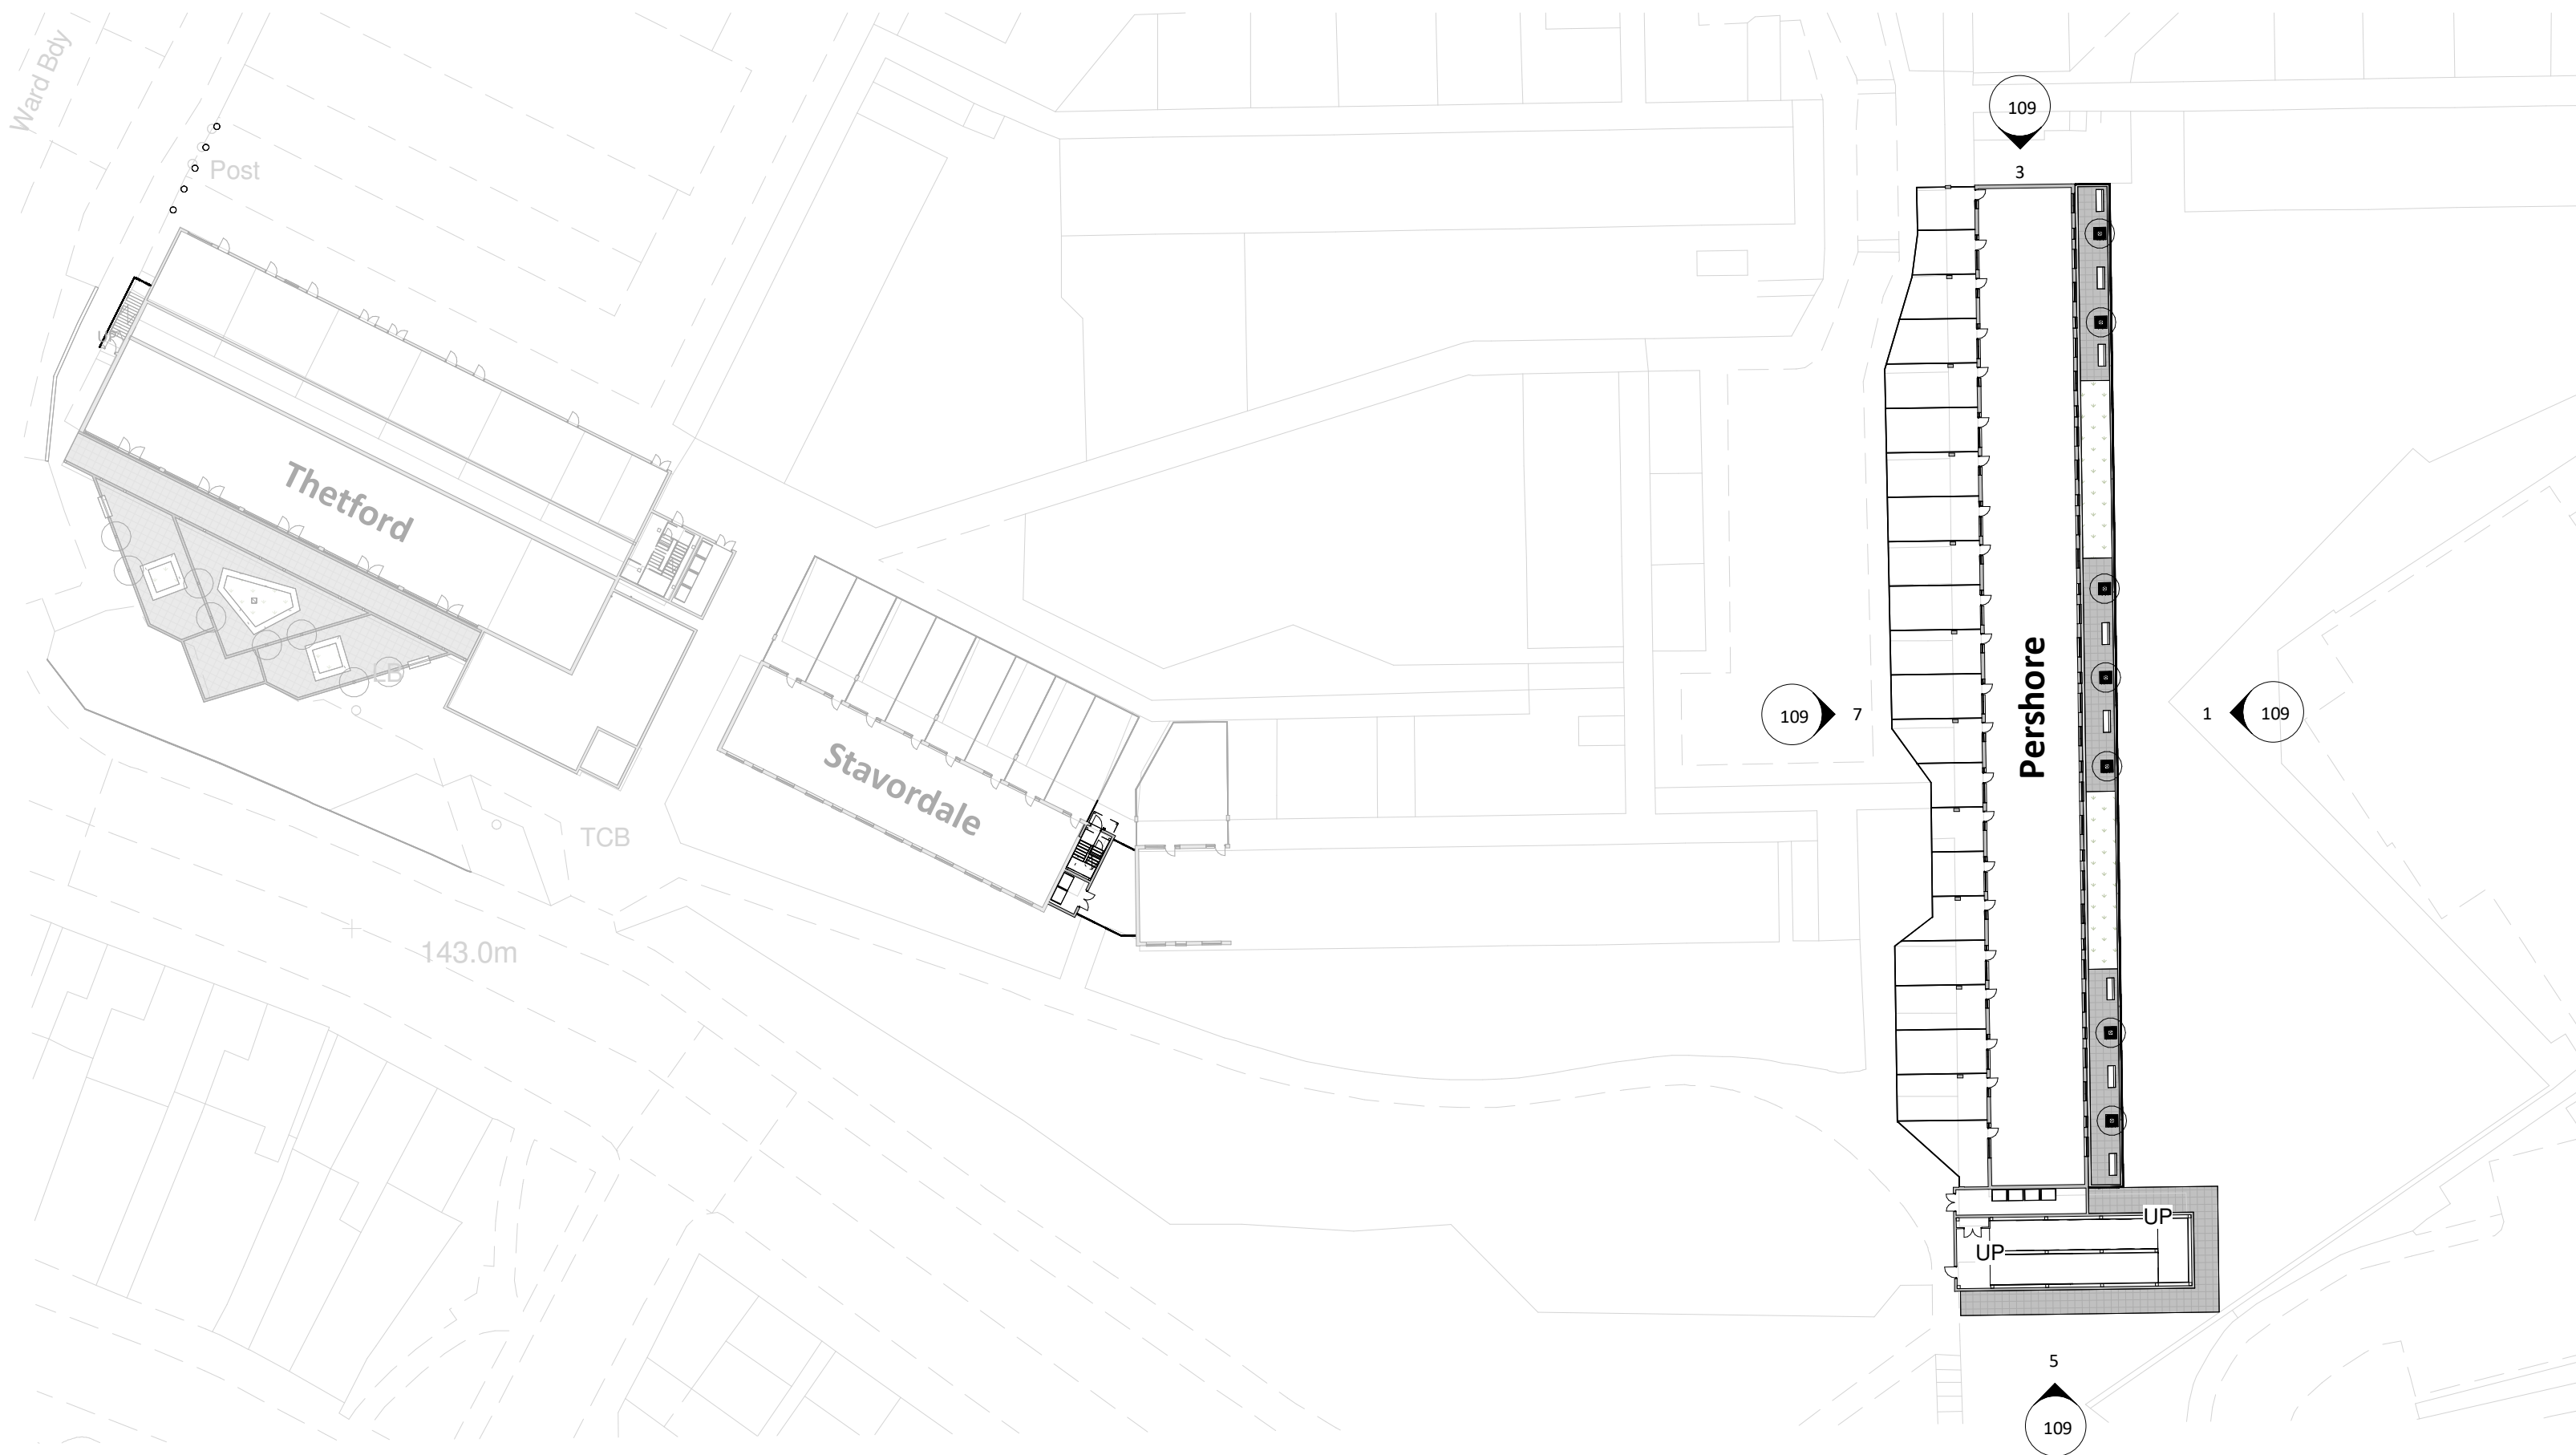

Location Plan - Pershore
1 : 500

1	19.10.22	AP	Drawing revised to increase the height of the proposed perforated aluminium panel system following Contractor's comments.
Rev	Date	Int	Description



CLIENT:
Rochdale Borough Housing

PROJECT:
LOWER FALINGE

DESCRIPTION:
Elevations as Proposed - Pershore Ph4

PURPOSE OF ISSUE:			
Planning			
DRAWN BY:	CHECKED	DATE:	SCALE @ A1:
AP	VS	30/06/23	As indicated
JOB NO:	STATUS CODE:	DRAWING NO:	REV
3749	S2	109	1
FILE IDENTIFIER:			
LF-BTP-00-E-DR-A-3749_109.1			

Elizabeth House 486 Didsbury Road Heaton Mersey Stockport SK4 3BS
0161 443 1221 info@bernardtaylor.co.uk www.btparchitects.co.uk

