

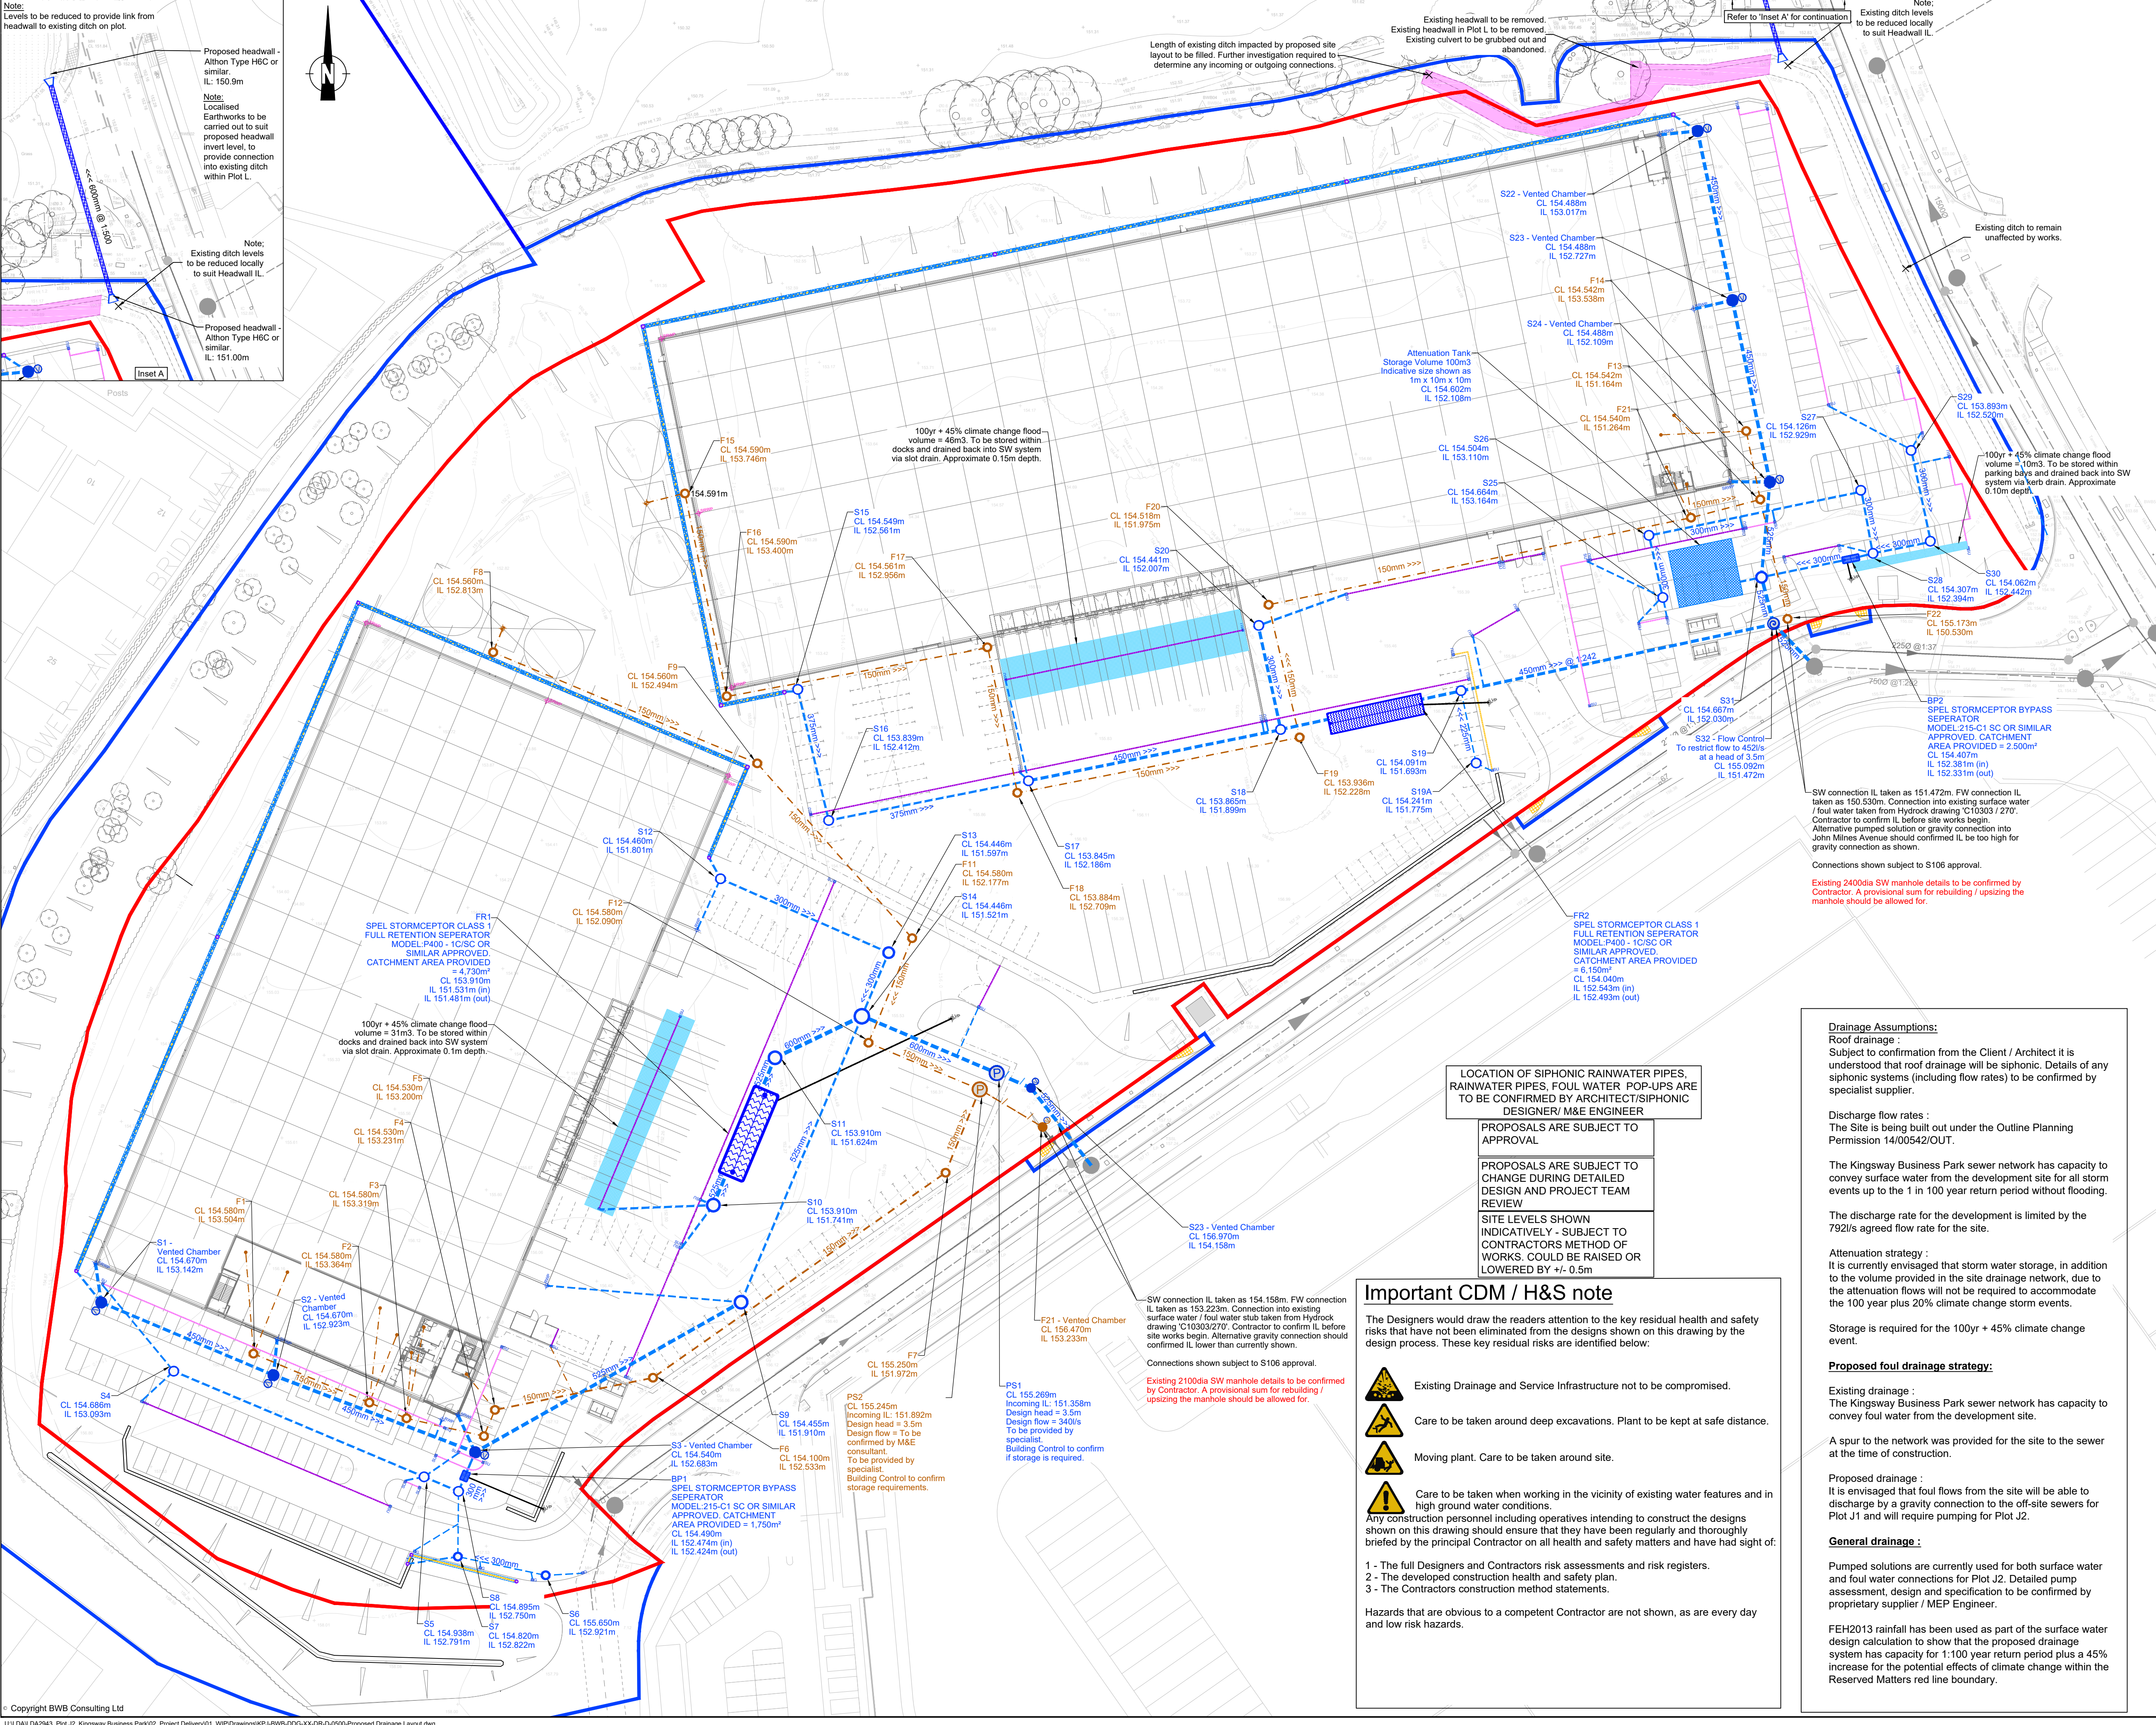


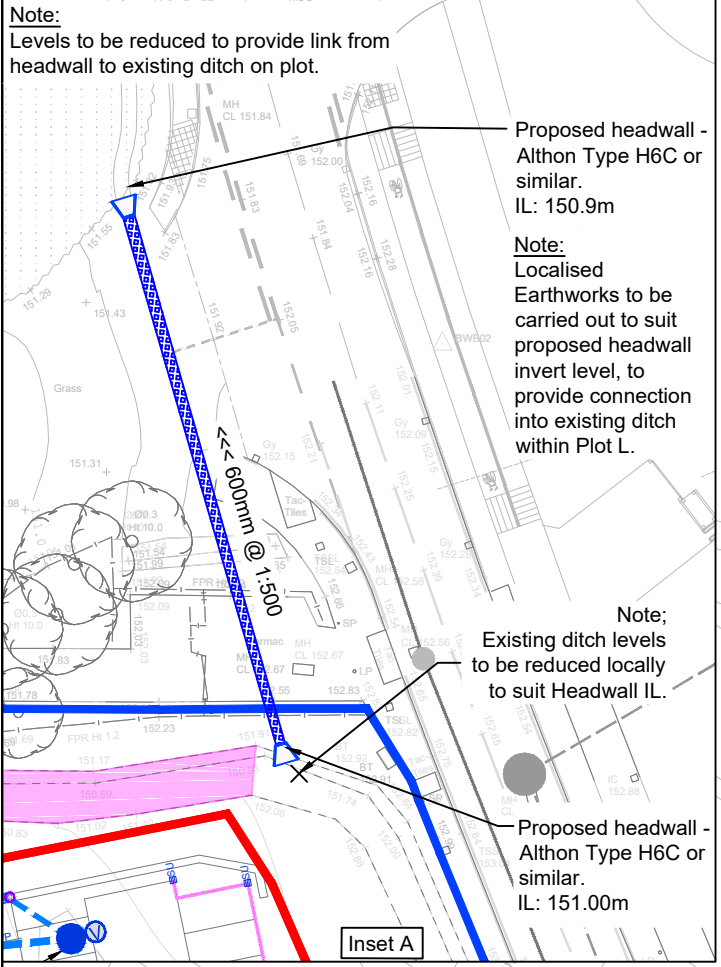

- ### Notes
- Do not scale this drawing. All dimensions must be checked/ verified on site. If in doubt ask.
 - This drawing is to be read in conjunction with all relevant architects, engineers and specialists drawings and specifications.
 - All dimensions in millimetres unless noted otherwise. All levels in metres unless noted otherwise.
 - Any discrepancies noted on site are to be reported to the engineer immediately.
 - For site plan refer to DIA Architecture drawing "2022-052_KPJ-DLA-JS-XX- DRA-90076_RevP01_SITE PLAN" dated 09.11.22.
 - For topographical survey refer to BWB drawings "KBP-BWB-00-ZZ-M3-G-001-Existing_Site_3D_Model" & dated 07/06/22.
 - For drainage notes refer to BWB drawing "KPJ-BWB-XX-XX-DR-D-0001_Civil Engineering Notes".

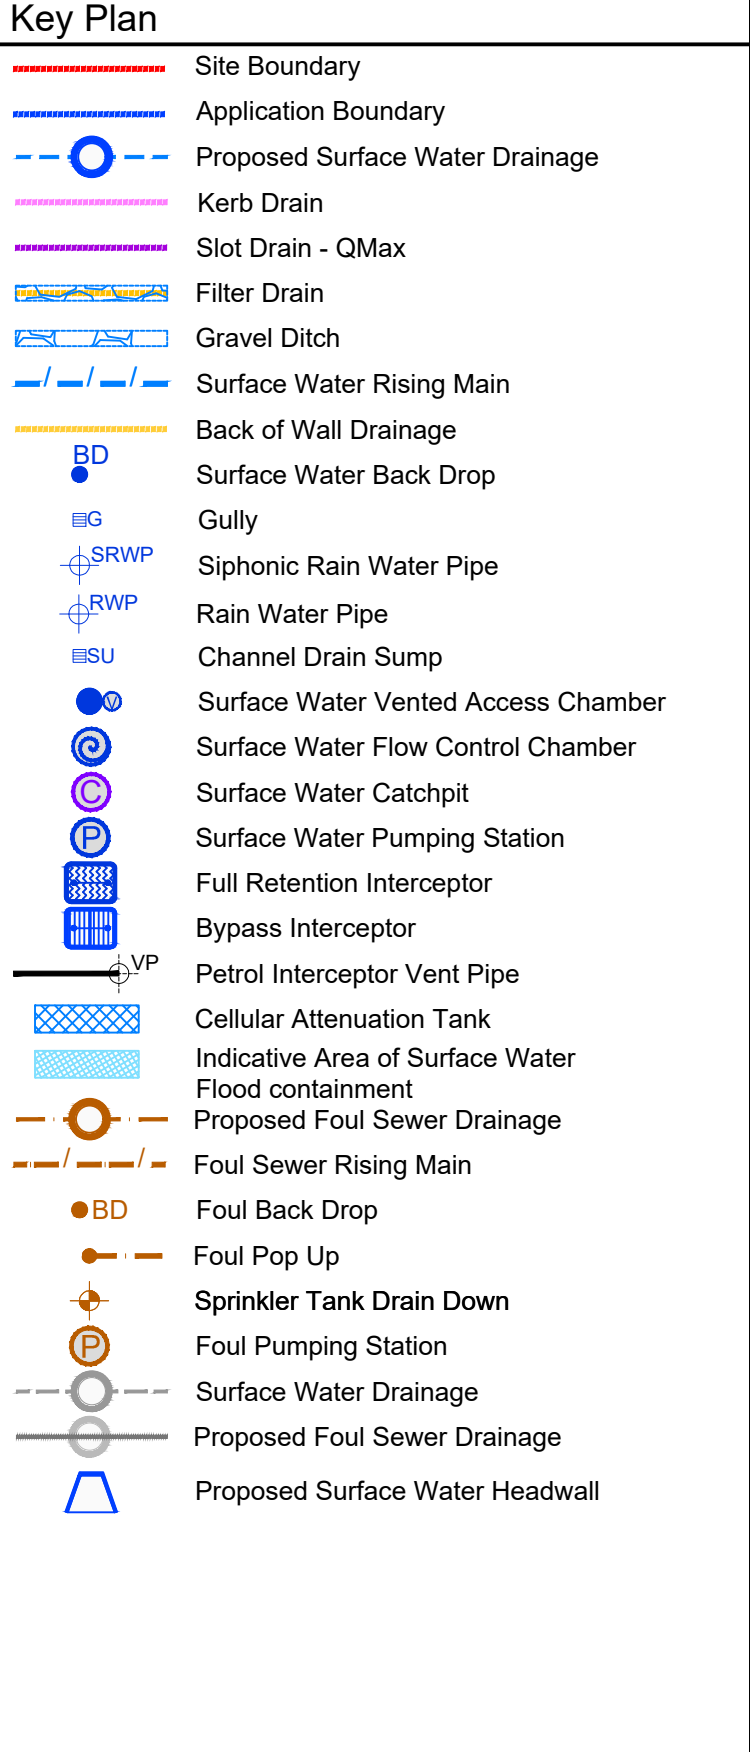

P05	06.12.22	Drainage layout updated to suit levels changes.	UK	JR
P04	01.12.22	For Planning Issue	UK	JR
T01	01.12.22	For Tender Issue	UK	JR
P03	21.07.22	Pumping storage requirement notes updated	JT	JR
P02	19.07.22	Bund drainage added	JT	JR
P01	15.07.22	For Planning	JT	JR
Rev	Date	Details of issue / revision	Drw	Rev

Issues & Revisions

BWB
CONSULTANCY | ENVIRONMENT
INFRASTRUCTURE | BUILDINGS

☐ Birmingham | 0121 233 3322
☐ Leeds | 0113 233 8000
☐ London | 020 7407 3879
☒ Manchester | 0161 233 4260
☐ Nottingham | 0115 924 1100
www.bwbconsulting.com

Client

Wilson Bowden

Project Title

Plot J2 Kingsway Business Park

Drawing Title			
Proposed Drainage Layout			
Drawing Status			
Drawn:	J Taylor	Reviewed:	J Roberts
BWB Ref:	LDA2943	Date:	July 22
Scale@A1:		1:500	
For Tender			
Project - Originator - Zone - Level - Type - Role - Number	Status	Rev	
KPJ-BWB-DGG-XX-DR-D-0500	S2	P05	