



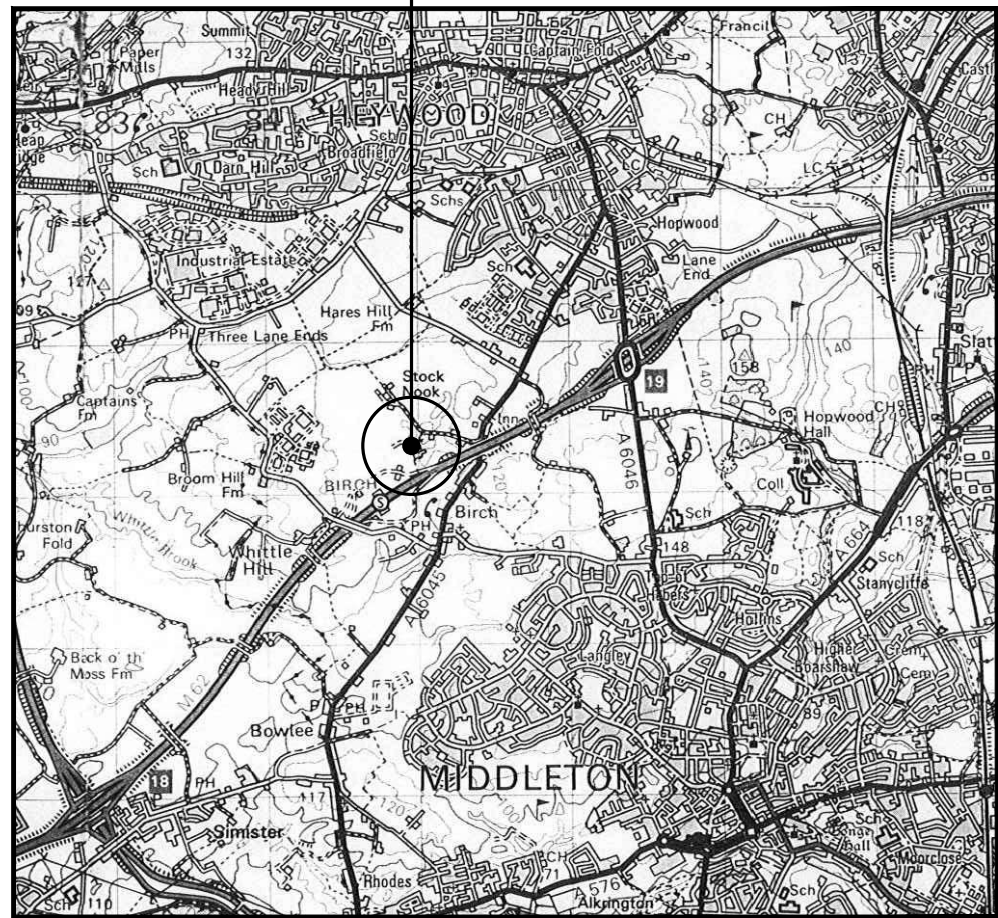


SITE LOCATION
(Scale 1:50000)

Ordnance Survey MAP extract based upon Landranger MAP series with the permission of the controller of Her Majesty's Stationery Office Crown copyright. All rights reserved. License no. ES100017753.

 


SITE PHOTOGRAPH

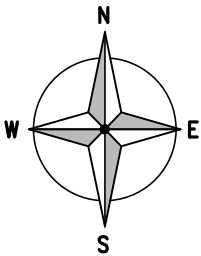

DETAILED SITE LOCATION
(Scale 1:2500)

Based upon Ordnance Survey MAP extract with the permission of the Controller of Her Majesty's Stationery Office. Crown copyright. All rights reserved. License no. ES100017753.

 

ALL DIMENSIONS ARE IN mm UNLESS NOTED OTHERWISE

N.G.R | E: 384921 N: 408266

DIRECTIONS TO SITE:

FROM JUNCTION 19 M62 TAKE THE A6046 TO HEYWOOD. TURN LEFT ONTO A6045 TO BIRCH. JUST BEFORE M62 MOTORWAY TURN RIGHT INTO DOCTOR FOLD LANE AND LEFT INTO LOWER WHITTLE FARM.

NOTES:

B	Site Location corrected on 1:50000 map. Demise Area added to 1:2500 map.	TC	MC	19.08.21
A	Issued for Approval	CT	DS	21.04.21
REV	MODIFICATION	BY	CH	DATE



CORNERSTONE - BEACON 3 UNWIND



Cell Name	Opt.
HEYWOOD SOUTH	A

Cell ID No		
CORNERSTONE	TEF	VF
12517125 E329535	092776	81074

Site Address / Contact Details



DOCTOR FOLD LANE
HEYWOOD
OLDHAM
OL10 2QE

Drawing Title: SITE LOCATION MAPS				
Purpose of issue: PLANNING				Dwg Rev:
Drawing Number: 100				B
Surveyed By: CT		Original Sheet Size: A3		Pack Issue:
Drawn: CT	Date: 21.04.21	Checked: DS	Date: 21.04.21	E

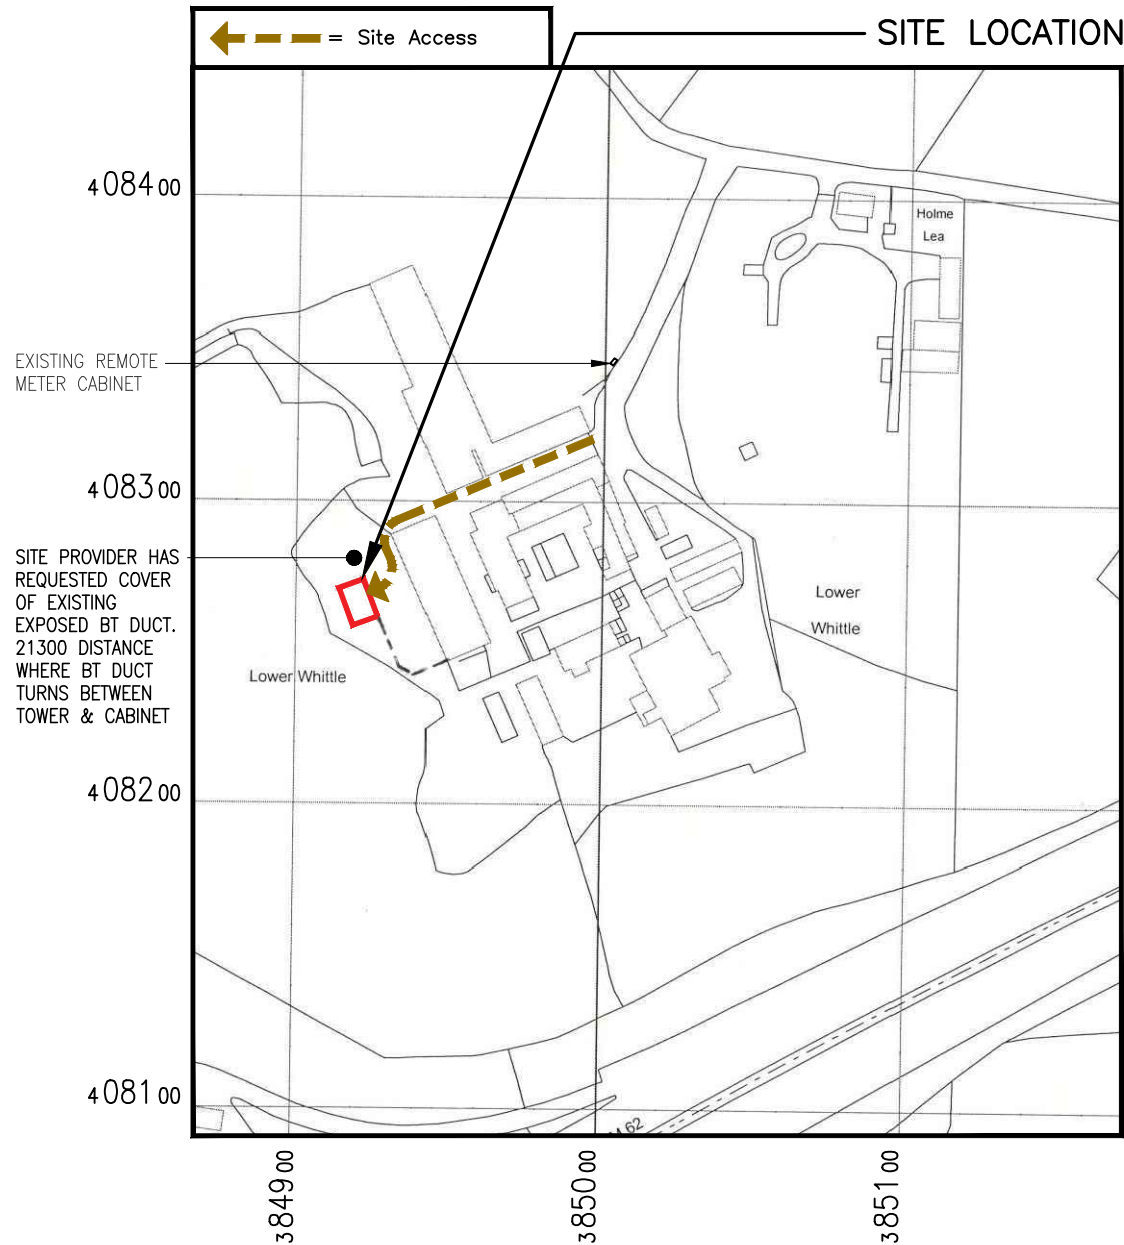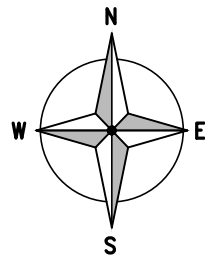


DETAILED SITE LOCATION
(Scale 1:2500)

Based upon Ordnance Survey MAP extract with the permission of the Controller of Her Majesty's Stationery Office.
Crown copyright. All rights reserved.
License no. ES100017753.

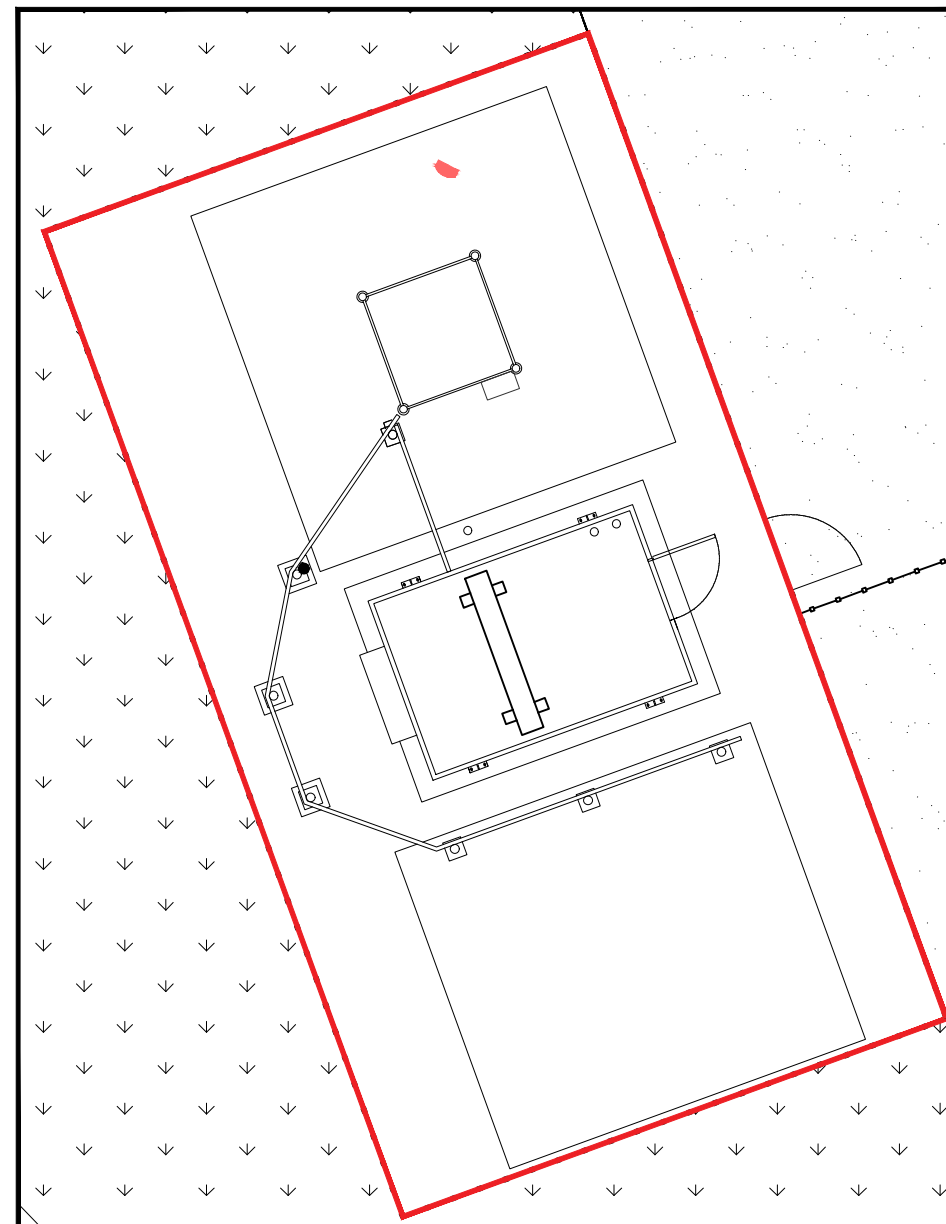 

DEMISE PLAN
(Scale 1:100)

 

ALL DIMENSIONS ARE IN mm UNLESS NOTED OTHERWISE

N.G.R. E: 384921 N: 408266

NOTES:

REV	MODIFICATION	BY	CH	DATE
A	Issued for Approval	CT	DS	21.04.21

CLARKE
telecom
Unit E, Madison Place, Northampton Road,
Manchester, M40 5AG
Tel: 0161 785 4500
Fax: 0161 785 4501
Web: www.clarke-telecom.com

O₂


CORNERSTONE - BEACON 3 UNWIND

Cell Name			Opt.
HEYWOOD SOUTH			A
Cell ID No			
CORNERSTONE	TEF	VF	
12517125 E329535	092776	81074	

Site Address / Contact Details

DOCTOR FOLD LANE
HEYWOOD
OLDHAM
OL10 2QE

Drawing Title: LEASE DRAWING				
Purpose of issue: PLANNING				Dwg Rev:
Drawing Number: 101				A
Surveyed By: CT		Original Sheet Size: A3		Pack Issue:
Drawn: CT	Date: 21.04.21	Checked: DS	Date: 21.04.21	E

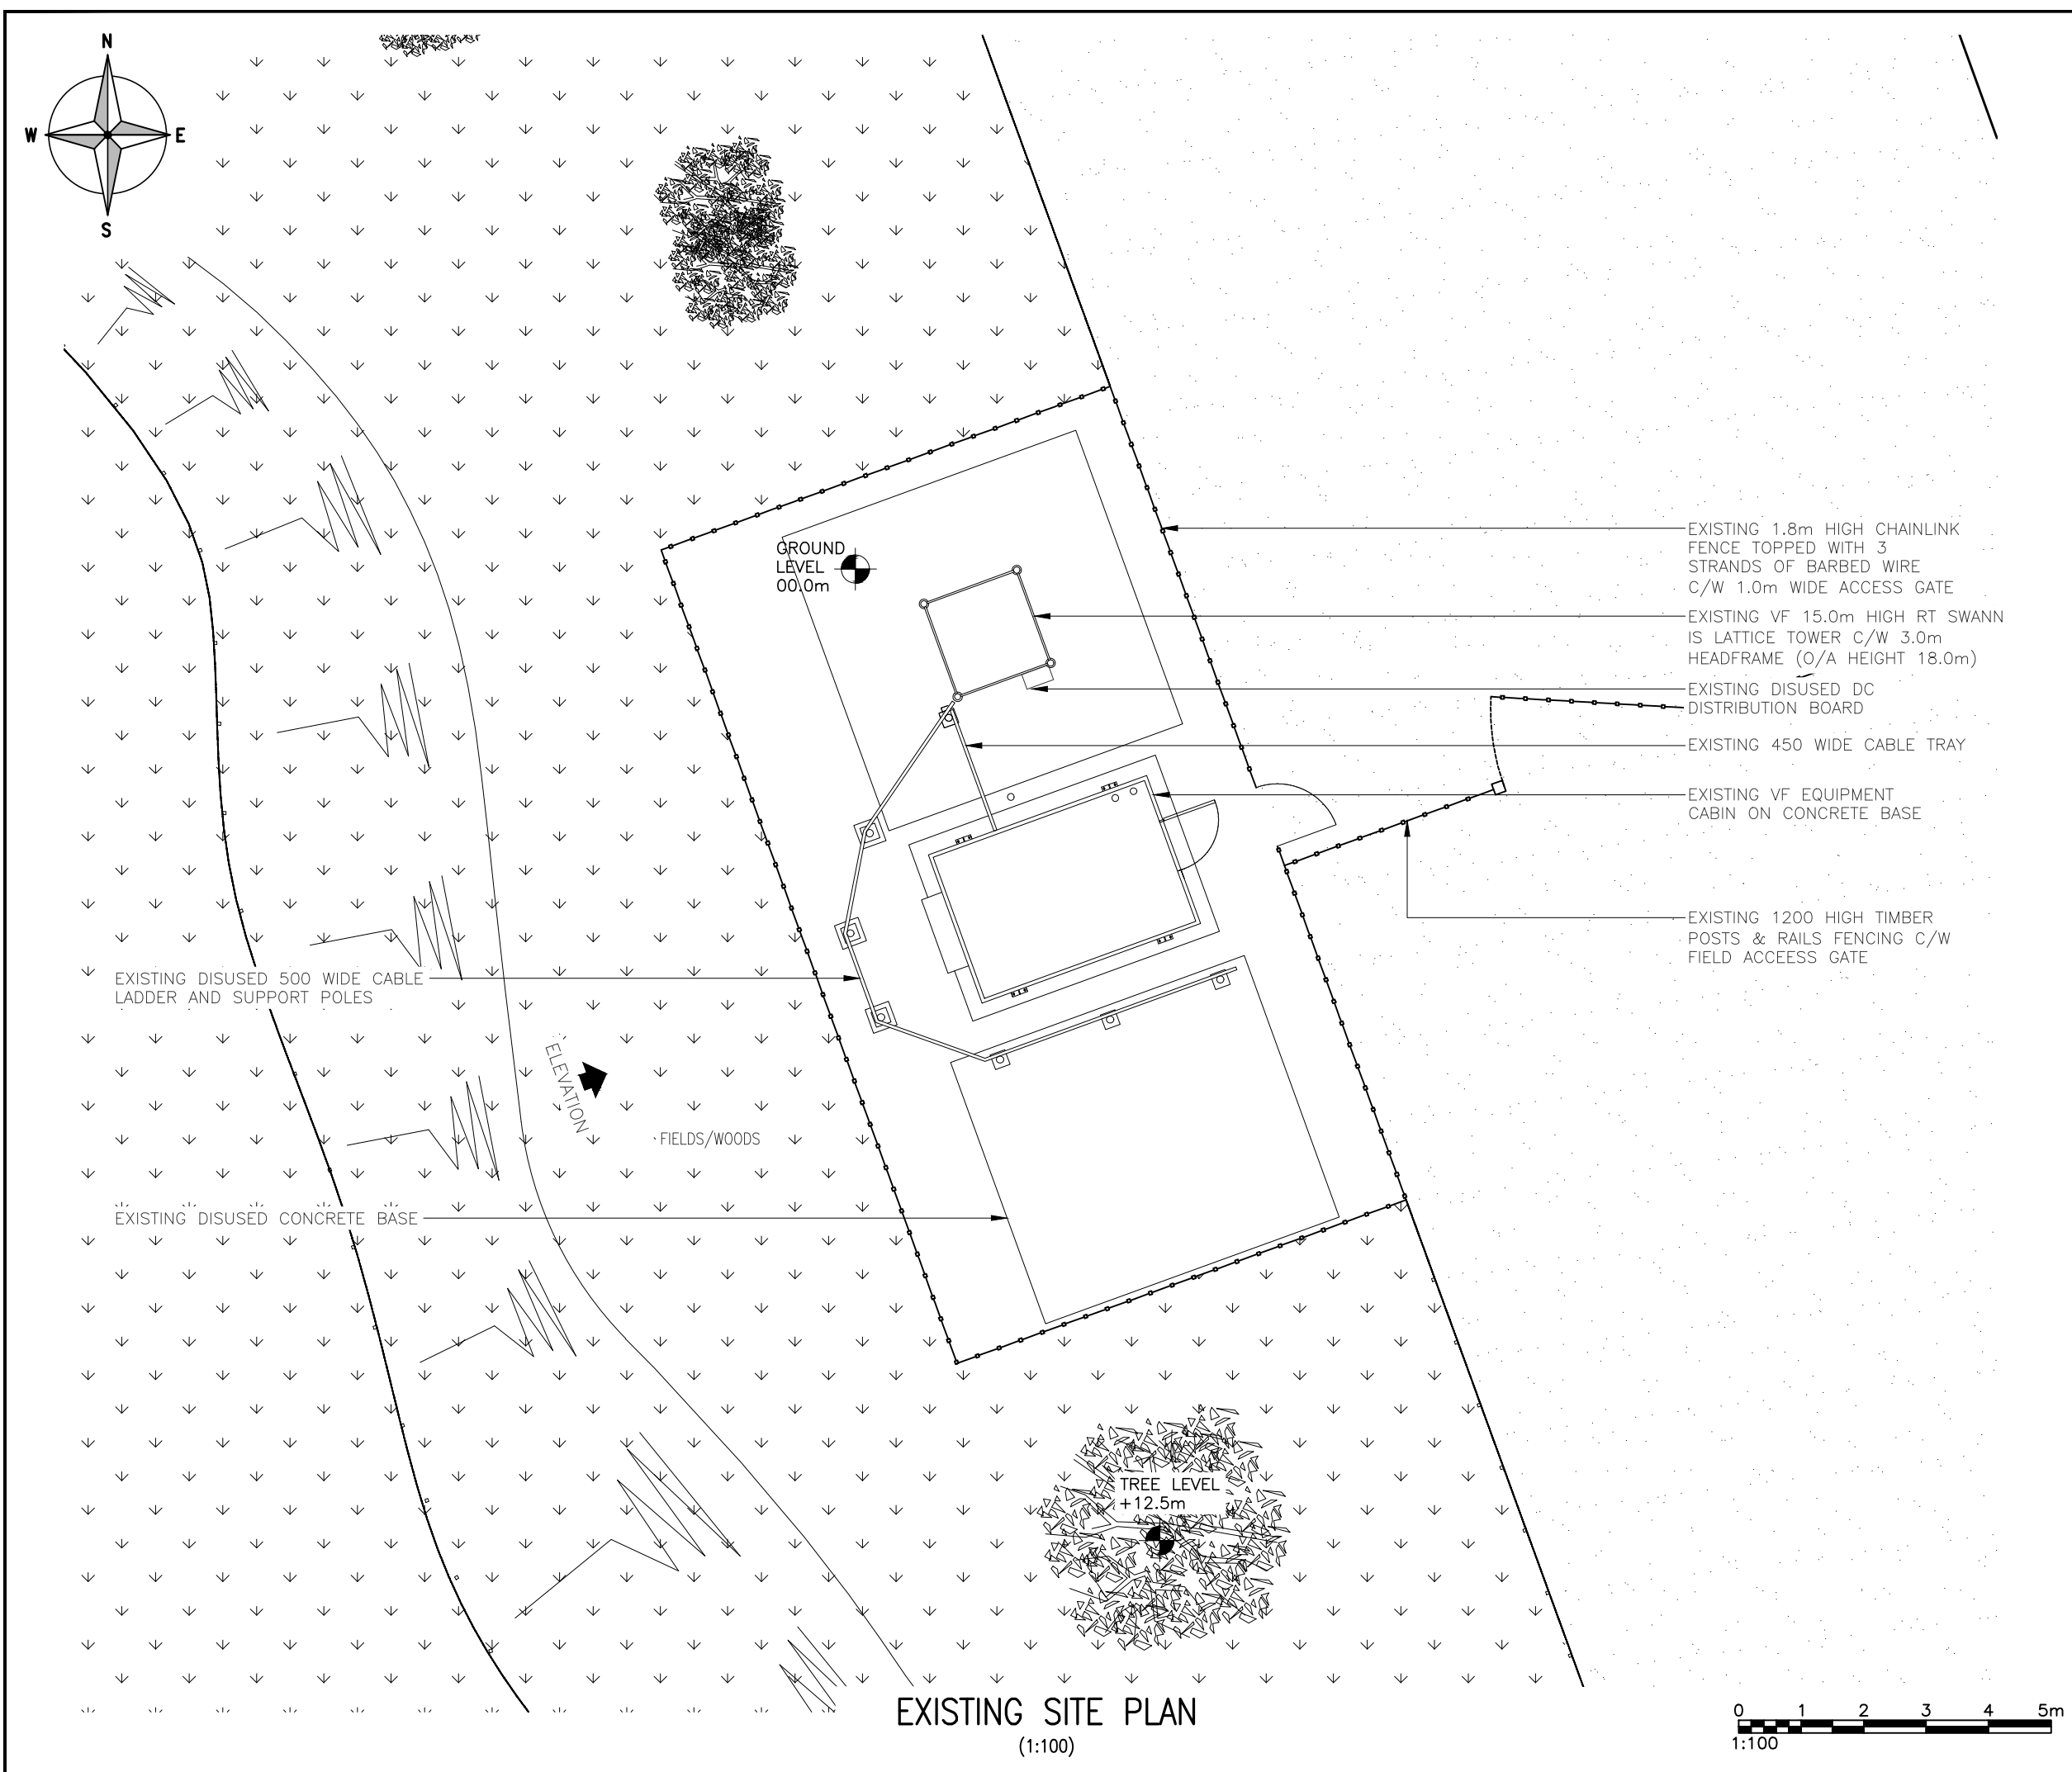

ALL DIMENSIONS ARE IN mm UNLESS NOTED OTHERWISE

N.G.R E: 384921 N: 408266

NOTES:


A	Issued for Approval	CT	DS	21.04.21
REV	MODIFICATION	BY	CH	DATE


Unit E, Madison Place, Northampton Road,
Manchester, M40 5AG
Tel: 0161 785 4500
Fax: 0161 785 4501
Web: www.clarke-telecom.com

CORNERSTONE - BEACON 3 UNWIND

Cell Name			Opt.
HEYWOOD SOUTH			A
Cell ID No			
CORNERSTONE	TEF	VF	
12517125 E329535	092776	81074	
Site Address / Contact Details			
DOCTOR FOLD LANE HEYWOOD OLDHAM OL10 2QE			
Drawing Title: EXISTING SITE PLAN			
Purpose of issue: PLANNING			Dwg Rev:
Drawing Number: 200			A
Surveyed By: CT		Original Sheet Size: A3	Pack Issue:
Drawn: CT	Date: 21.04.21	Checked: DS	Date: 21.04.21 E

EXISTING SITE PLAN
(1:100)

 

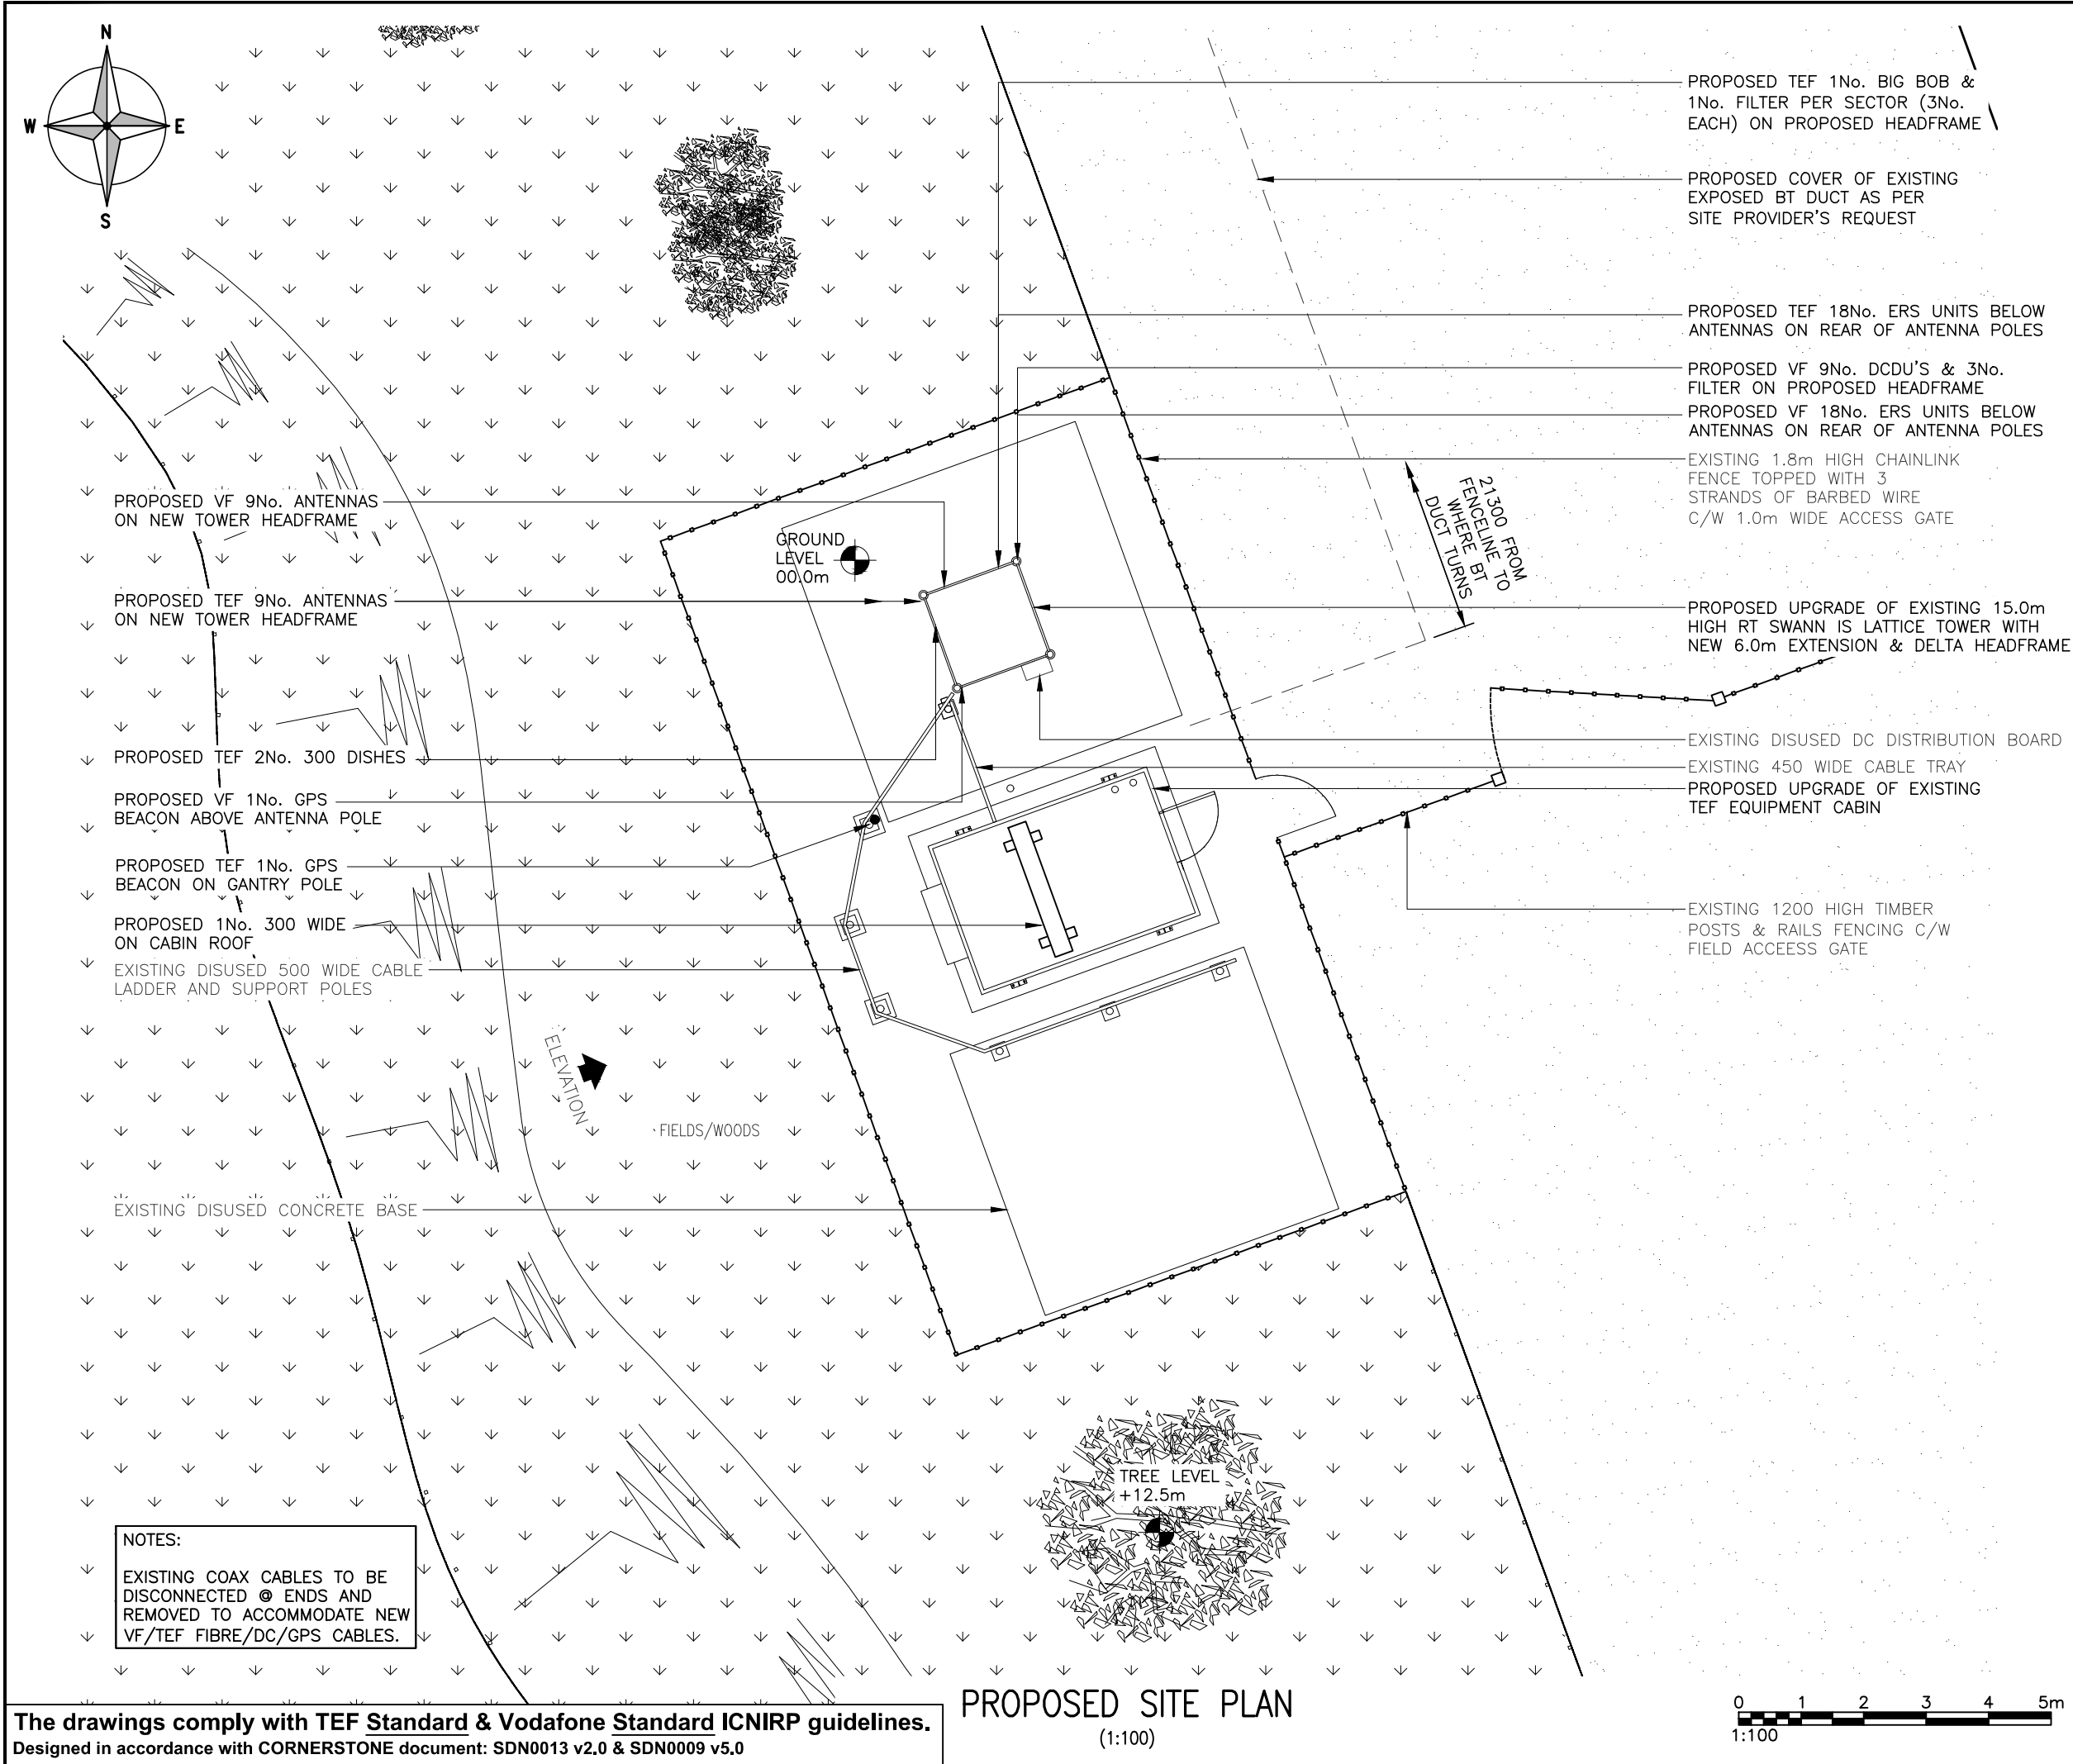

ALL DIMENSIONS ARE IN mm UNLESS NOTED OTHERWISE

N.G.R E: 384921 N: 408266

NOTES:

NOTES:

PROPOSED REMOVAL & REPLACEMENT OF EXISTING HEADFRAME WITH NEW BESPOKE 1S 6.0m EXTENSION C/W BESPOKE 1S DELTA HEADFRAME.

D	Tower extension increased from 5m to 6m	GJ	EH	06.02.23
C	Tower Extension Amended	CS	EH	29.11.22
B	Tower Height Updated	KS	MC	22.11.21
A	Issued for Approval	CT	DS	21.04.21

REV	MODIFICATION	BY	CH	DATE

CLARKE telecom

Unit E, Madison Place, Northampton Road,
Manchester, M40 5AG
Tel: 0161 785 4500
Fax: 0161 785 4501
Web: www.clarke-telecom.com

O₂

CORNERSTONE - BEACON 3 UNWIND

Cell Name		Opt.
HEYWOOD SOUTH		A

Cell ID No		
CORNERSTONE	TEF	VF
12517125 E329535	092776	81074

Site Address / Contact Details

DOCTOR FOLD LANE
HEYWOOD
OLDHAM
OL10 2QE

Drawing Title: PROPOSED SITE PLAN

Purpose of issue: PLANNING		Dwg Rev:
Drawing Number: 201		D

Surveyed By: CT		Original Sheet Size: A3		Pack Issue:
Drawn: CT	Date: 21.04.21	Checked: DS	Date: 21.04.21	E

The drawings comply with TEF Standard & Vodafone Standard ICNIRP guidelines.
Designed in accordance with CORNERSTONE document: SDN0013 v2.0 & SDN0009 v5.0

EXISTING 6No. VF ANTENNAS

EXISTING VF 1No. DISH

TREES LEVEL
+12.5m A.G.L.

TOP OF EXISTING ANTENNAS
+18.2m A.G.L.

TOP OF EXISTING ANTENNAS
+17.9m A.G.L.

U/S OF EXISTING ANTENNAS
+15.9m A.G.L.

U/S OF EXISTING ANTENNAS
+15.7m A.G.L.

U/S OF EXISTING DISH
+15.0m A.G.L.

ROOF LEVEL
+9.0m A.G.L.

EXISTING VF 15.0m HIGH RT SWANN
IS LATTICE TOWER C/W 3.0m
HEADFRAME (O/A HEIGHT 18.0m)


EXISTING 450 WIDE CABLE TRAY

EXISTING 1.8m HIGH CHAINLINK
FENCE TOPPED WITH 3
STRANDS OF BARBED WIRE
C/W 1.0m WIDE ACCESS GATE

G.L.

EXISTING SITE ELEVATION
(1:100)

EXISTING TEF EQUIPMENT
CABIN ON CONCRETE BASE

 

ALL DIMENSIONS ARE IN mm UNLESS NOTED OTHERWISE

N.G.R E: 384921 N: 408266

NOTES:

A	Issued for Approval	CT	DS	21.04.21
REV	MODIFICATION	BY	CH	DATE



Unit E, Madison Place, Northampton Road,
Manchester, M40 5AG
Tel: 0161 785 4500
Fax: 0161 785 4501
Web: www.clarke-telecom.com



CORNERSTONE - BEACON 3 UNWIND

Cell Name	Opt.
HEYWOOD SOUTH	A

Cell ID No		
CORNERSTONE	TEF	VF
12517125 E329535	092776	81074

Site Address / Contact Details		
DOCTOR FOLD LANE HEYWOOD OLDHAM OL10 2QE		

Drawing Title: EXISTING SITE ELEVATION				
Purpose of issue: PLANNING				Dwg Rev:
Drawing Number: 300				A
Surveyed By: CT		Original Sheet Size: A3		Pack Issue:
Drawn: CT	Date: 21.04.21	Checked: DS	Date: 21.04.21	E

PROPOSED VF 1No. GPS
MODULE ABOVE ANTENNA POLE

PROPOSED VF 9No. ANTENNAS
ON NEW TOWER HEADFRAME

TOP OF PROPOSED TEF & VF ANTENNAS
+21.00m A.G.L.

U/S OF PROPOSED TEF & VF ANTENNAS
+20.20m A.G.L.

U/S OF PROPOSED TEF & VF ANTENNAS
+19.70m A.G.L.

U/S OF PROPOSED TEF & VF ANTENNAS
+18.90m A.G.L.

PROPOSED VF 18No. ERS UNITS BELOW
ANTENNAS ON PROPOSED HEADFRAME.
PROPOSED VF 9No. DCDU'S & 3No.
FILTER ON PROPOSED HEADFRAME

PROPOSED 2No. TEF & 1No. VF
ø300 DISHES MOUNTED ON
HEADFRAME SUPPORT POLES

C/L OF EXISTING VF ø300 DISH (VD1)
+15.00m A.G.L.

EXISTING VF 1No. DISH

TREES LEVEL +12.5m A.G.L.

ROOF LEVEL
+12.5m A.G.L.

EXISTING 1.8m HIGH CHAINLINK
FENCE TOPPED WITH 3
STRANDS OF BARBED WIRE
C/W 1.0m WIDE ACCESS GATE

PROPOSED SITE ELEVATION
(1:100)

NOTES:

EXISTING COAX CABLES TO BE
DISCONNECTED @ ENDS AND
REMOVED TO ACCOMMODATE NEW
VF/TEF FIBRE/DC/GPS CABLES.

PROPOSED TEF 9No. ANTENNAS
ON NEW TOWER HEADFRAME

PROPOSED TEF 18No. ERS
UNITS BELOW ANTENNAS ON
PROPOSED HEADFRAME

PROPOSED TEF 1No. BIG BOB &
1No. FILTER PER SECTOR (3No.
EACH) ON PROPOSED HEADFRAME

C/L OF PROPOSED TEF & VF ø300 DISHES (TD1/TD2/VD2)
+17.00m A.G.L.

PROPOSED BESPOKE 1S 6.00m
EXTENSION C/W BESPOKE 1S
DELTA HEADFRAME


PROPOSED UPGRADE OF EXISTING
15.0m HIGH RT SWANN IS
(LATTICE TOWER WITH NEW 6.0m
EXTENSION & DELTA HEADFRAME
(NEW O/A HEIGHT = 21.0m)

PROPOSED TEF 1No. GPS
MODULE ON GANTRY POLE

EXISTING 450 WIDE CABLE TRAY

PROPOSED VF/TEF 1No. 300
WIDE ON CABIN ROOF

PROPOSED UPGRADE OF EXISTING
TEF EQUIPMENT CABIN

 

ALL DIMENSIONS ARE IN mm UNLESS NOTED OTHERWISE

N.G.R E: 384921 N: 408266

NOTES:

PROPOSED REMOVAL & REPLACEMENT OF
EXISTING HEADFRAME WITH NEW BESPOKE
1S 6.0m EXTENSION C/W BESPOKE 1S
DELTA HEADFRAME.

REV	MODIFICATION	BY	CH	DATE
D	Tower extension increased from 5m to 6m	GJ	EH	06.02.23
C	Tower Extension Amended	CS	EH	29.11.22
B	Tower Height Updated	KS	MC	22.11.21
A	Issued for Approval	CT	DS	21.04.21

Unit E, Madison Place, Northampton Road,
Manchester, M40 5AG
Tel: 0161 785 4500
Fax: 0161 785 4501
Web: www.clarke-telecom.com

CORNERSTONE - BEACON 3 UNWIND

Cell Name		Opt.
HEYWOOD SOUTH		A
Cell ID No		
CORNERSTONE	TEF	VF
12517125 E329535	092776	81074

Site Address / Contact Details

DOCTOR FOLD LANE
HEYWOOD
OLDHAM
OL10 2QE

Drawing Title: PROPOSED SITE ELEVATION				
Purpose of issue: PLANNING				Dwg Rev:
Drawing Number: 301				D
Surveyed By: CT		Original Sheet Size: A3		Pack Issue:
Drawn: CT	Date: 21.04.21	Checked: DS	Date: 21.04.21	E