




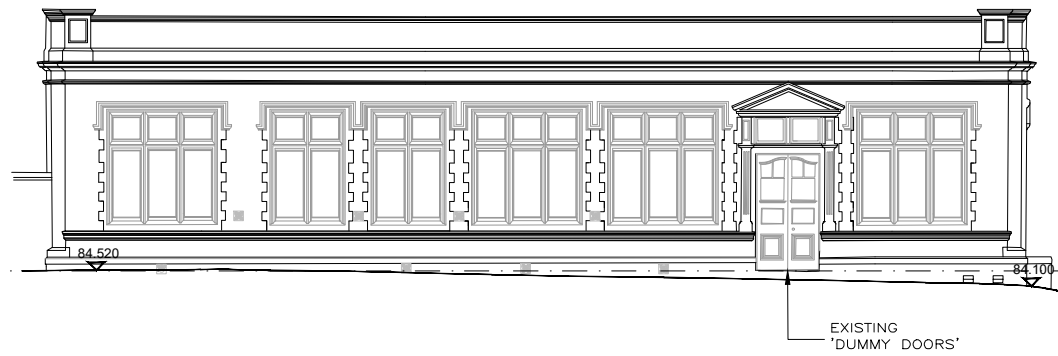


NORTH EAST ELEVATION

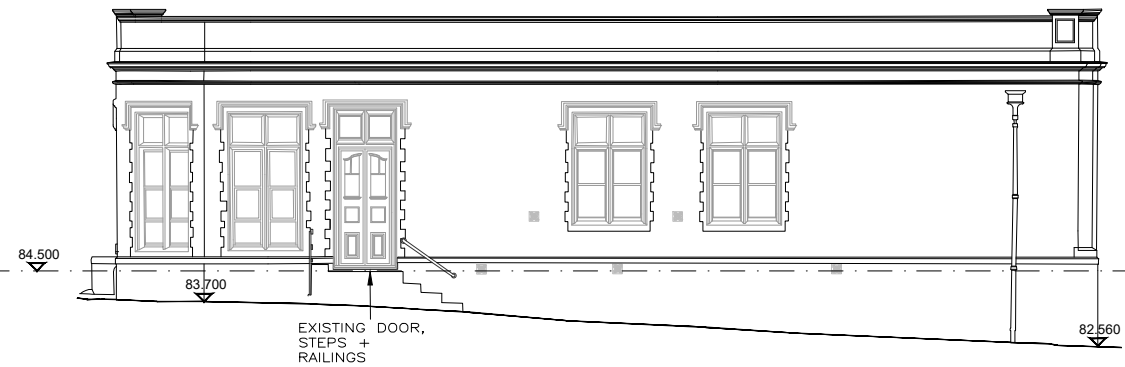



SOUTH WEST ELEVATION

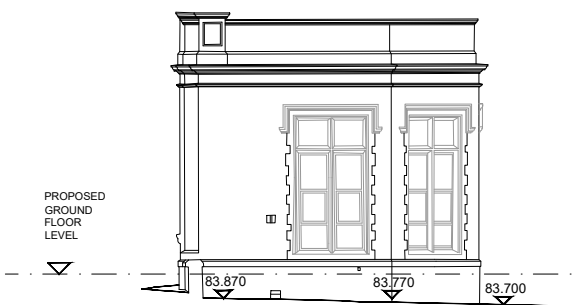

NORTH WEST ELEVATION

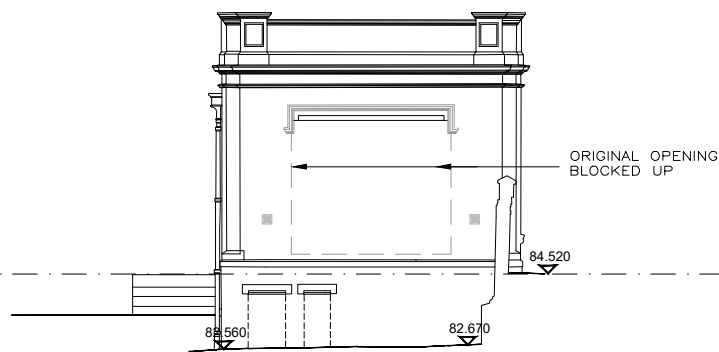

SOUTH EAST ELEVATION

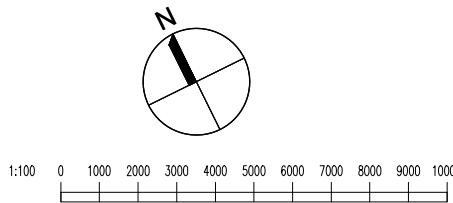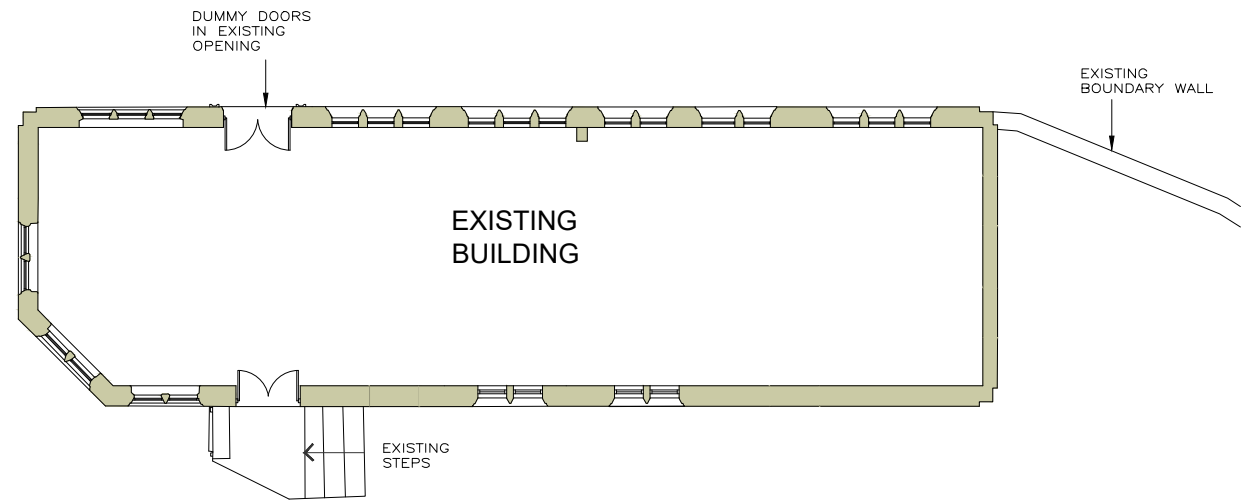

			DRAWING ISSUE STATUS		Notes : ■ Dimensions are to be checked on site before fabrication and construction ■ Any discrepancies are to be immediately notified to the architects ■ Structural measurements are to be taken from the structural engineers drawings ■ Do not scale ■ Copyright reserved by GMA	GMA ARCHITECTURE Architects and Designers UK House 82 Heath Road Twickenham TW1 4BA Telephone 020 8891 5959 Fax 020 8607 9933 Email enquiries@gmaarchitecture.co.uk www.gmaarchitecture.co.uk	Client KAM LEI FONG LTD		Drawing EXISTING Plan and Elevations					
			PLANNING				Project WARWICK MILL - THE LODGE MIDDLETON MANCHESTER		Scale 1:100@A1	Date June 23	Drawn by MD	Checked IL		
REV	DESCRIPTION	DATE					Type 277/01		Client LO-EX 101		Revision			