


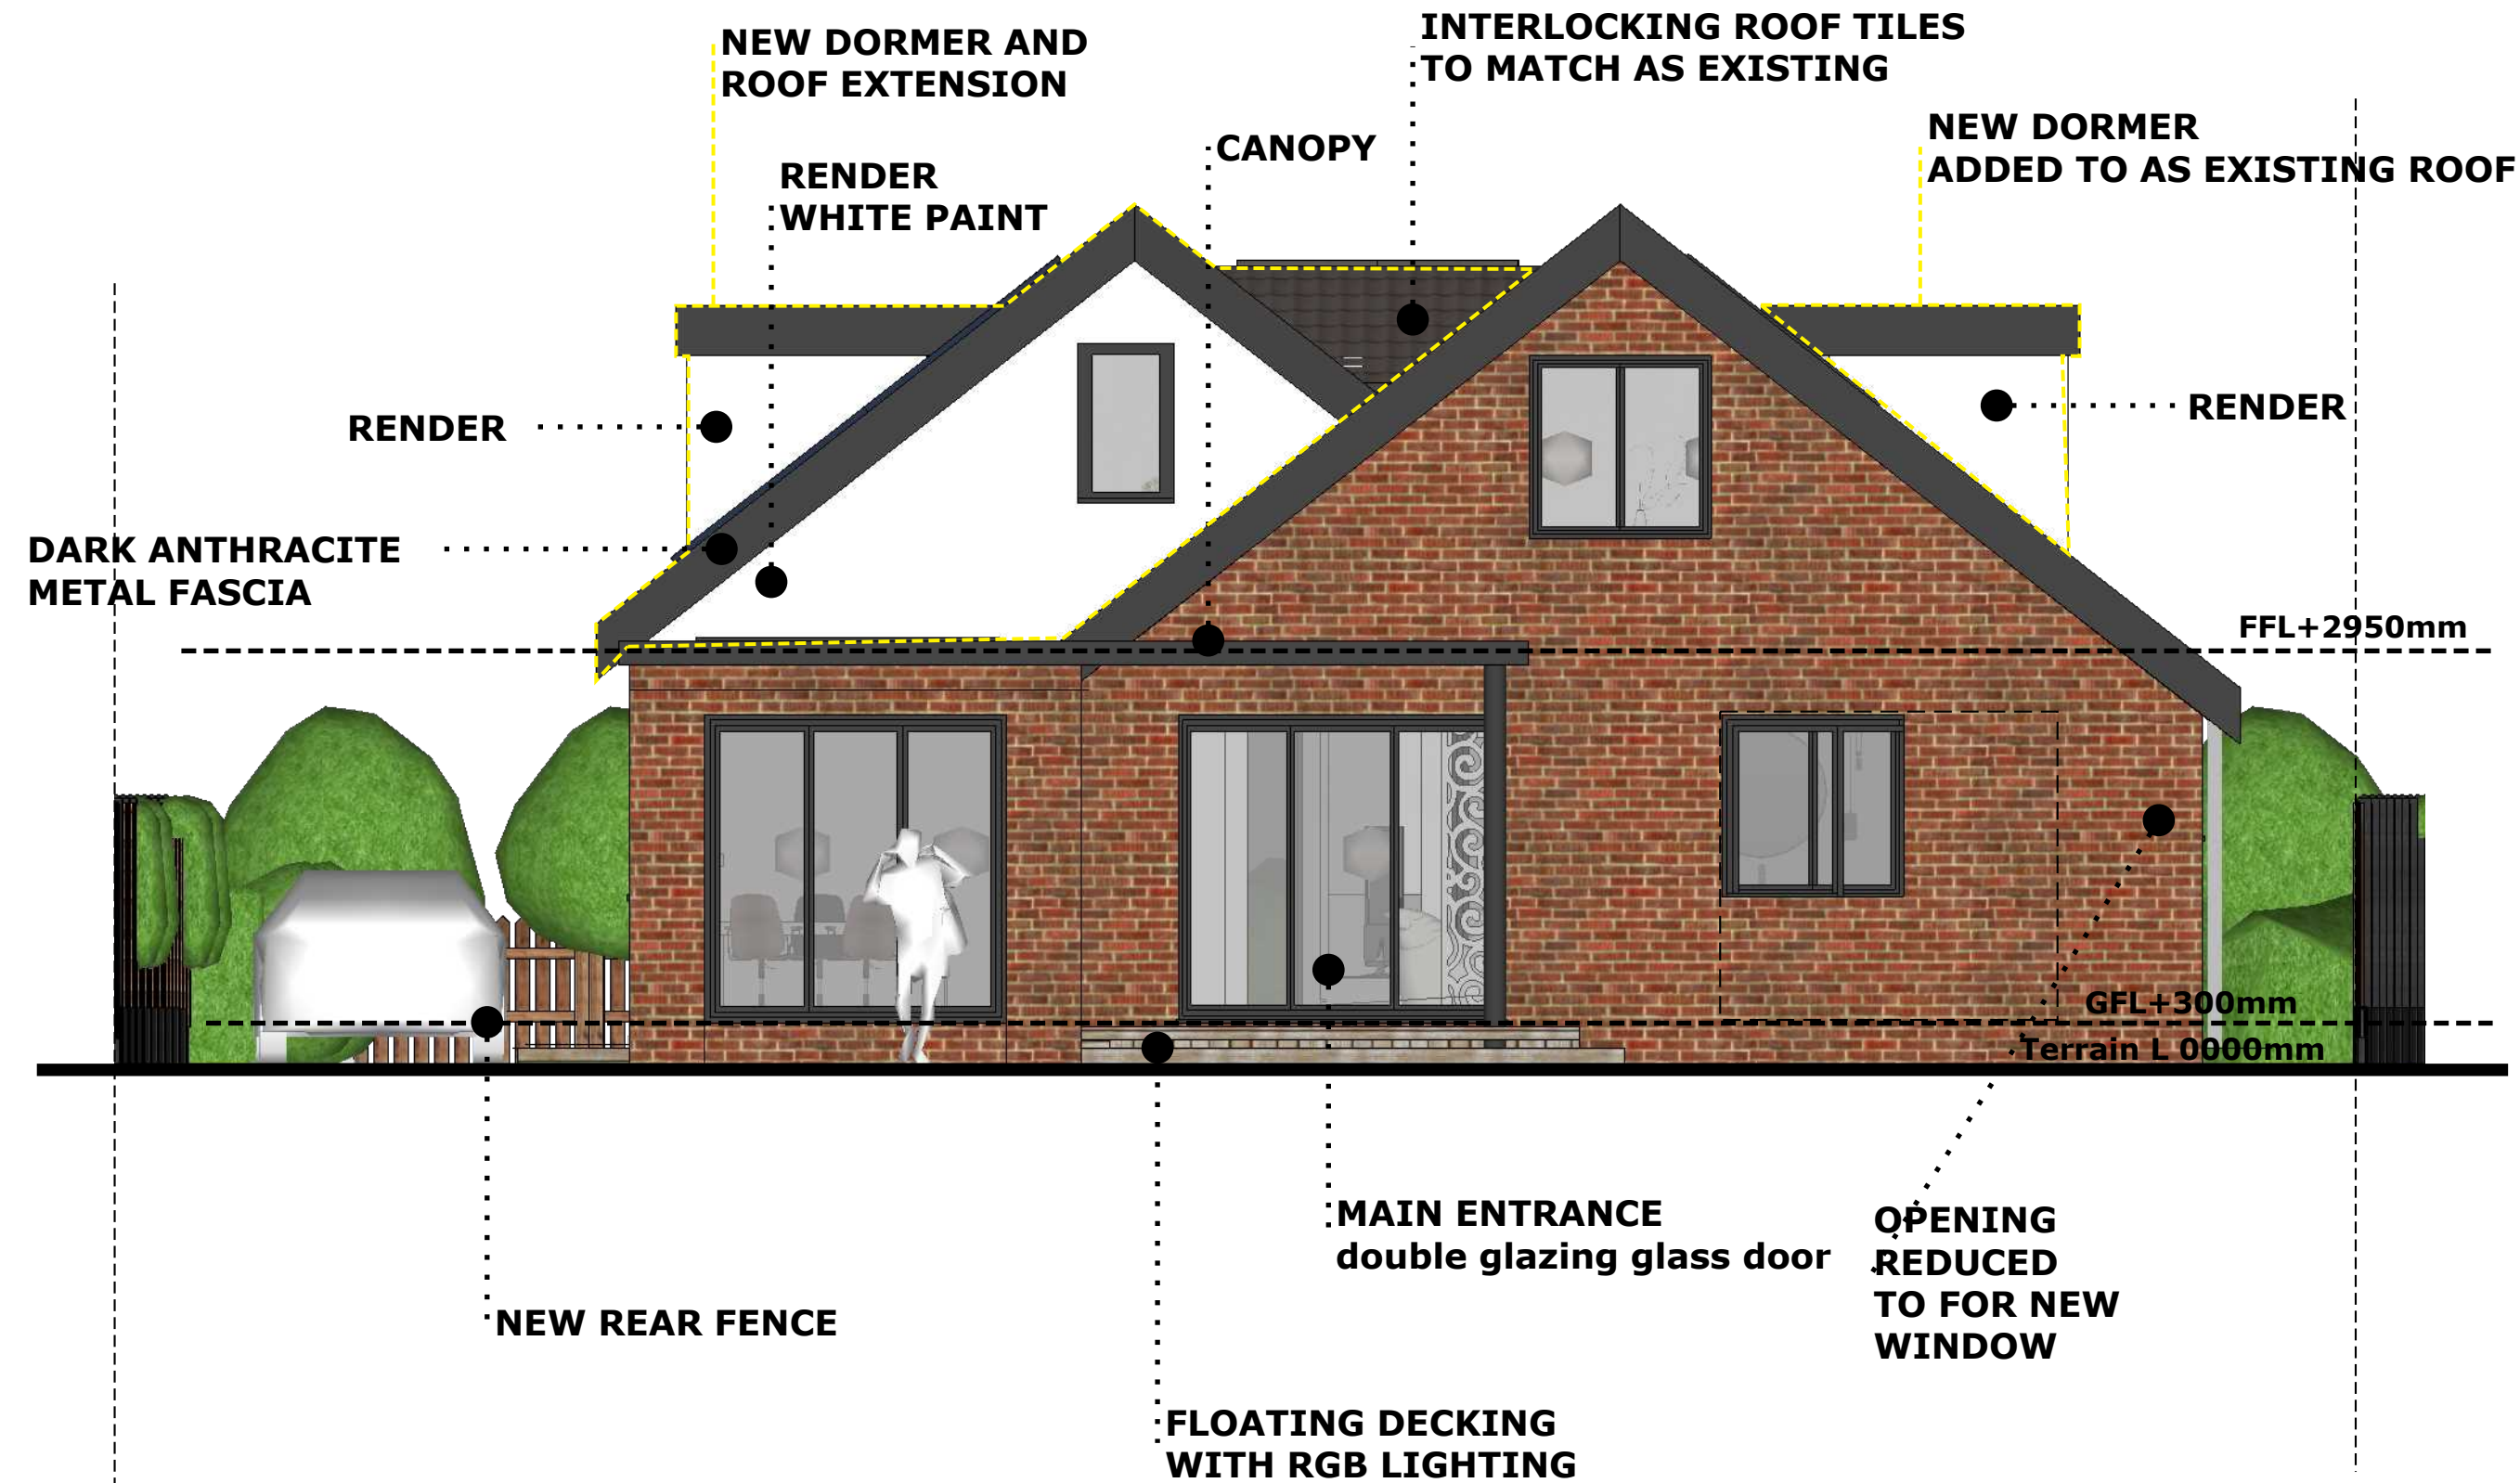

FRONT ELEVATION AS PROPOSED

Spazio Ltd

Project:
Bungalow roof remodelling, garage conversion and
double rear extension
95 MARLAND FOLD, Rochdale OL11 4RF

1A Churchwood Road
M20 1AY
Didsbury
Manchester
United Kingdom

Date: May23	Drawn by: EJG	Checked by:
Scale: 1:50@A3	drawing 011	Rev: SEPT23 .1b

info@spaziolt.com
www.spaziolt.com