



PROPOSED BASEMENT FLOOR PLAN
scale 1:50 @ A1 (1:100 @ A3)

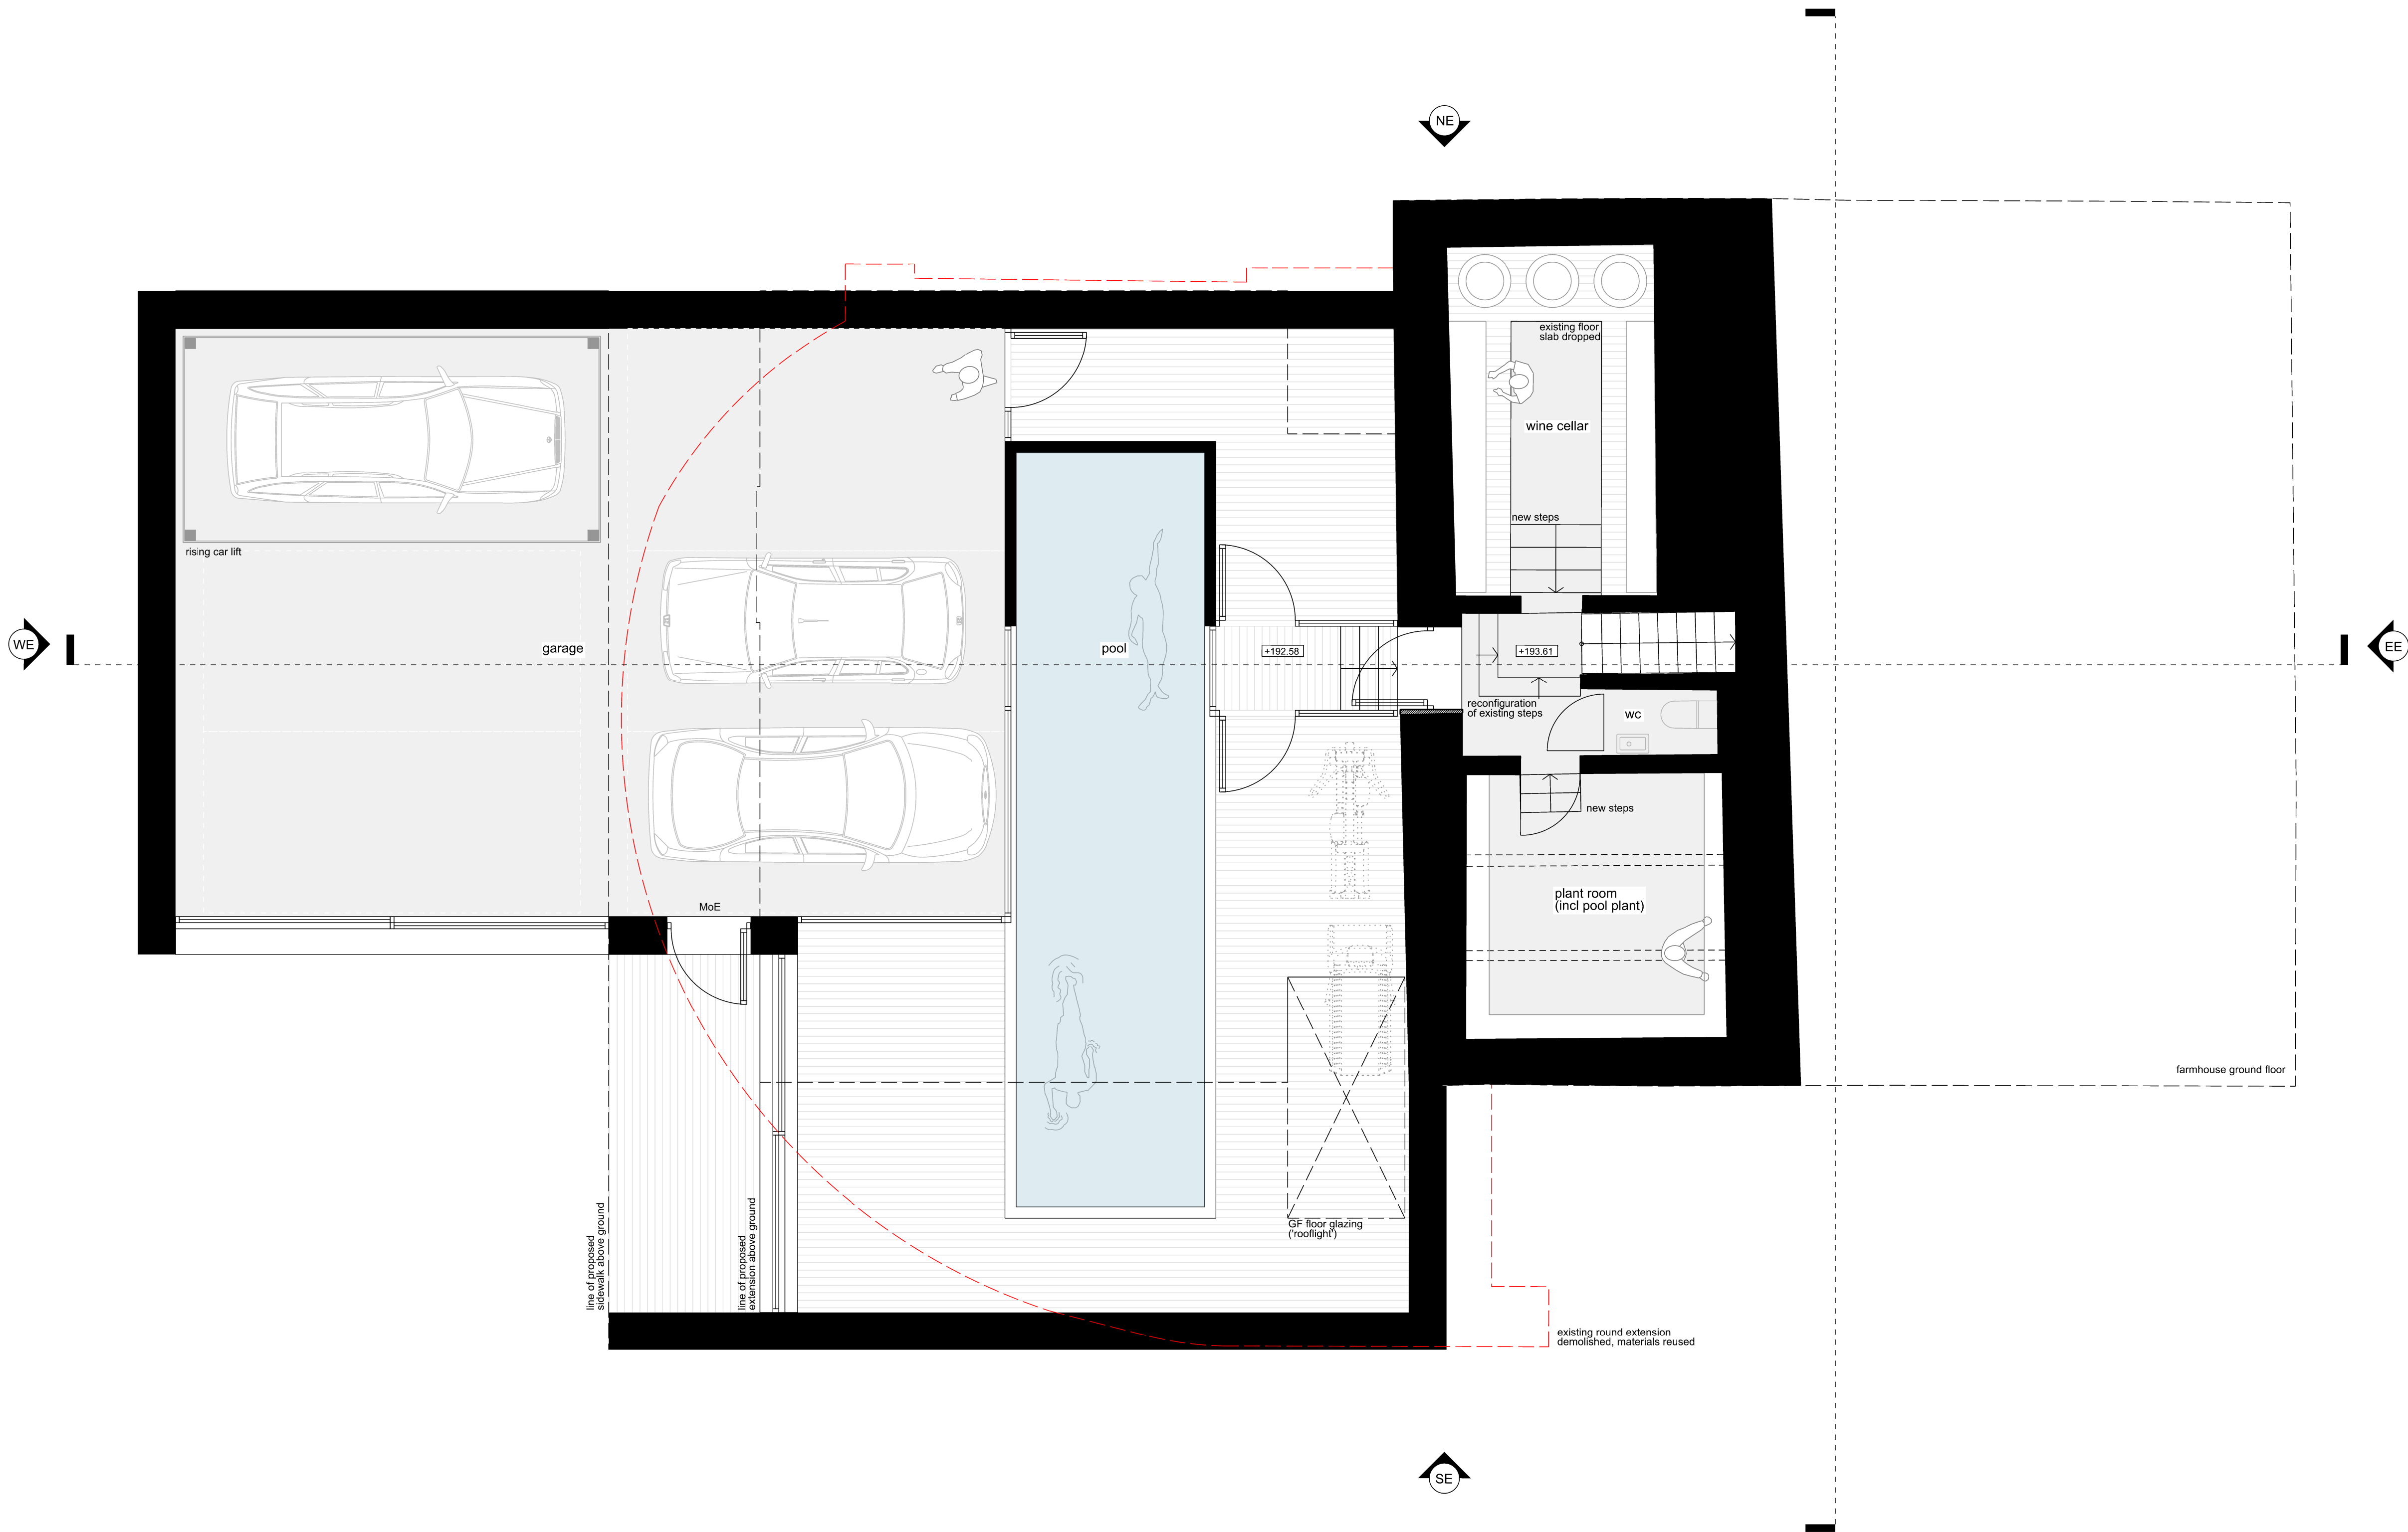

Notes:
Do not scale from this drawing.
All dimensions are in millimetres unless otherwise noted.
All dimensions to be checked on site before proceeding with work.
All omissions and discrepancies to be reported in writing to Project 3 Architects Ltd.
Areas indicated on this drawing are approximate and indicative only.
© Project 3 Architects Limited Registered in England & Wales Number 08021795.

P04	22/07/24	Escape door added (BR)	AS
P03	05/04/23	Planning	AS
P02	02/11/23	Planning Submission	AS
P01	27/10/23	Planning	AS
I01	29/09/23	First Issue	AS

Rev: Date: Description: By:

 

PROJECT3
architects

4 back grafton street
altrincham
cheshire
WA14 1DY

0161 233 0575
mail@project3architects.com
www.project3architects.com

Project:
The Farmhouse, Littleborough

Title:
Proposed Basement Floor Plan
Farmhouse & Extension

Status: PLANNING
Scale @ ISO A1: 1:50

Drawing Number: 0763-P3A-XX-XX-DR-A-05002
Revision: P04