



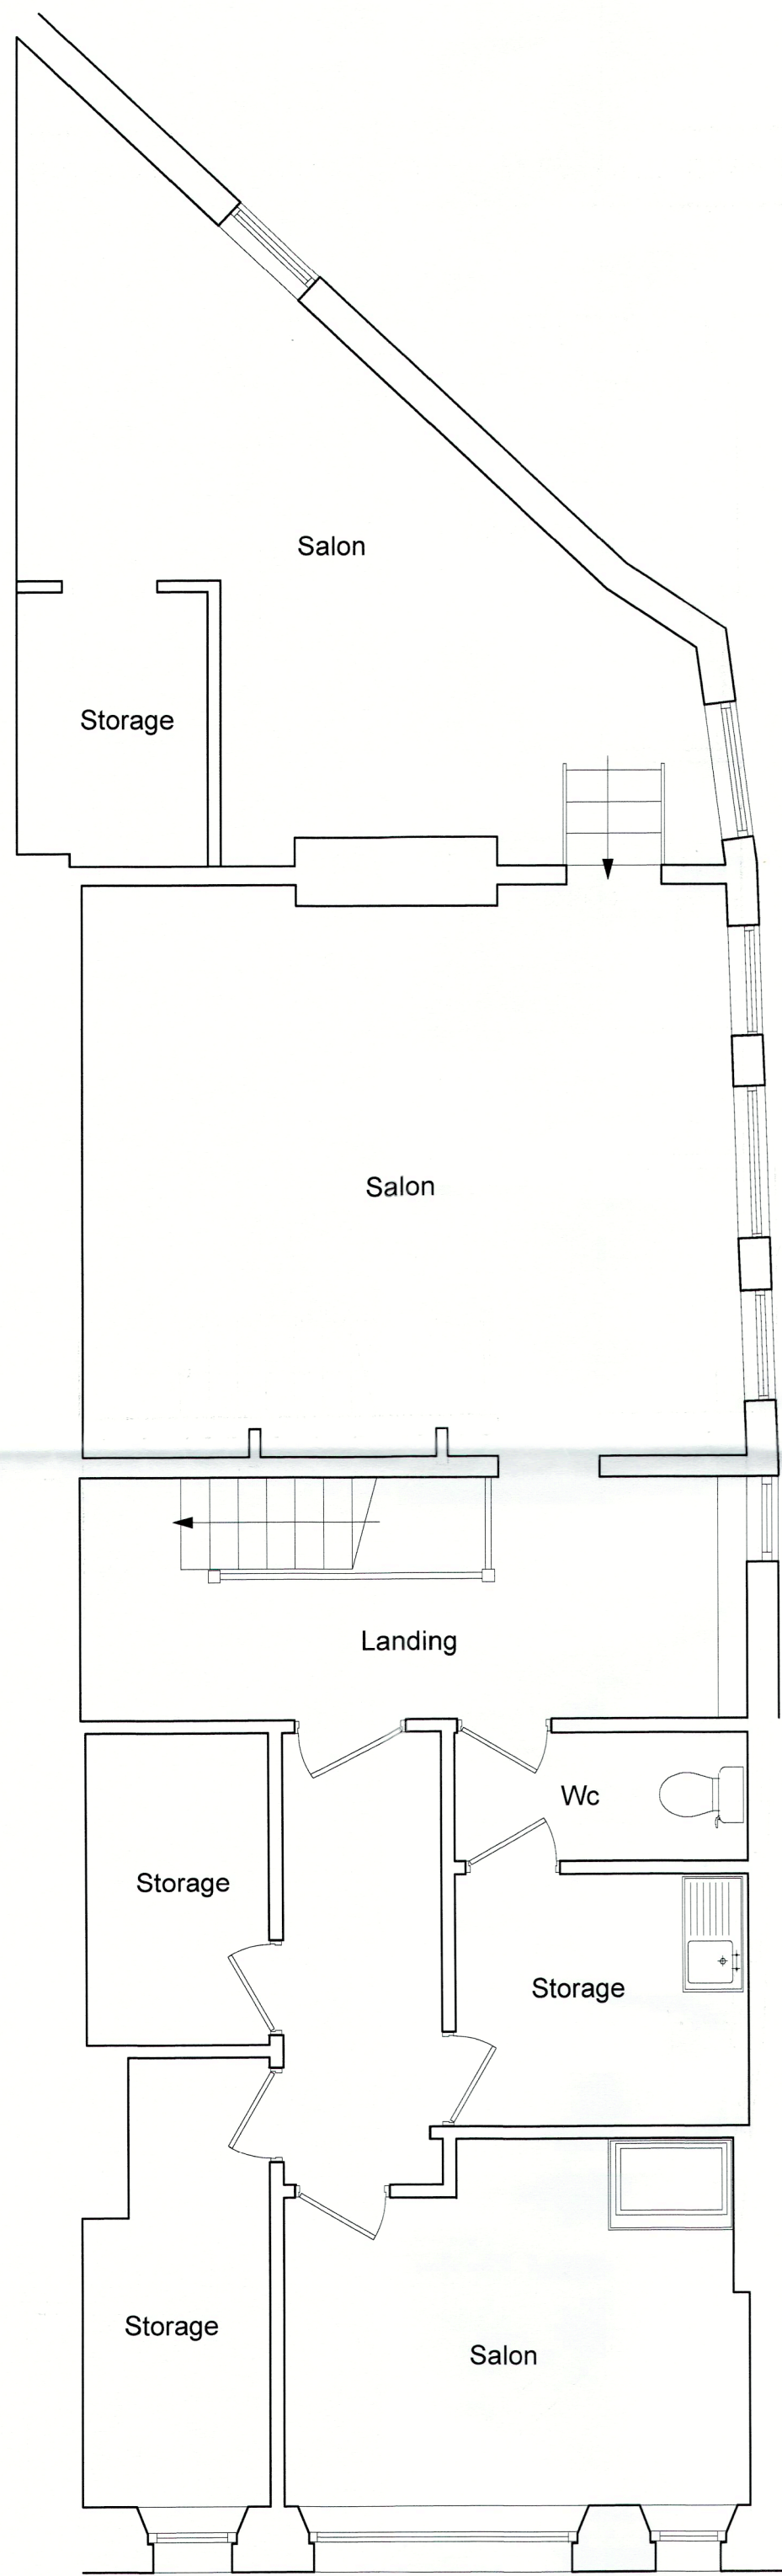

EXISTING SECOND FLOOR PLAN LAYOUT Scale 1:50

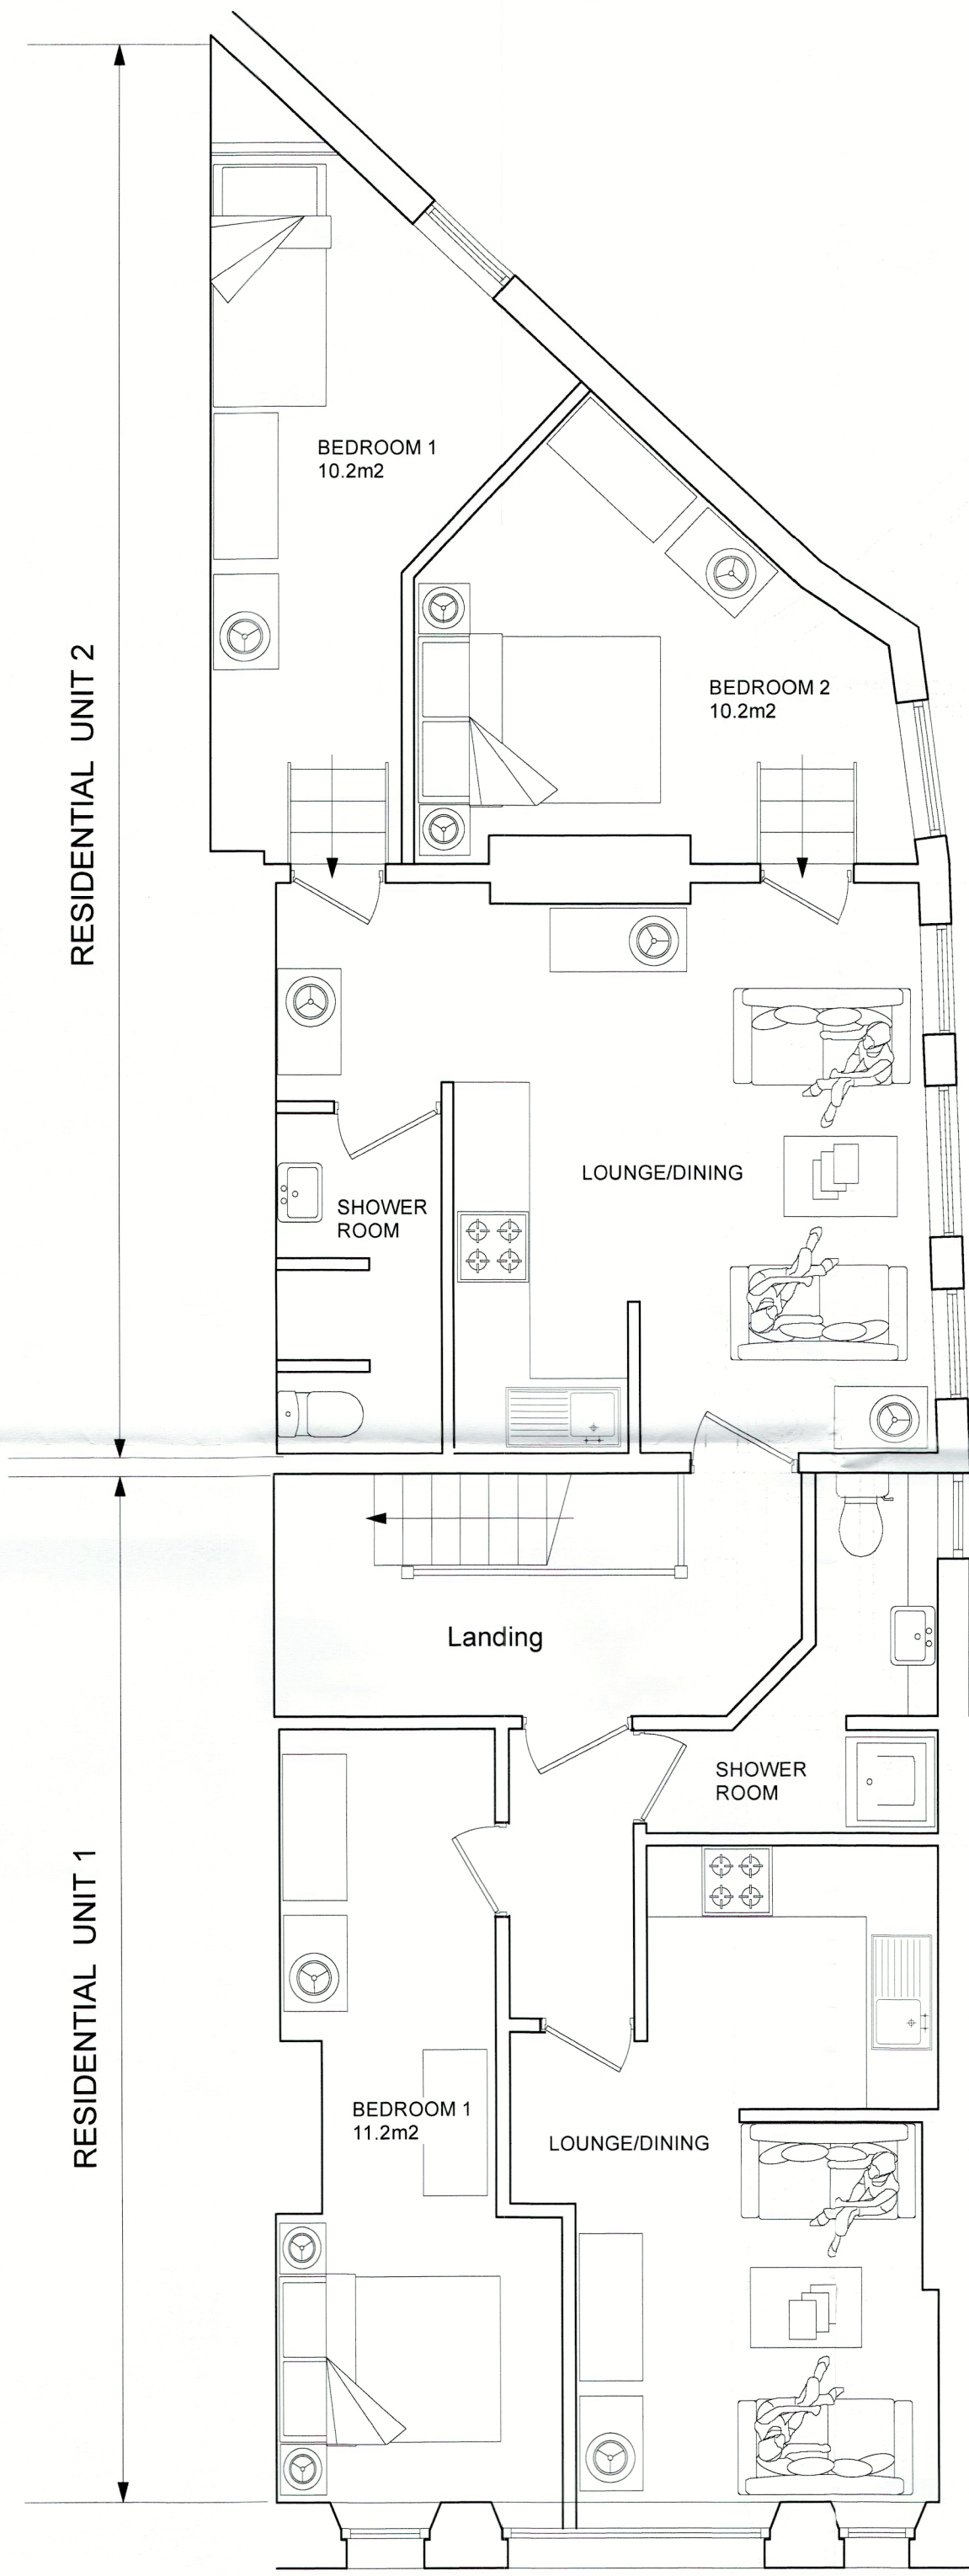

PROPOSED SECOND FLOOR PLAN LAYOUT Scale 1:50

CLIENT	Siraz
PROJECT	Second floor Yorkshire street Rochdale
DRAWING	Existing & Proposed second floor plans
DRAWING NO	PL24019.001
DATE	27.05.2024
DRAWN	AAL
SCALE	1:50@A1

design306
design306
306 Millnrow Road
Rochdale
OL16 5BQ
Tel 07794 332098
email alex@design306.co.uk