

Image of Twice Weathered Buff Coping Stone



Image of Mechanical Extract Tile Vent



Image of Mechanical Extract Vent in a wall



Images of External Materials:

Image of Spanish Slate



Image of Velux rooflight - top hung



Image of upvc Dark Grey window

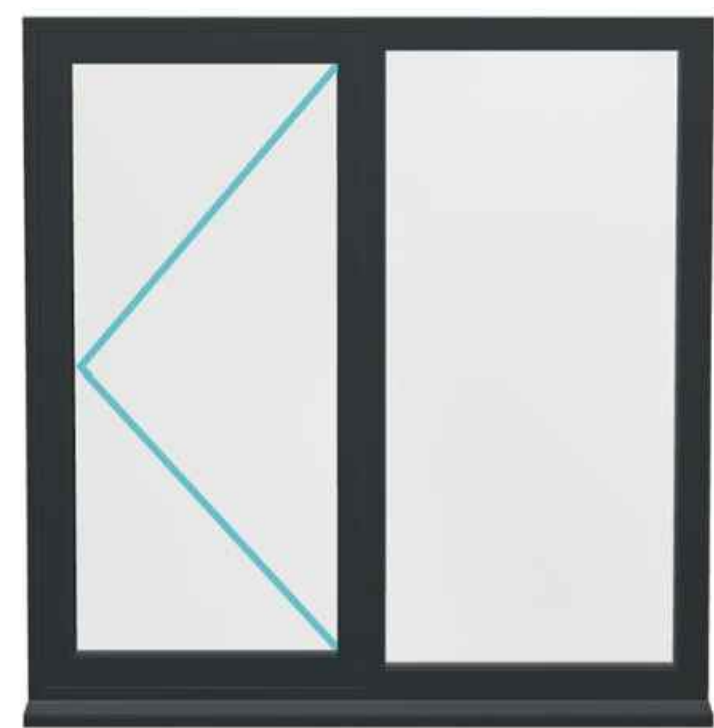


Image of feature brick in flemish bond - Staffordshire Slate Blue



Image of alternative brick - Anglian Red Stock

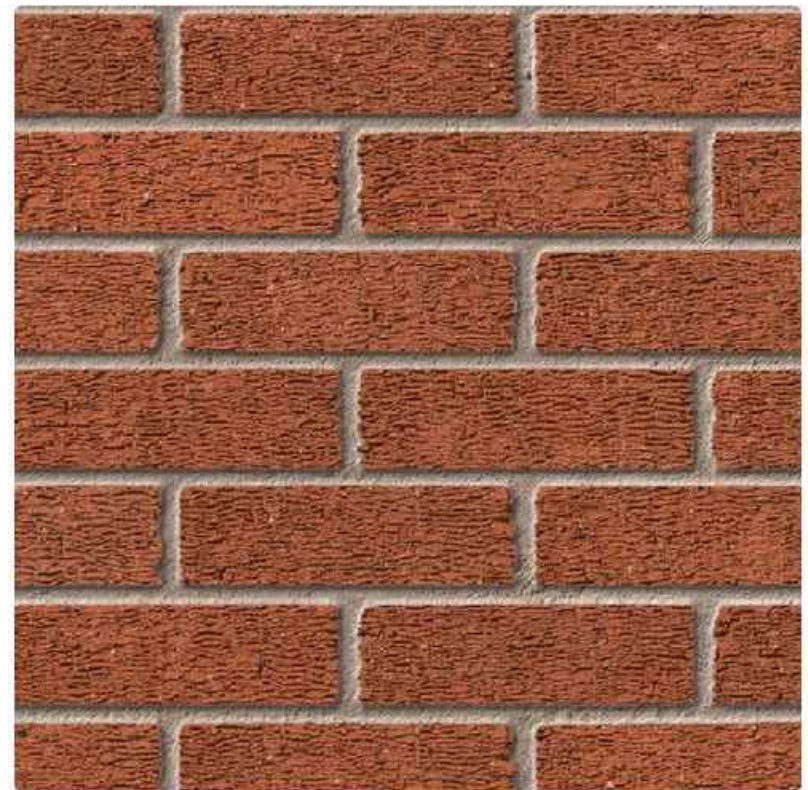


Image of swift bird box




P:\3402\0.00\0.01\Building Regs\Model 001				
Copyright of this drawing remains the sole property of Den Architecture Ltd unless otherwise assigned in writing. Do not scale from this drawing. Figure dimensions are to be worked in all cases with any discrepancies reported to Den Architecture Ltd prior to commencement of any work. Only the original drawing should be relied on.				
Northpoint:				
Rev	Date	Amendment	By	Chk
A.	19.04.24.	East Elevation updated to comply with Surely Fire Safety - AOV added.	CM	JW
B	03.05.24	Elevations updated in line with planners comments	JBW	DJR
C	07.05.24	FLLs added to Elevations planners comments	JBW	DJR
D	14.05.24	Elevations updated in line with planners comments	JBW	DJR
E	13/09/24	Updated to Construction Issue.	CM	GN
F	30/10/24	Updates to elevations and rainwater goods	CM	GN
G	17/01/25	Images of External Materials added.	CM	GN

Notes:

External Materials Key:

- Facing brickwork in Stretcher Bond Red Leicester or similar
- Feature brickwork in Flemish Bond Staffordshire Slate Blue or similar
- Spanish Slate or composite roof tiles Large

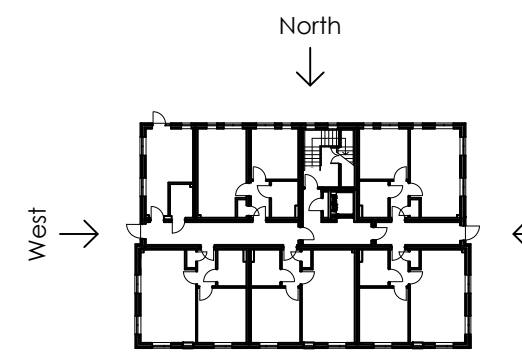

Elevations Key Plan - Scale 1:200


den
architecture

8 Wharf Street, Leeds, LS2 7EQ
81 Piccadilly, London, W1J 8HY

T: 0844 844 0070

F: 0844 844 0071

info@den.uk.com
www.den.uk.com

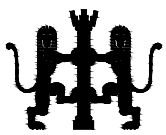

Project:			
Proposed Assisted Living Dev 7 Starkey Street, Heywood			
Client:			
Urban Wave			
Title:			
Block A - Elevations (Sheet 1 of 2)			
Date:	Scale:	Drawn:	Checked:
Dec. 2023	1/50	CM	GN
Project No:	Size:	Status:	
3402	A1	Construction	
Dwg No:			Rev:
3402-DEN-A-XX-DR-A-4100			G

Den Architecture Ltd. 2020. All rights reserved.

Proposed Bird Box:
10no. Swift boxes integrated into the fabric of the buildings across the site.
Locations are shown indicatively.
Final locations to be advised by project Ecologist.

