
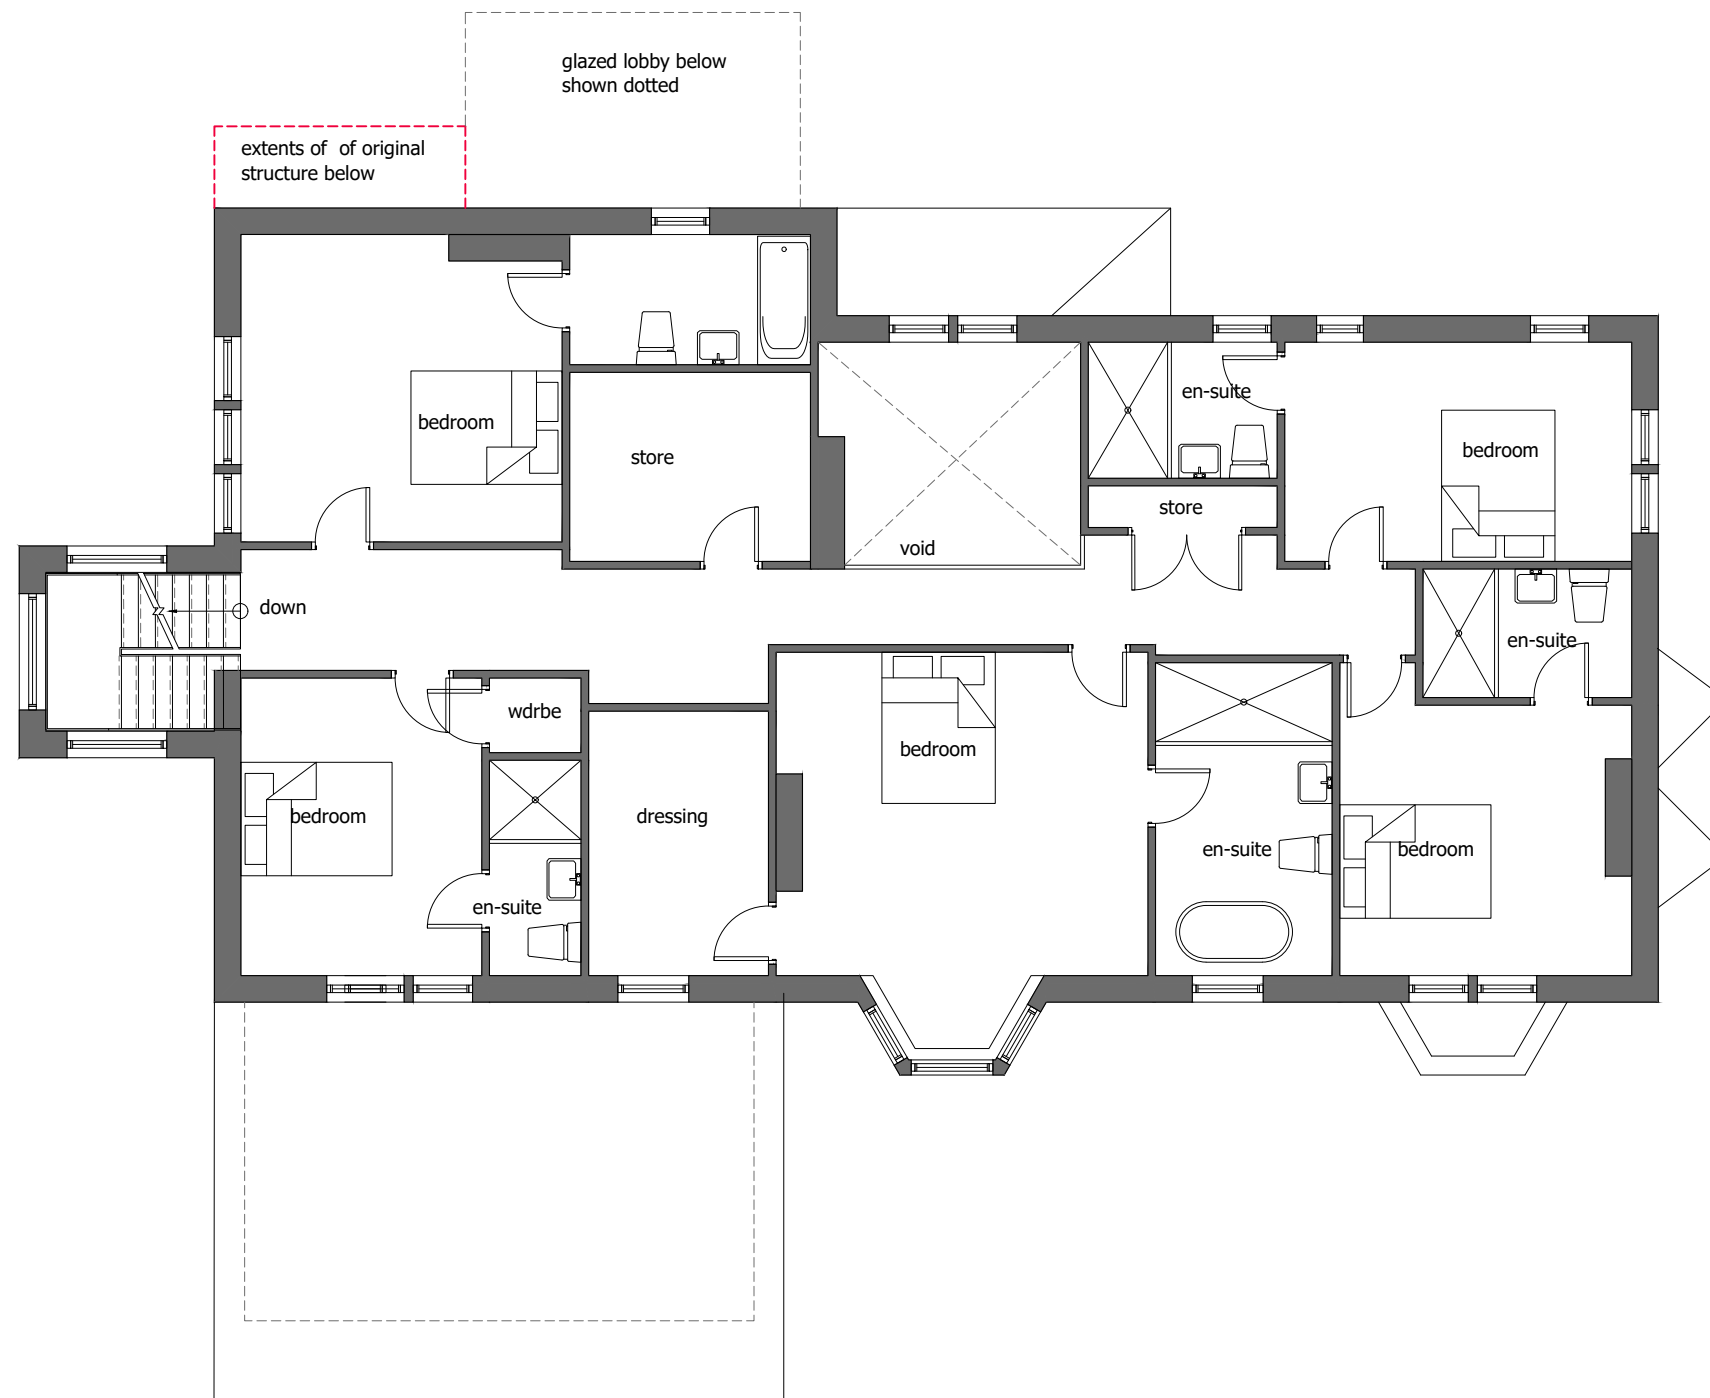


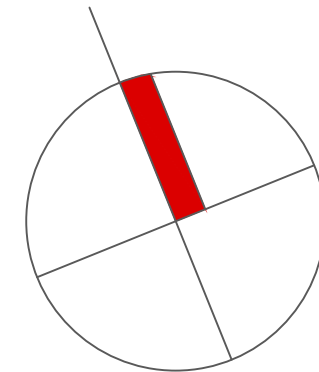

first floor plan

Mark Sharples
Red House
13 Broadhalgh
Bamford
Rochdale

First Floor Plan
as Proposed

work to figured dimensions

© CJ Partnership owns the copyright of this design /
drawing which must not be reproduced in whole or in
part without the written permission of CJ Partnership

contract no

3609

drawn by

drawing no

09

date

October 2021

revision

C

scale @ A3

1:100

Planning

Revisions:
A. Staircase construction amended.PDC,August 2022
B. Proposed front extension deleted and replaced with fully glazed porch. Design
of rear extension amended.PDC,April 2024
C. Proposed entrance lobby reduced in size and extents of existing structure
indicated.PDC,October 2024

Blue Pit Mill Queensway
Castleton Rochdale OL11 2PG

+44 (0)1706 631347
info@cjpartnership.com
www.cjpartnership.com

CJPARTNERSHIP
ENVIRONMENTAL ARCHITECTS

