



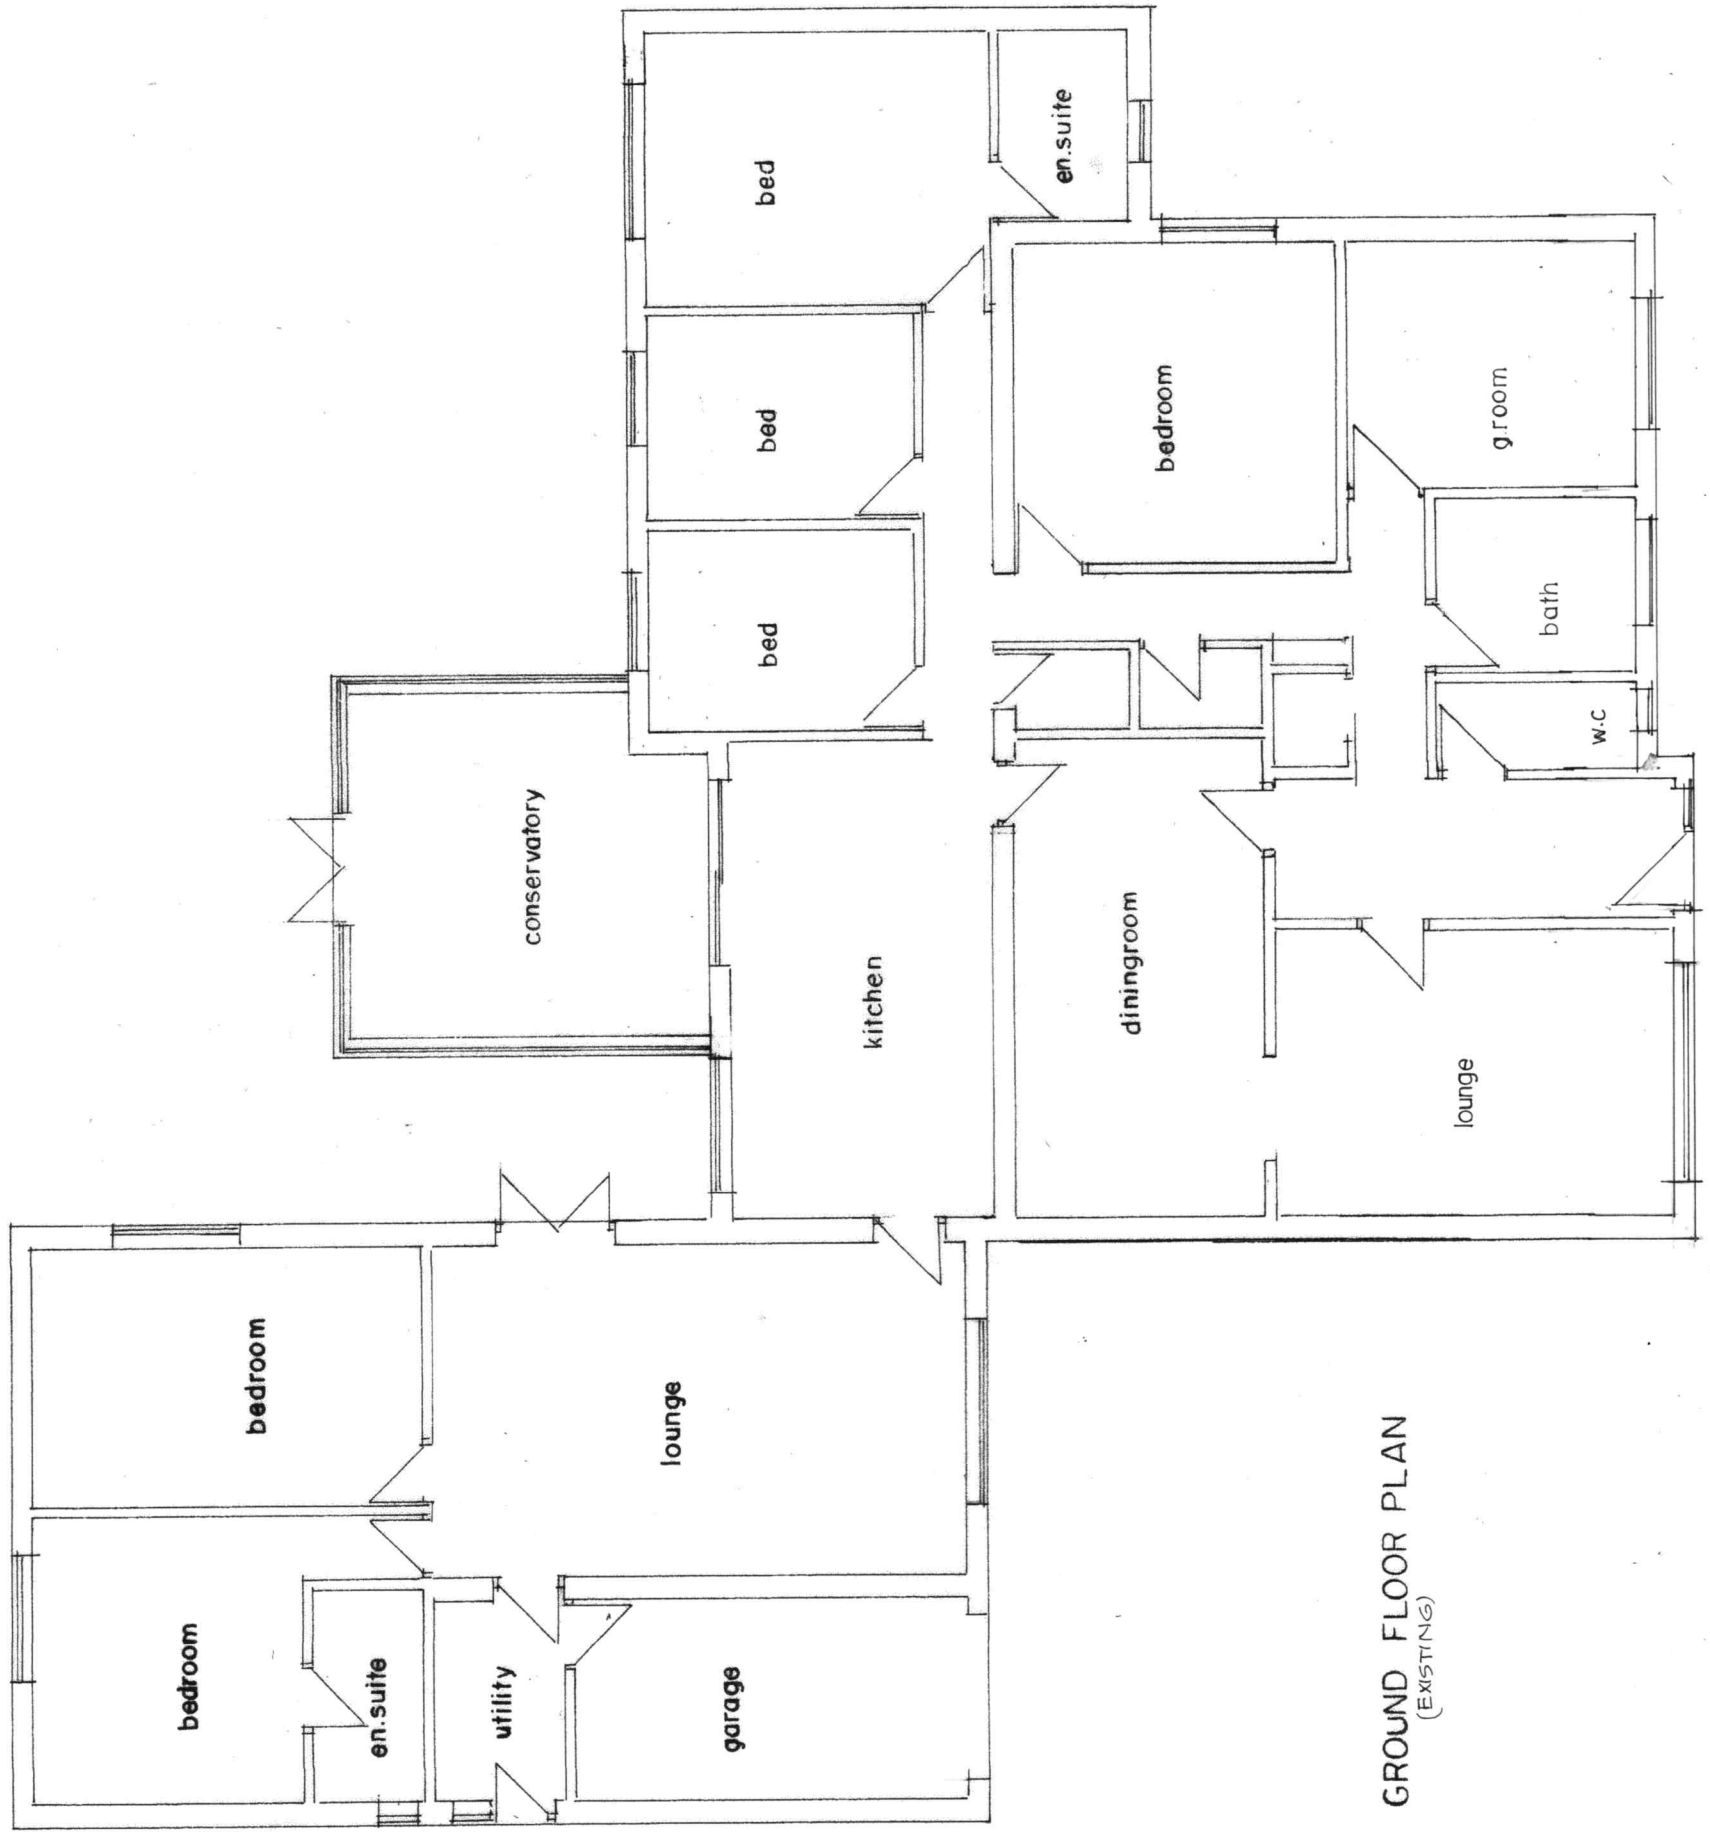

GROUND FLOOR PLAN
(EXISTING)

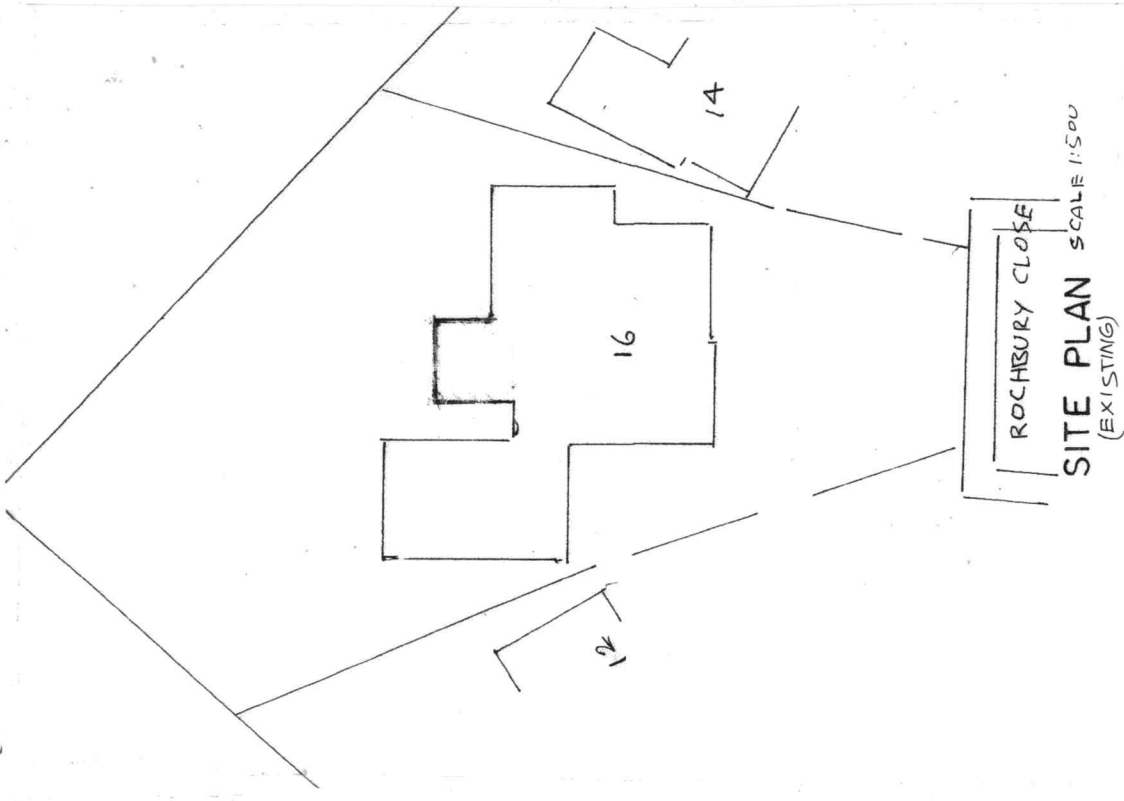

SITE PLAN
(EXISTING)
SCALE 1:500

BUILDING DESIGN SERVICES

M. FAROOQ

6 Stock Close, Shawclough, Rochdale OL12 6BB

Tel: 01706 712231 Mob: 07967605763

PROPOSED SINGLE STOREY REAR EXTENSION
FOLLOWING DEMOLITION OF CONSERVATORY AT
16 ROCHBURY CLOSE BAMFORD ROCHDALE OL11 5JF

For: Mrs ANJUM SIDDIQUI

Plan

Scale 1:100

A 1926/1