



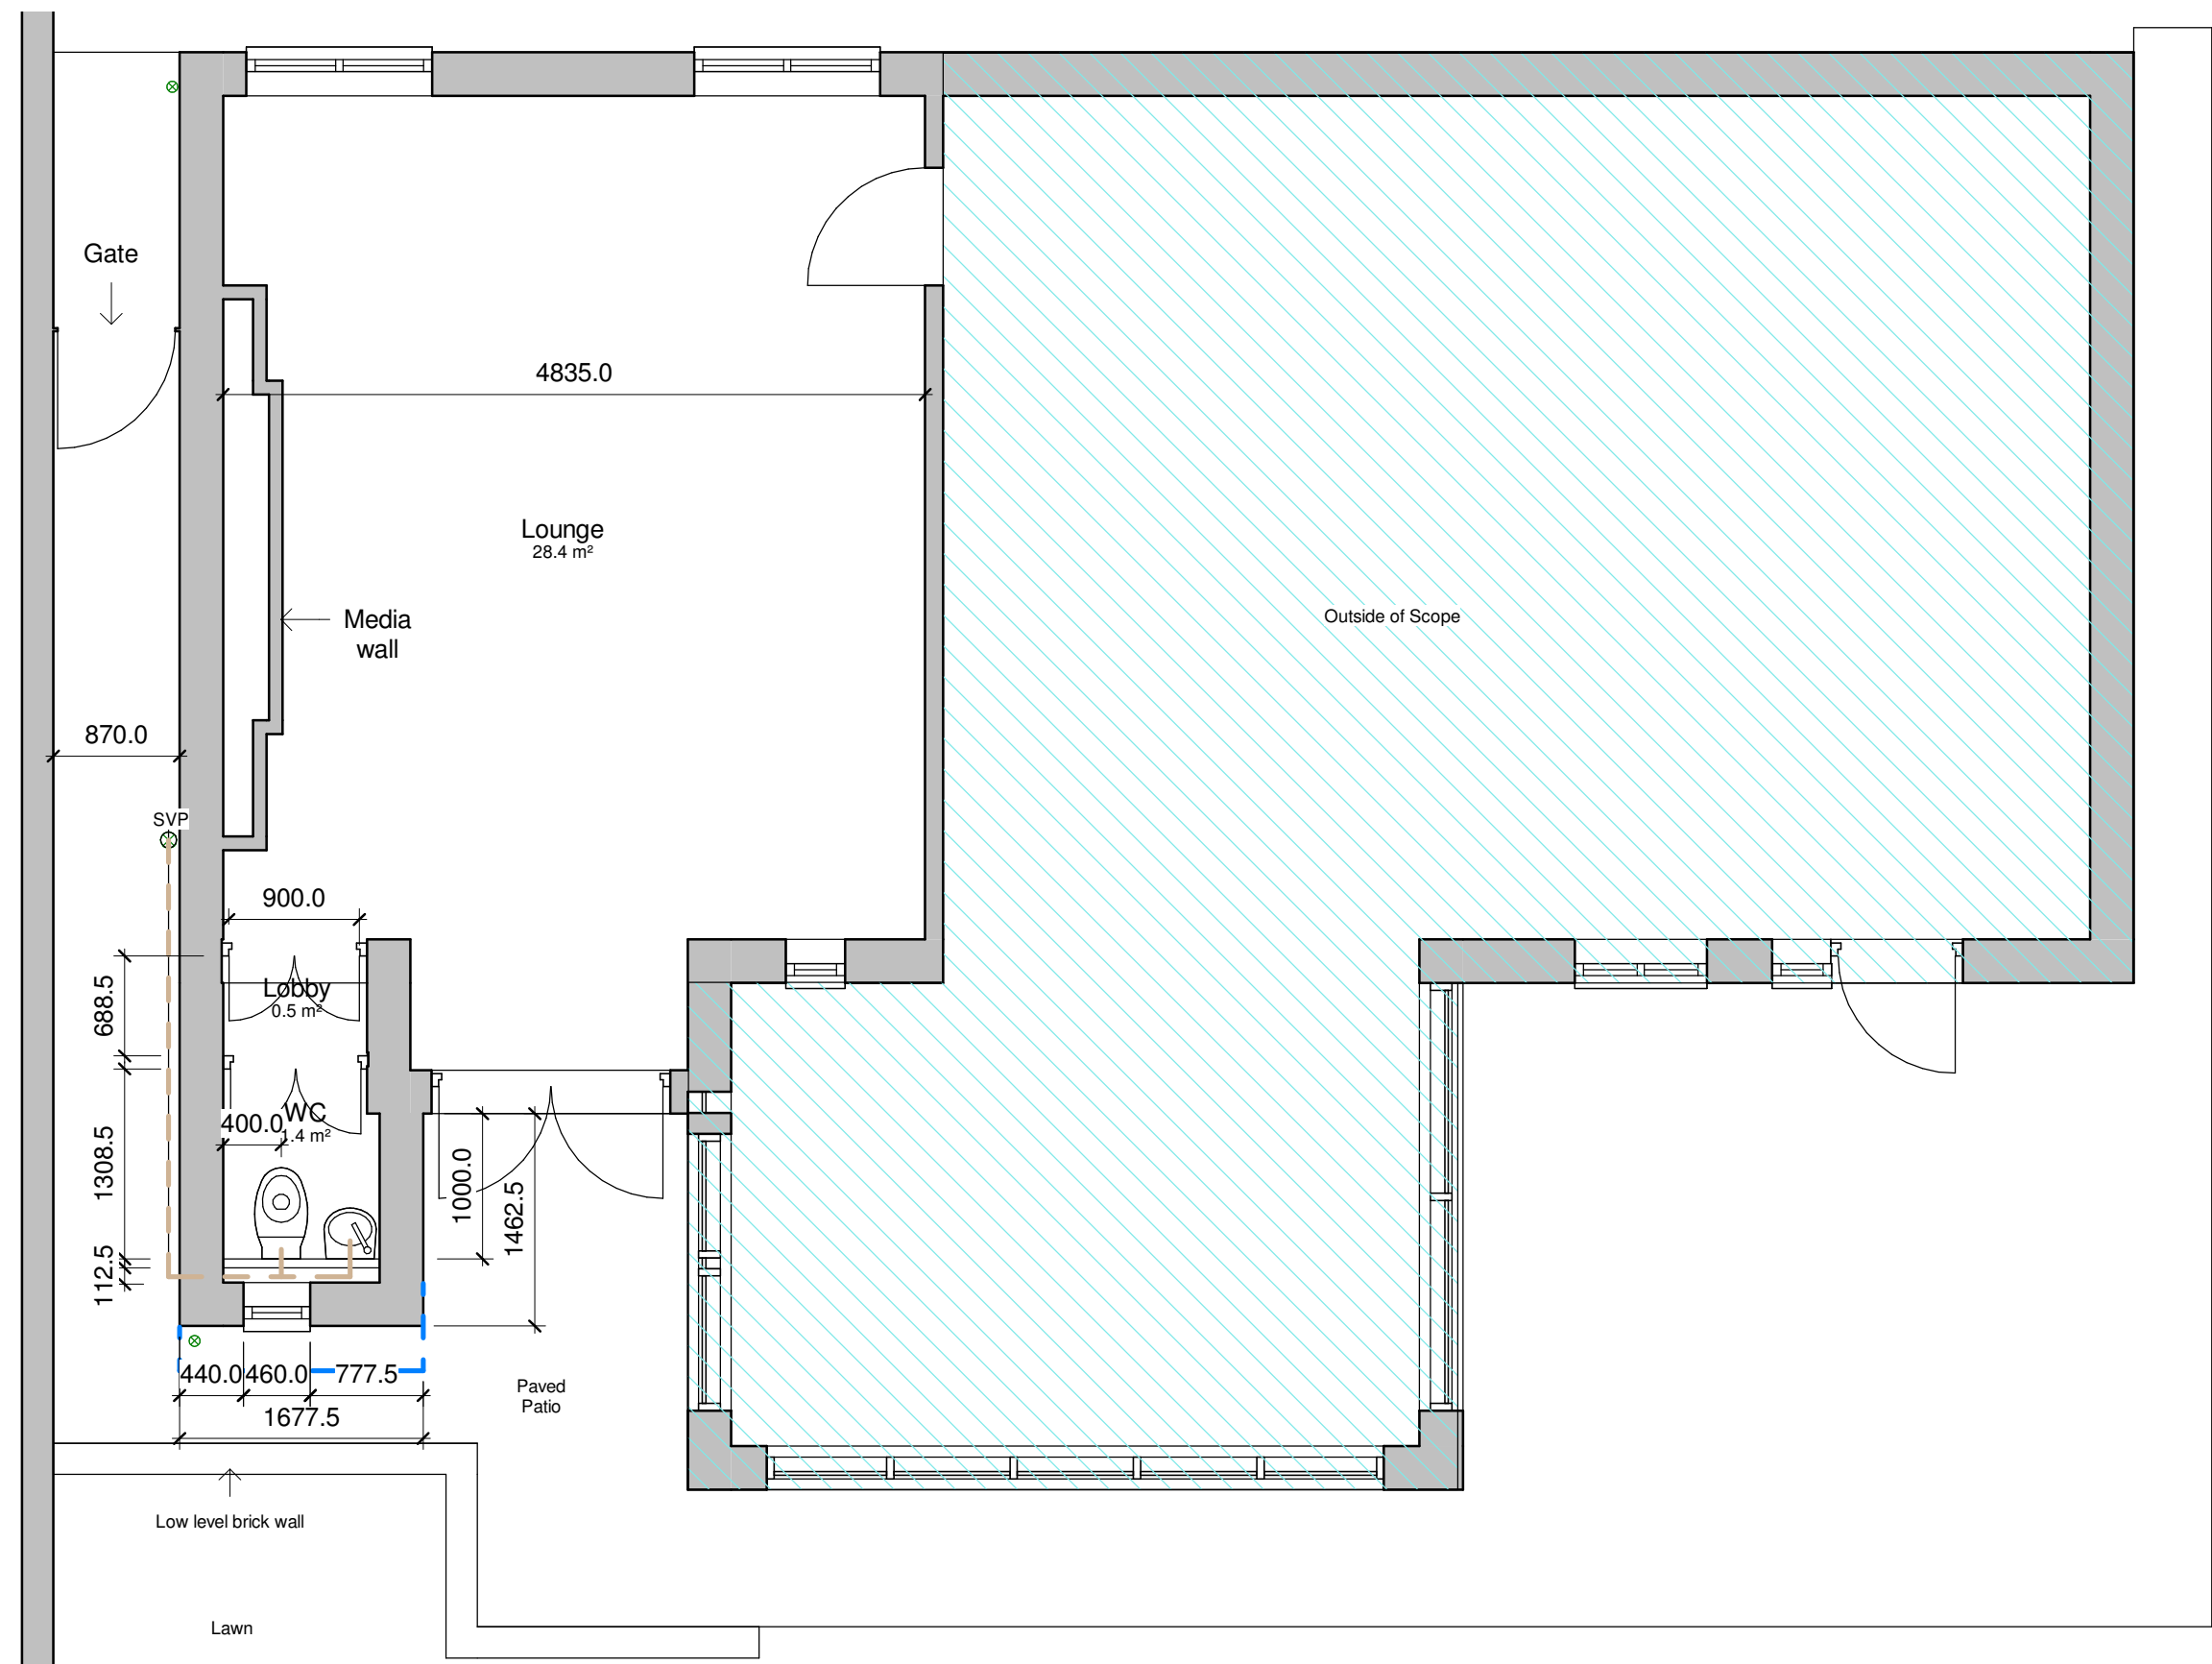


0 Proposed Ground Floor
1 : 50

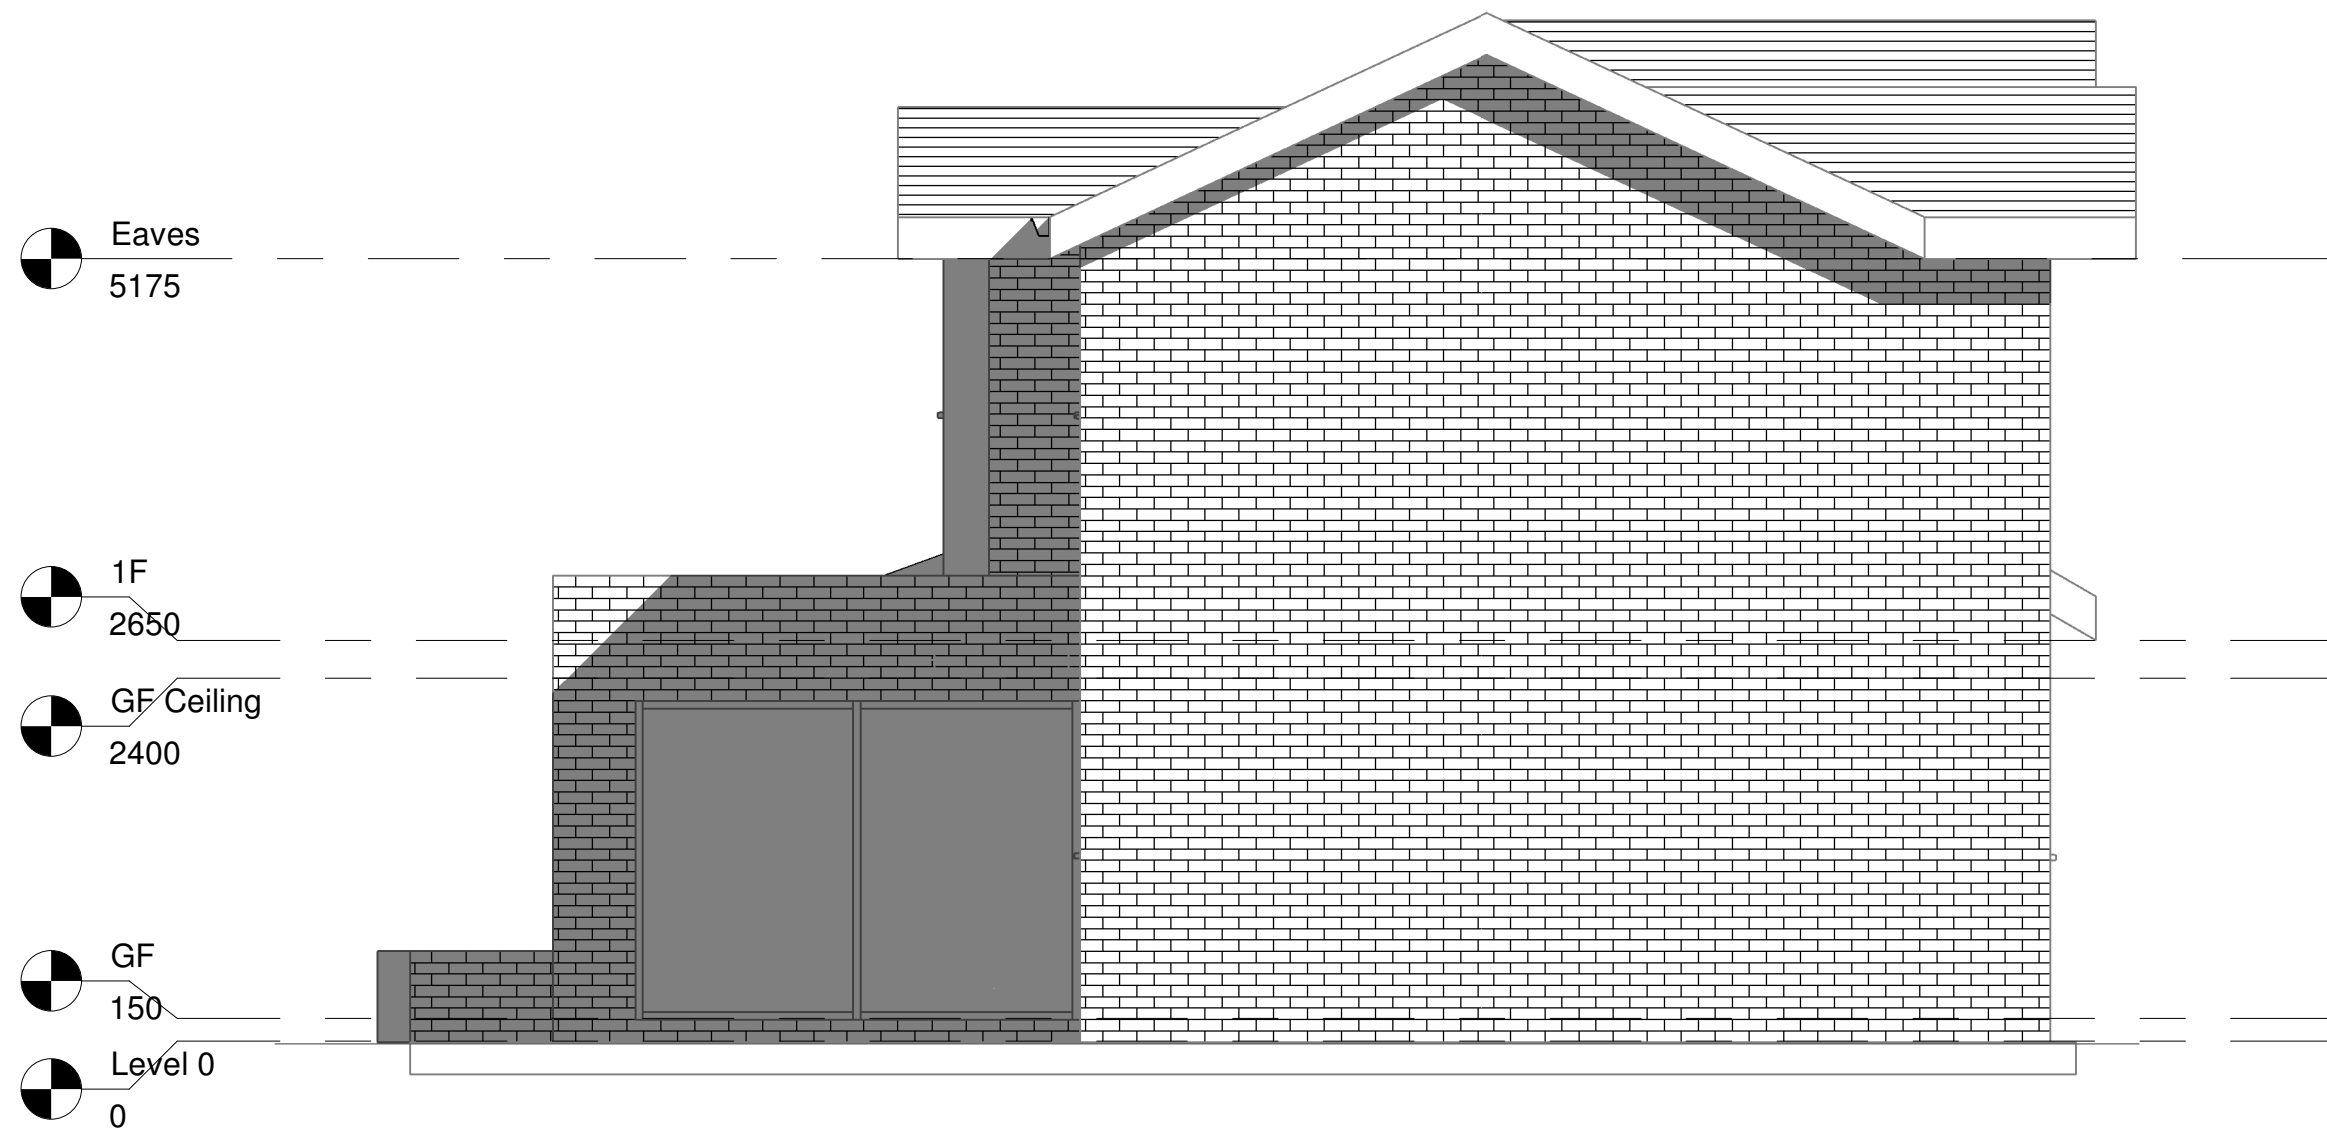


3 Proposed Side Elevation 2
1 : 50



1 Proposed Rear Elevation
1 : 50

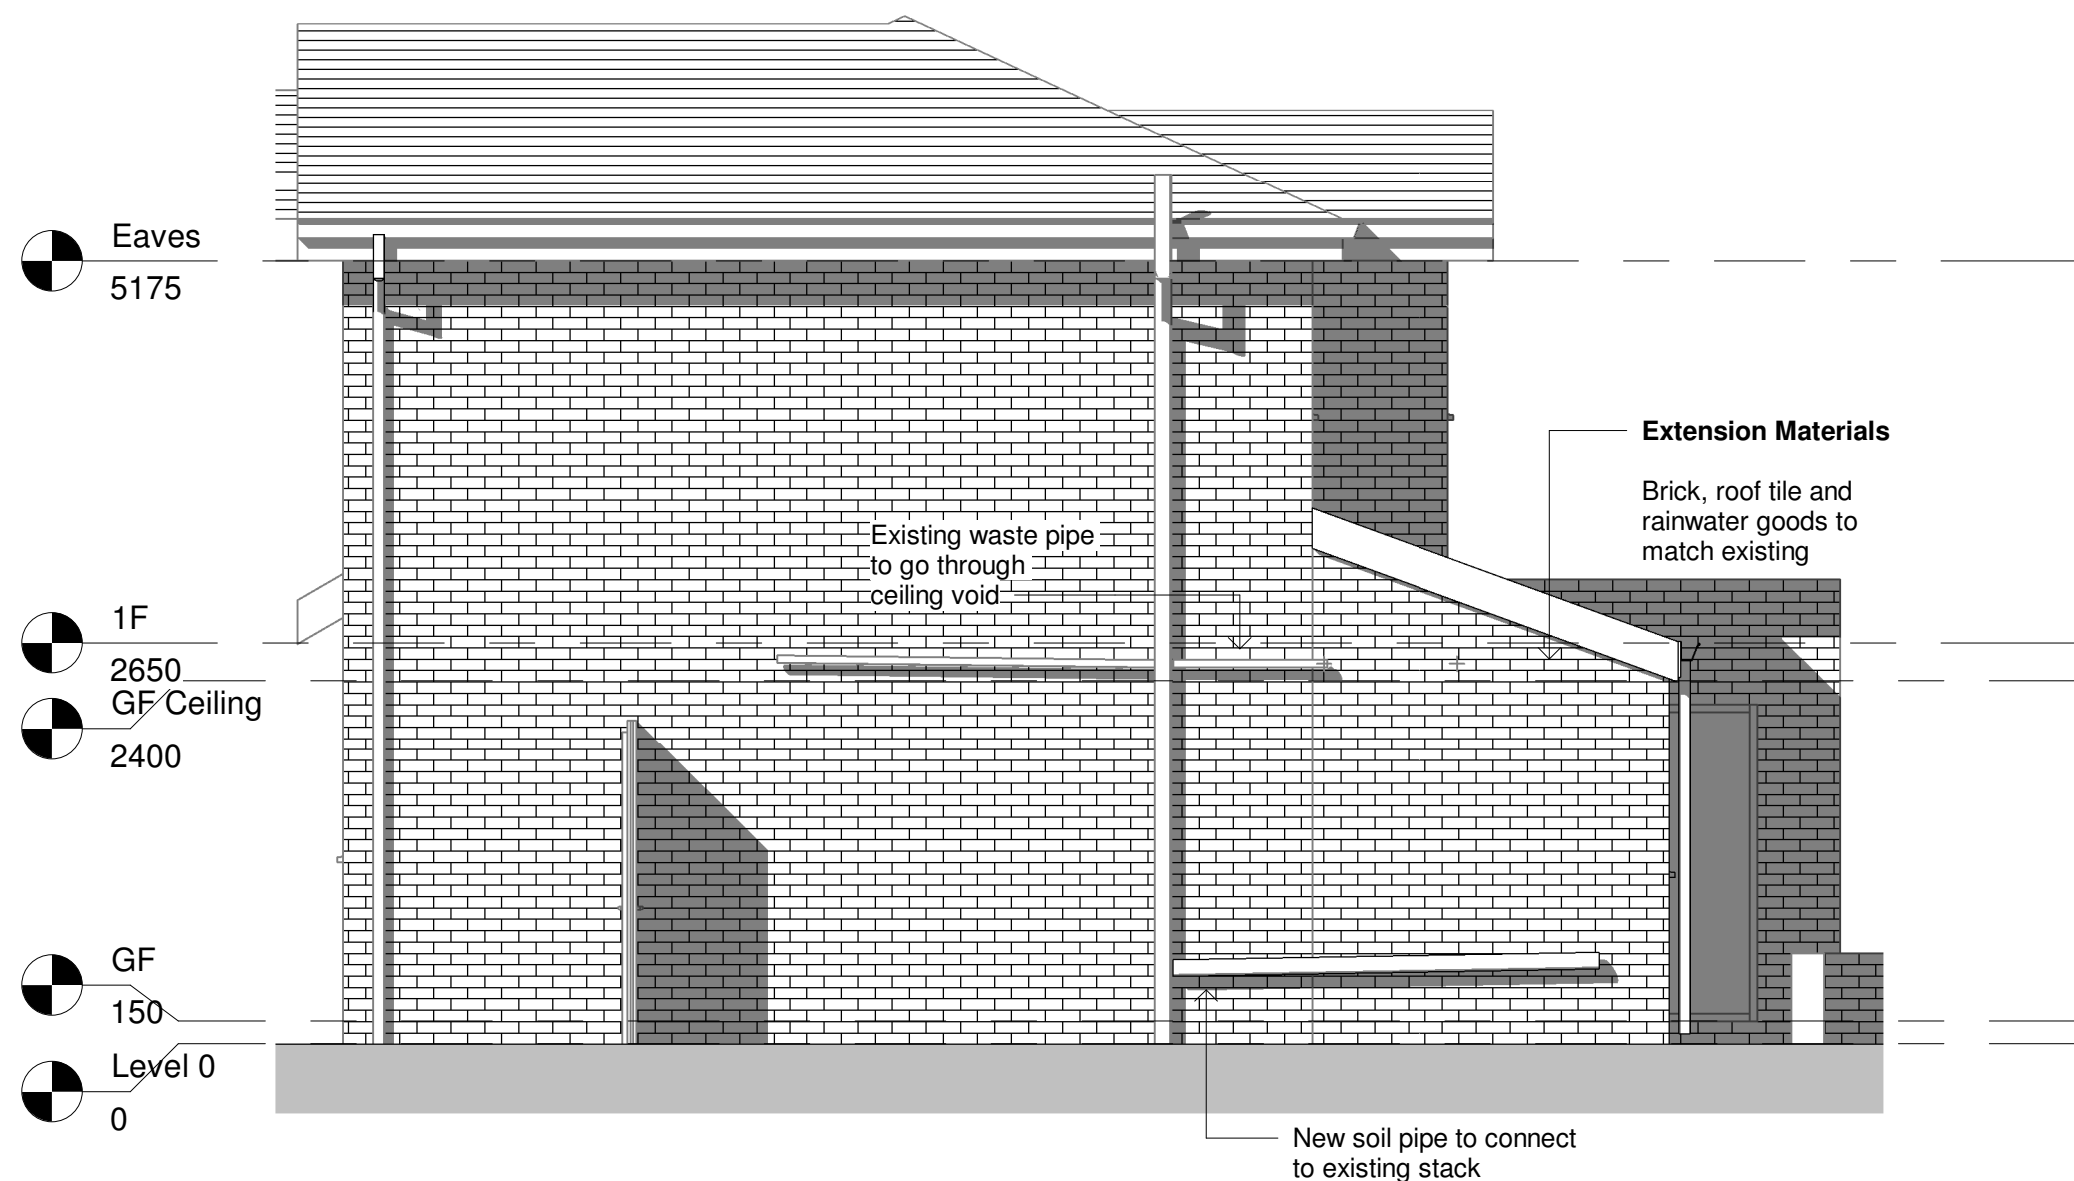

2 Proposed Side Elevation
1 : 50

 

Drawings for Planning and Permitted development application use only.

Rev	Description	Date
1	Side Elevation 2 added to sheet	Date 3
2	Window added to extension	03.10.23

design with
DOM

PROJECT
Broadlea Grove

TITLE
Proposed Plans and Elevations

CLIENT
Mo Tayab

DRAWN BY
DG

CHECKED BY
DG

DATE
05/27/23

SCALE (@ A1)
1 : 50

PROJECT NUMBER
20238

DRAWING NUMBER
BLG_DWD_00_DR_A_3001

REV
2