



Material Schedule:

- 1 Main Facing Brick;
Weinerberger - Kassandra Red Multi (Kansas)
- 2 Plinth Bricks;
Ibstock - Ravenhead Smooth Red Brick
- Window and Door heads in plinth brick
- 3 Windows and Doors;
PVC-U Double glazed (RAL 7016 Anthracite Grey)
See Acoustic Report
- 4 Juliet Balconies;
Clear toughened glass with 3no fixings either side
See manufacturers designs
- 5 Voids;
16mm Galvanised tubular mesh to match perimeter railings in black.
See manufacturers designs
- 6 Rainwater Goods;
PVC-U Black rainwater pipes and hoppers.
Sizes to be confirmed by drainage engineer.

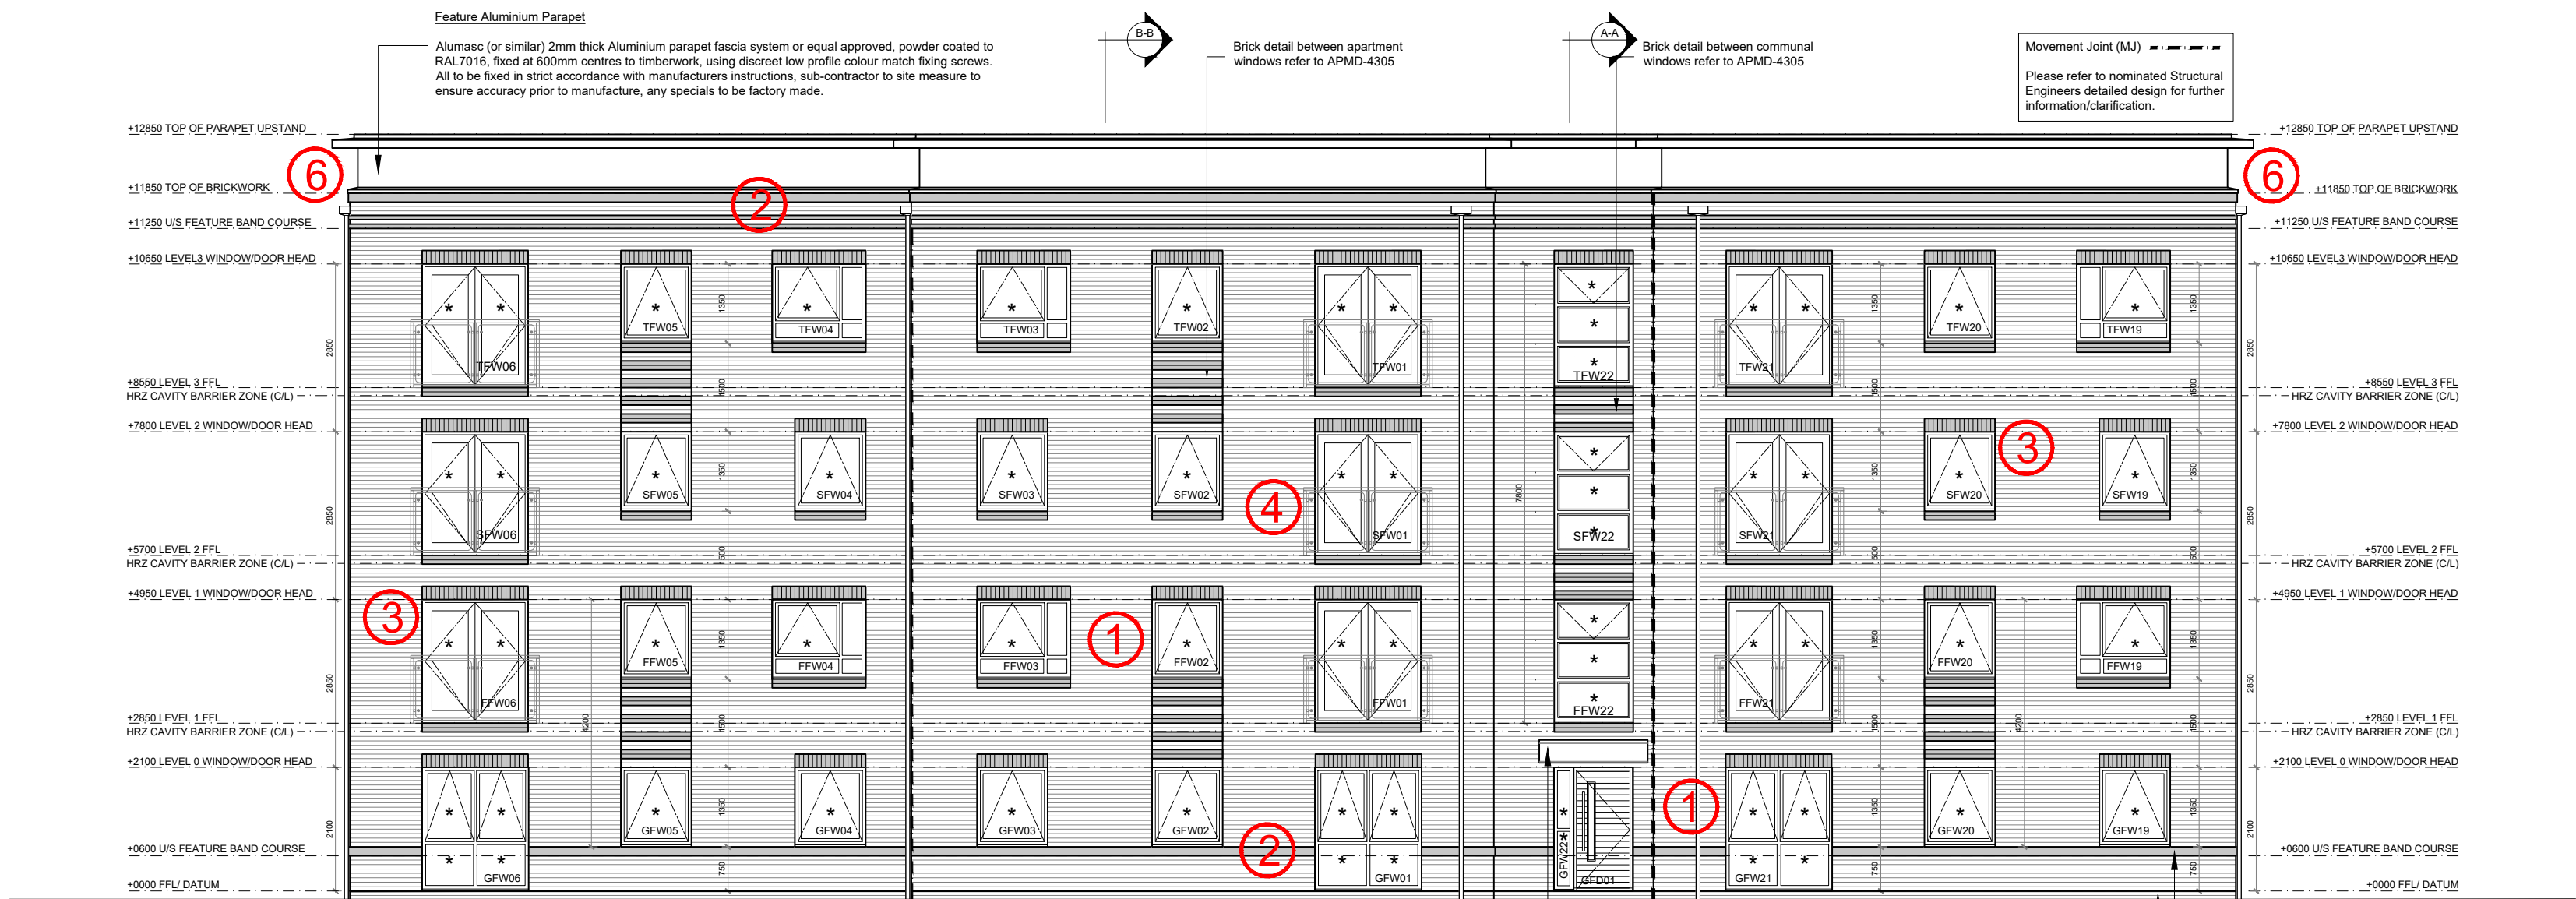


North Elevation
Scale 1:100

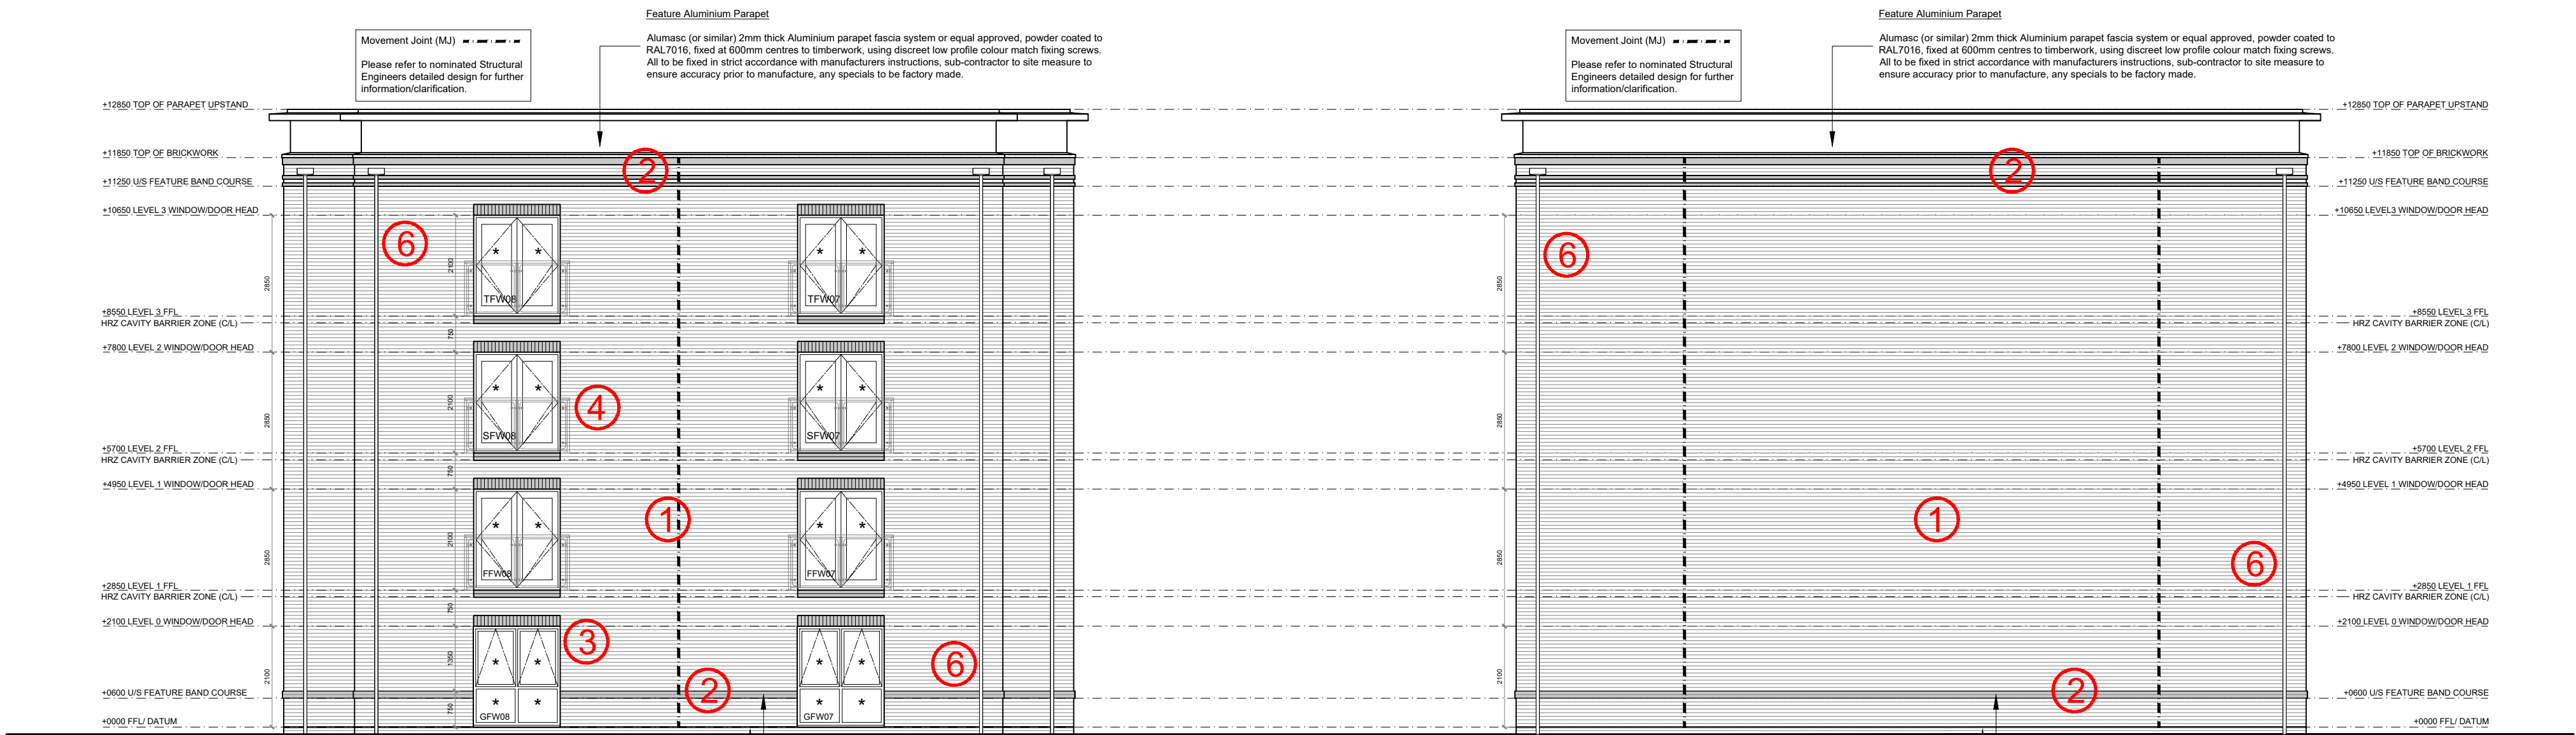

East Elevation
Scale 1:100

West Elevation
Scale 1:100

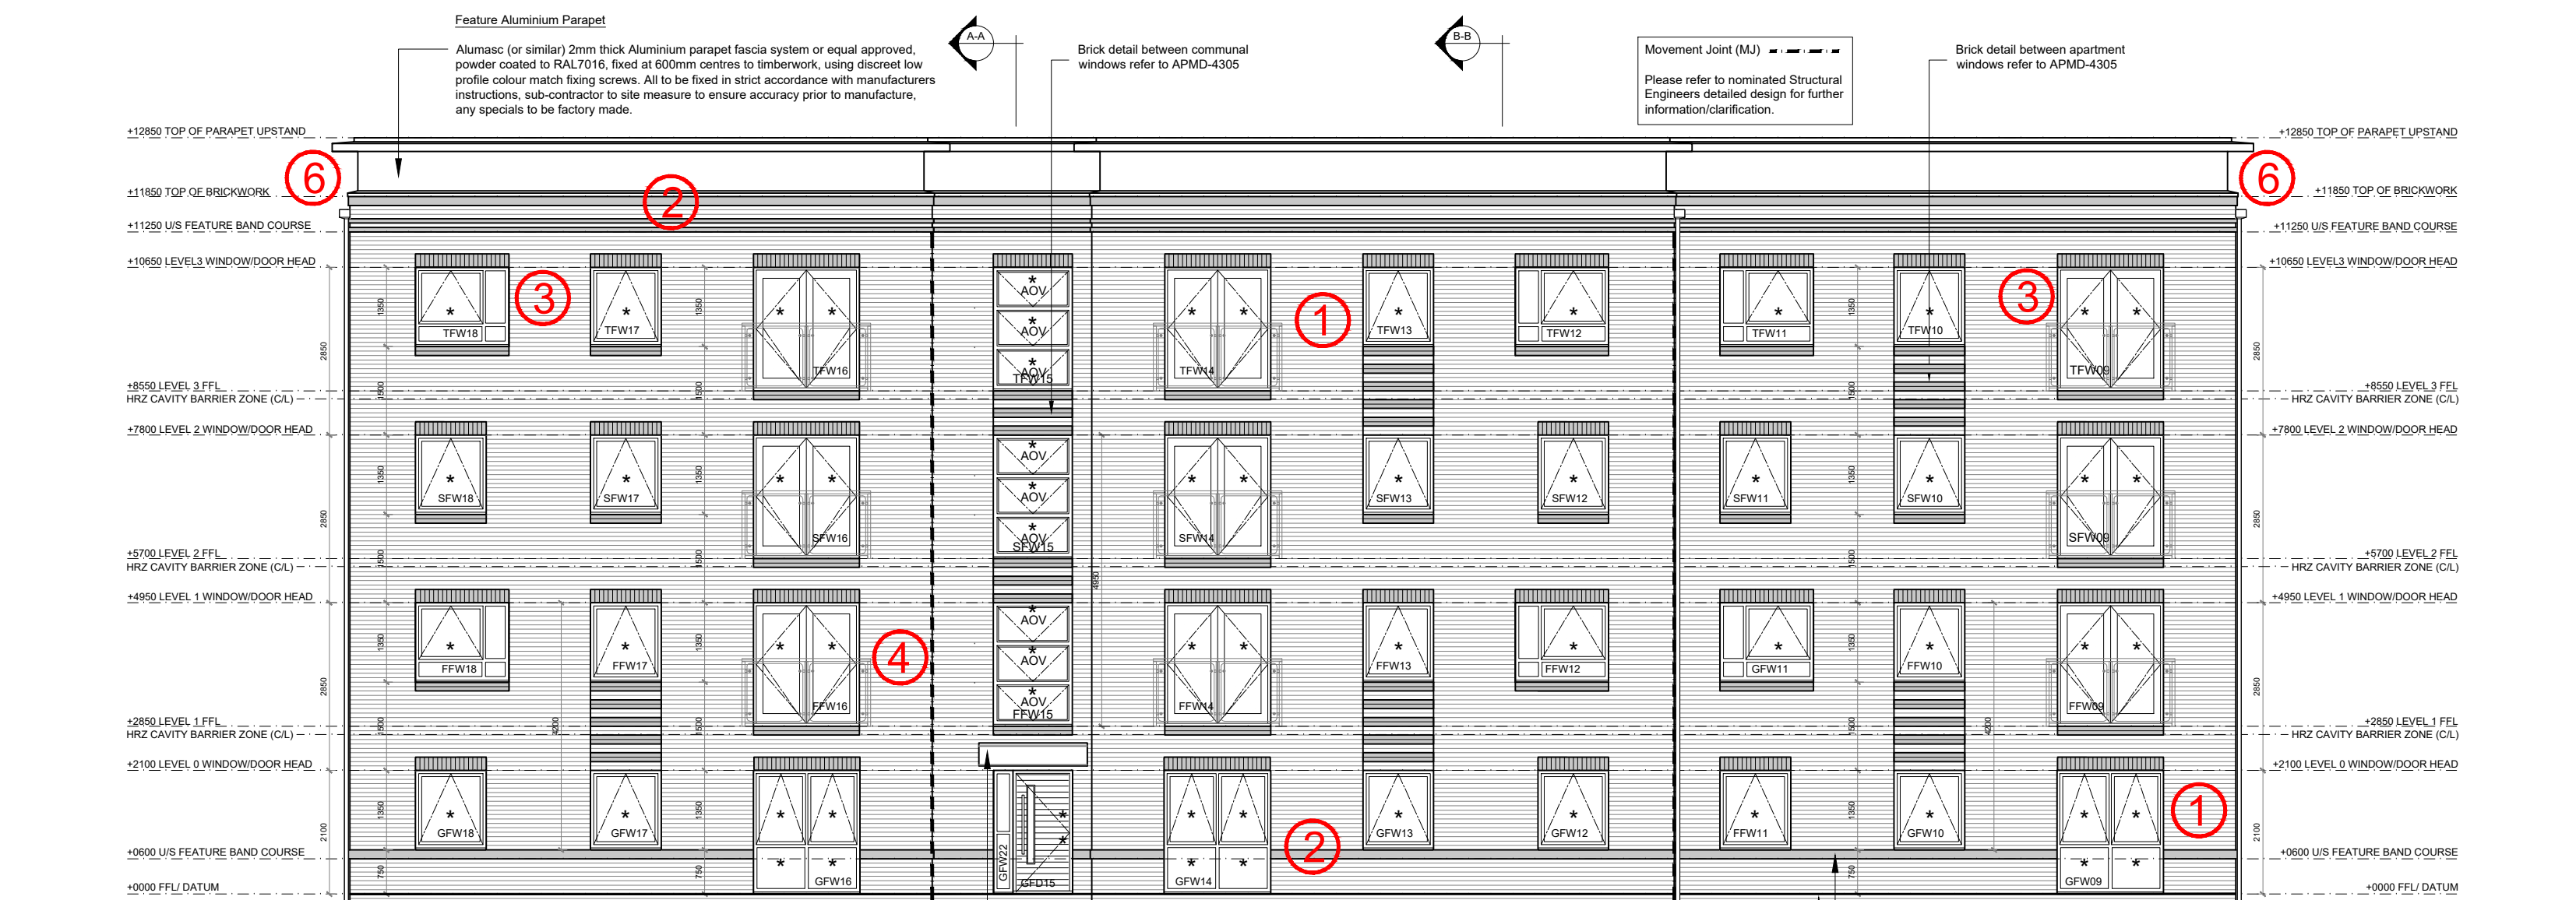

South Elevation
Scale 1:100

A	15.11.23	DRB	Stacked window details between apartments and communal windows amended to brick detail	CW1
Rev	Date	By	Description	

COUNTRYSIDE
Places People Love

Countryside Properties (UK) Limited
Regeneration North
301 Bridgewater Place, Birchwood Park, Birchwood
Warrington WA3 6XG
Tel: 01925 248800 Fax: 01925 248801
www.countryside-properties.com

site:	Royle Road Rochdale
title:	Apartment Block (Plots 54-77) Elevations

scale: @A1	1:100	drawn by: DRB
date:	OCT 2023	checked:

drawing no:	SK537-APT-07
sheet no:	1 of 1
revision:	A

FS 53054 ISO 9001:2008
ENFS 61920 ISO 14001:2004