



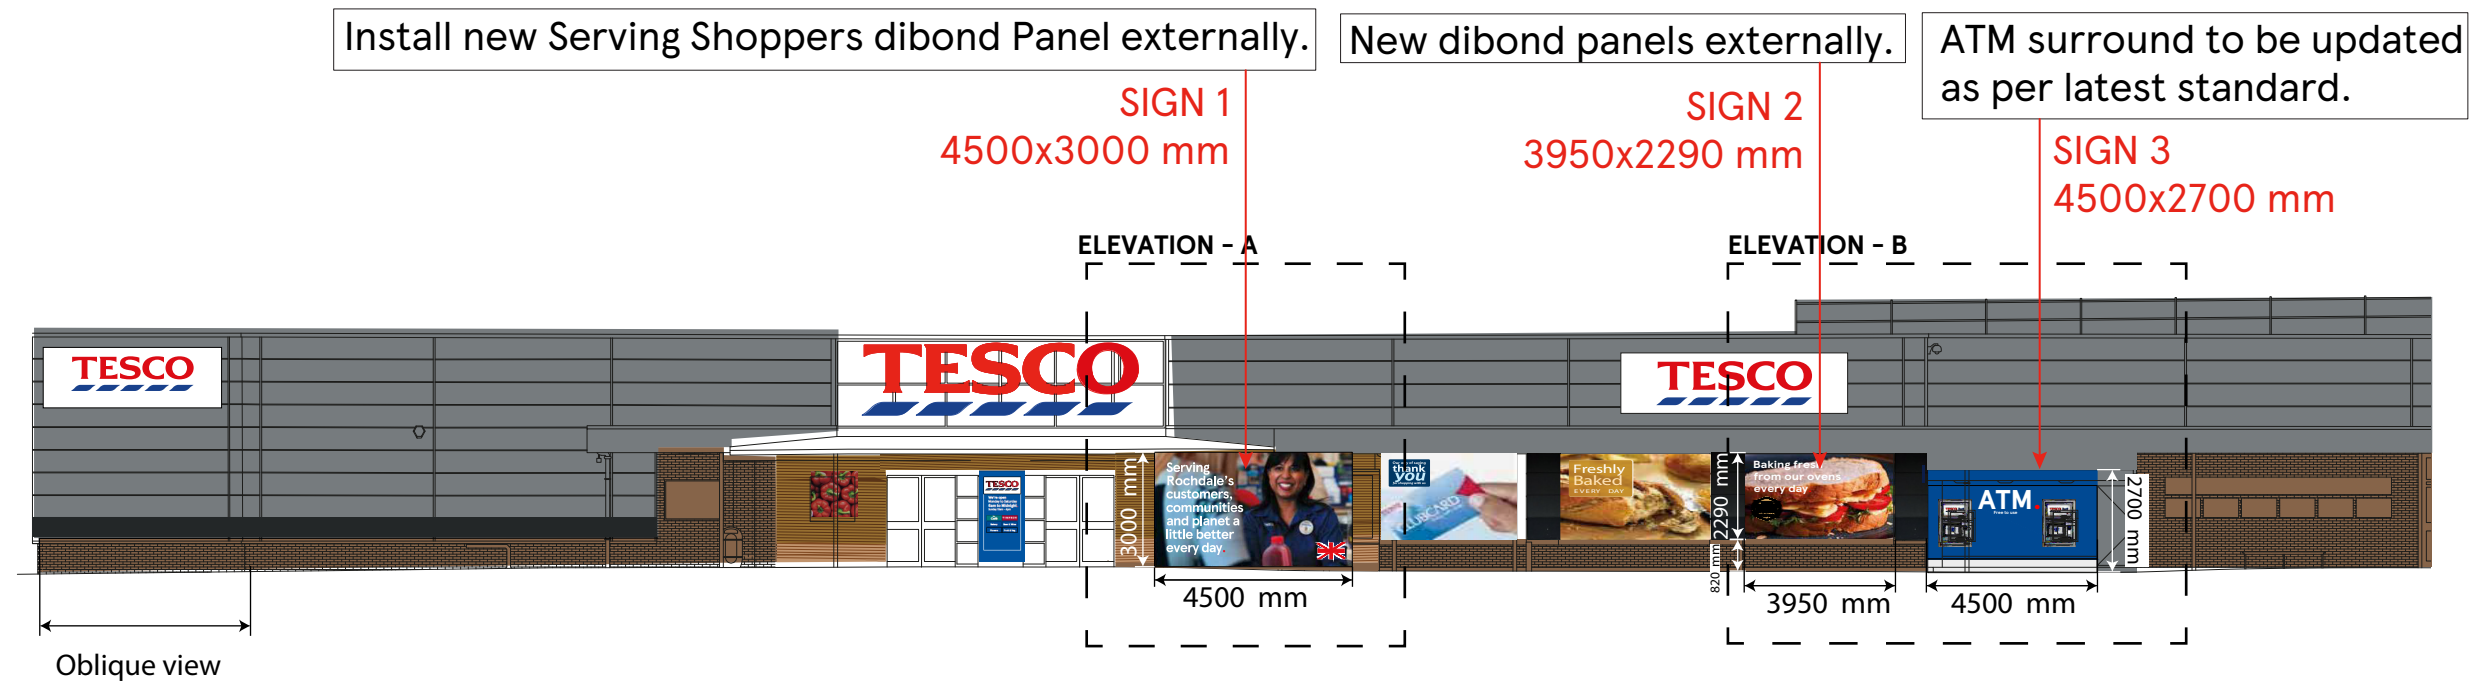

WEST ELEVATION (1:200)

Install new Serving Shoppers dibond Panel externally.

NEW SIGN 1
4500x3000 mm

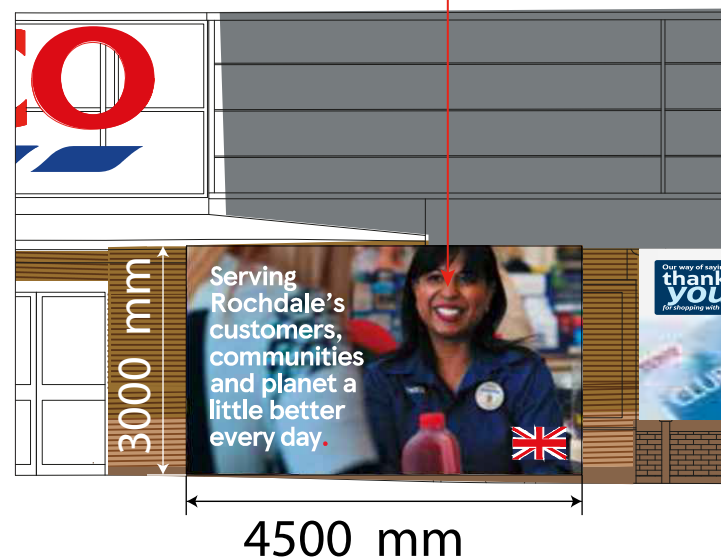

ELEVATION AT A (1:100)

SCALE BAR

1:100

2m 0 2m 4m 6m 8m 10m

1:200


4m 0 4m 8m 12m 16m 20m

New dibond panels externally.

NEW SIGN 2
3950x2290 mm

ATM surround to be updated as per latest standard.

NEW SIGN 3
4500x2700 mm

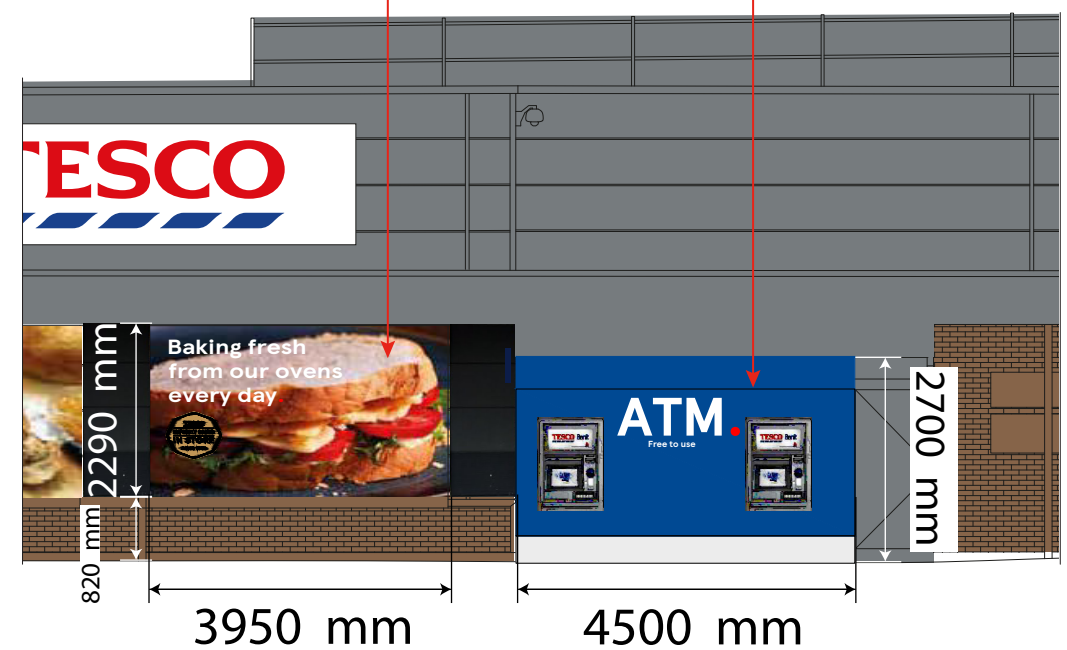

ELEVATION AT B (1:100)

DRAWING NO
03_3101_03E

SCALE
1:100/1:200@A3

CHECKED BY
DEEKSHA

DRAWN BY
PRIYANKA

DATE
06.05.2024

STORE TYPE
SUPERSTORE

STORE NAME
ROCHDALE

CONTENT
PROPOSED ELEVATION_ADV

TESCO
FEASIBILITY PLANNING

STORE PLANNING DEPARTMENT
PROPERTY SERVICES
HIGHWOODS BUILDING, KESTREL WAY
WELWYN GARDEN CITY, HERTFORDSHIRE, AL7 1GB UK
TELEPHONE : 01707 395150

THE COPYRIGHT AND ALL OTHER RIGHTS IN AND RELATING TO THIS PUBLICATION
BELONG TO AND ARE THE SOLE PROPERTY OF TESCO STORES LIMITED.
ALL RIGHTS ARE RESERVED. NEITHER THE WHOLE NOR ANY PART OF THIS
PUBLICATION MAY BE REPRODUCED OR TRANSMITTED IN ANY FORM OR BY ANY
ELECTRONIC OR MECHANICAL MEANS INCLUDING PHOTOCOPYING AND RECORDING
OR FROM ANY RETRIEVAL SYSTEM WITHOUT THE PRIOR WRITTEN LICENCE FROM THE
OWNER. TESCO STORES LIMITED