




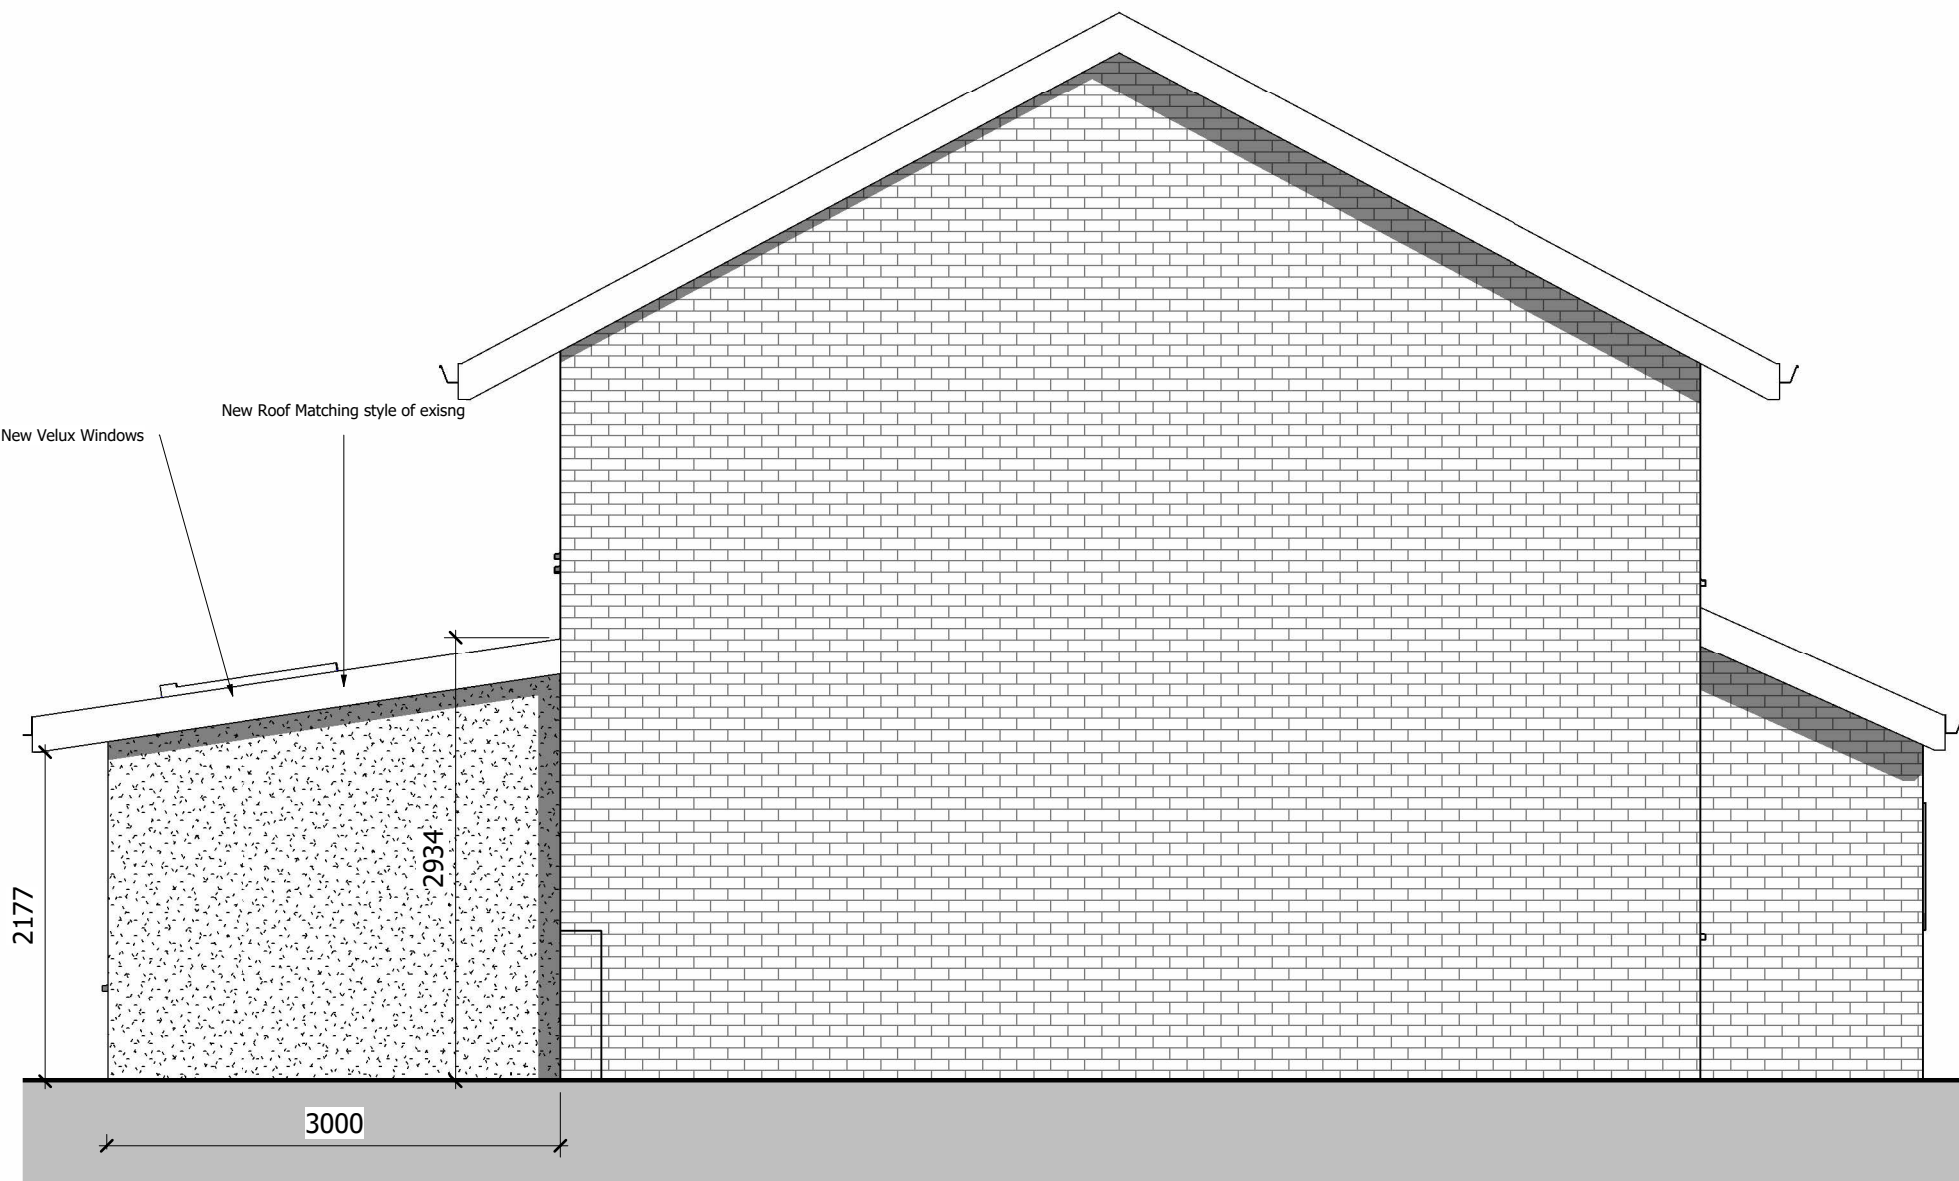



Front Elevation
1 : 50

 



Side Elevation
1 : 50

 


Rear Elevation
1 : 50

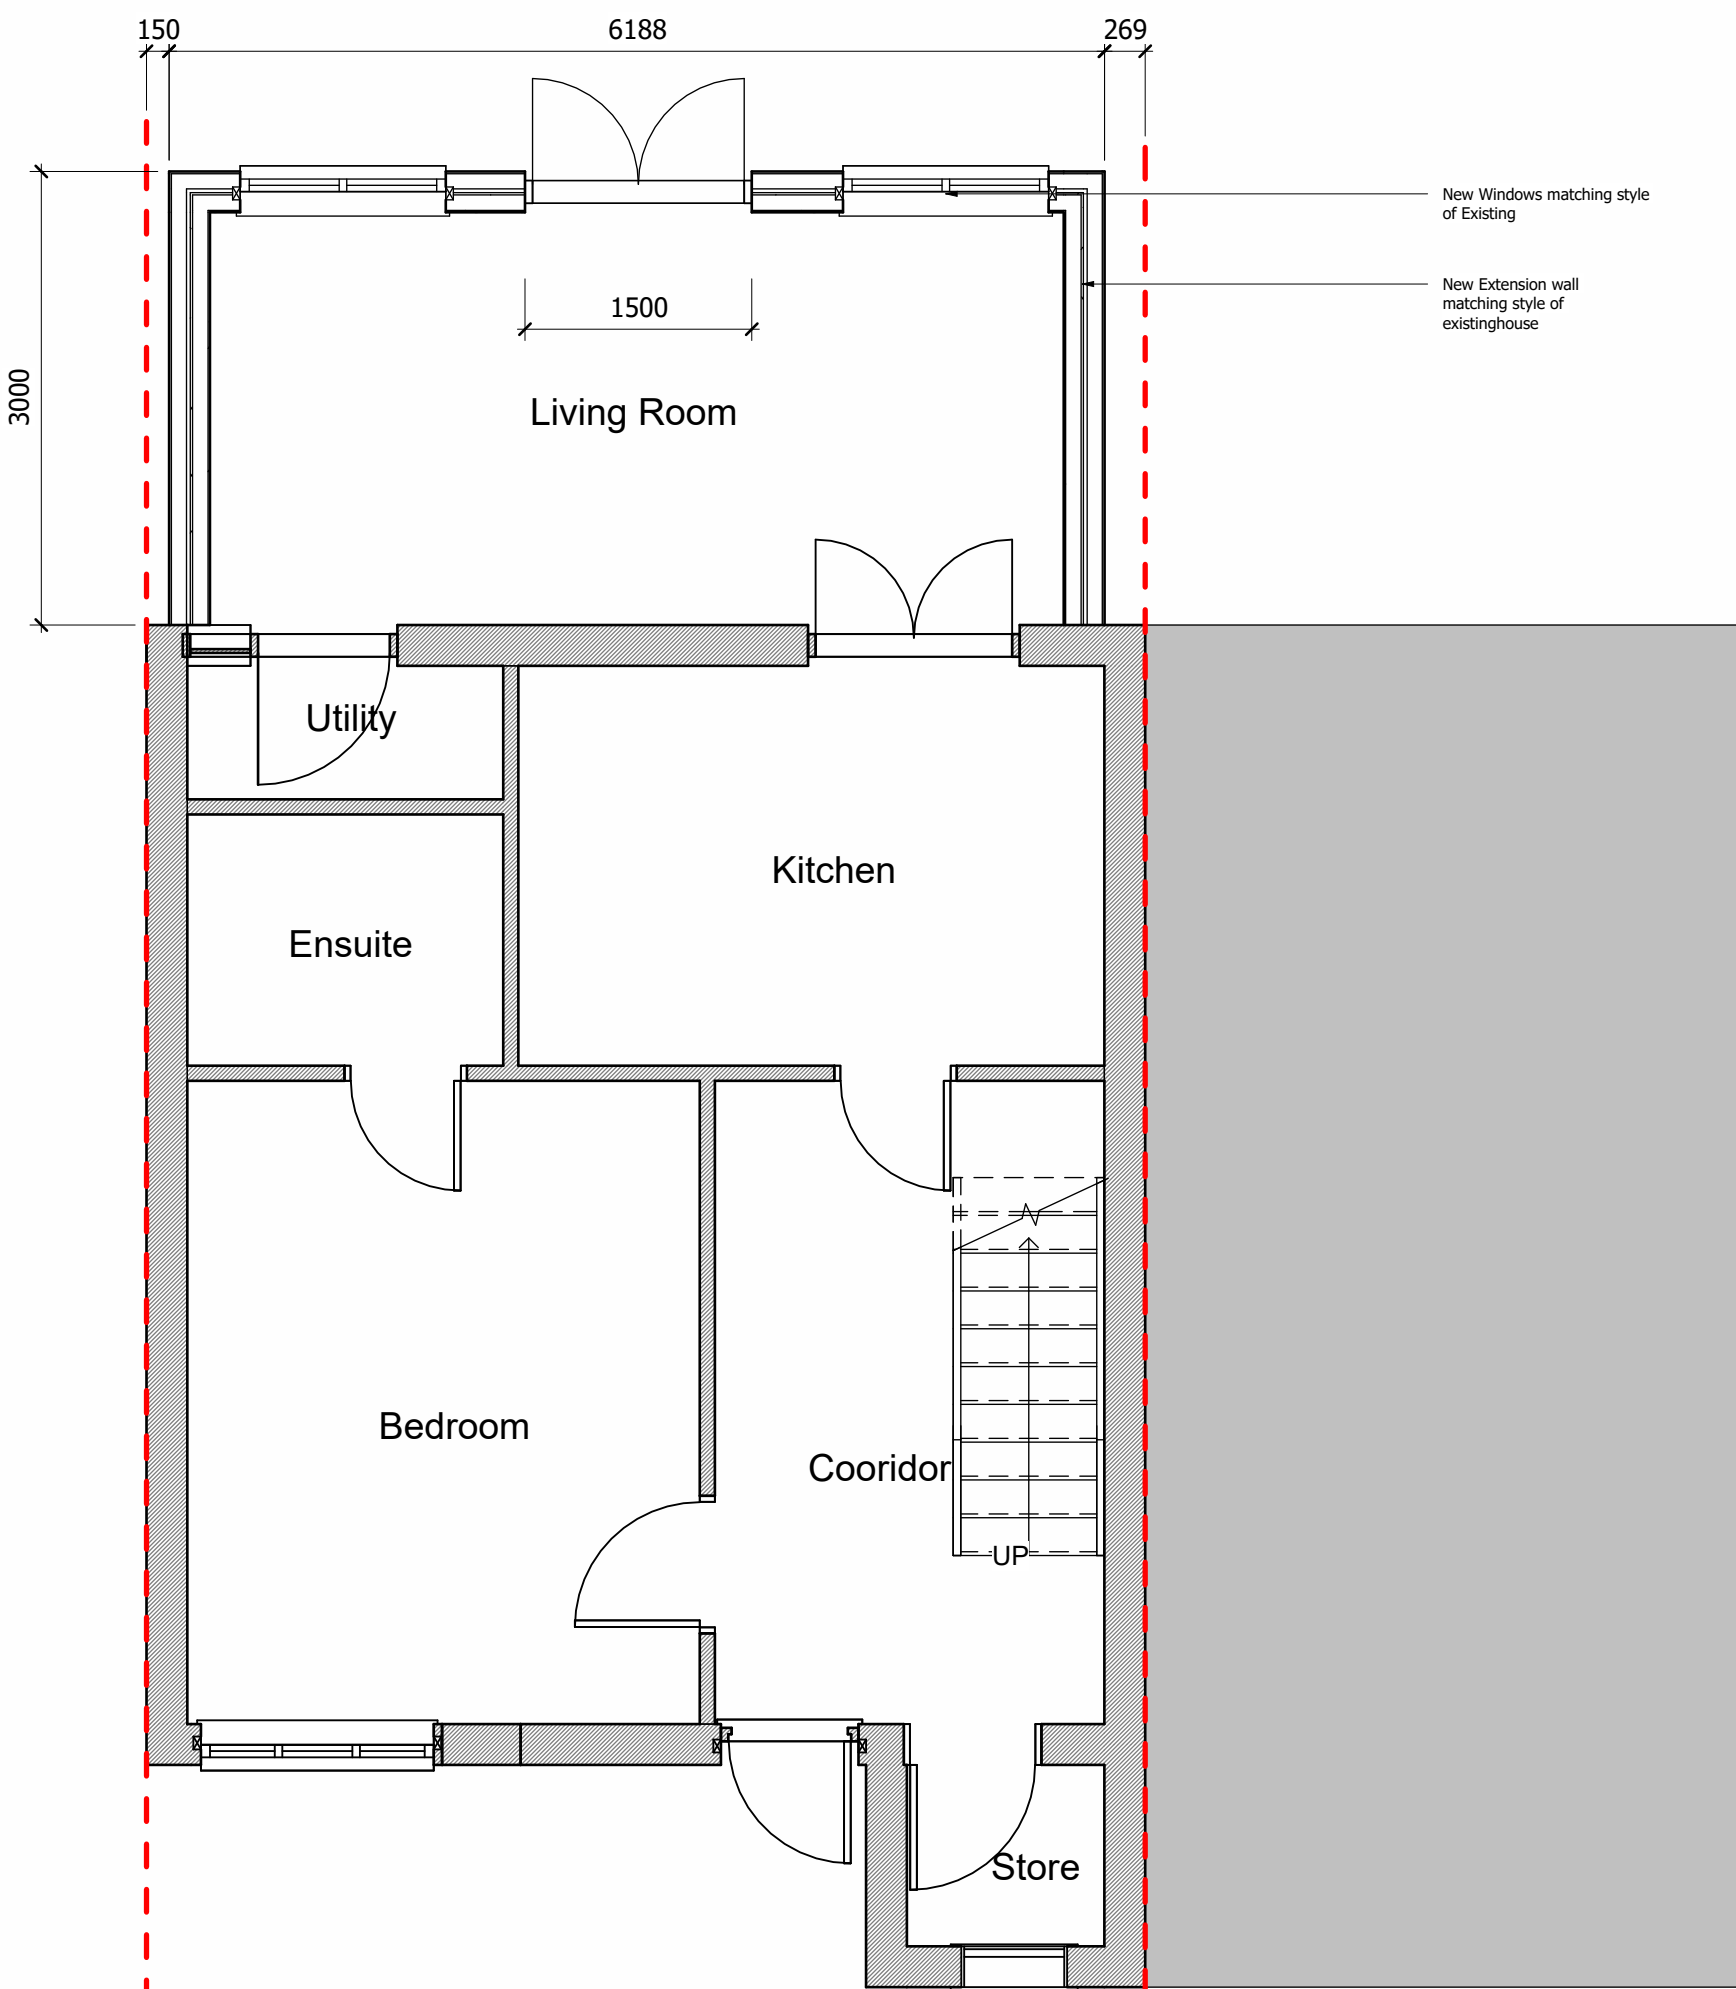 



Ground Floor Plan
1 : 50

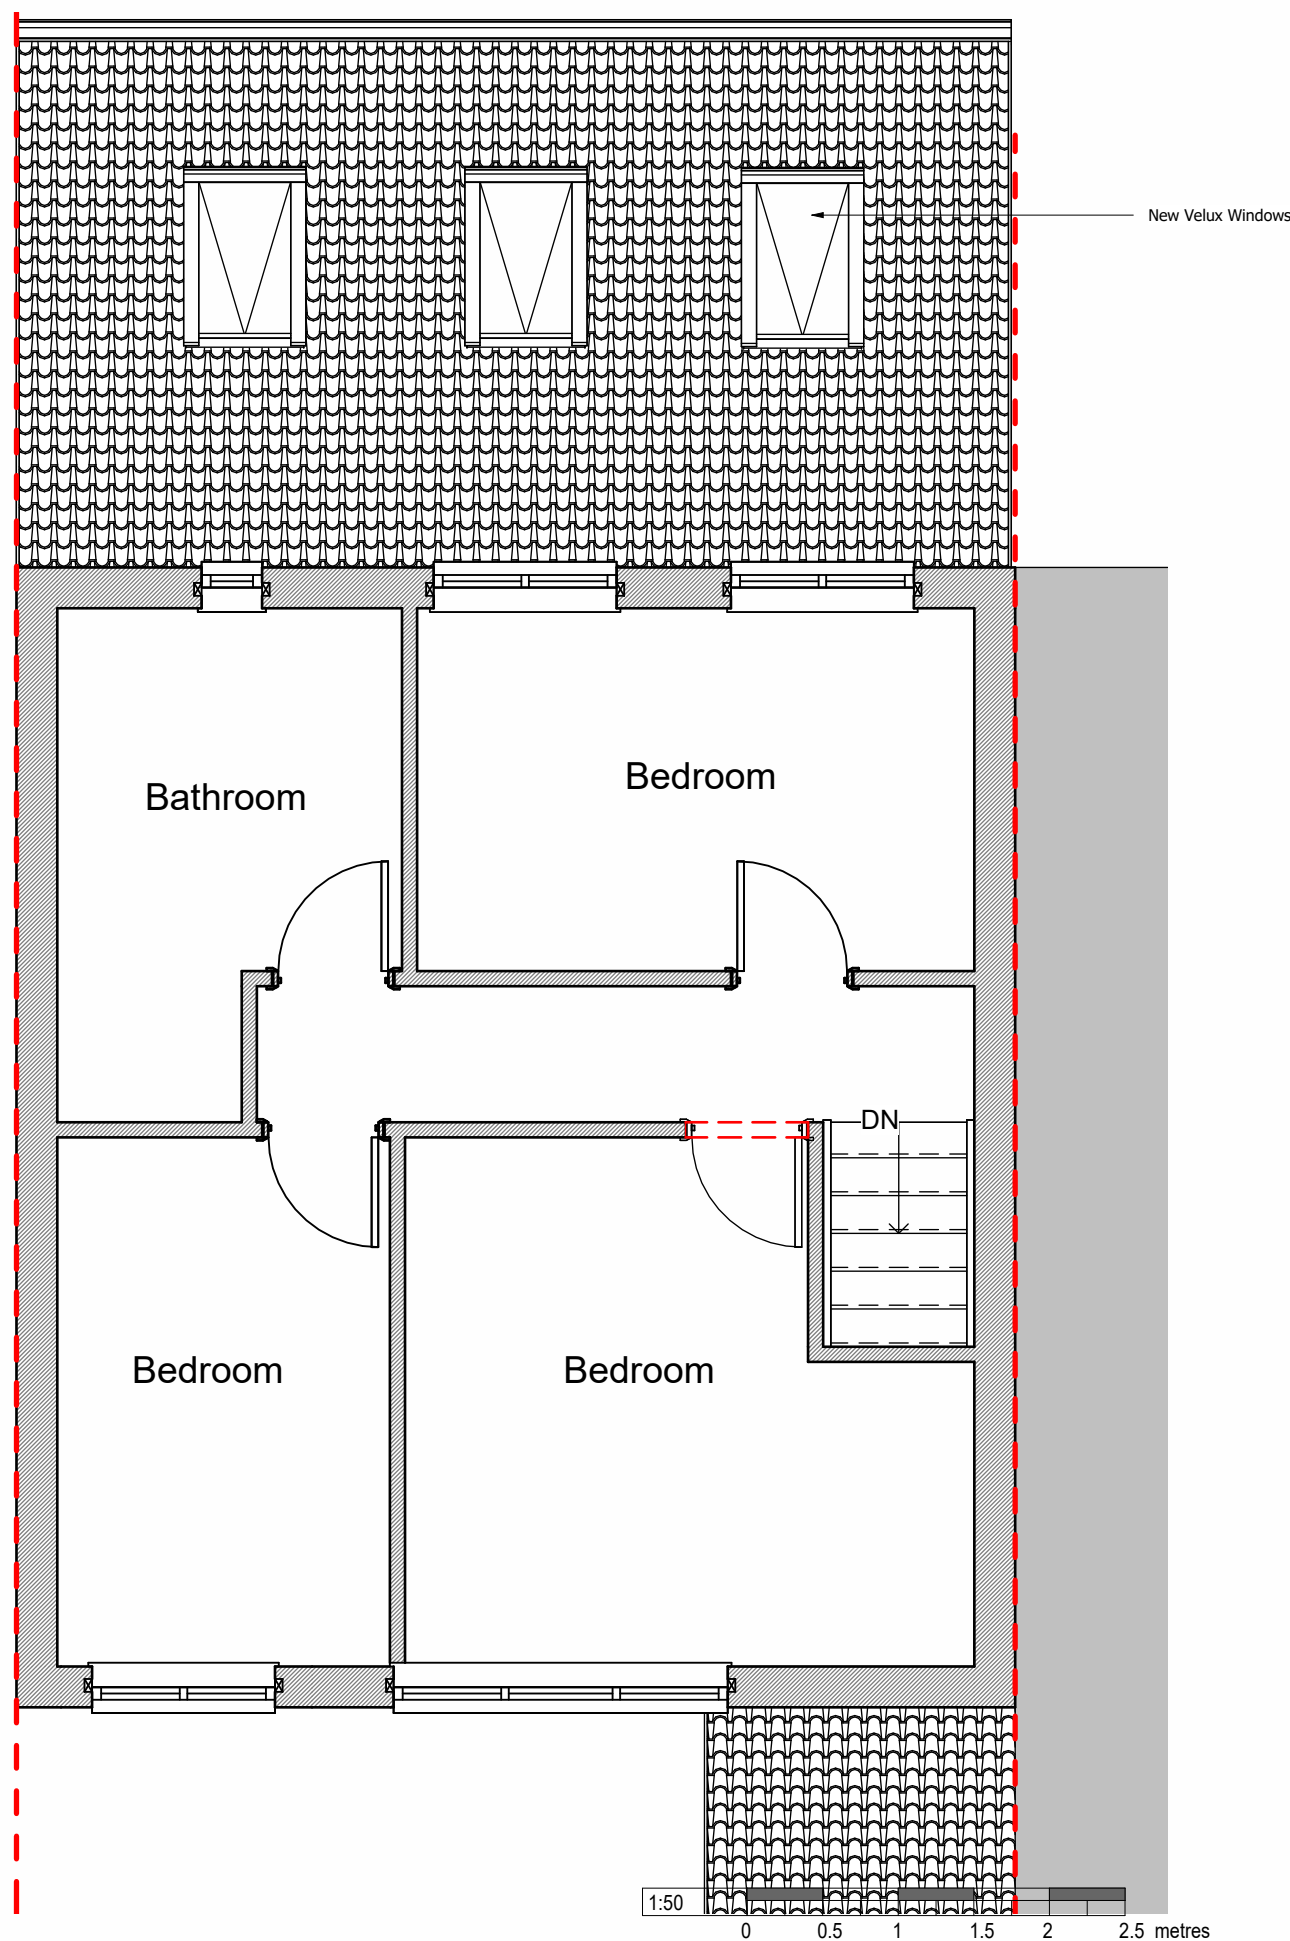 

First Floor plan
1 : 50

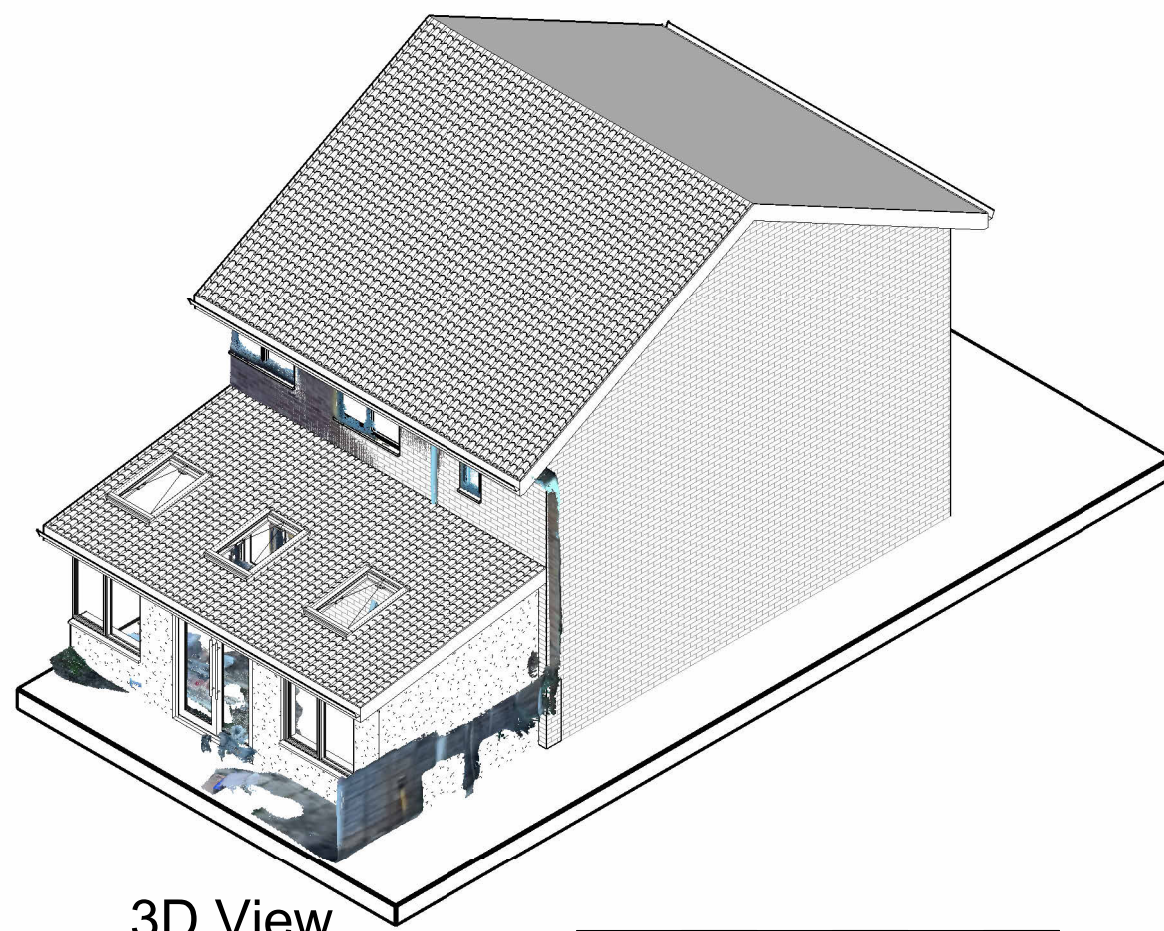

3D View

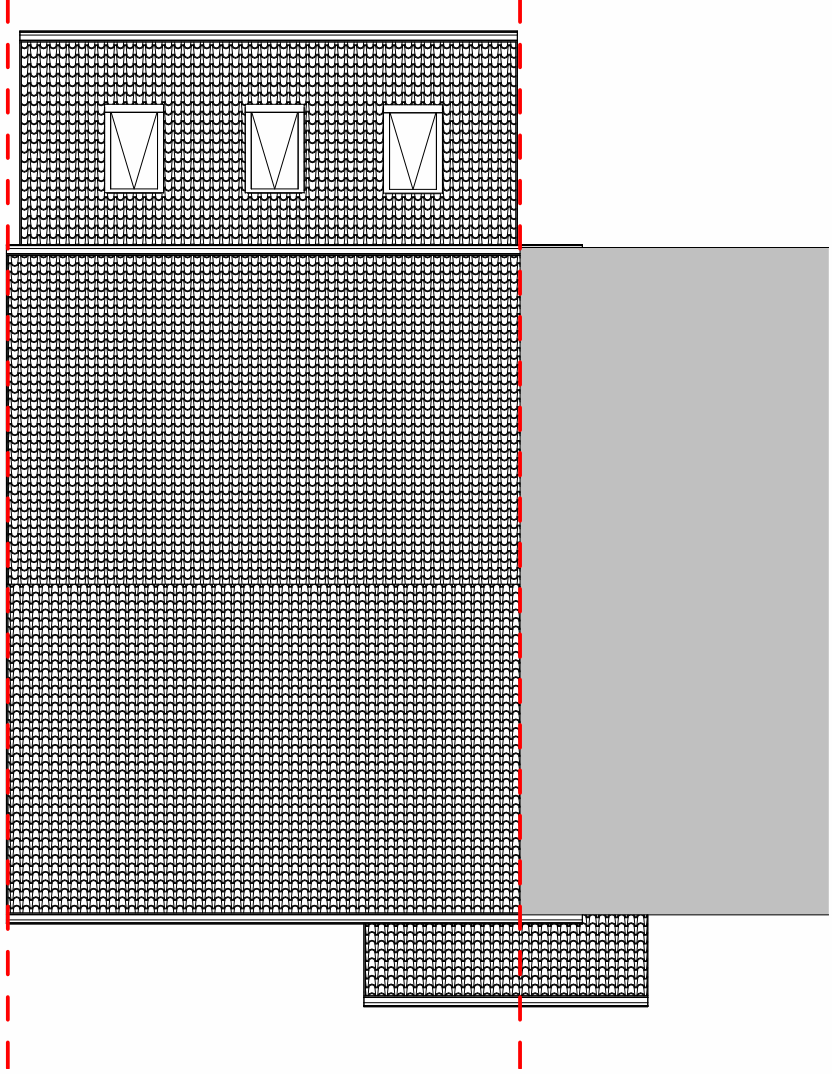 

Roof Plan
1 : 100



Revision	Description
Location Mr A. Kljony 17 Glenwood Drive Middleton Greater Manchester M24 2TH	
Title Proposed Plans and Elevations	
Scale As indicated @A1	Drawing No. 24001 P04
Revision	