




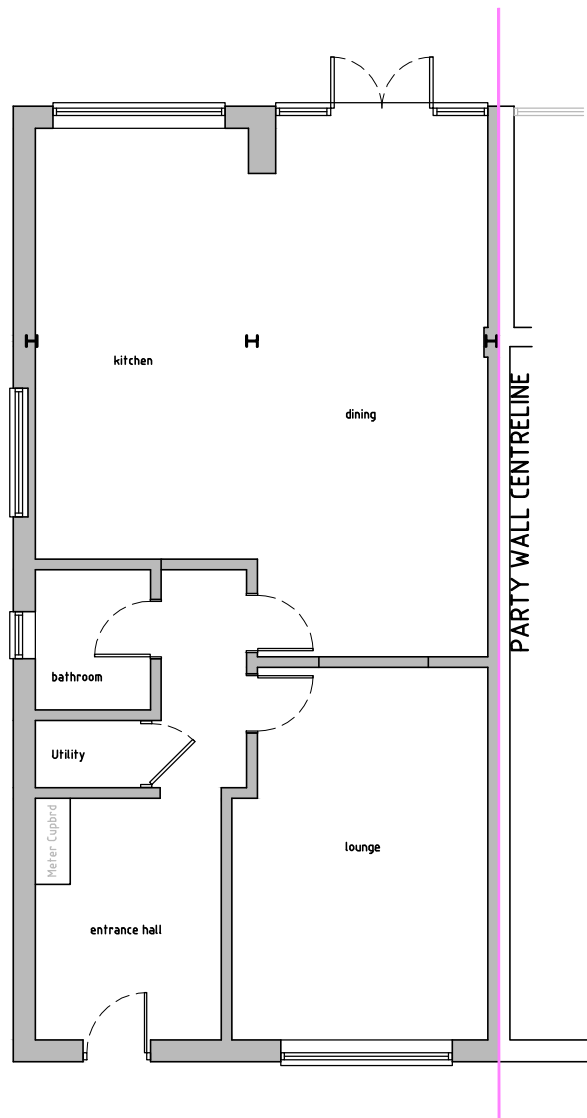

EXTG GROUND FLOOR
(1:100)

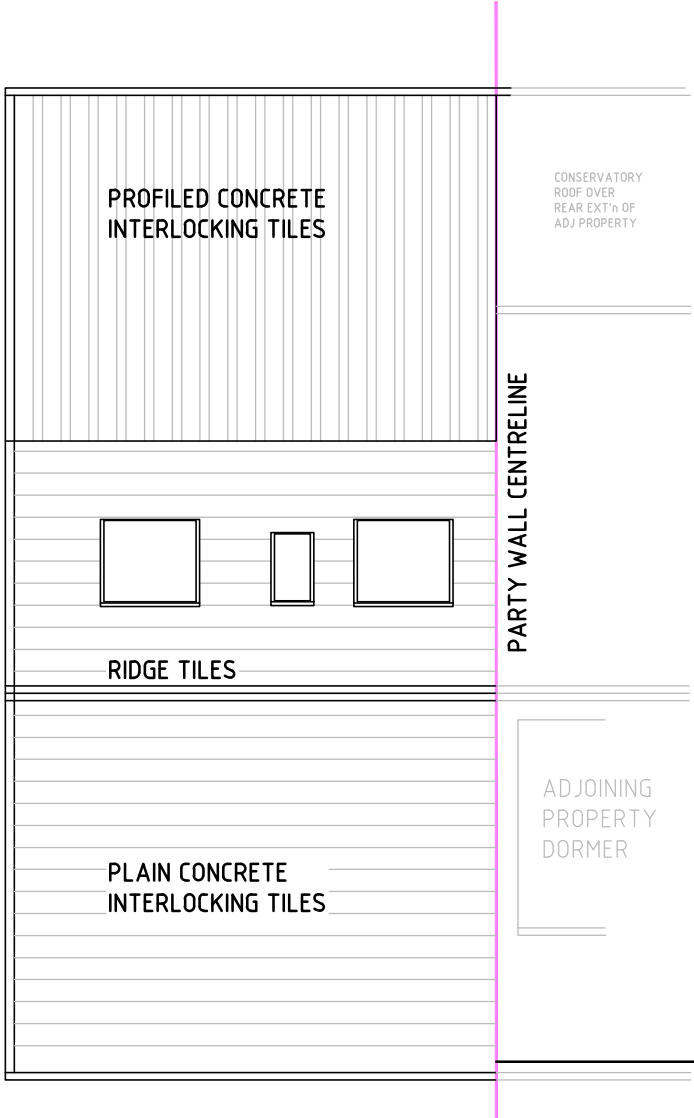

EXTG ROOF PLAN
(1:100)

 

SCALE BAR 1:100

Rev.	Amendments	Date
------	------------	------


ISSUED FOR : **PLANNING**

CLIENT
MILLS FAMILY

PROJECT-SCHEME
**15 PIETHORNE CLOSE
NEWHEY**

TITLE
**EXISTING LAYOUT
GROUND FLOOR PLAN
ROOF PLAN**

PROJECT No.	DRG. No. E001	SCALE 1:100
	DATE FEB. '25	REVISION -

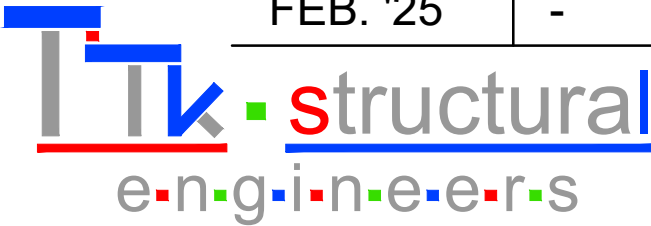

99 Manor Road. Shaw. Oldham. OL2 7JG (m: 07971 037112)

THIS IS AN ISO A3 SIZED DRAWING