


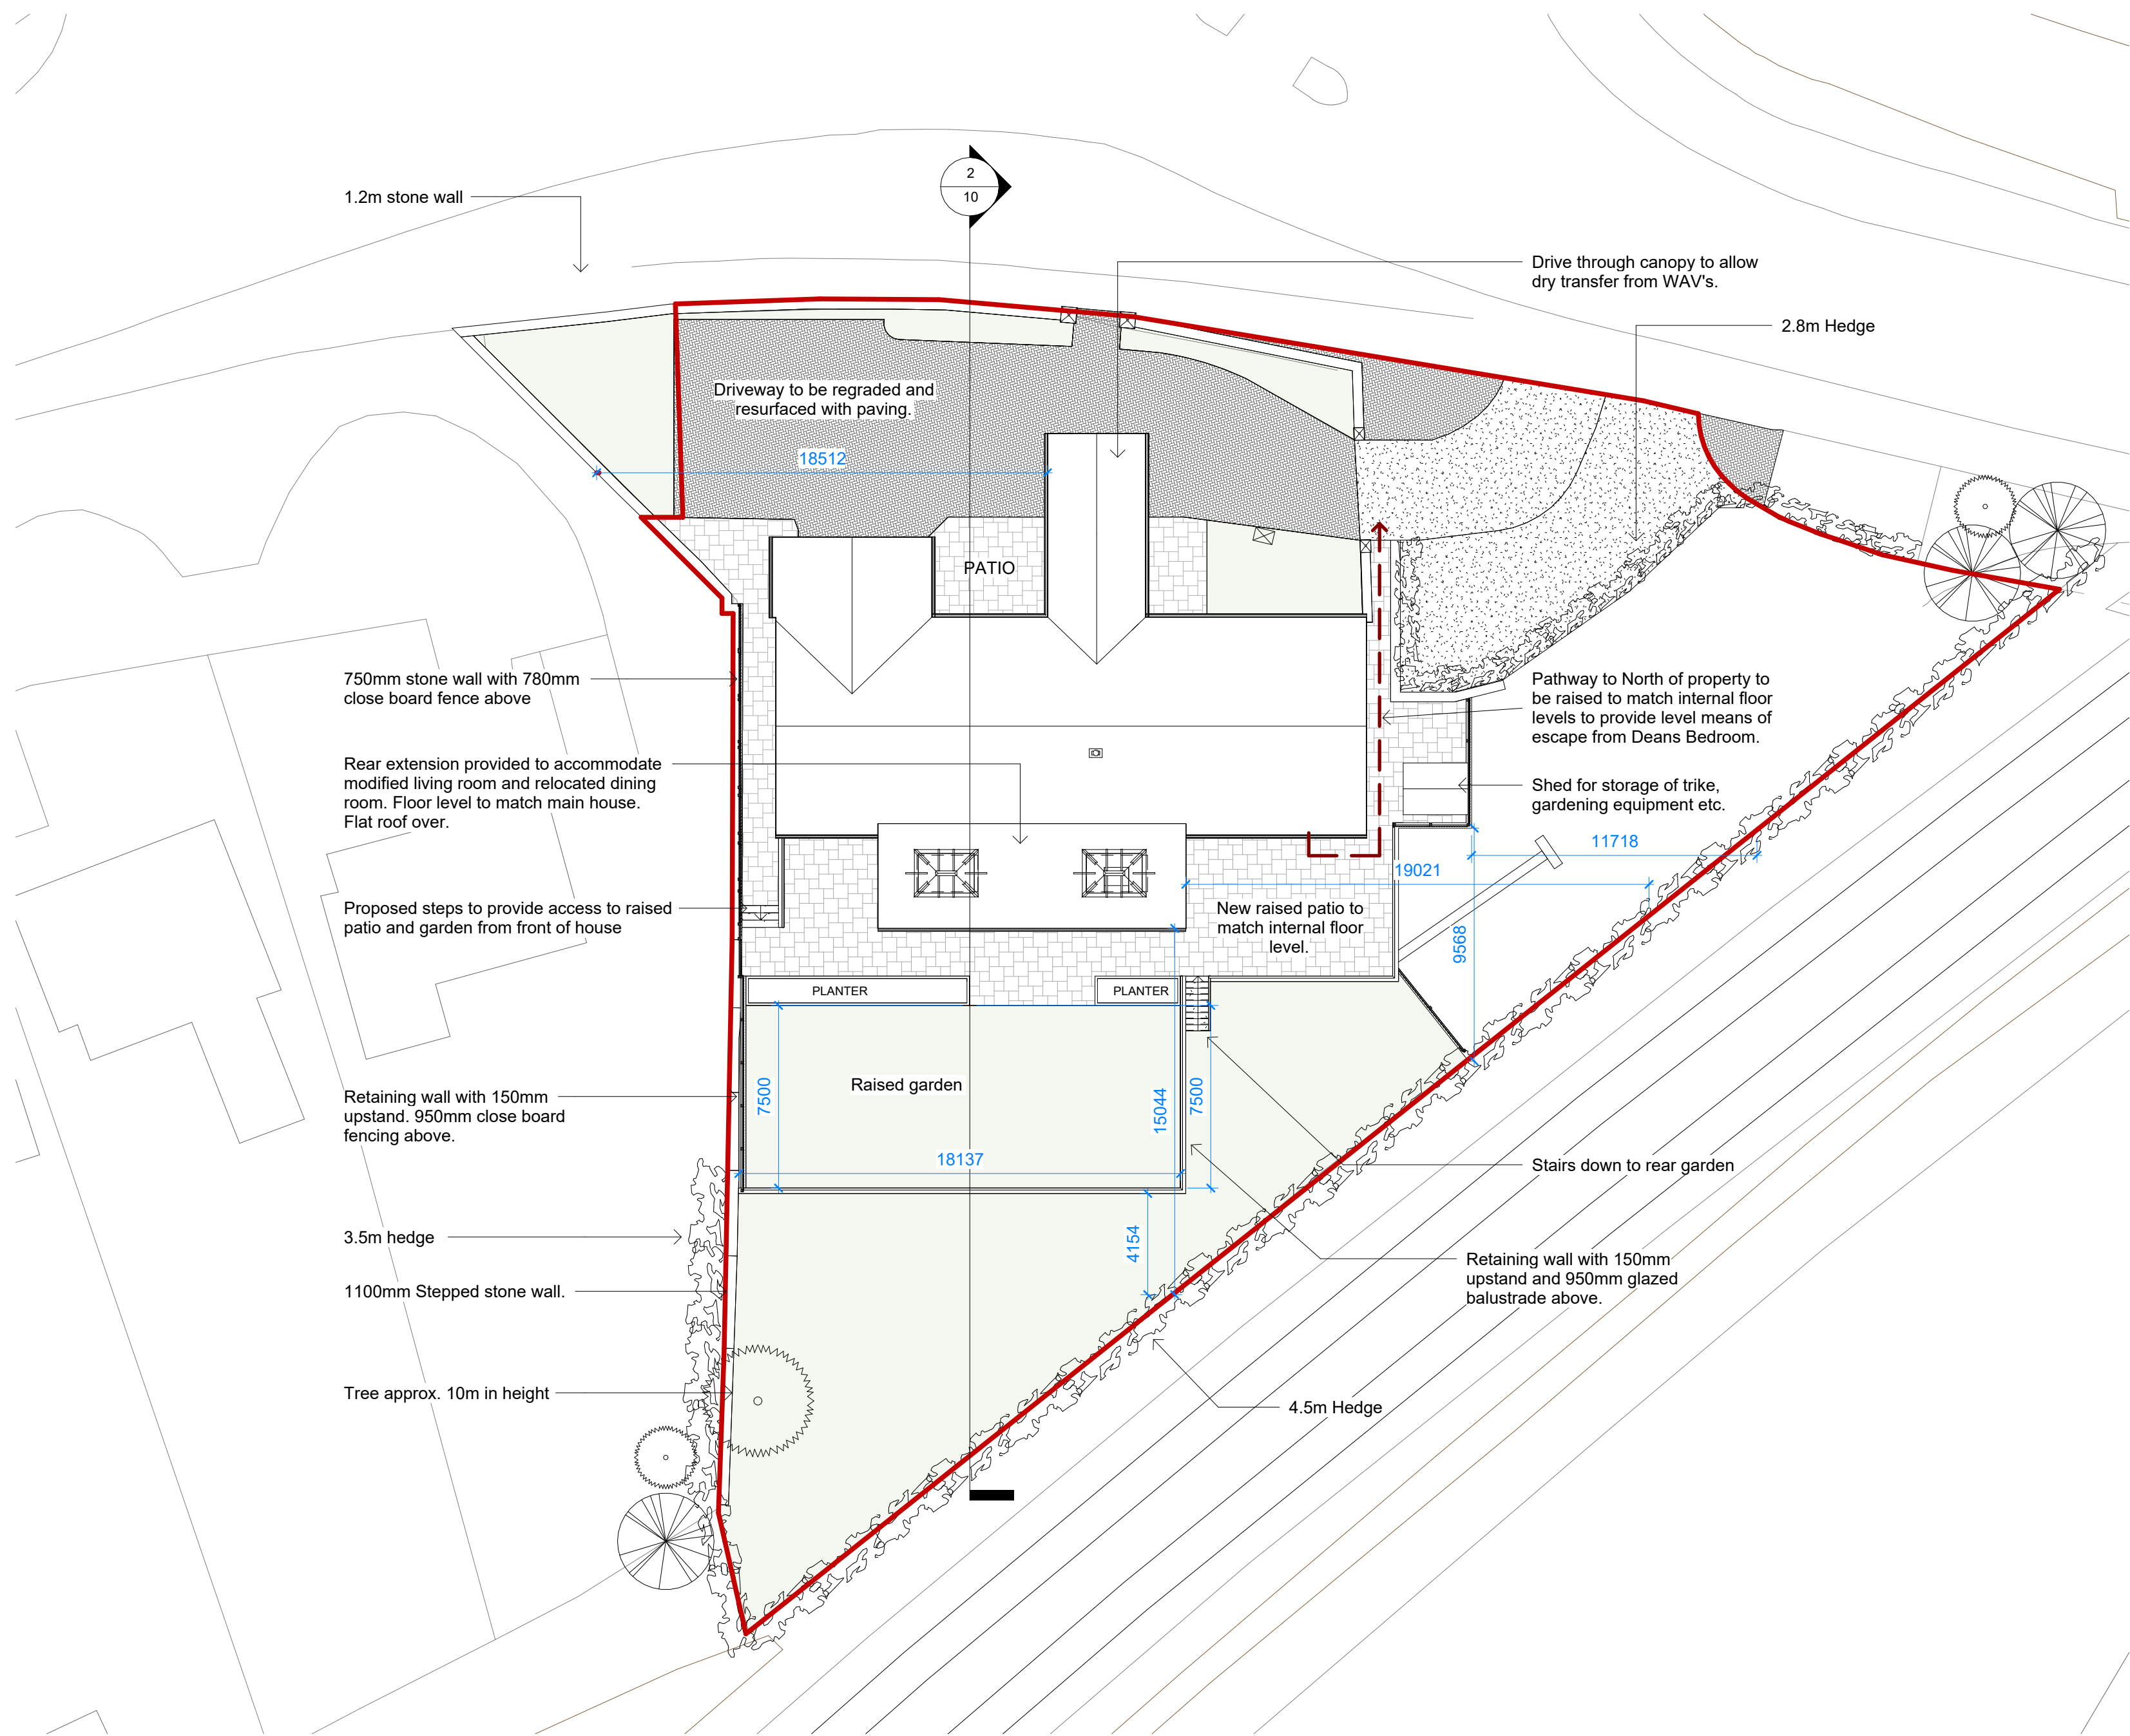


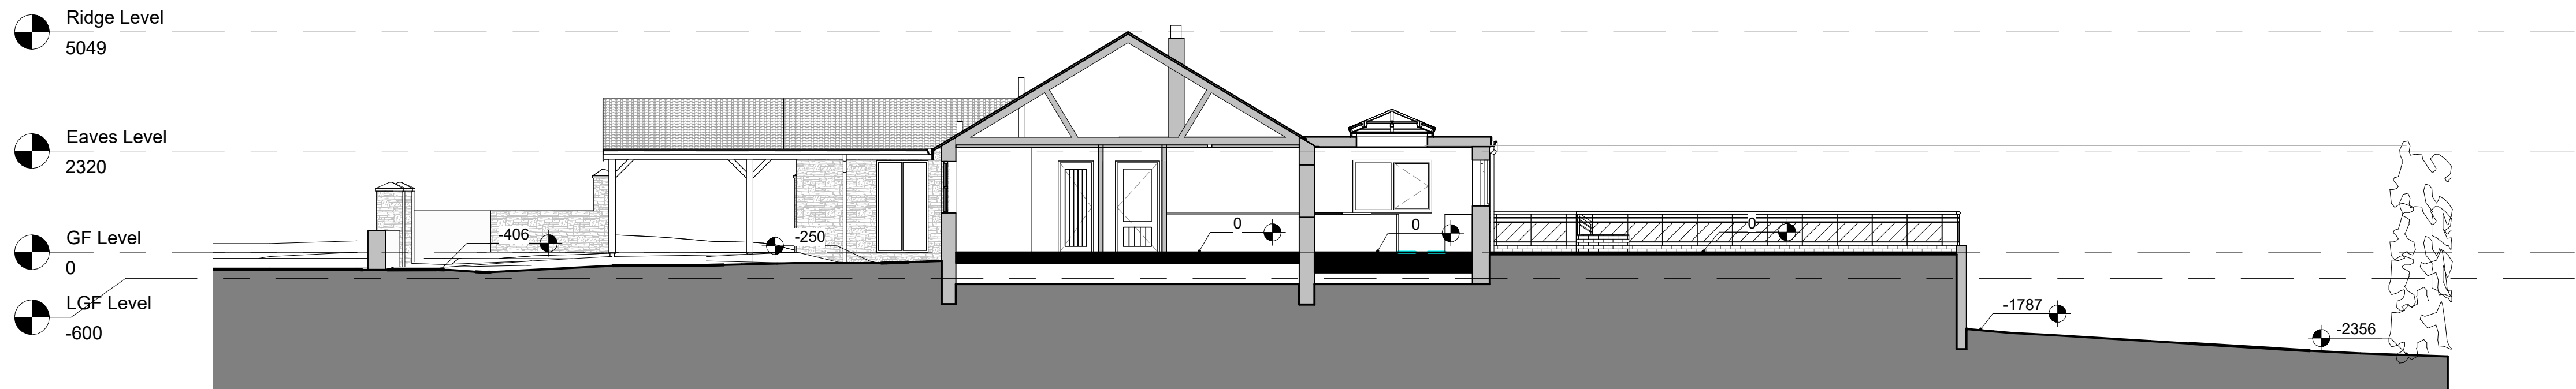

1 Proposed Plan - Site
1 : 200

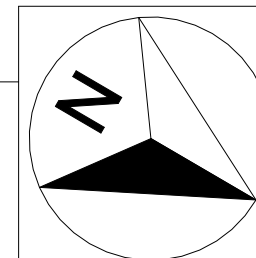

2 Proposed Site Section
1 : 100

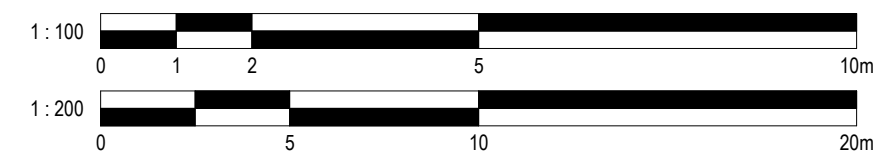

Revisions:

A	17/04/2024	Revised following feedback from Accommodation Expert.
B	08/05/2024	Revised to Planning Issue

PLANNING
SUBMISSION

: ALL INFORMATION REMAINS COPYRIGHT OF PH PARTNERSHIP :

: DO NOT SCALE - ALL DIMENSIONS TO BE VERIFIED ON SITE :



P H Partnership

10 Lunkey Court, Chester-Le-Street, Co. Durham, DH2 1AN
Tel: 0191 4108538 Email: Author @phpartnerships.co.uk
Fax: 0191 4100537 Web: www.phpartnerships.co.uk

Client
D. Smith

Project
Accessible Adaption & Extension

Address
179 Newhey Road, Newhey, Rochdale,
OL16 3SA

Scales
As indicated @A1 11/04/24

Drawing Title
Proposed Site Plan

Drawing No.
9390 - 10

Revision
B