


ALL DIMENSIONS ARE FOR REFERENCE
PURPOSES ONLY DISCRPENCIES ARE TO BE
REPORTED TO THE DRAWINGS AUTHOR. DO NOT
SCALE FROM DRAWING.

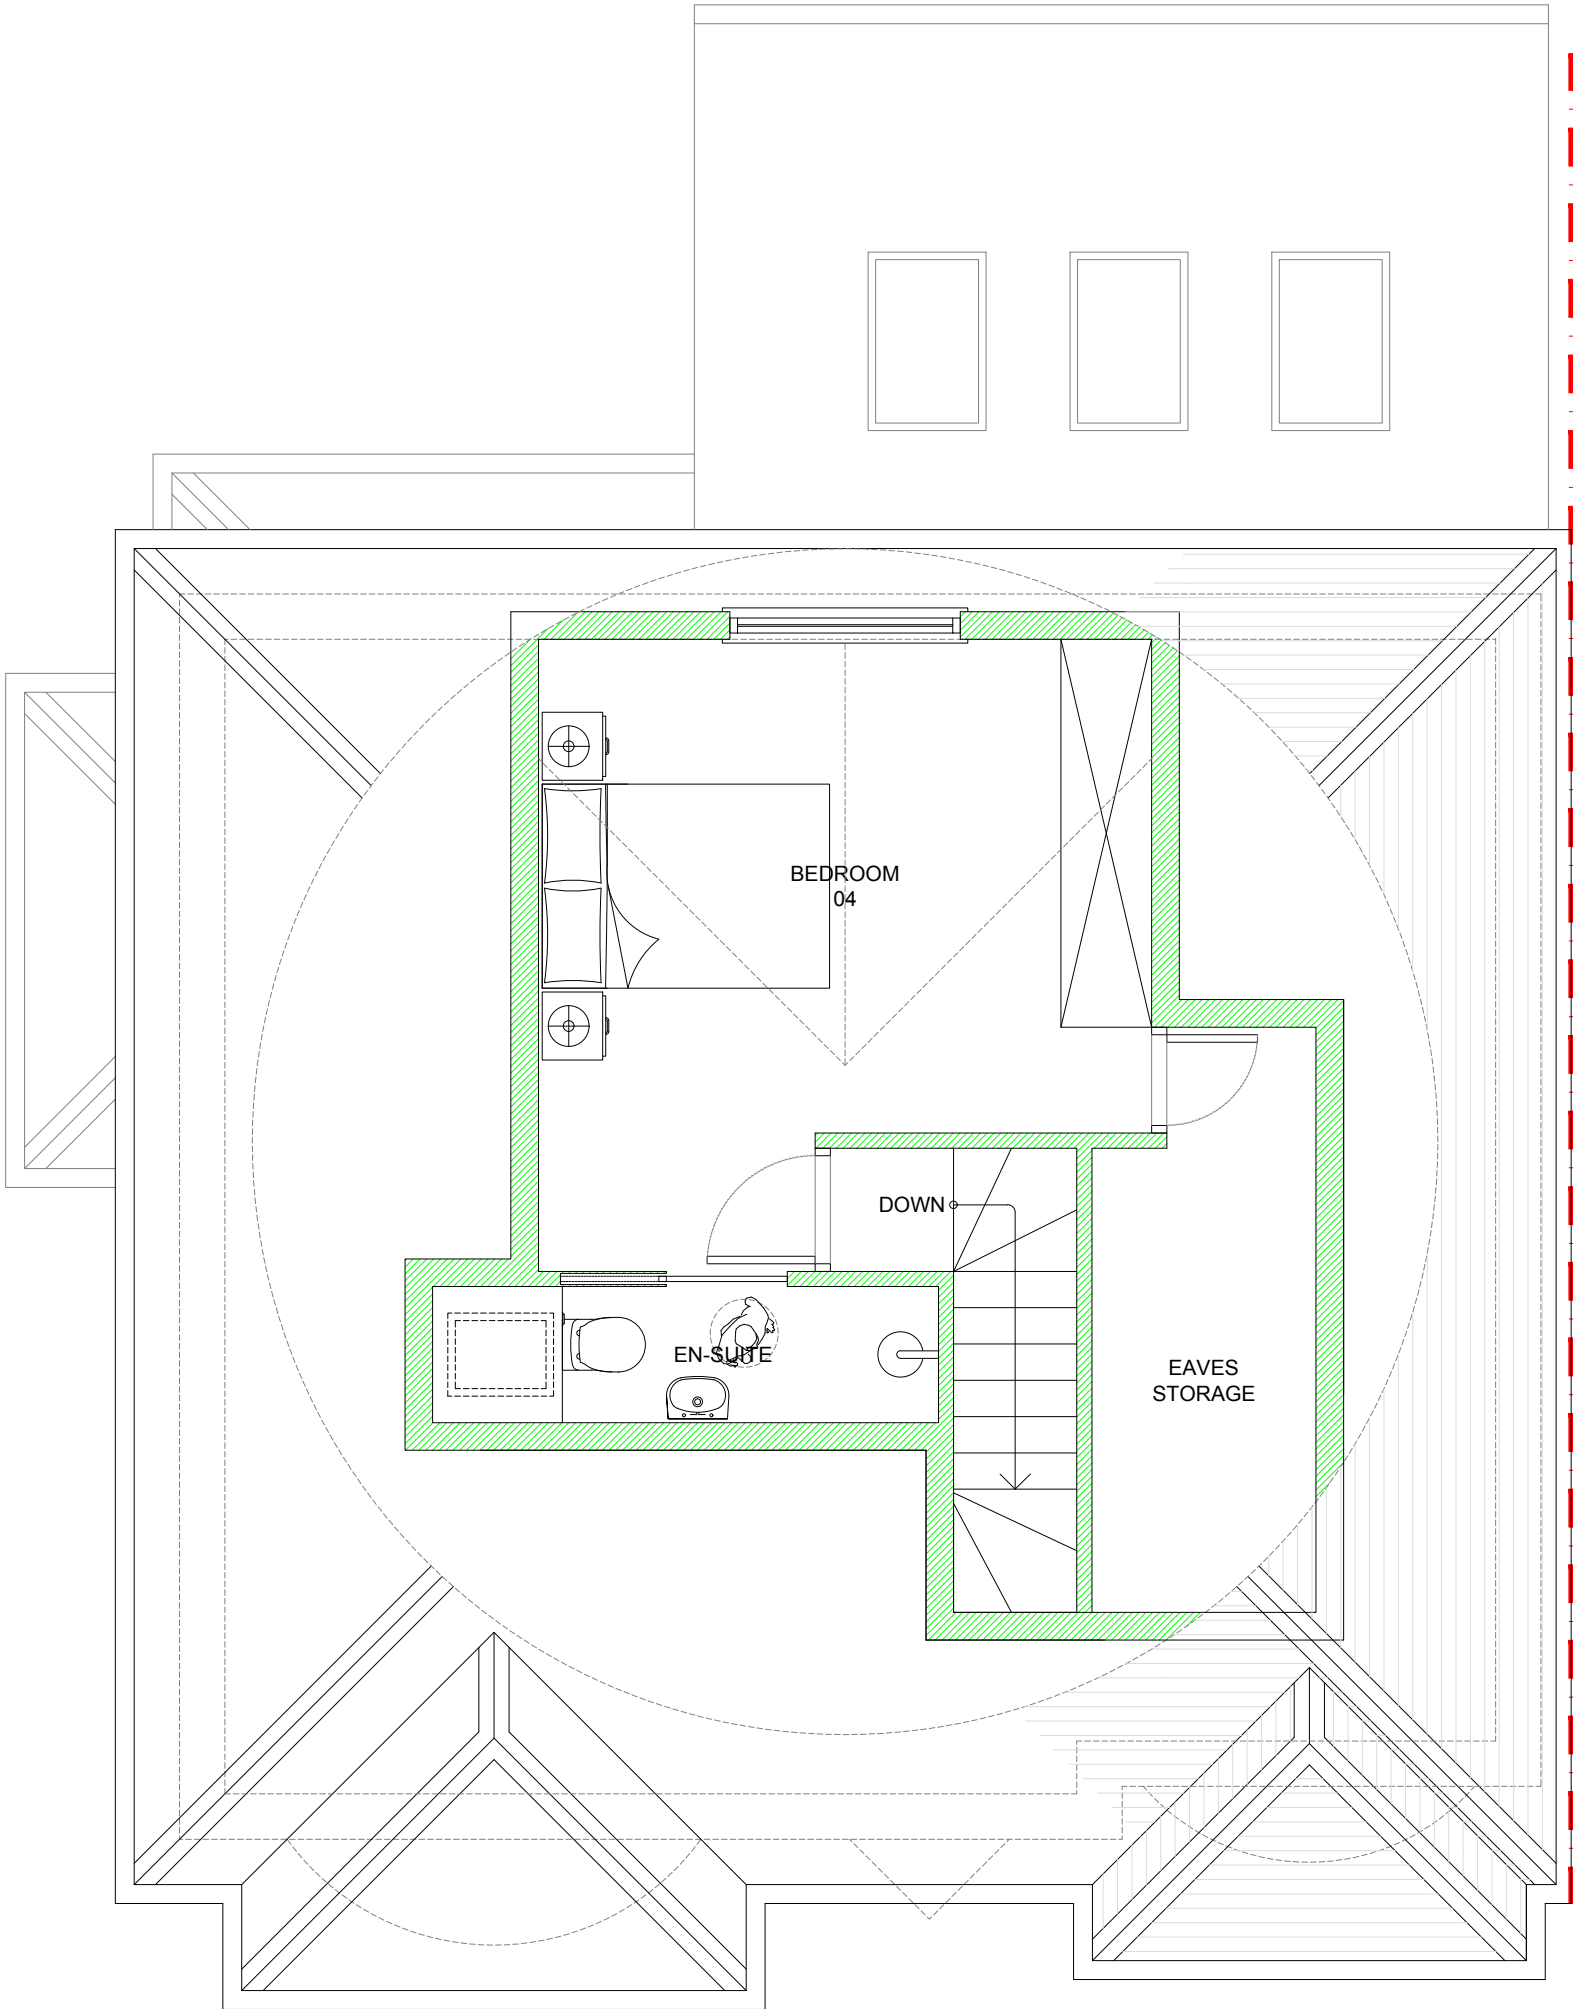

PROPOSED SECOND FLOOR PLAN

B	23-05-24	Drawing title corrected.	XXX	XXX
A	09-05-24	Rear dormer added.	XXX	XXX
Rev	Date	Description	Rev By	CHK'd By
Drawing Title		PROPOSED SECOND FLOOR PLAN		
Job-Dwg No		062ROC-108B		
Project Title		PITCHED DORMER 26 MOSS LANE MIDDLETON ROCHDALE M24 1WX		
Client		MR & MRS CHEVREAU		
Status		PLANNING		
Scale		1:50	Drawing Size	A3
Date		04/24		