



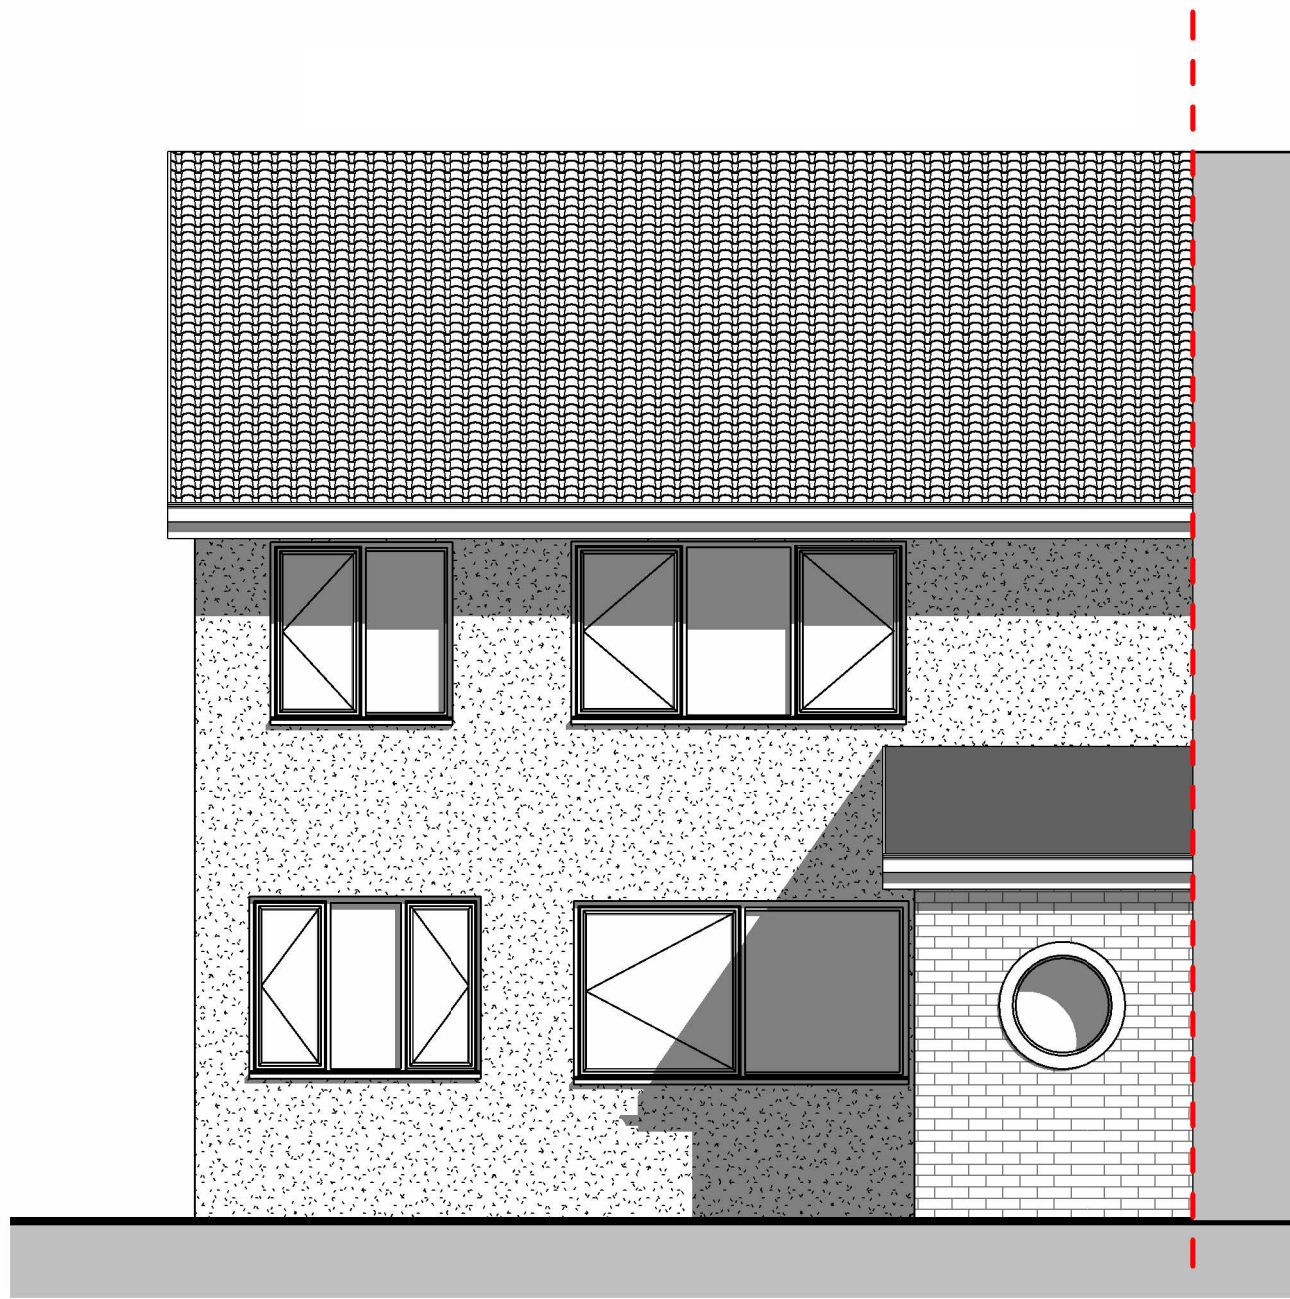


Front Elevation
1 : 50

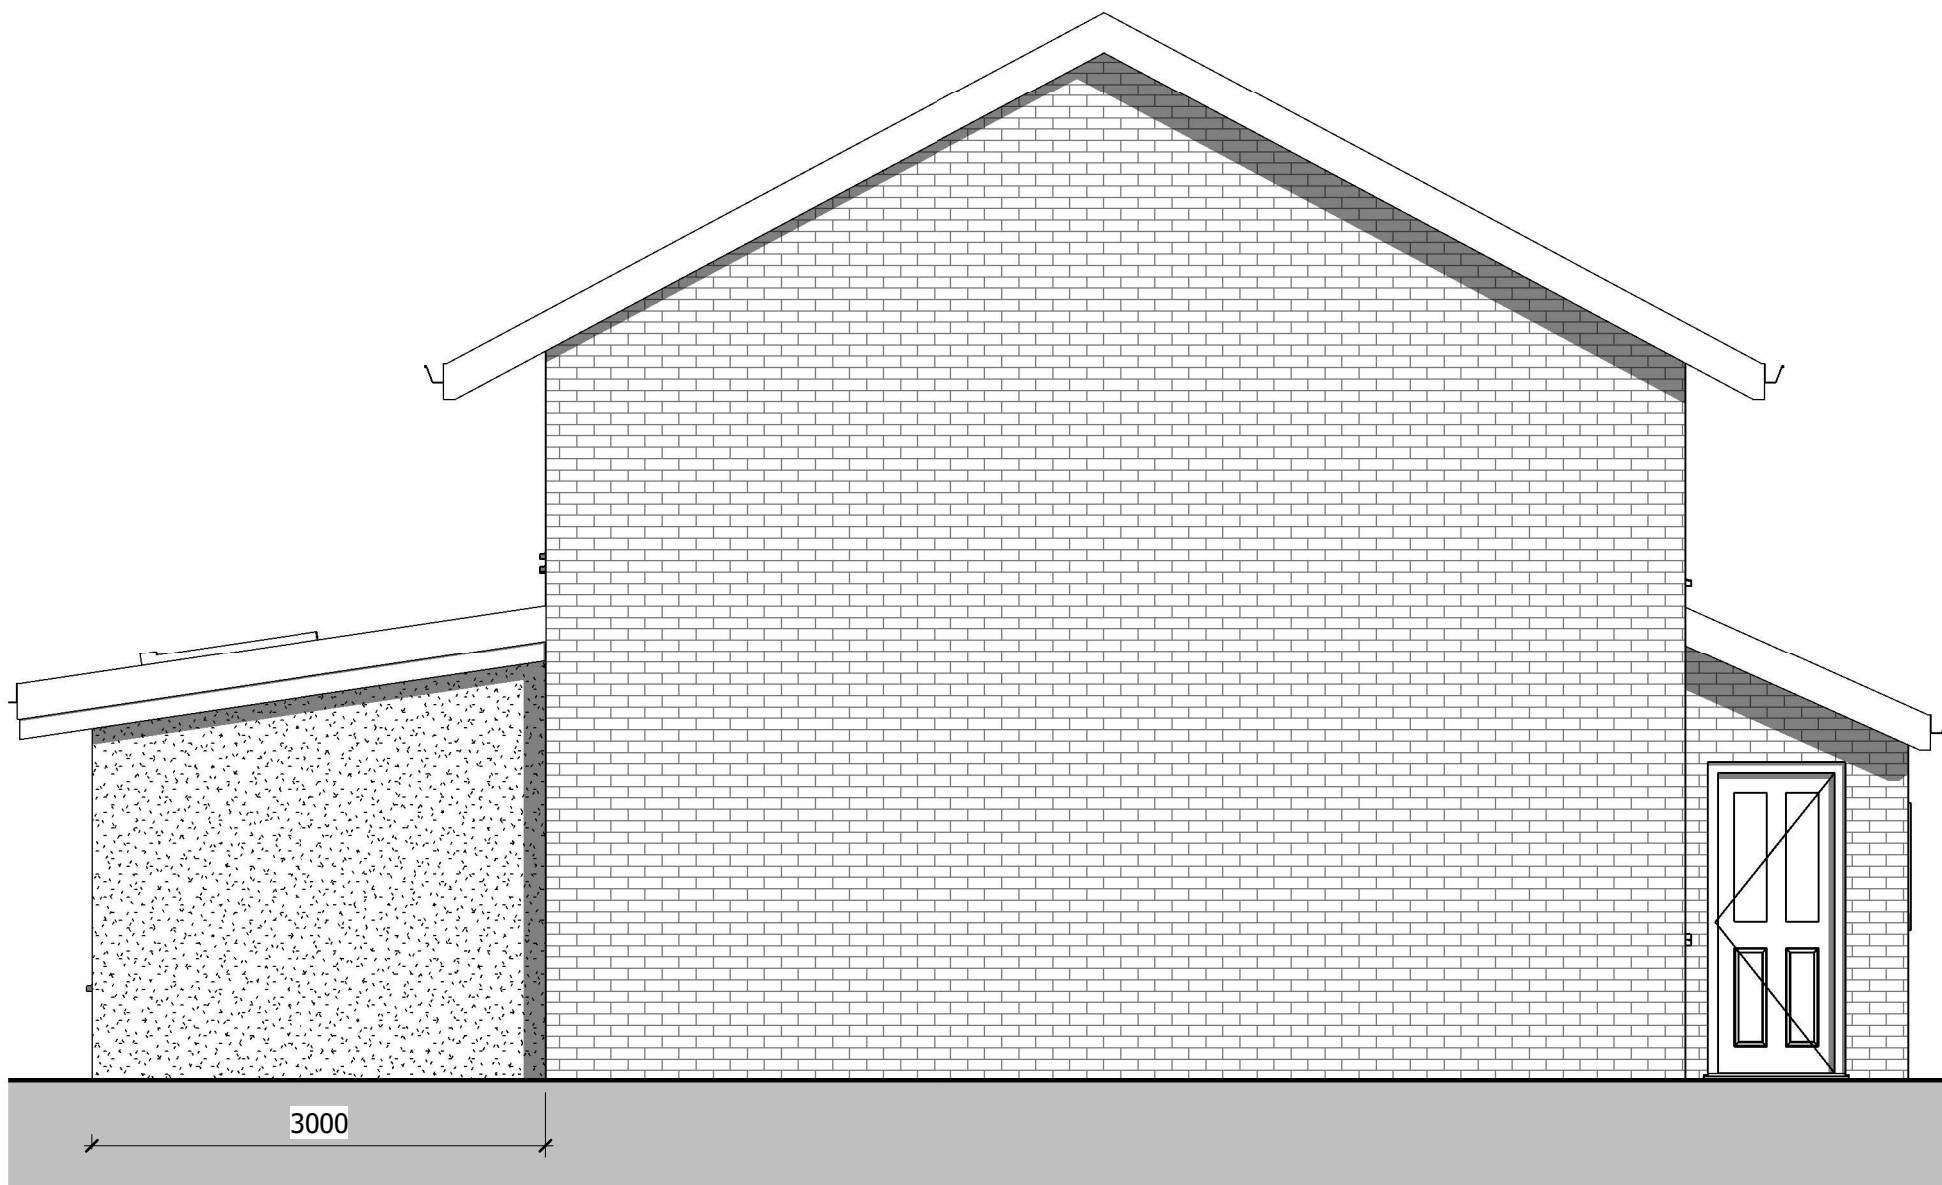


Side Elevation
1 : 50




Rear Elevation
1 : 50

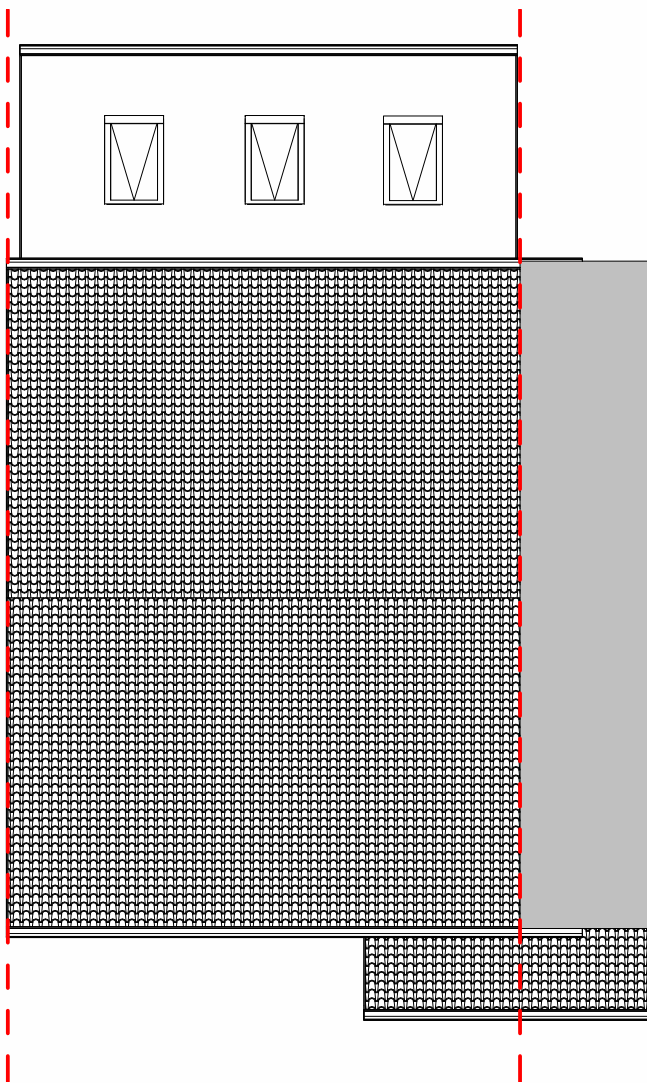


Roof Plan
1 : 100

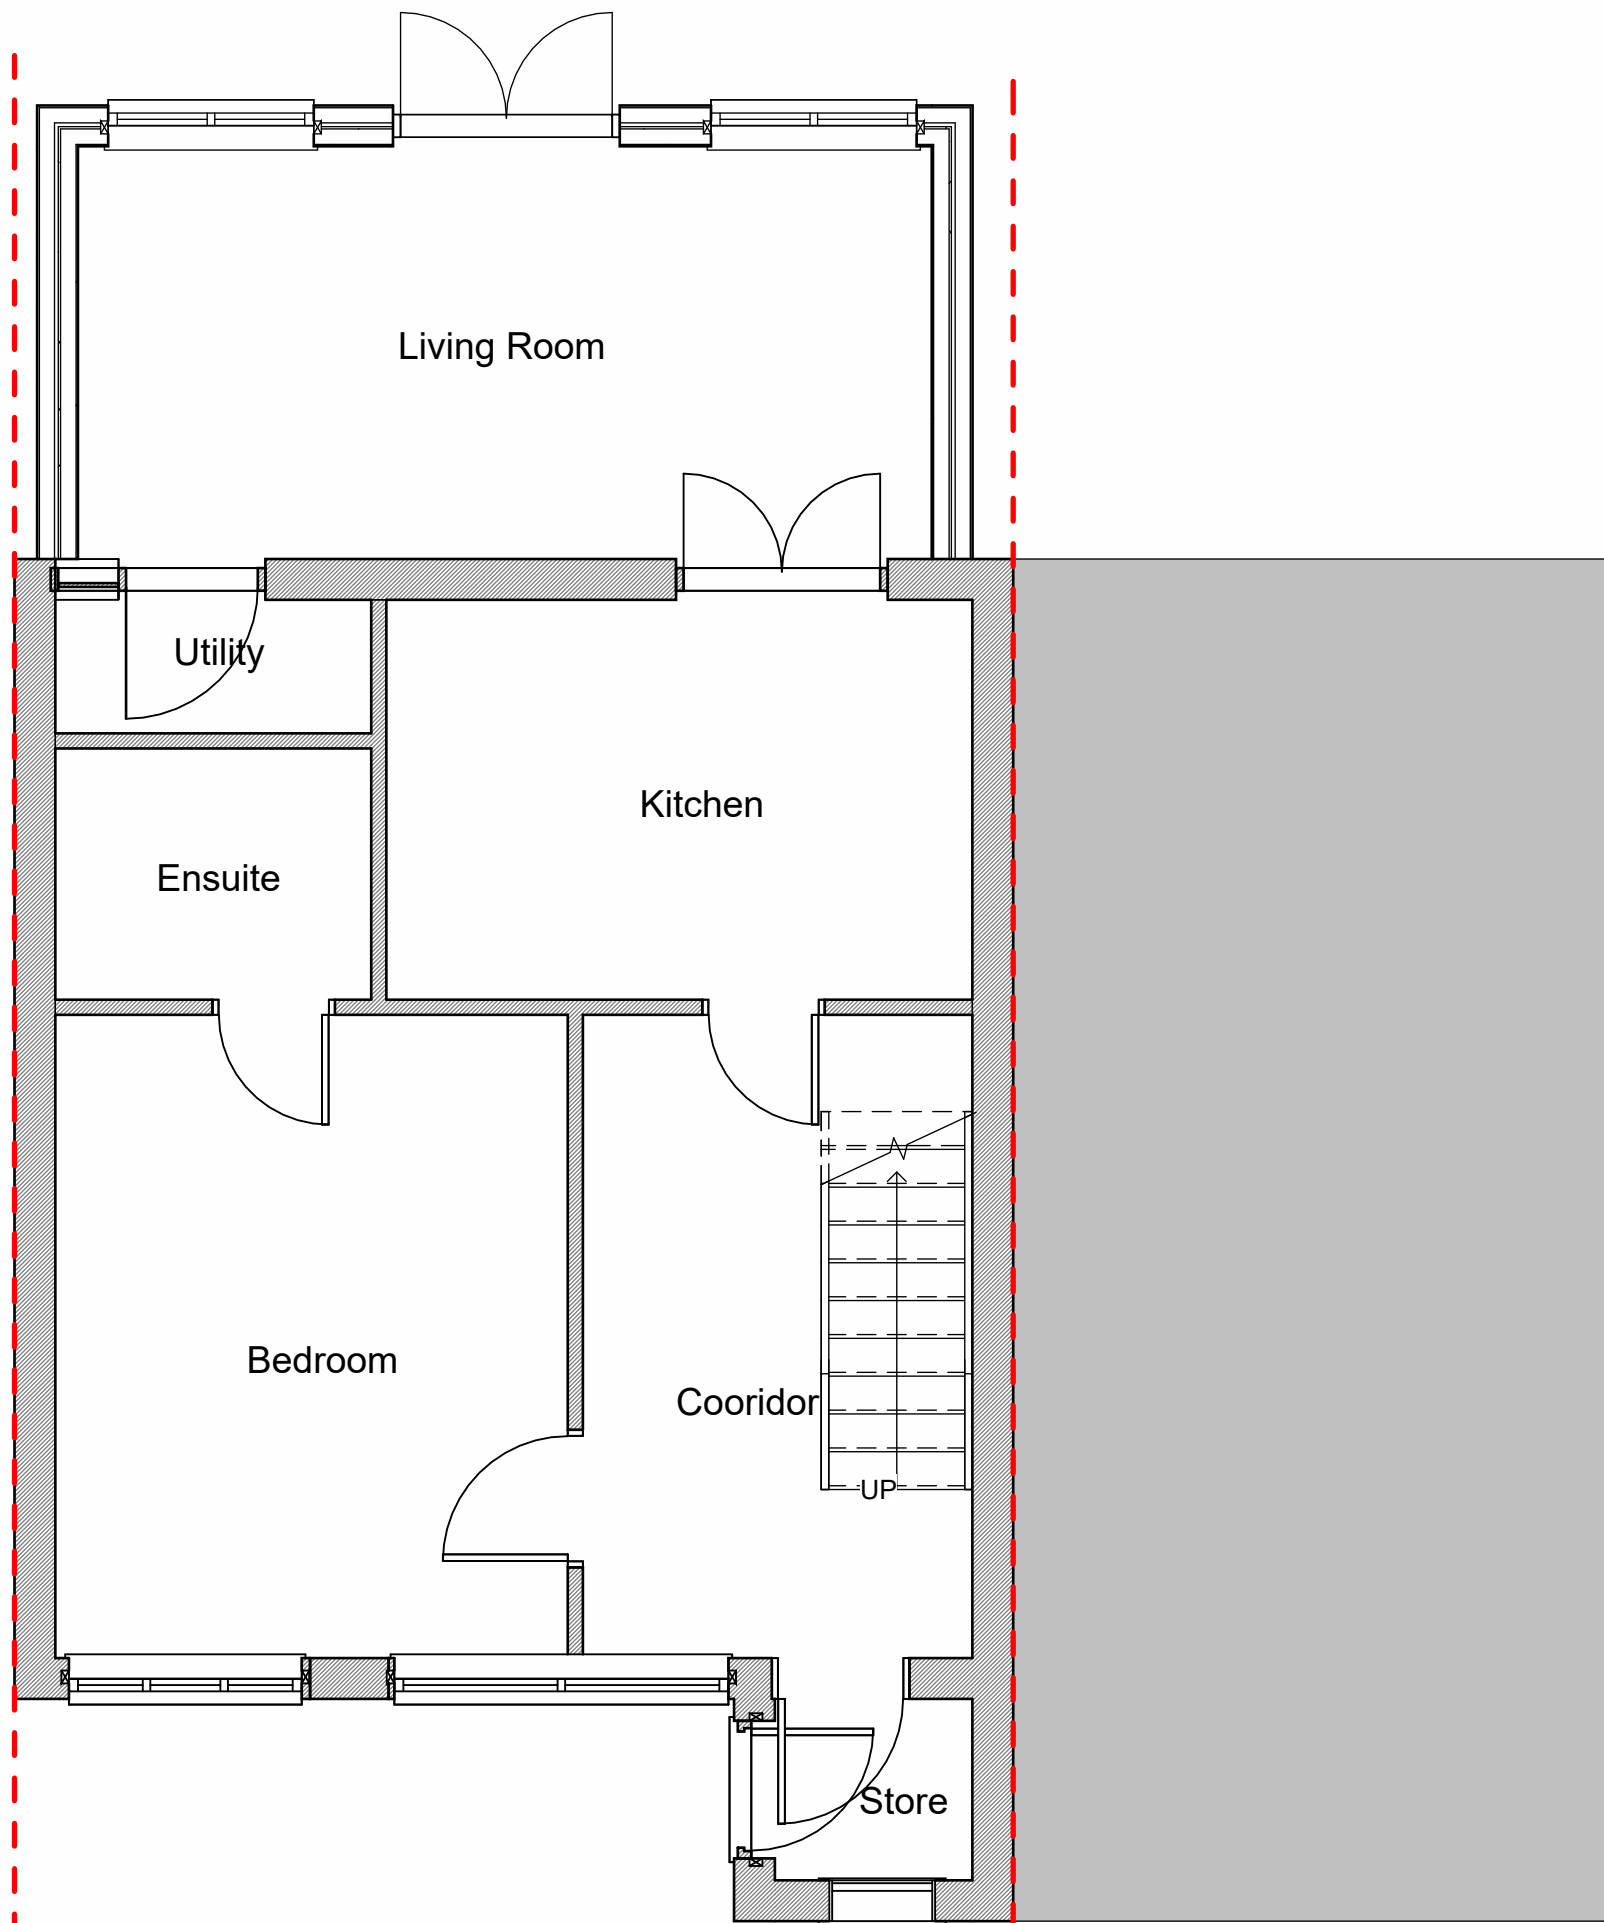

Ground Floor Plan
1 : 50

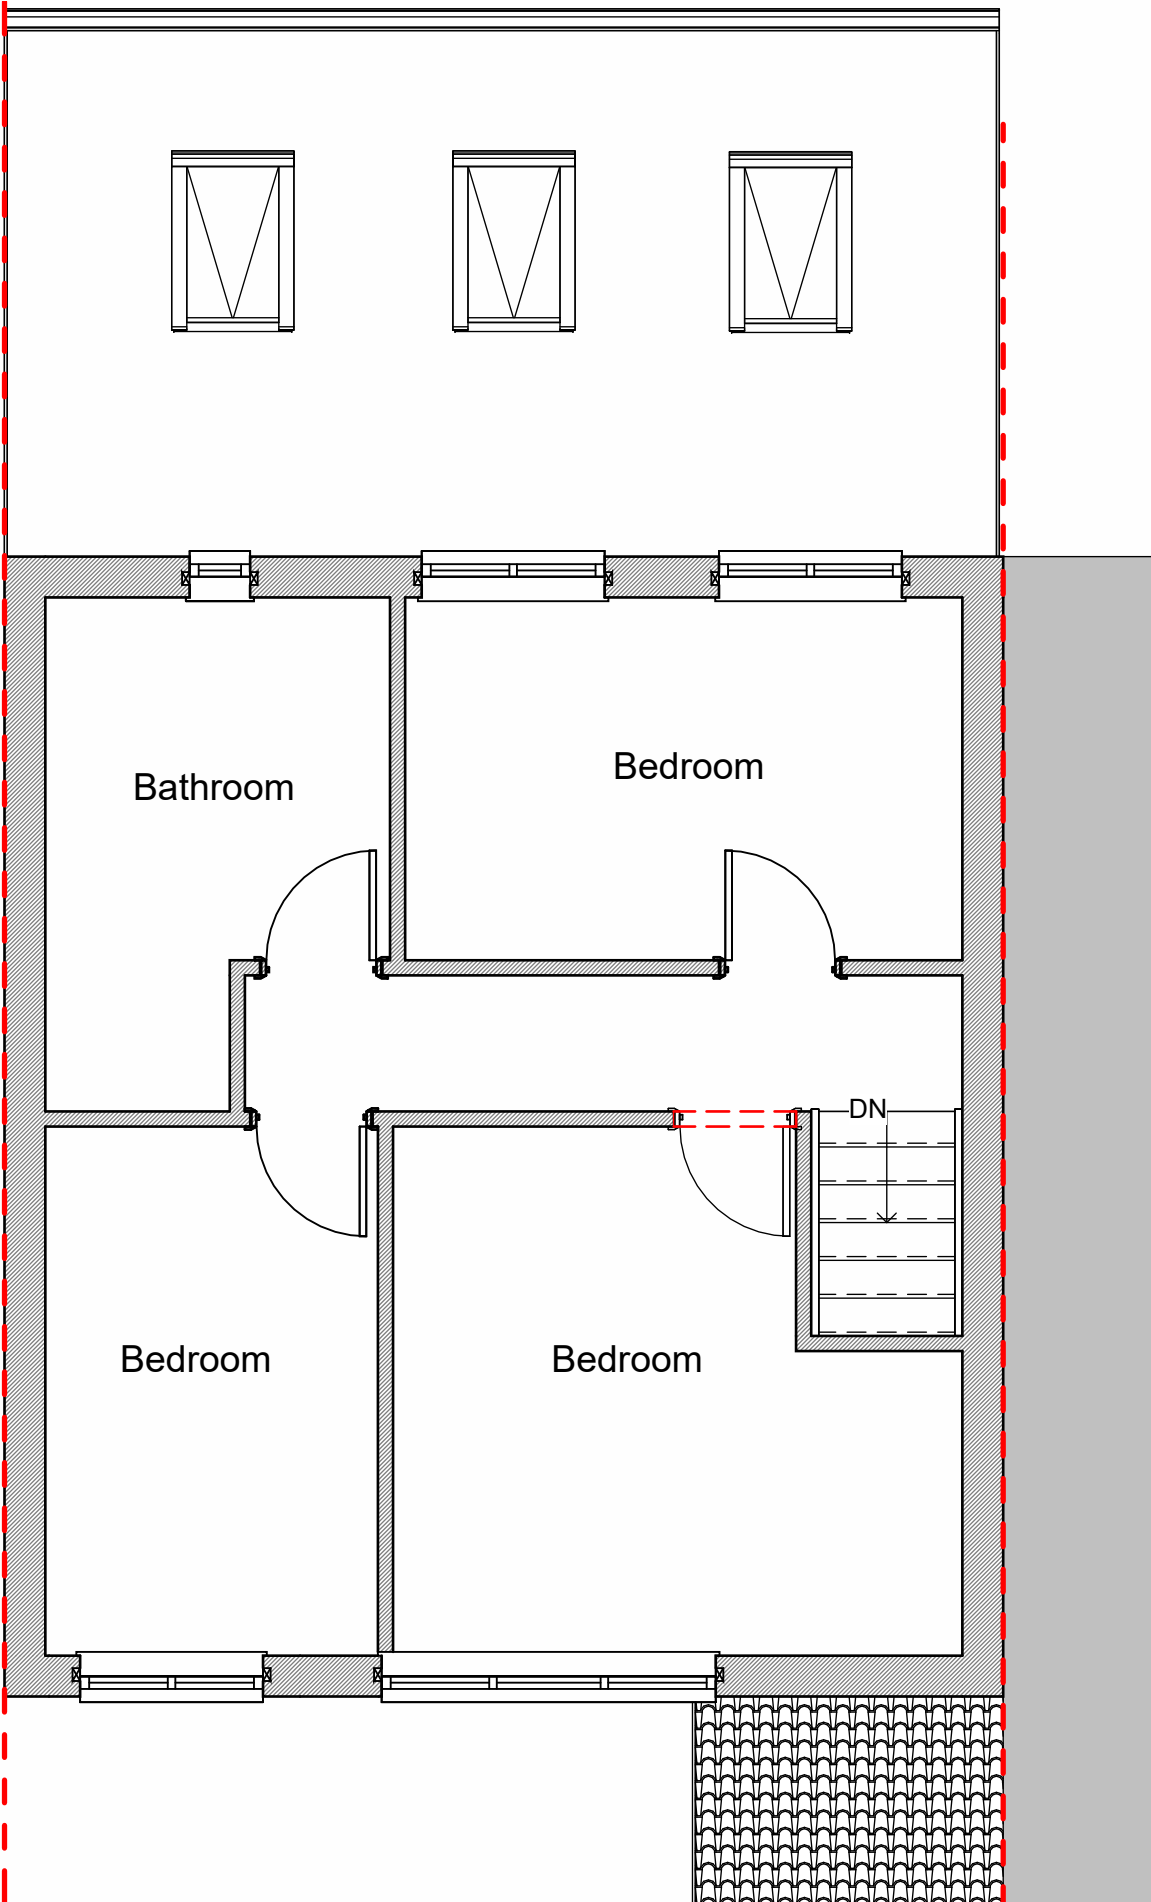

First Floor plan
1 : 50

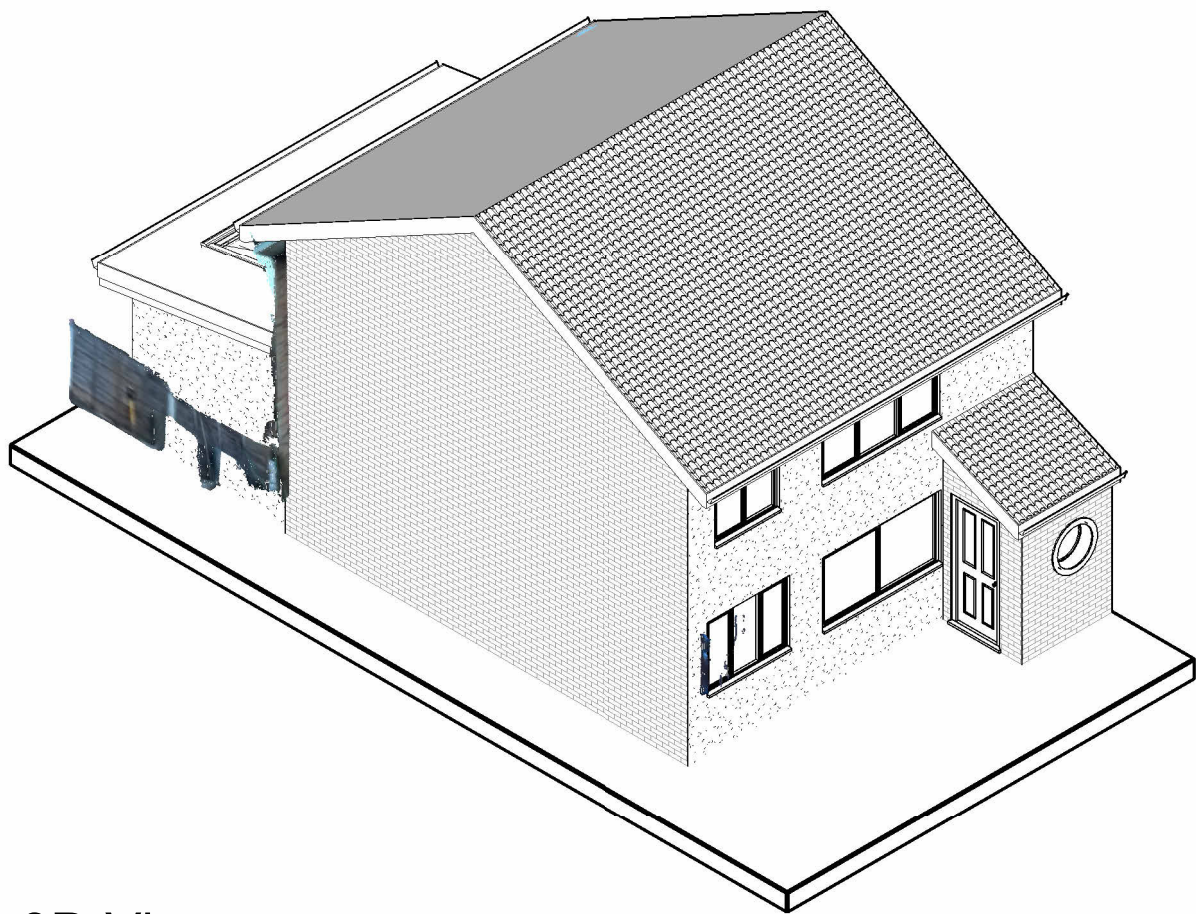

3D View

Revision	Description
Location Mr A. Kijuny 17 Glenwood Drive Middleton Greater Manchester M24 2TH	
Title Existing Plans and Elevations	
Scale As indicated @A1	Drawing No. 24001 P03
Revision	